




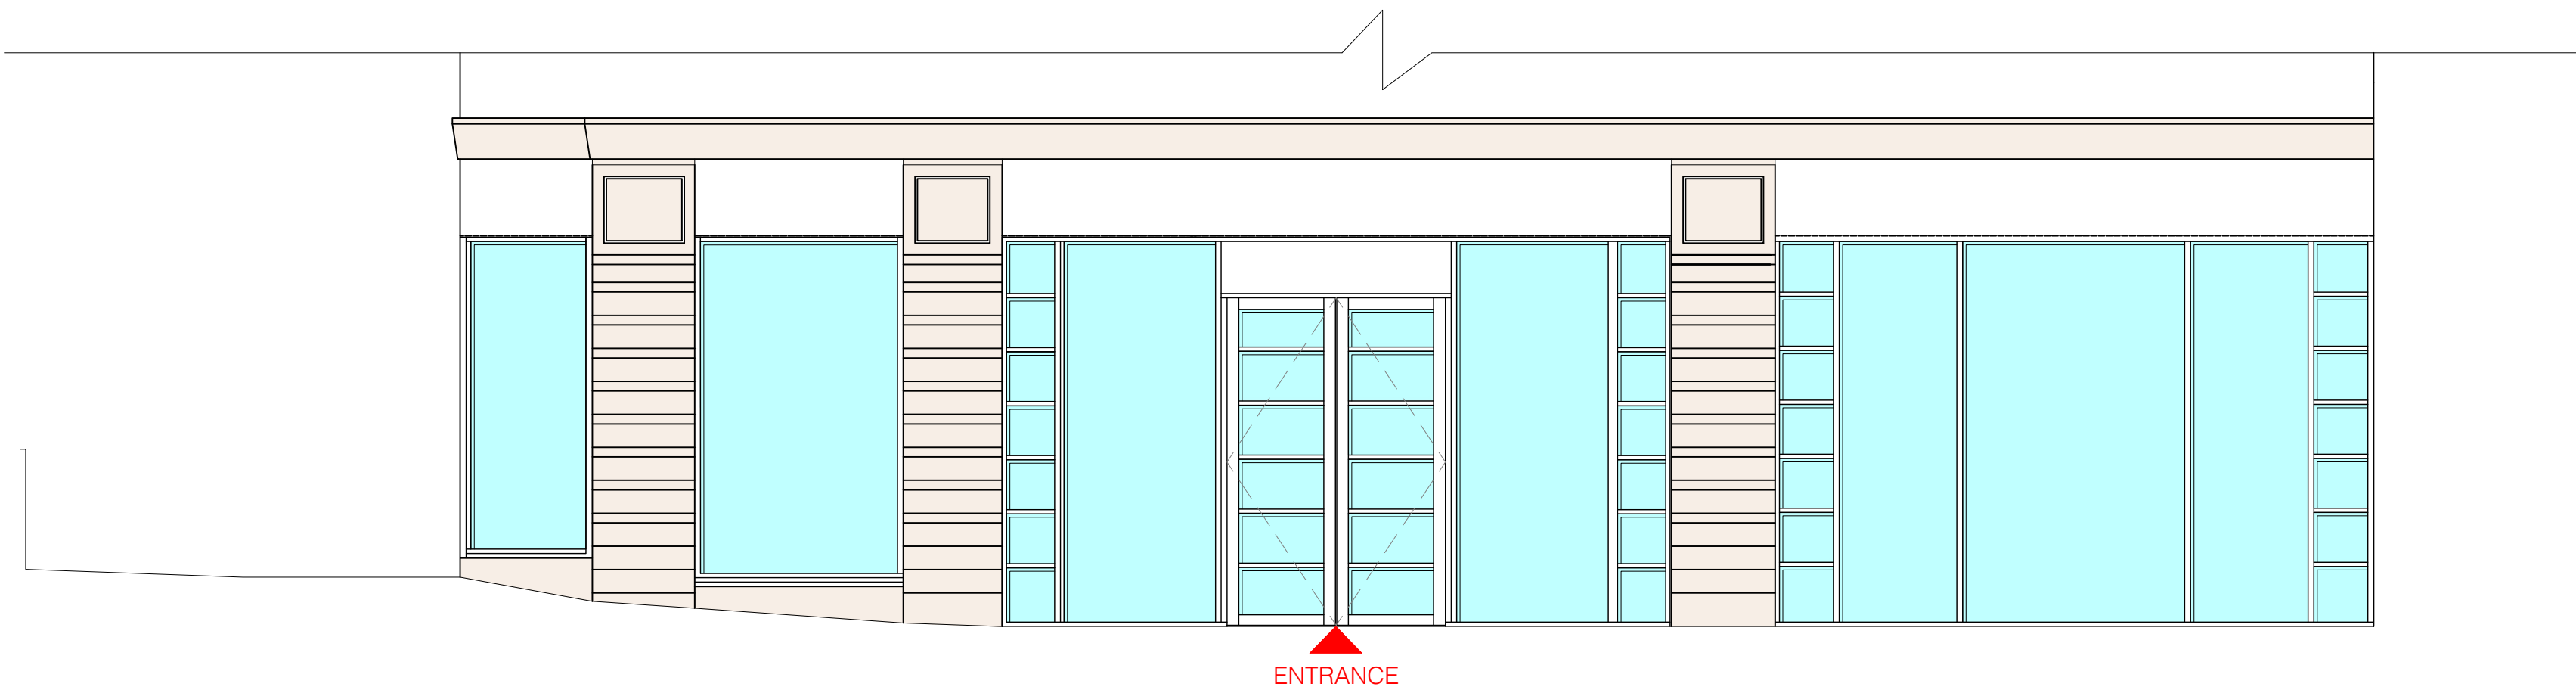


EXISTING PART WEST ELEVATION

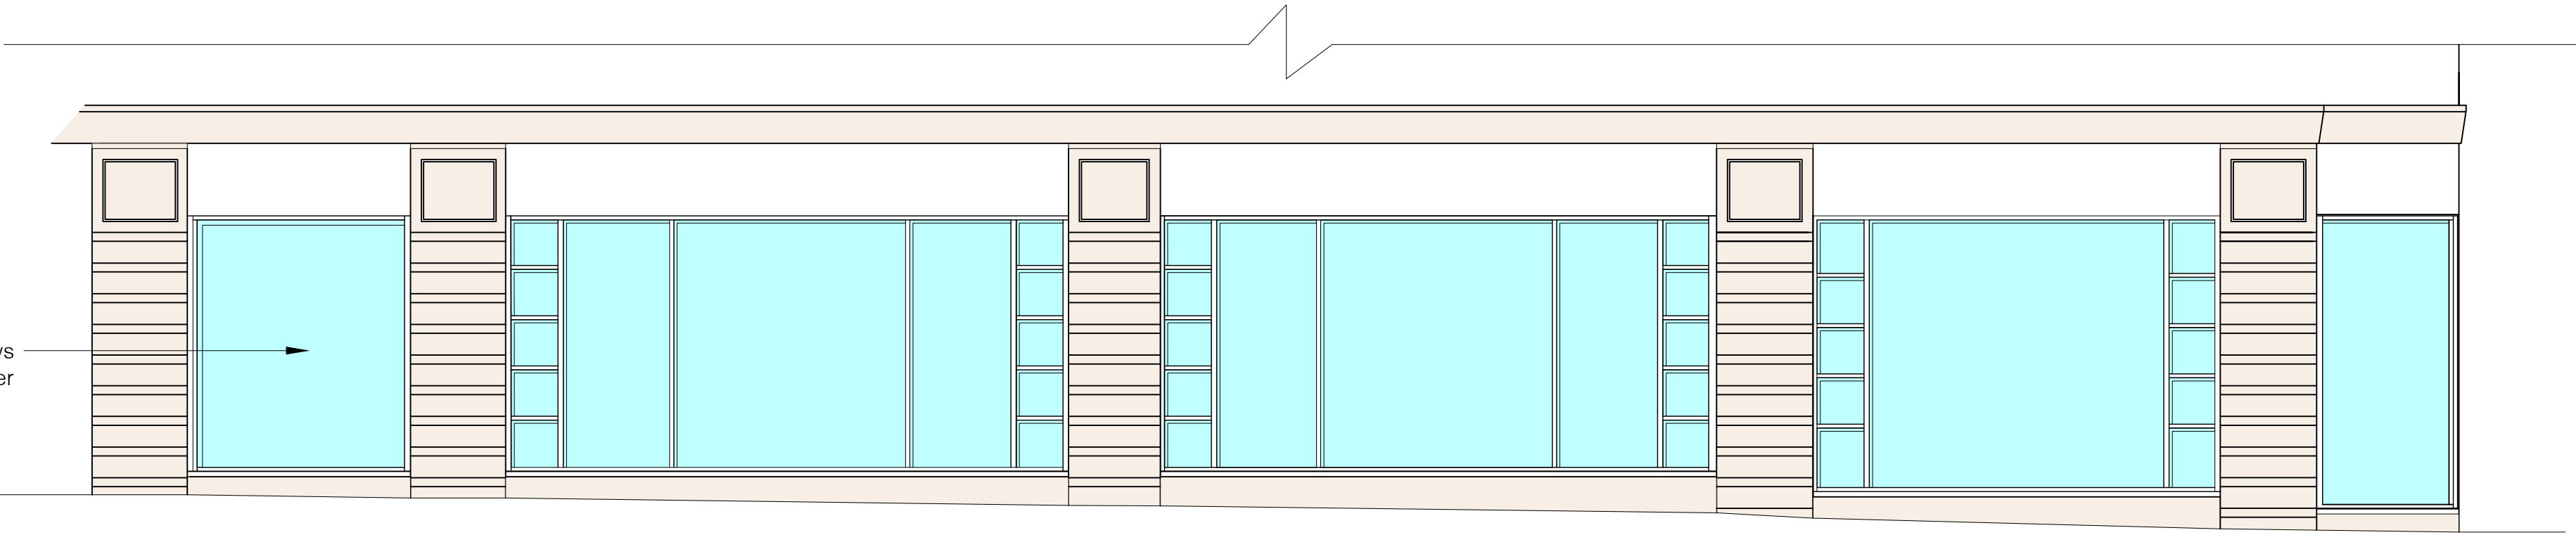


EXISTING PART NORTH ELEVATION

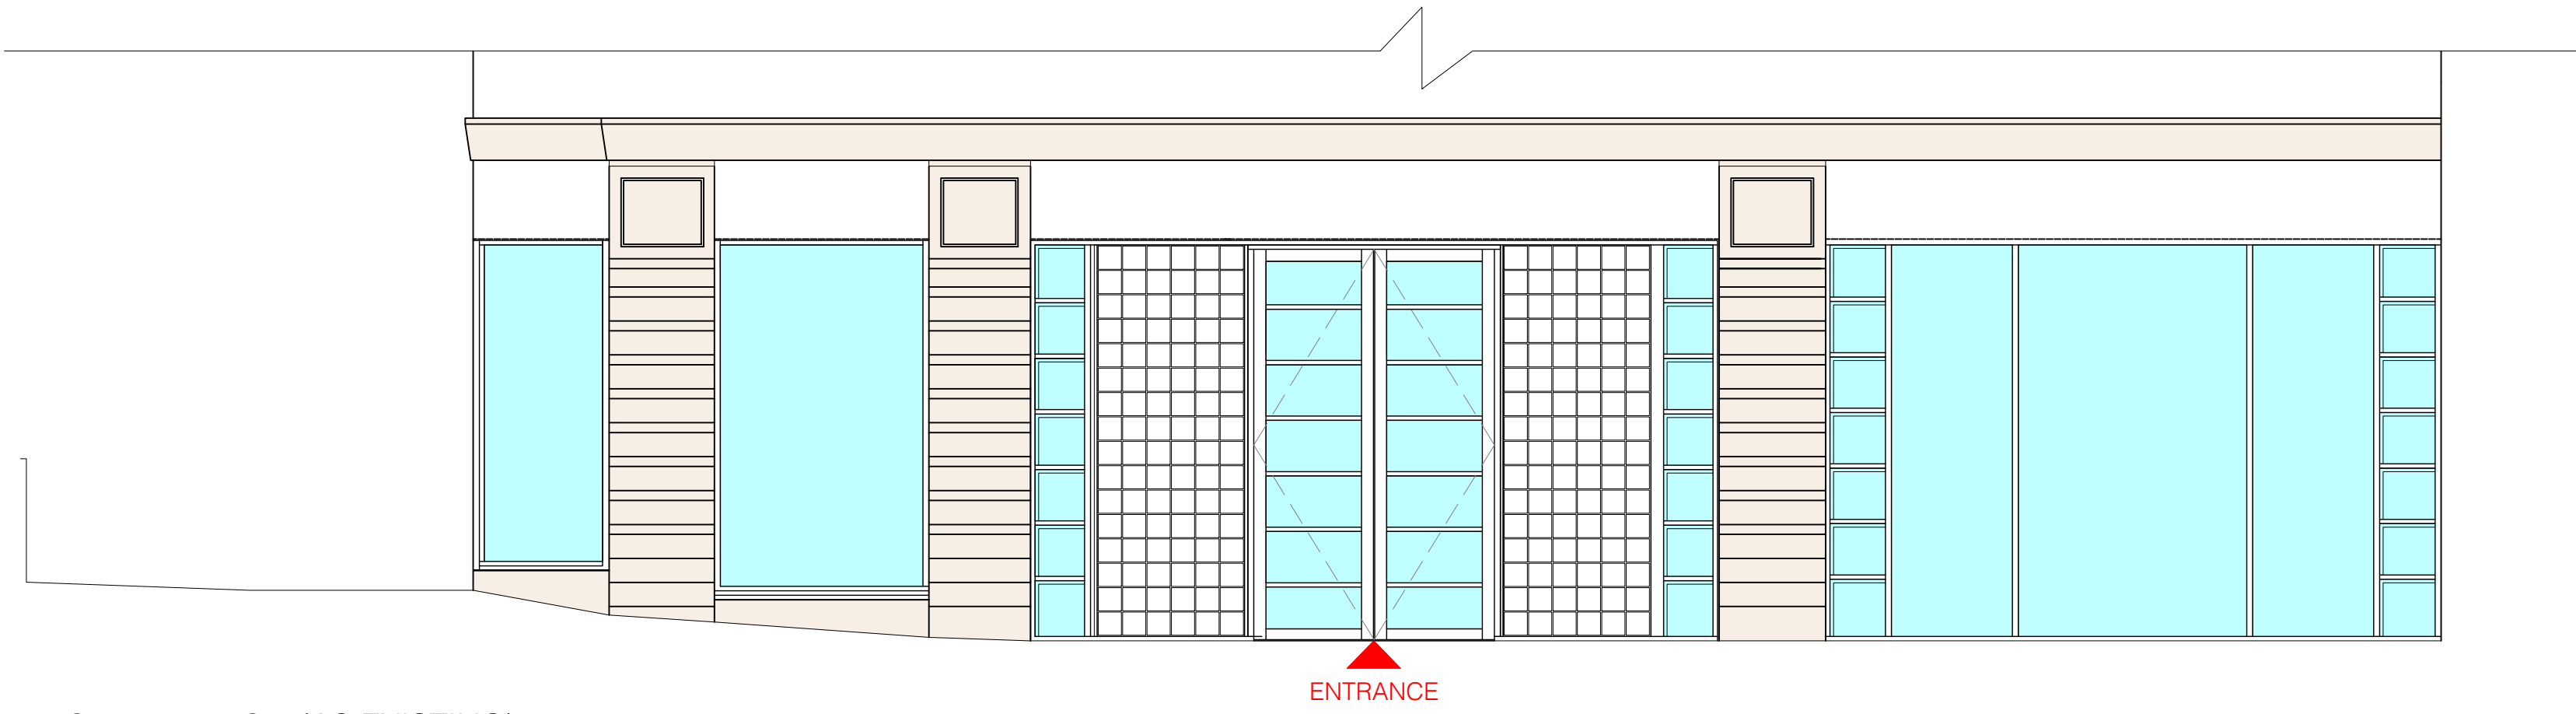

PROPOSED PART WEST ELEVATION (AS EXISTING)

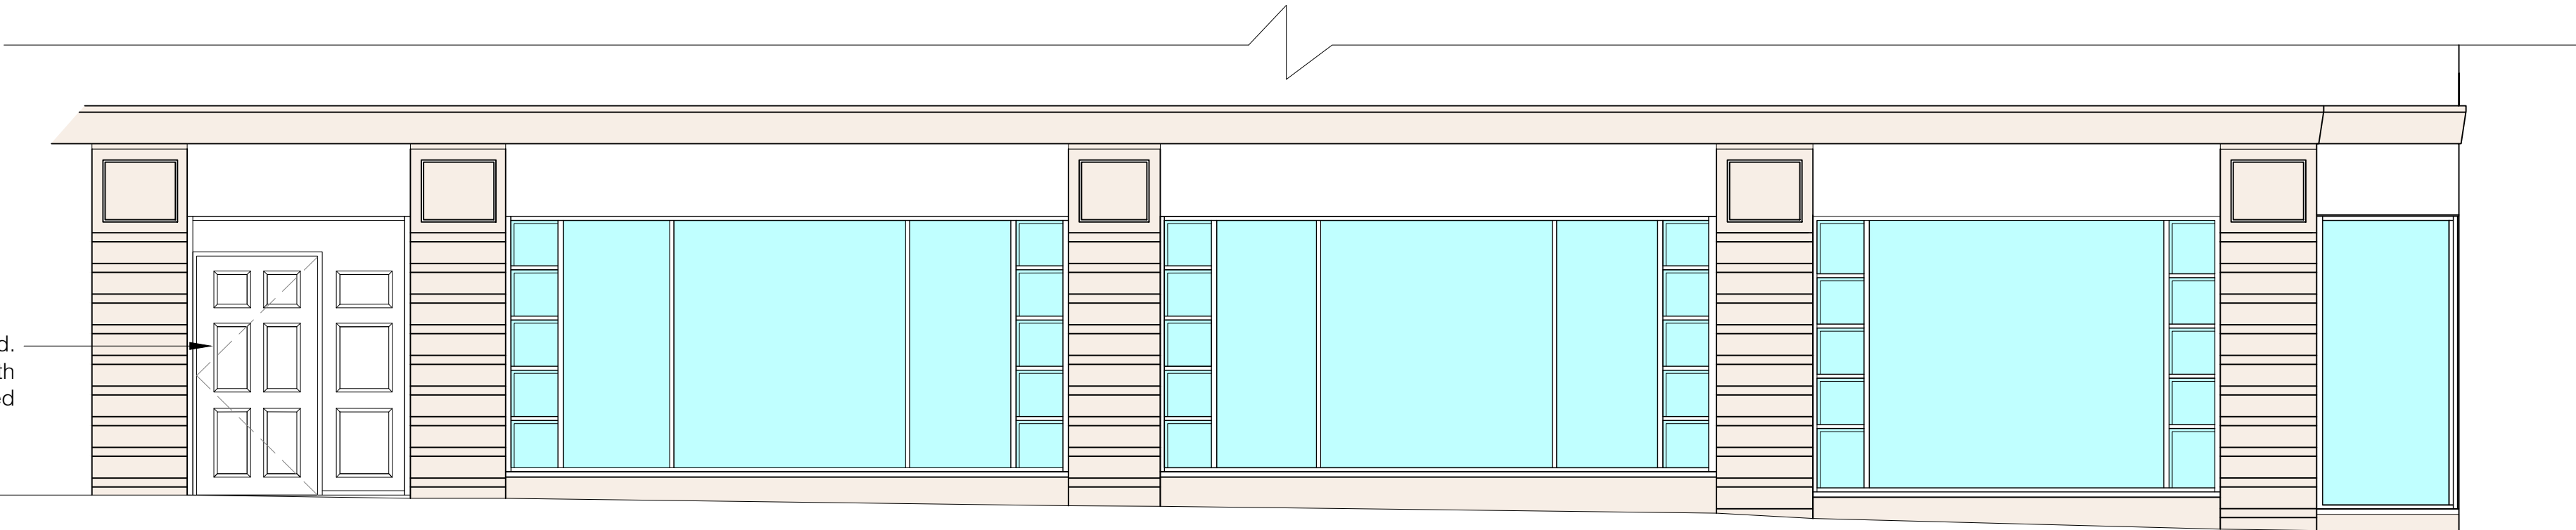

PROPOSED PART NORTH ELEVATION

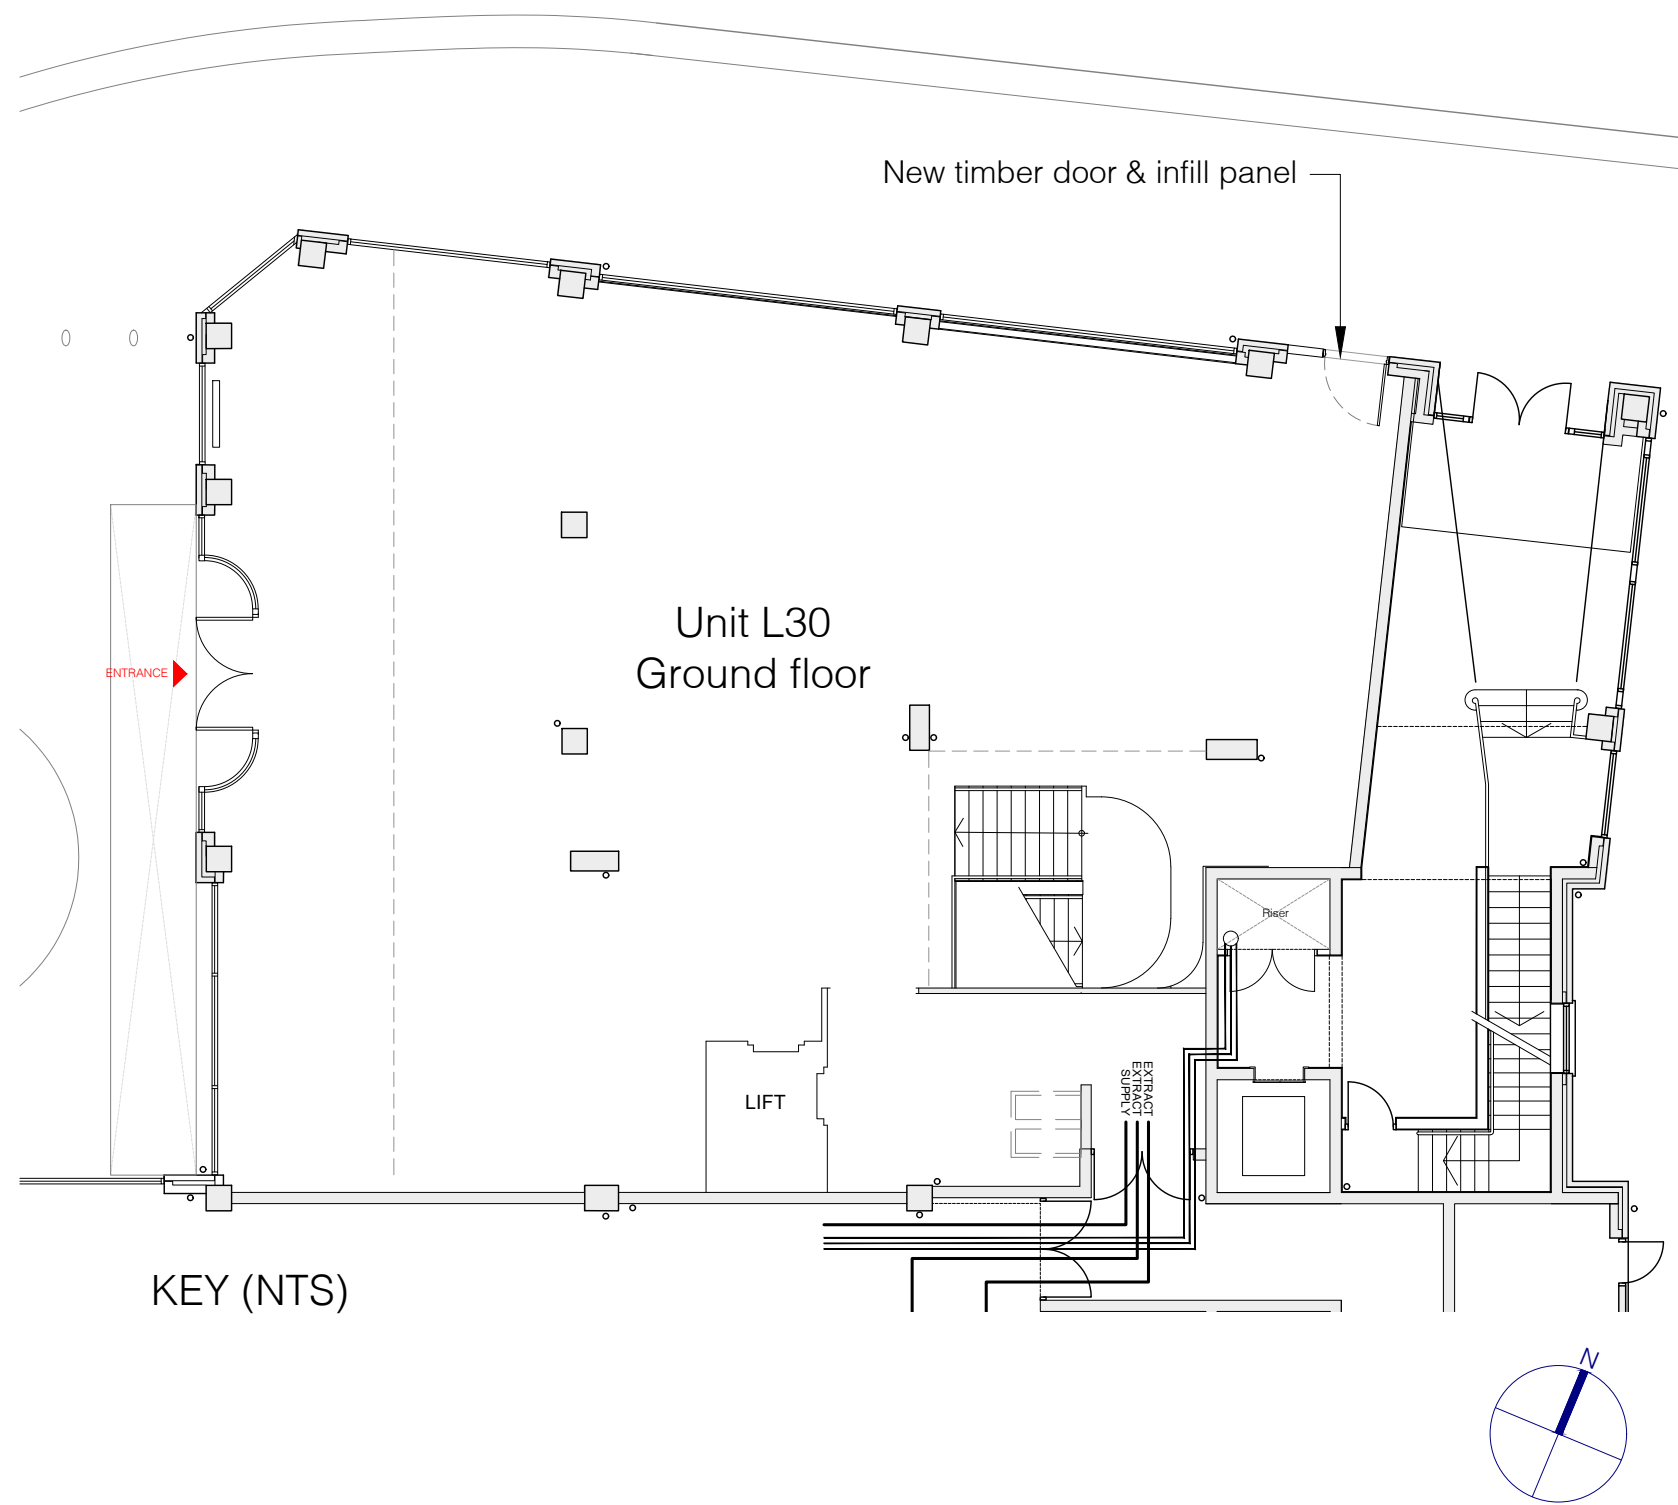

KEY (NTS)

A New door and panel detail updated. 21.10.24
Rev: Description: Date:

Reade Associates
ARCHITECTURAL CONSULTANTS & DESIGNERS
The Limes, 3b Waterloo Road
Shepton Mallet
Somerset BA4 5HG
www.readeassociates.co.uk 07840 751750

Client:
Loungers PLC

Site:
NEW COSY CLUB
Unit L30
Oracle Shopping Centre
Minster Street, Reading
RG1 2AQ

Title:
External elevations

Status:
Planning

Scale:
1:50@A1
1:100@A3

Date:
Sep '24

Drawing No:
0188.11a

Drawn:
DAR

Drawing compiled from unverified source. All dimensions to be checked on site before work commences and any discrepancies to be reported.

