


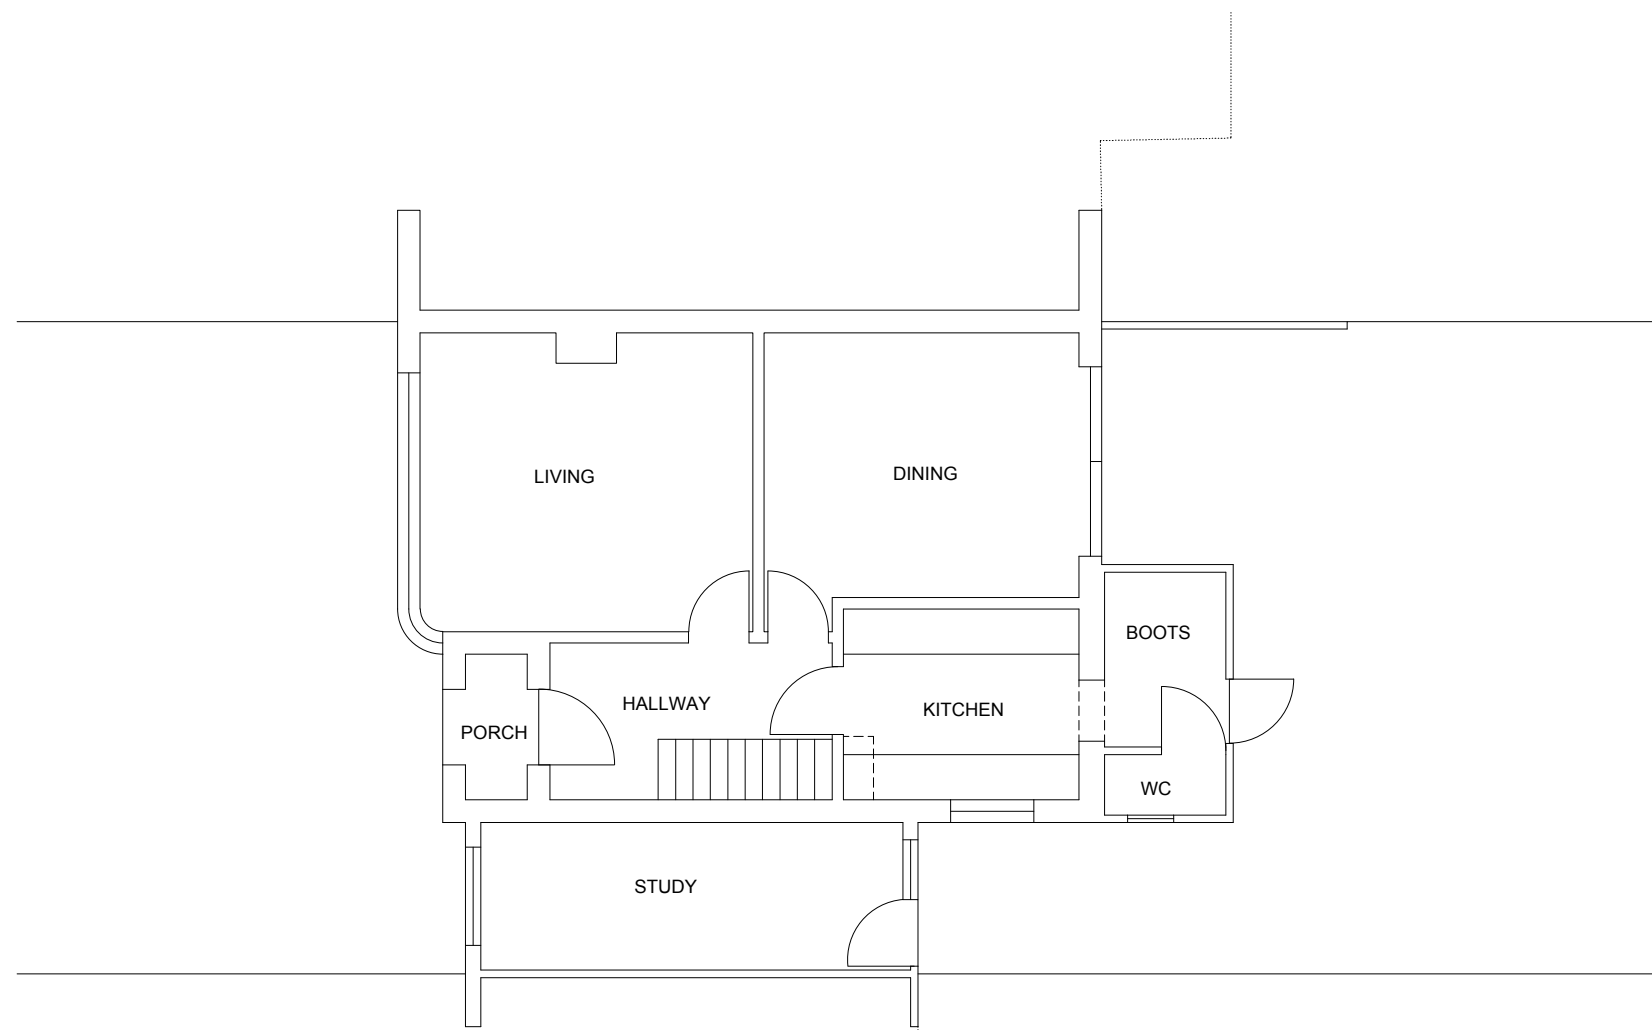

EXISTING FLOOR PLAN




EXISTING SIDE ELEVATION




EXISTING REAR ELEVATION



EXISTING FRONT ELEVATION

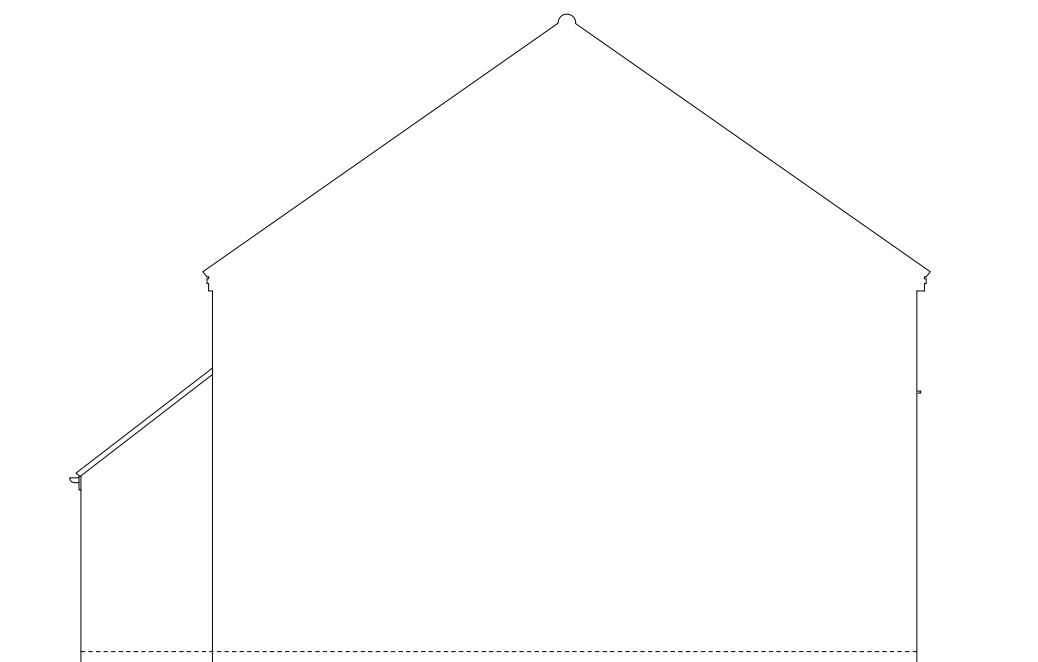

EXISTING SIDE ELEVATION

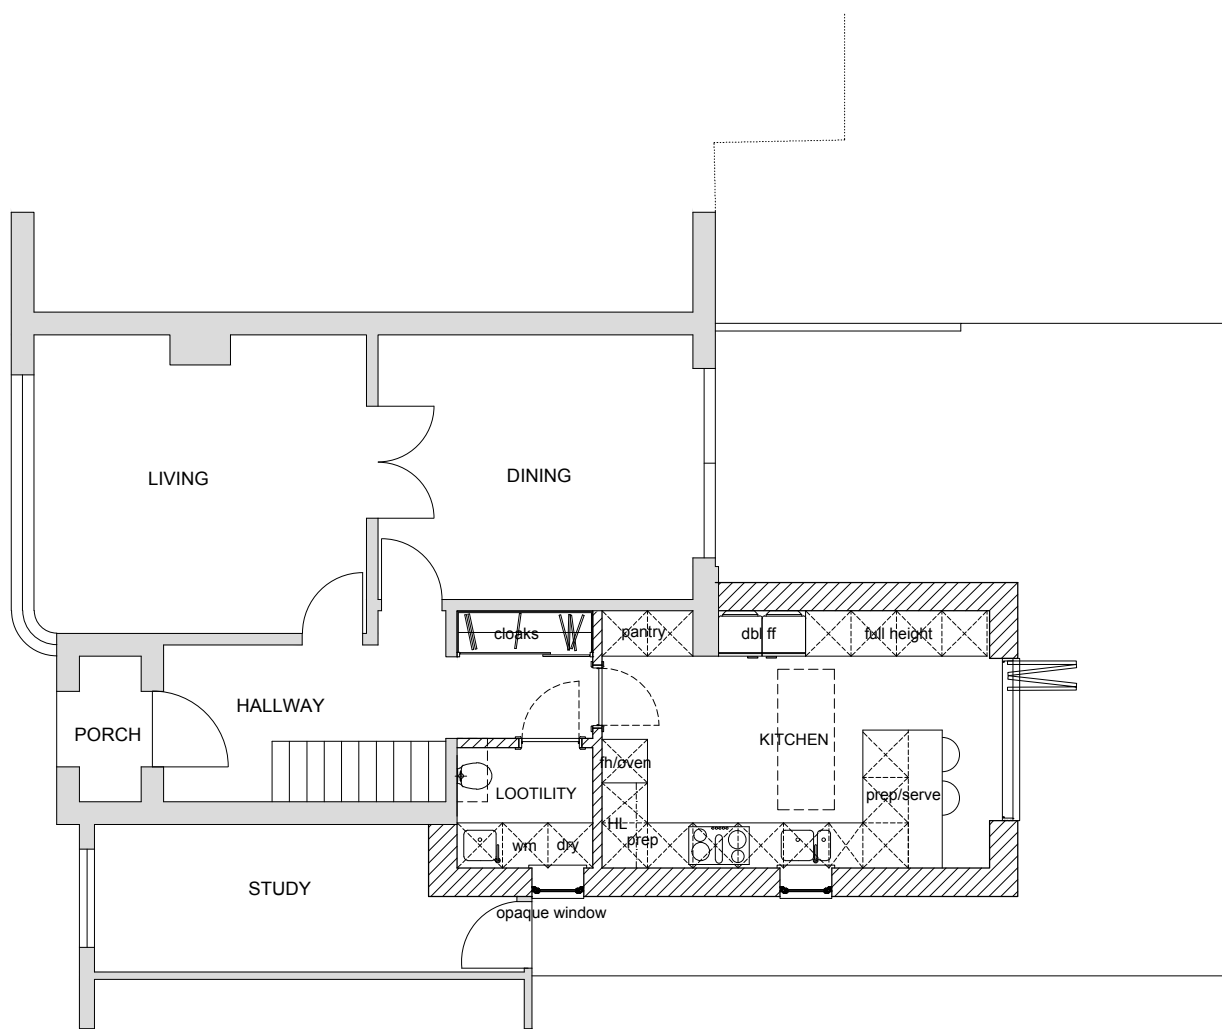

PROPOSED FLOOR PLAN




PROPOSED SIDE ELEVATION



PROPOSED FRONT ELEVATION



PROPOSED REAR ELEVATION

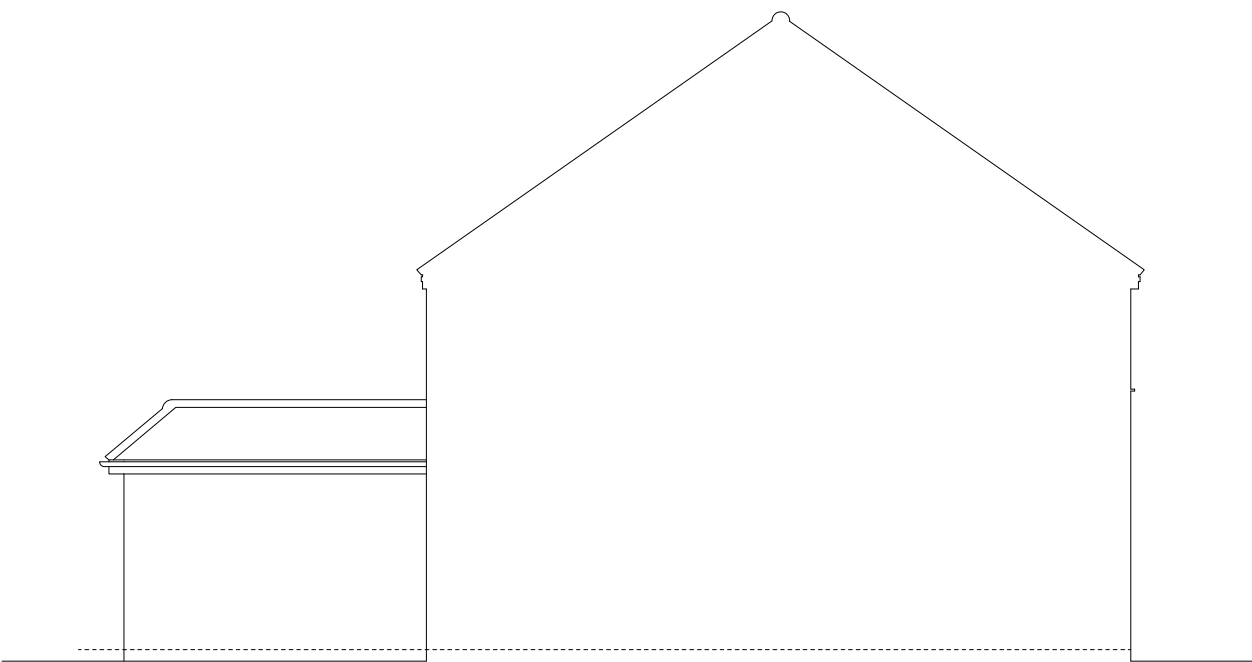

PROPOSED SIDE ELEVATION

Notes:
THIS DRAWING IS ISSUED FOR PURPOSE INDICATED ONLY. IT IS TO BE READ IN CONJUNCTION WITH ALL OTHER CONSULTANT INFORMATION.
CHECK SITE CONDITIONS PRIOR TO COMMENCEMENT OF ANY WORK. ANY DISCREPANCIES TO BE REPORTED DIRECTLY TO
JGJS ARCHITECTURE LTD. IMMEDIATELY. ALL DIMENSIONS TO BE CHECKED ON SITE. DO NOT SCALE OFF DRAWING FOR CONSTRUCTION
PURPOSES AND USE FIGURED DIMENSIONS ONLY. ADHERENCE TO THIS DRAWING DOES NOT INDEMNIFY CONSULTANTS OR CONTRACTORS OF
THEIR RESPONSIBILITIES AND ANY STATUTORY REQUIREMENTS RELATING TO THE EXECUTION OF THIS DRAWING. JGJS ARCHITECTURE
LTD. NO RESPONSIBILITY IF THE WORKS ARE EXECUTED CONTRARY TO THIS DRAWING. THIS DRAWING IS COPYRIGHT TO JGJS ARCHITECTURE
LTD. AND MUST NOT BE REPRODUCED WITHOUT PRIOR WRITTEN CONSENT.

Revisions:

No. Date Drawn Details

No. Date Drawn Details

No. Date Drawn Details

Scale 1:100

0 1 2 3 4 5 10 15m

JGJS

Project

152 HENLEY ROAD

CAVERSHAM

RG4 6DJ

Status

PLANNING SUBMISSION

Date

SEPT 2024

Drawn/Checked

JS

Drawing

EXISTING & PROPOSED

PLANS AND ELEVATIONS

Scale

1:100@A1

Number

RG46DJ.03

Revision

A