



PROPOSED EXTERNAL LIGHTING LAYOUT

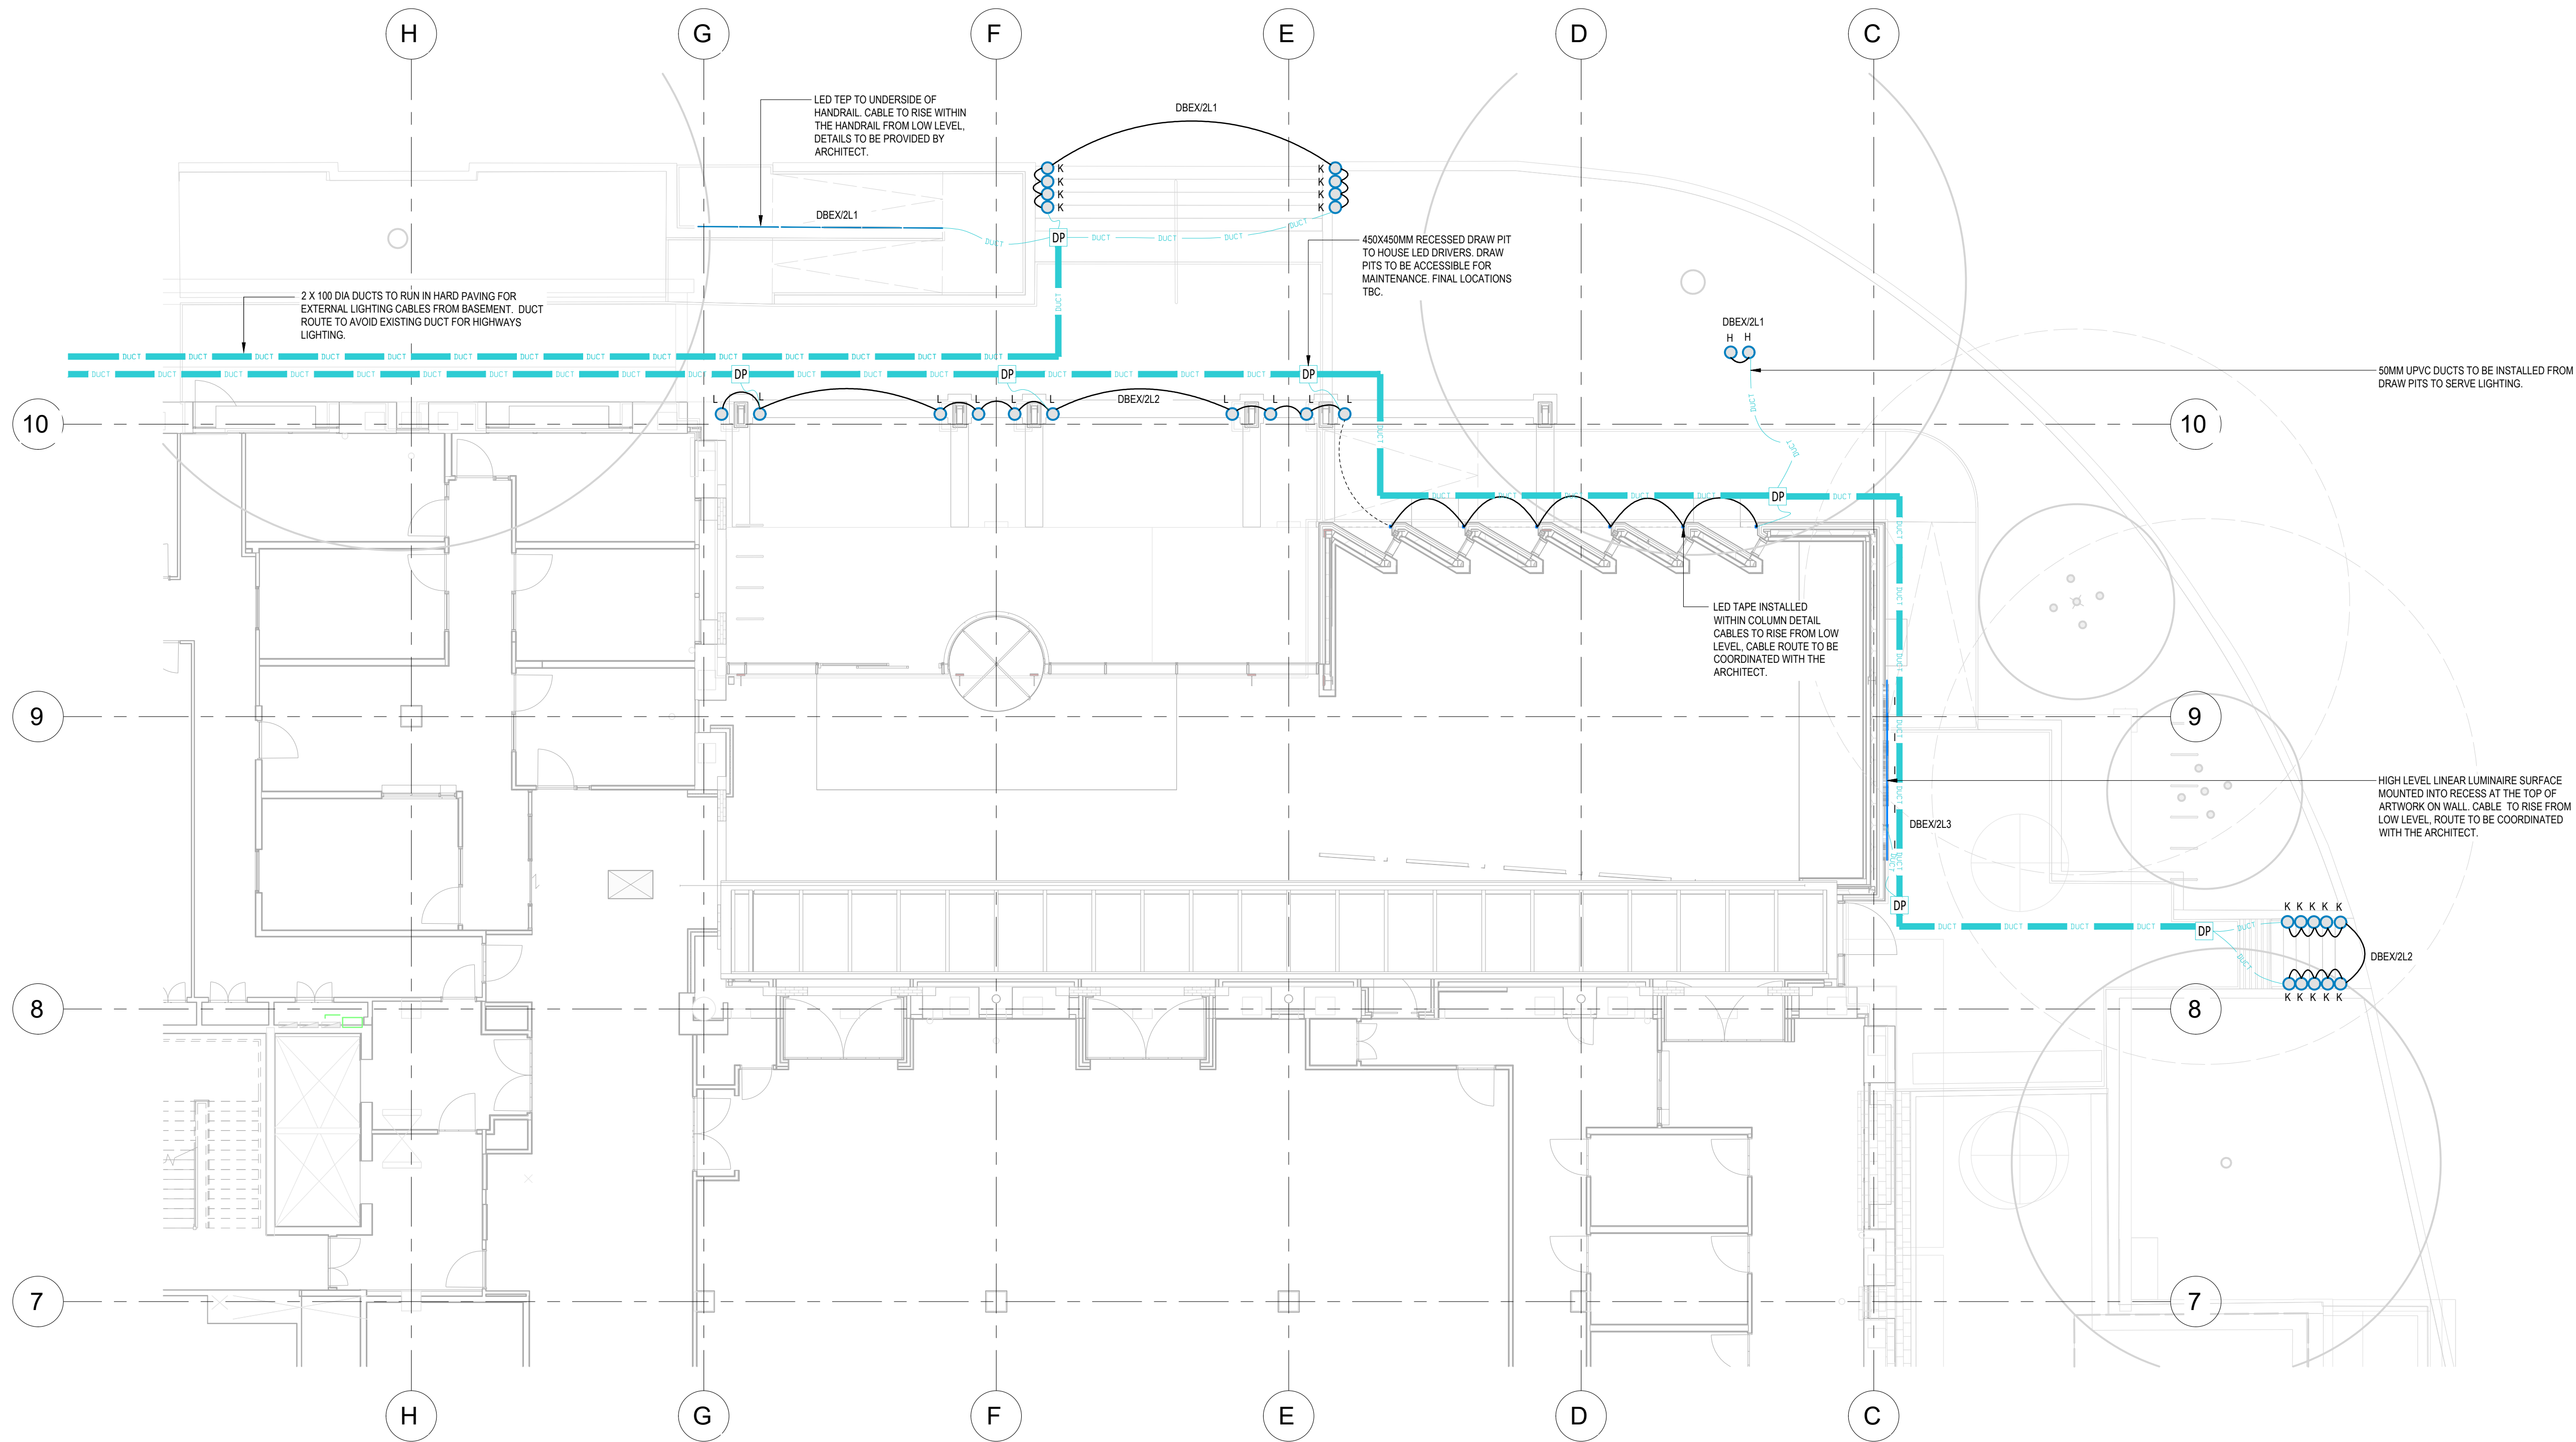

EXISTING BASEMENT LAYOUT

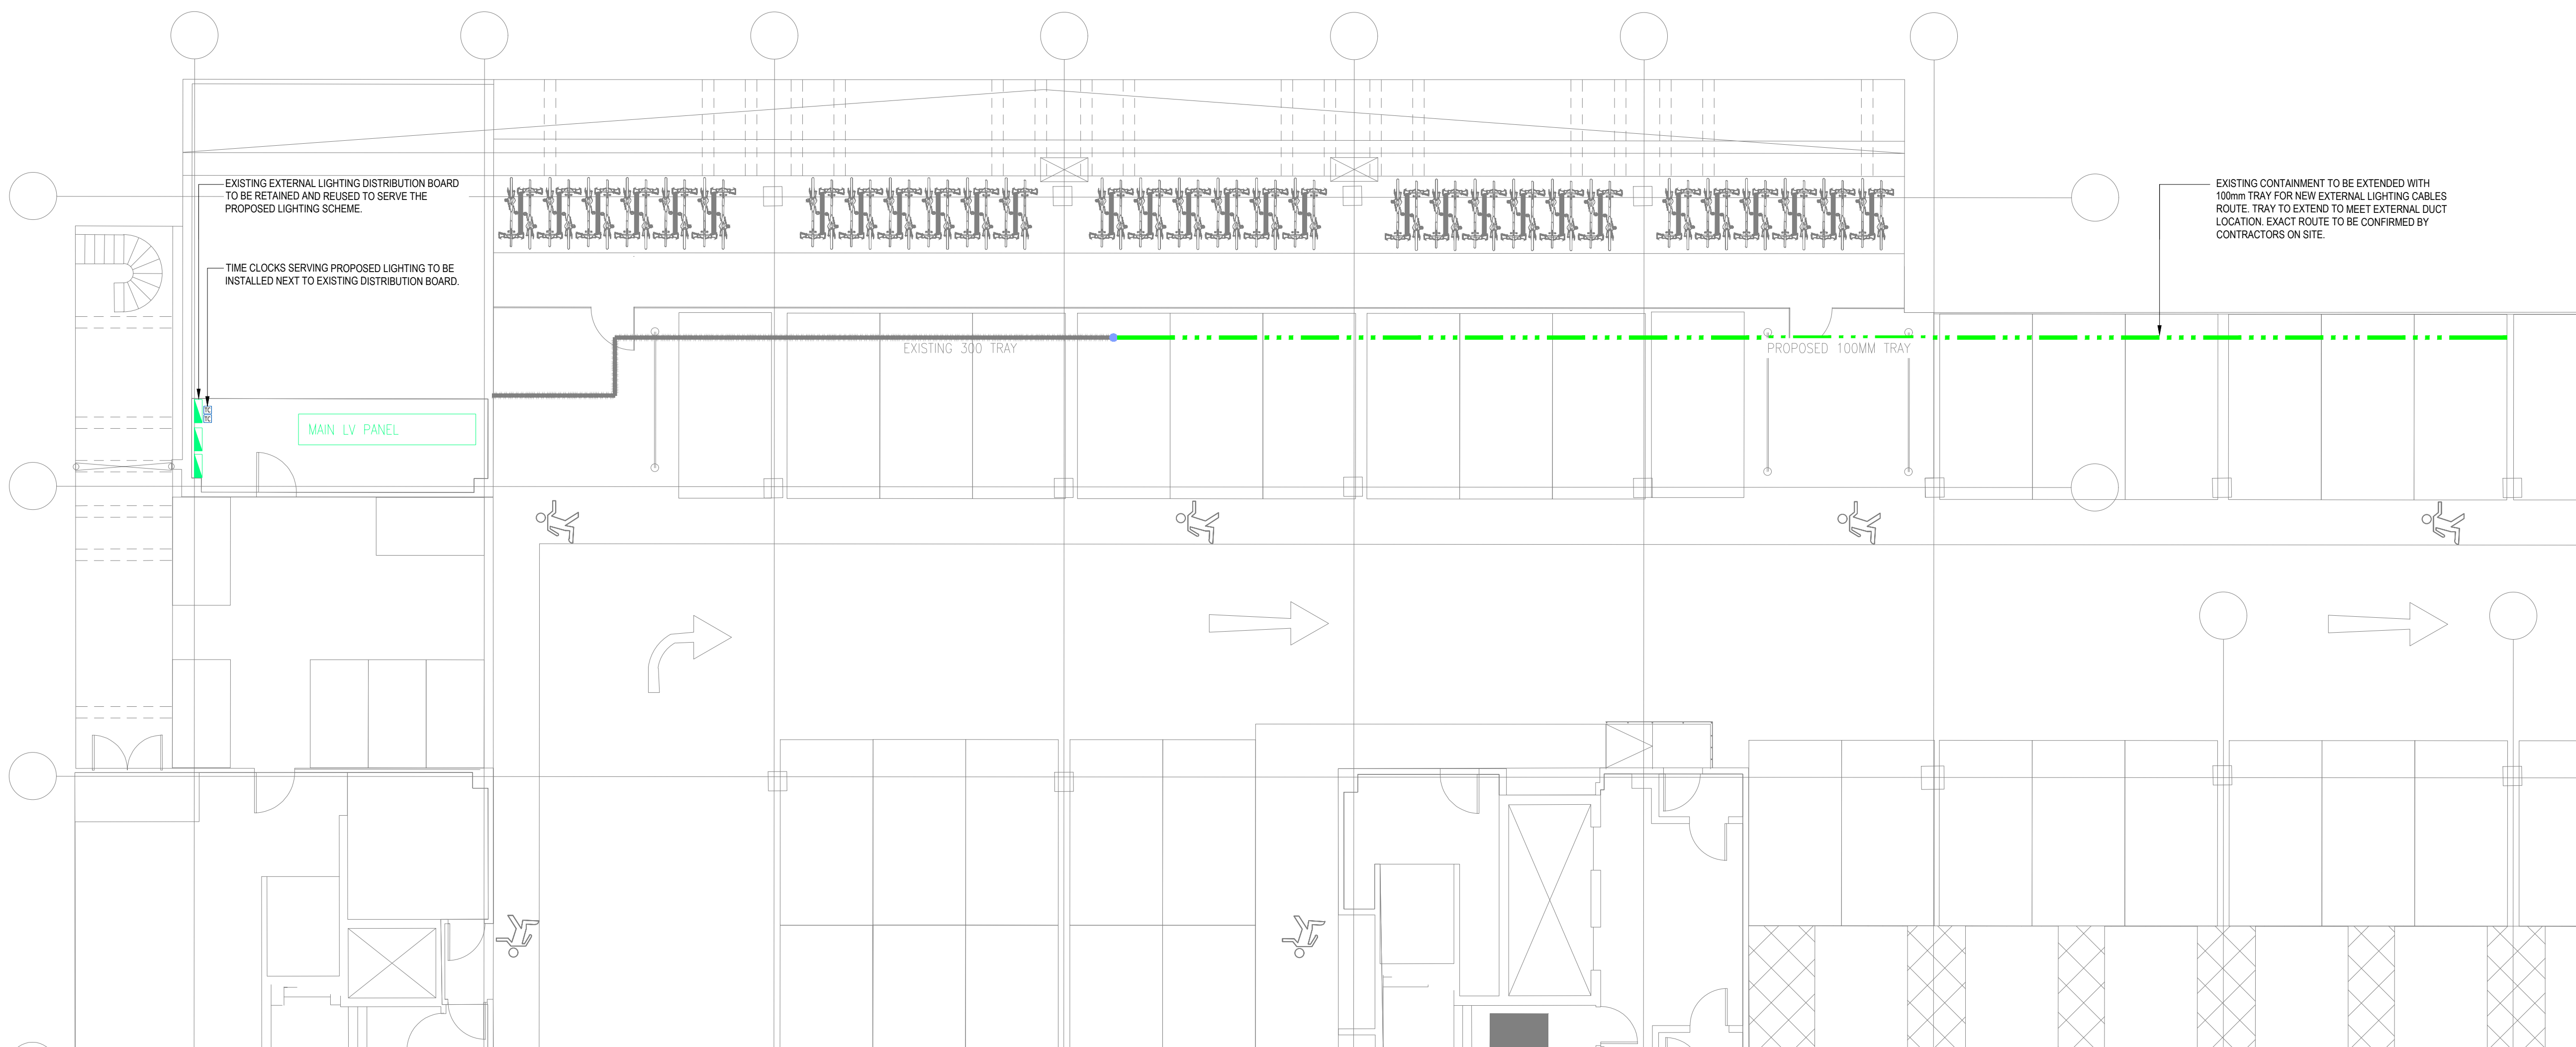

GENERAL NOTES

THIS DRAWING SHOULD BE READ IN CONJUNCTION WITH THE RELEVANT ETCH ASSOCIATES SPECIFICATIONS, TECHNICAL SCHEDULE DOCUMENTS AND STANDARD SYMBOL AND ABBREVIATIONS DRAWING.

ALL APPARENT DRAFTING ERRORS OR DISCREPANCIES WITH OTHER DESIGN DOCUMENTS SHALL BE IDENTIFIED AS SOON AS POSSIBLE AND BROUGHT TO THE ATTENTION OF ETCH ASSOCIATES.

THIS DRAWING SHOULD ALWAYS BE PRINTED IN COLOUR.

DO NOT SCALE FROM THIS DRAWING.

PROJECT NOTES

- DO NOT SCALE FROM THIS DRAWING. IF ACCURATE DIMENSIONS ARE REQUIRED THEN MEASUREMENTS ARE TO BE TAKEN BY THE CONTRACTOR ON SITE.
- THIS DRAWING IS NOT INTENDED TO BE USED FOR INSTALLATION. FULLY COORDINATED INSTALLATION DRAWINGS SHALL BE PRODUCED BY THE CONTRACTOR AND ISSUED FOR REVIEW BEFORE WORK COMMENCES.
- NEW EXTERNAL LIGHTING CIRCUITS TO BE WIRED FROM EXISTING EXTERNAL LIGHTING DISTRIBUTION BOARD TO BE LOCATED IN THE BASEMENT.
- LIGHTING CIRCUITS TO BE CONNECTED TO EXISTING EXTERNAL LIGHTING CONTRACTOR CONTROL SYSTEM.
- LIGHTING TO THE STAIRCASES, RAMP HANDRAIL, TREE AND SCULPTURE LIGHTING IS TO BE CONTROLLED BY A PHOTOCELL TIMECLOCK ARRANGEMENT AS PER EXISTING BUILDING MOUNTED LIGHTING. THE TIME PERIODS FOR THE LIGHTING SHALL BE SET TO FACILITATE COUNCIL REQUIREMENTS.
- LIGHTING TO THE BUILDING IS TO BE CONTROLLED BY A PHOTOCELL TIMECLOCK ARRANGEMENT AS PER EXISTING BUILDING MOUNTED LIGHTING. THE LIGHTING SHALL BE SET TO COME ON AT DUSK FOR AMENITY AND SECURITY USE AND TO GO OFF AT A PRE-DETERMINED TIME.
- THE ELECTRICAL CONTRACTOR TO IDENTIFY AND REUSE THE EXISTING CONTAINMENT ROUTE WHERE POSSIBLE.
- REFER TO THE LUMINAIRE SCHEDULE FOR LIGHTING AND MANUFACTURE DETAILS.

TS1	TENDER ISSUE	JD	02.06.24
PD1	PRELIMINARY ISSUE	JD	13.06.24
Rev	REVISION	CHK	DATE

etch

CLIENT
Reading
Borough Council

ARCHITECT
MORGAN
SINDALL

PROJECT
READING LIBRARY REFURBISHMENT

TITLE
ELECTRICAL ENGINEERING SYSTEMS
EXTERNAL LIGHTING LAYOUT

DATE CREATED	04.06.2024	SCALE	1:100	SHEET SIZE	A0
DESIGNED	DS	CHECKED	JD	APPROVED	DB

SUBMITTAL	S4	SUBMITTAL DESCRIPTION	REVIEW & AUTHORISATION
-----------	----	-----------------------	------------------------

DRAWING STATUS	TENDER ISSUE	OFFICE	OXFORDSHIRE
----------------	--------------	--------	-------------

DRAWING No.	RLR-EAL-55-000-D-ME-0001	REVISION	T01
-------------	--------------------------	----------	-----