



- Location of Vivara Pro Madrid Swift Nest Box
- Location of Estella Sparrow Terrace
- Location of Vivara Pro Build-in Woodstone Bat Tube
- Location of Schwegler Type 24 Bird Box
- Location of the raised ridge tiles

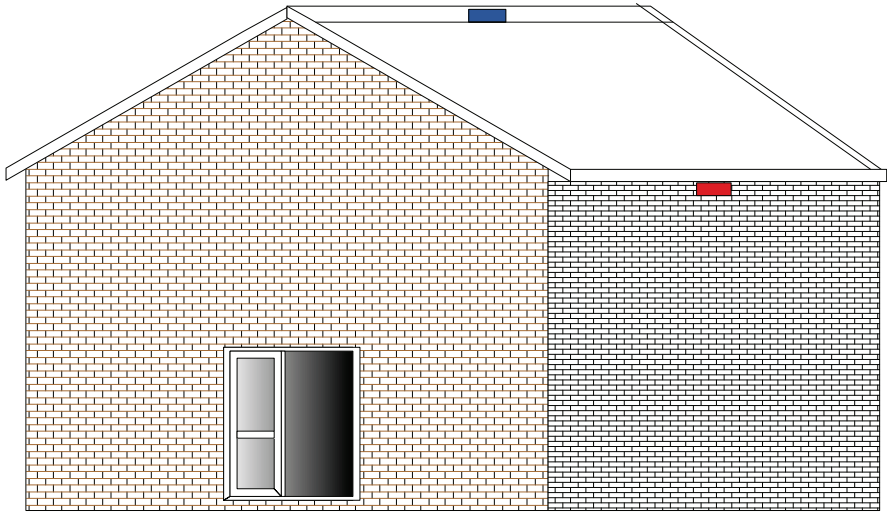


Side Extension North Elevation

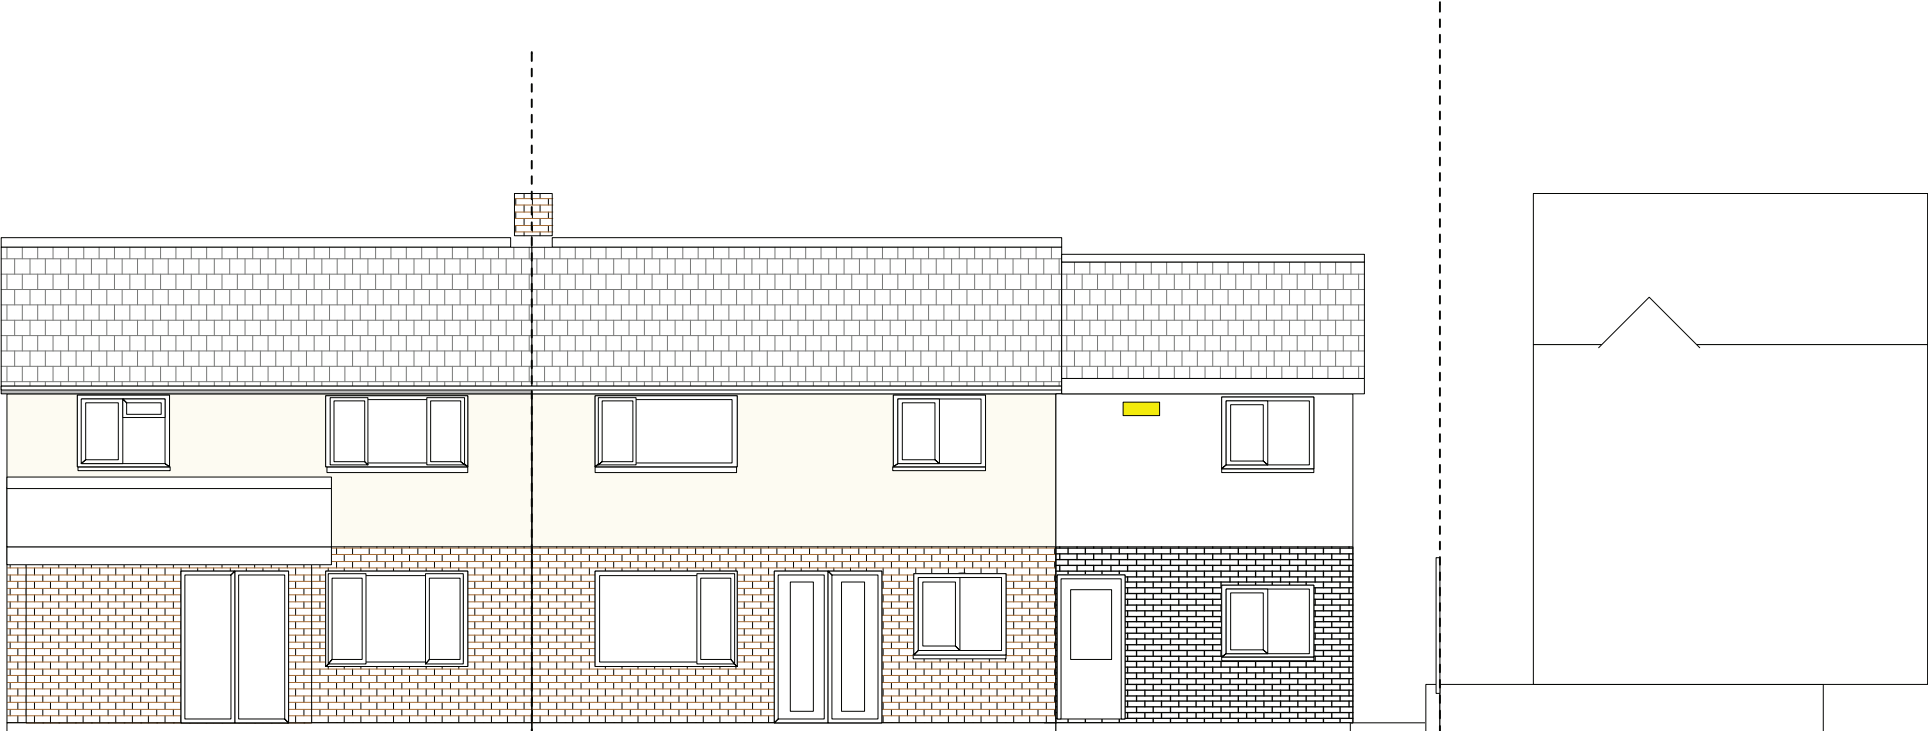


234

236 Front Elevation, East Elevation

1 North Lodge mews

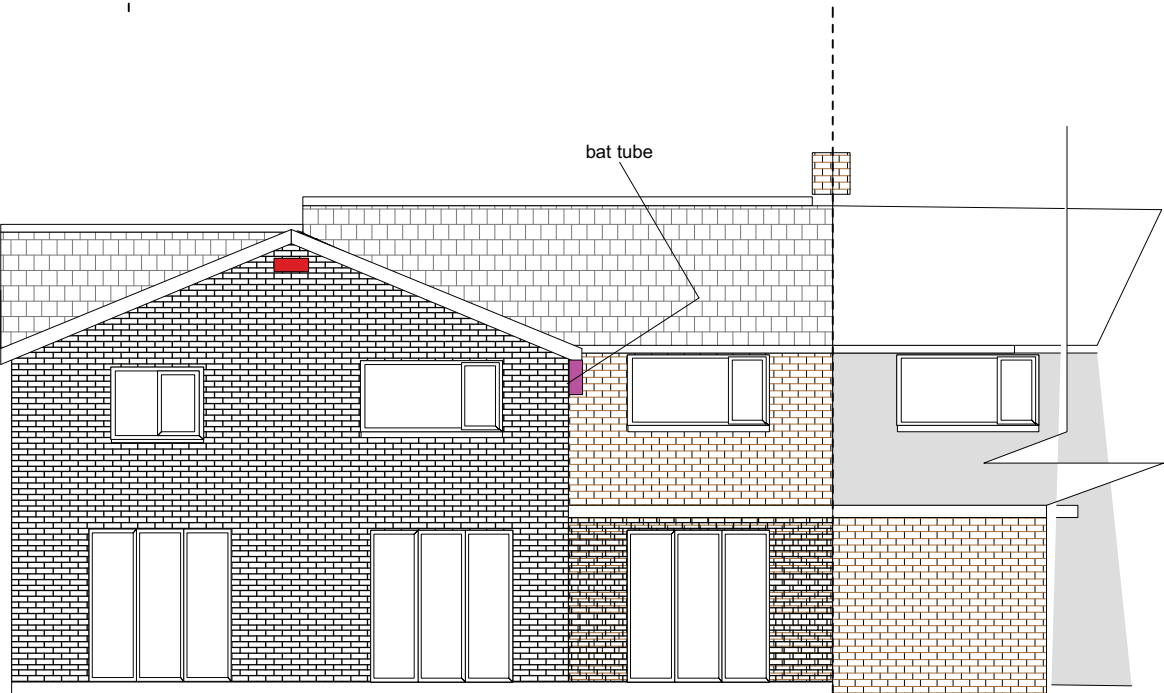

Rear Elevation West elevation

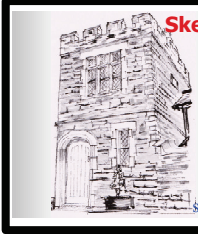

Skerryvore Designs Ltd
Sexton's Tower
2 Caerphilly Road
Bassaleg,
Newport,
NP10 8LE.
Phone **01633 897922**
Mobile **07816 934352**
steve_groucott@hotmail.com

JOB
TITLE

236 Wensley road
Reading
RG16DP

DRAWING
TITLE

Proposed Elevations

DRAWING No.SD1004 04

SCALE1:100 @ A2

DATEOctober 2024