

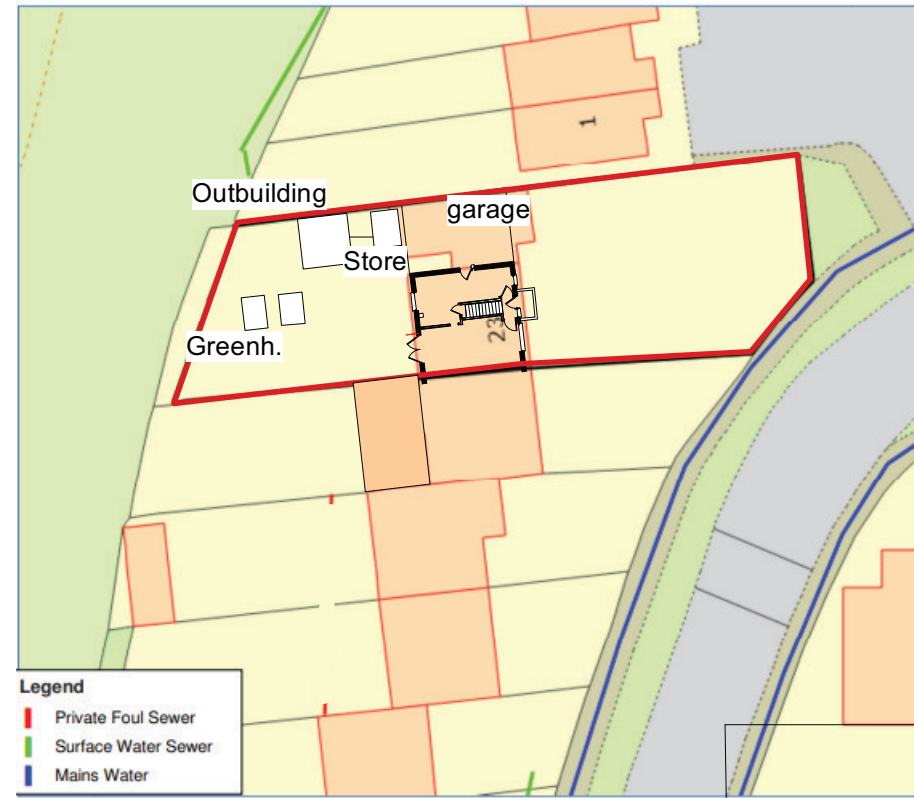
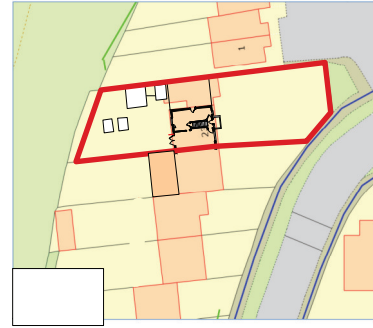
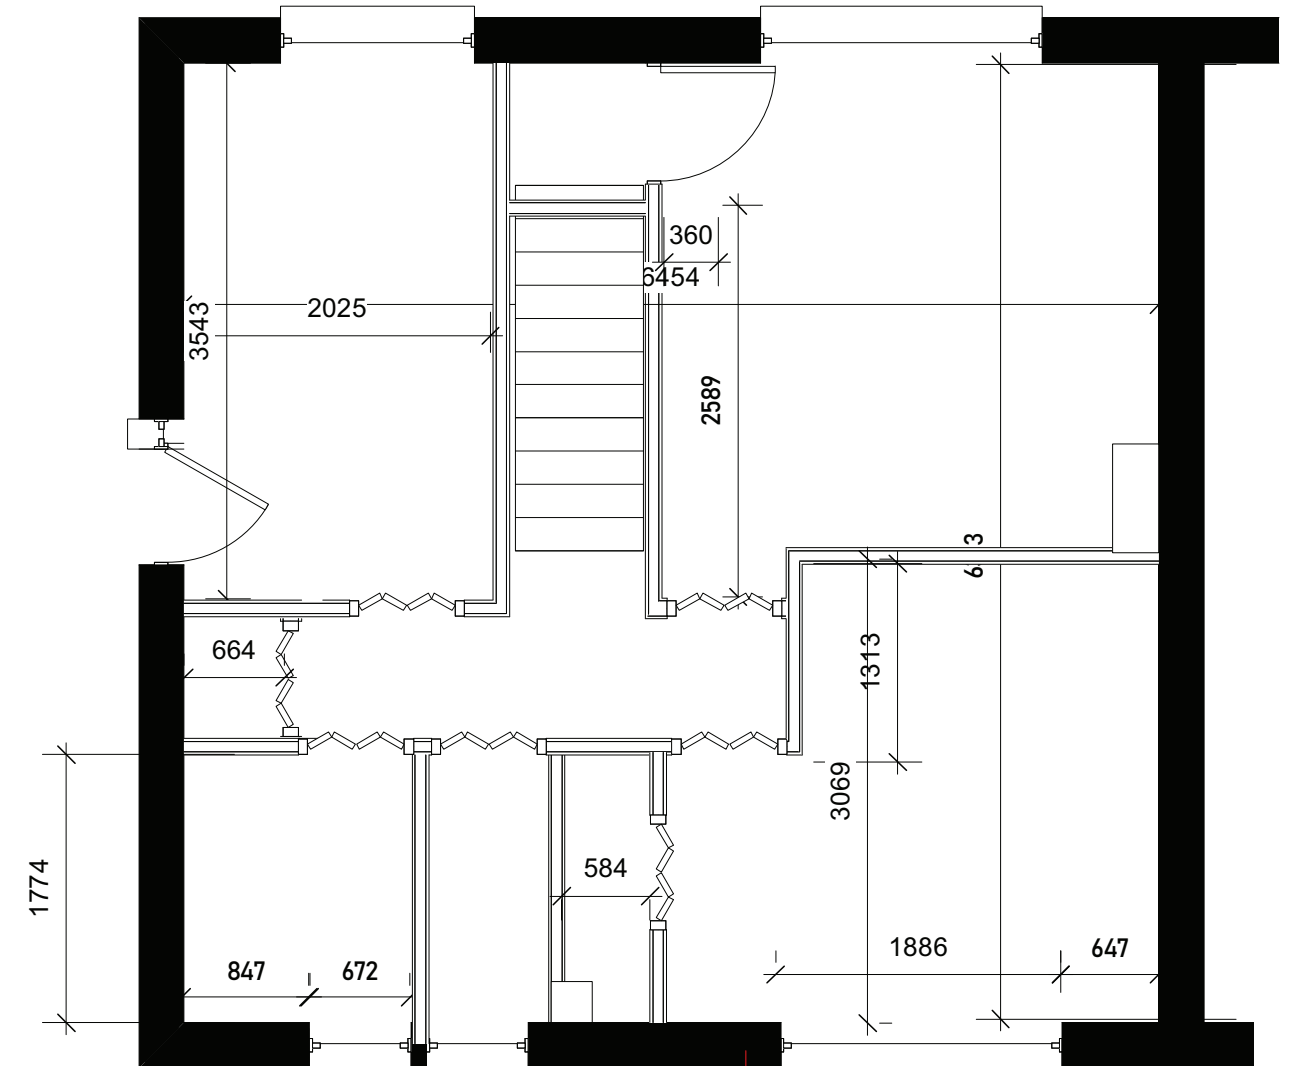
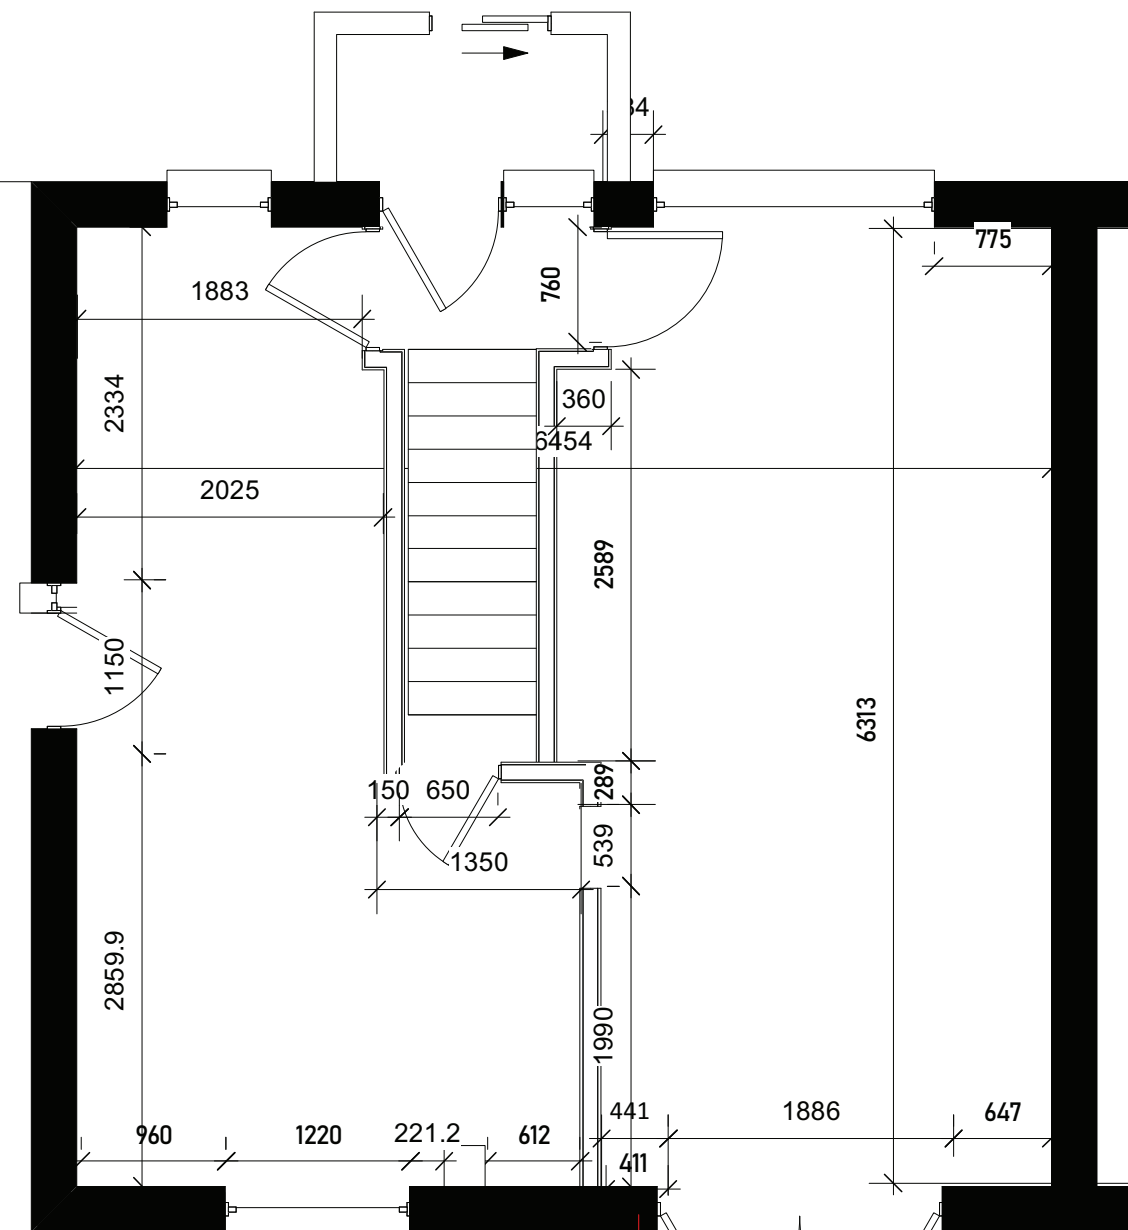


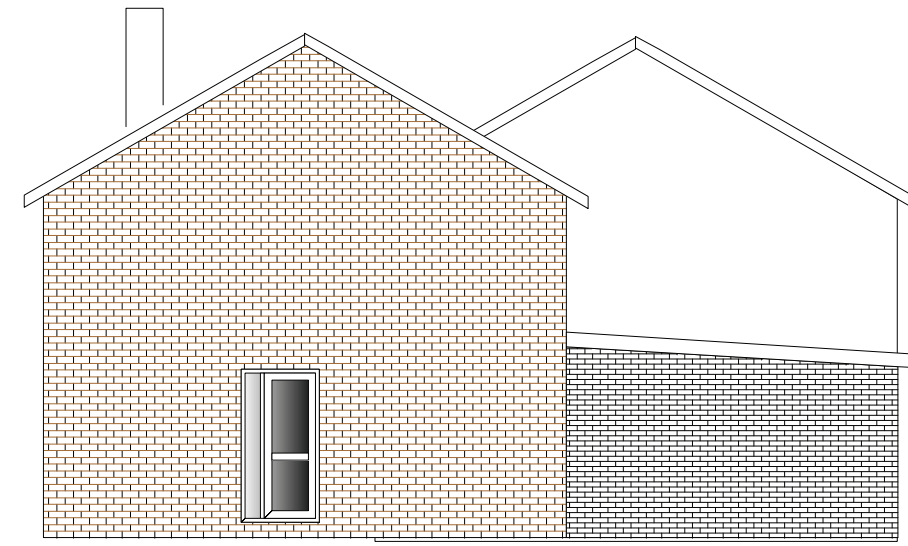

234

236 Front Elevation

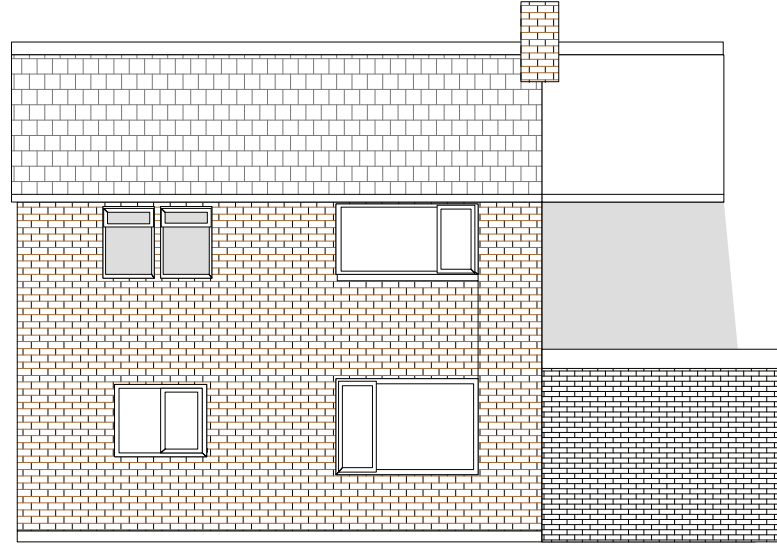

Scale bar 1:50 @ A2

Existing floor plan



JOB
TITLE 236 Wensley road
Reading
RG16ED

DRAWING
TITLE Survey

DRAWING No. SD1004 01
SCALE 1:50, 100, 500, 1250 @ A2
DATE September 2024