



DEVELOPMENTS IN DESIGN LTD

WWW.DEVELOPMENTSINDESIGN.CO.UK
TEL.01344 641286

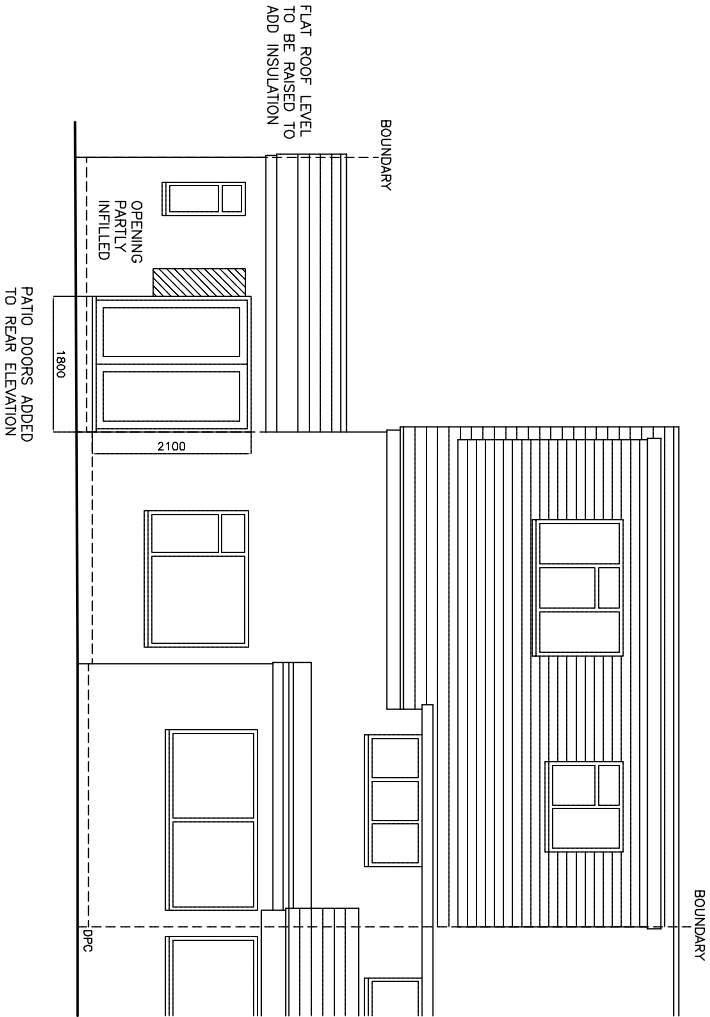

PROPOSED REAR ELEVATION

BRICKWORK, RED MIX FACING BRICK
ALL GUTTERING AND DOWNPIPES GREY PLASTIC
WINDOWS WHITE UPVC
EXTERNAL TIMBER CLAD WITH WHITE UPVC

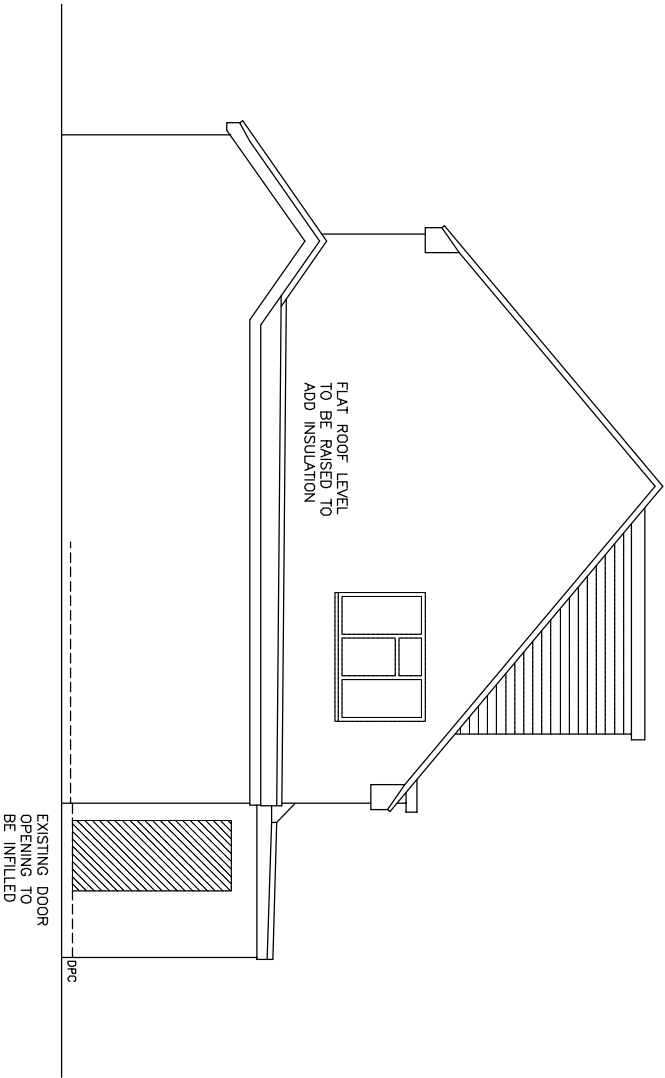

PROPOSED SIDE ELEVATION

PROPOSED STORE CONVERSION



DRAWING NO. DL.002
DATE 9.10.24
SCALE 1:100

MR CHANDLER AND MRS DOSWELL

21 BROOKSBY ROAD TILEHURST BERKS RG31 6NA