



DEVELOPMENTS IN DESIGN LTD

WWW.DEVELOPMENTSINDSIGN.CO.UK
TEL.01344 641286

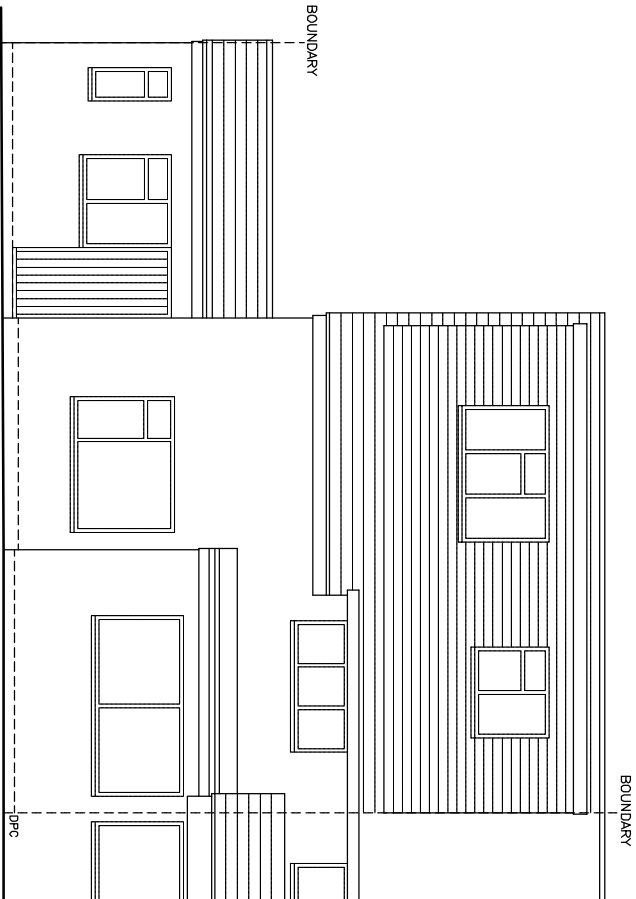


EXISTING REAR ELEVATION

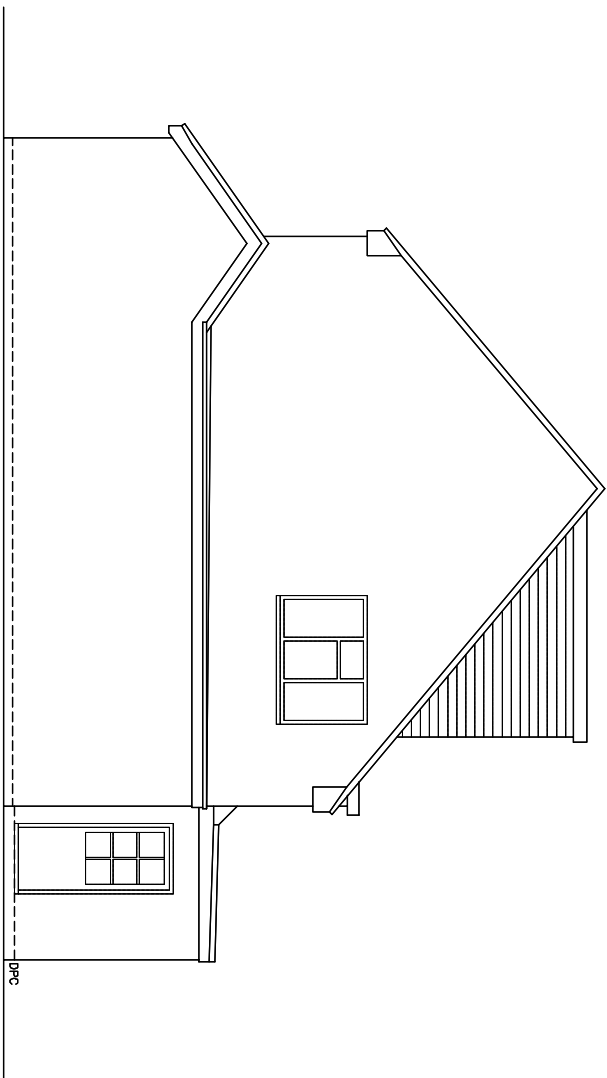

EXISTING SIDE ELEVATION

BRICKWORK, RED MIX FACING BRICK
ALL GUTTERING AND DOWNPIPES GREY PLASTIC
WINDOWS WHITE UPVC
EXTERNAL TIMBER PAINTED WHITE

PROPOSED STORE CONVERSION

 

DRAWING NO. DL.001
DATE 9.10.24
SCALE 1:100

MR CHANDLER AND MRS DOSWELL

21 BROOKSBY ROAD TILEHURST BERKS RG31 6NA