



PROPOSED FLOOR PLAN 1:100

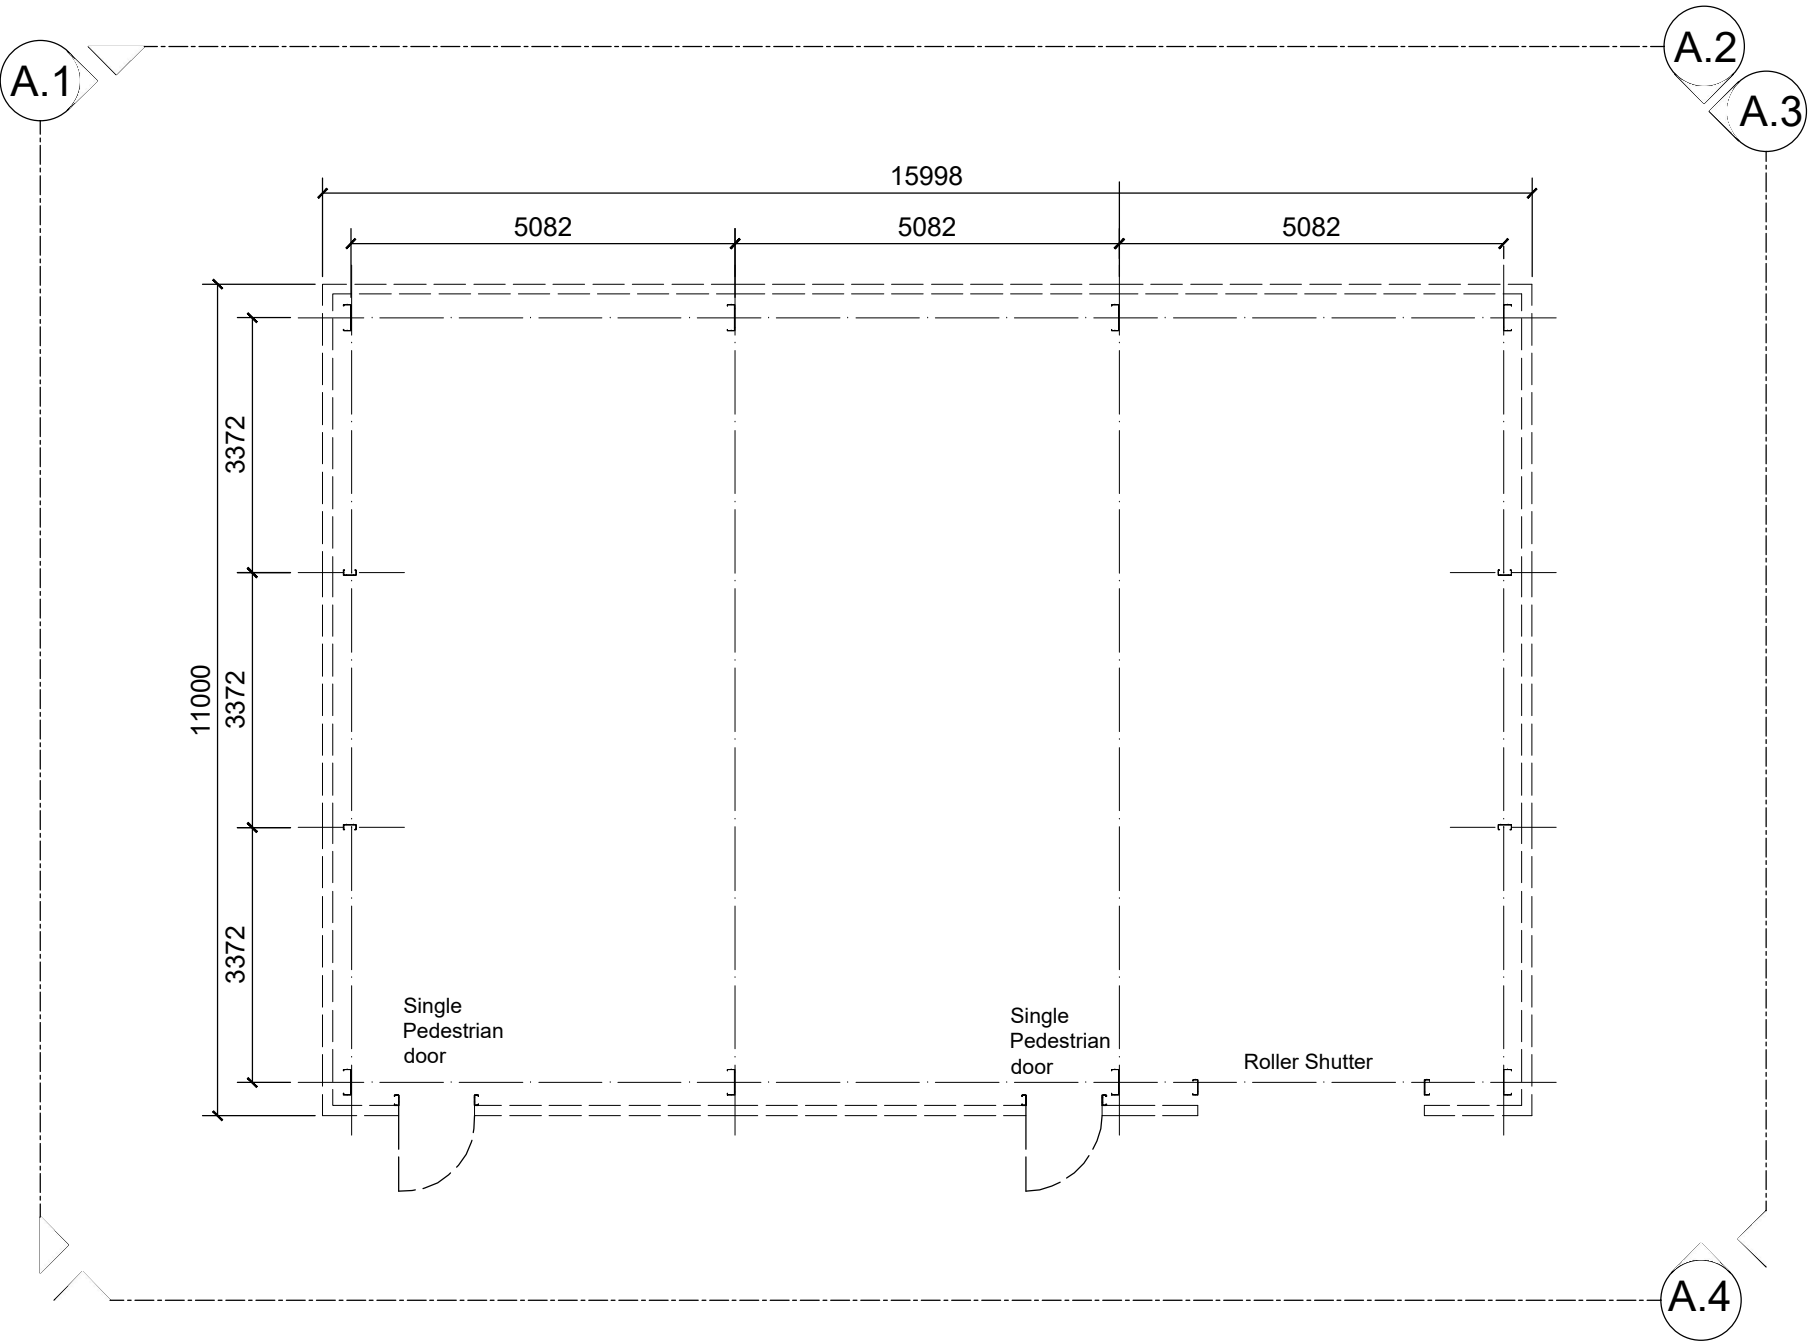

EXTERNAL FINISHES:
Walls: Steel Cladding. Colour: Goosewing Grey
Roof: PVC-Coated Polyester. Colour: Translucent White.

©TRIANGLE ARCHITECTS LIMITED
■THIS DRAWING IS THE SUBJECT OF COPYRIGHT WHICH VESTS IN TRIANGLE ARCHITECTS LIMITED. IT IS AN INFRINGEMENT OF COPYRIGHT TO REPRODUCE THIS DRAWING, BY WHATEVER MEANS, INCLUDING ELECTRONIC, WITHOUT THE EXPRESS WRITTEN CONSENT OF TRIANGLE ARCHITECTS LIMITED WHICH RESERVES ALL ITS RIGHTS.
■TRIANGLE ARCHITECTS LIMITED ASSERTS ITS RIGHTS TO BE IDENTIFIED AS THE AUTHOR OF THIS DESIGN.
■DRAWING NOT TO BE SCALED. FIGURED DIMENSIONS TO BE WORKED TO IN ALL CASES.
■THE CONTRACTOR IS RESPONSIBLE FOR CHECKING DIMENSIONS, TOLERANCES & REFERENCES.
■ANY DISCREPANCY TO BE VERIFIED WITH THE ARCHITECT BEFORE PROCEEDING WITH THE WORKS.
■REPORT ERRORS & OMISSIONS TO ARCHITECT.
■WHERE AN ITEM IS COVERED BY DRAWINGS OF DIFFERENT SCALES, THE LARGER SCALE DRAWING TO BE WORKED TO. DO NOT SCALE FROM THE DRAWING. FIGURED DIMENSIONS TO BE WORKED TO IN ALL CASES.
■CHECK ALL DIMENSIONS ON SITE.
■DRAWING TO BE READ IN CONJUNCTION WITH THE HEALTH & SAFETY PLAN, AND ALL RELEVANT RISK ASSESSMENTS AND THE FOLLOWING DRAWINGS:

PROPOSED ELEVATIONS 1:100

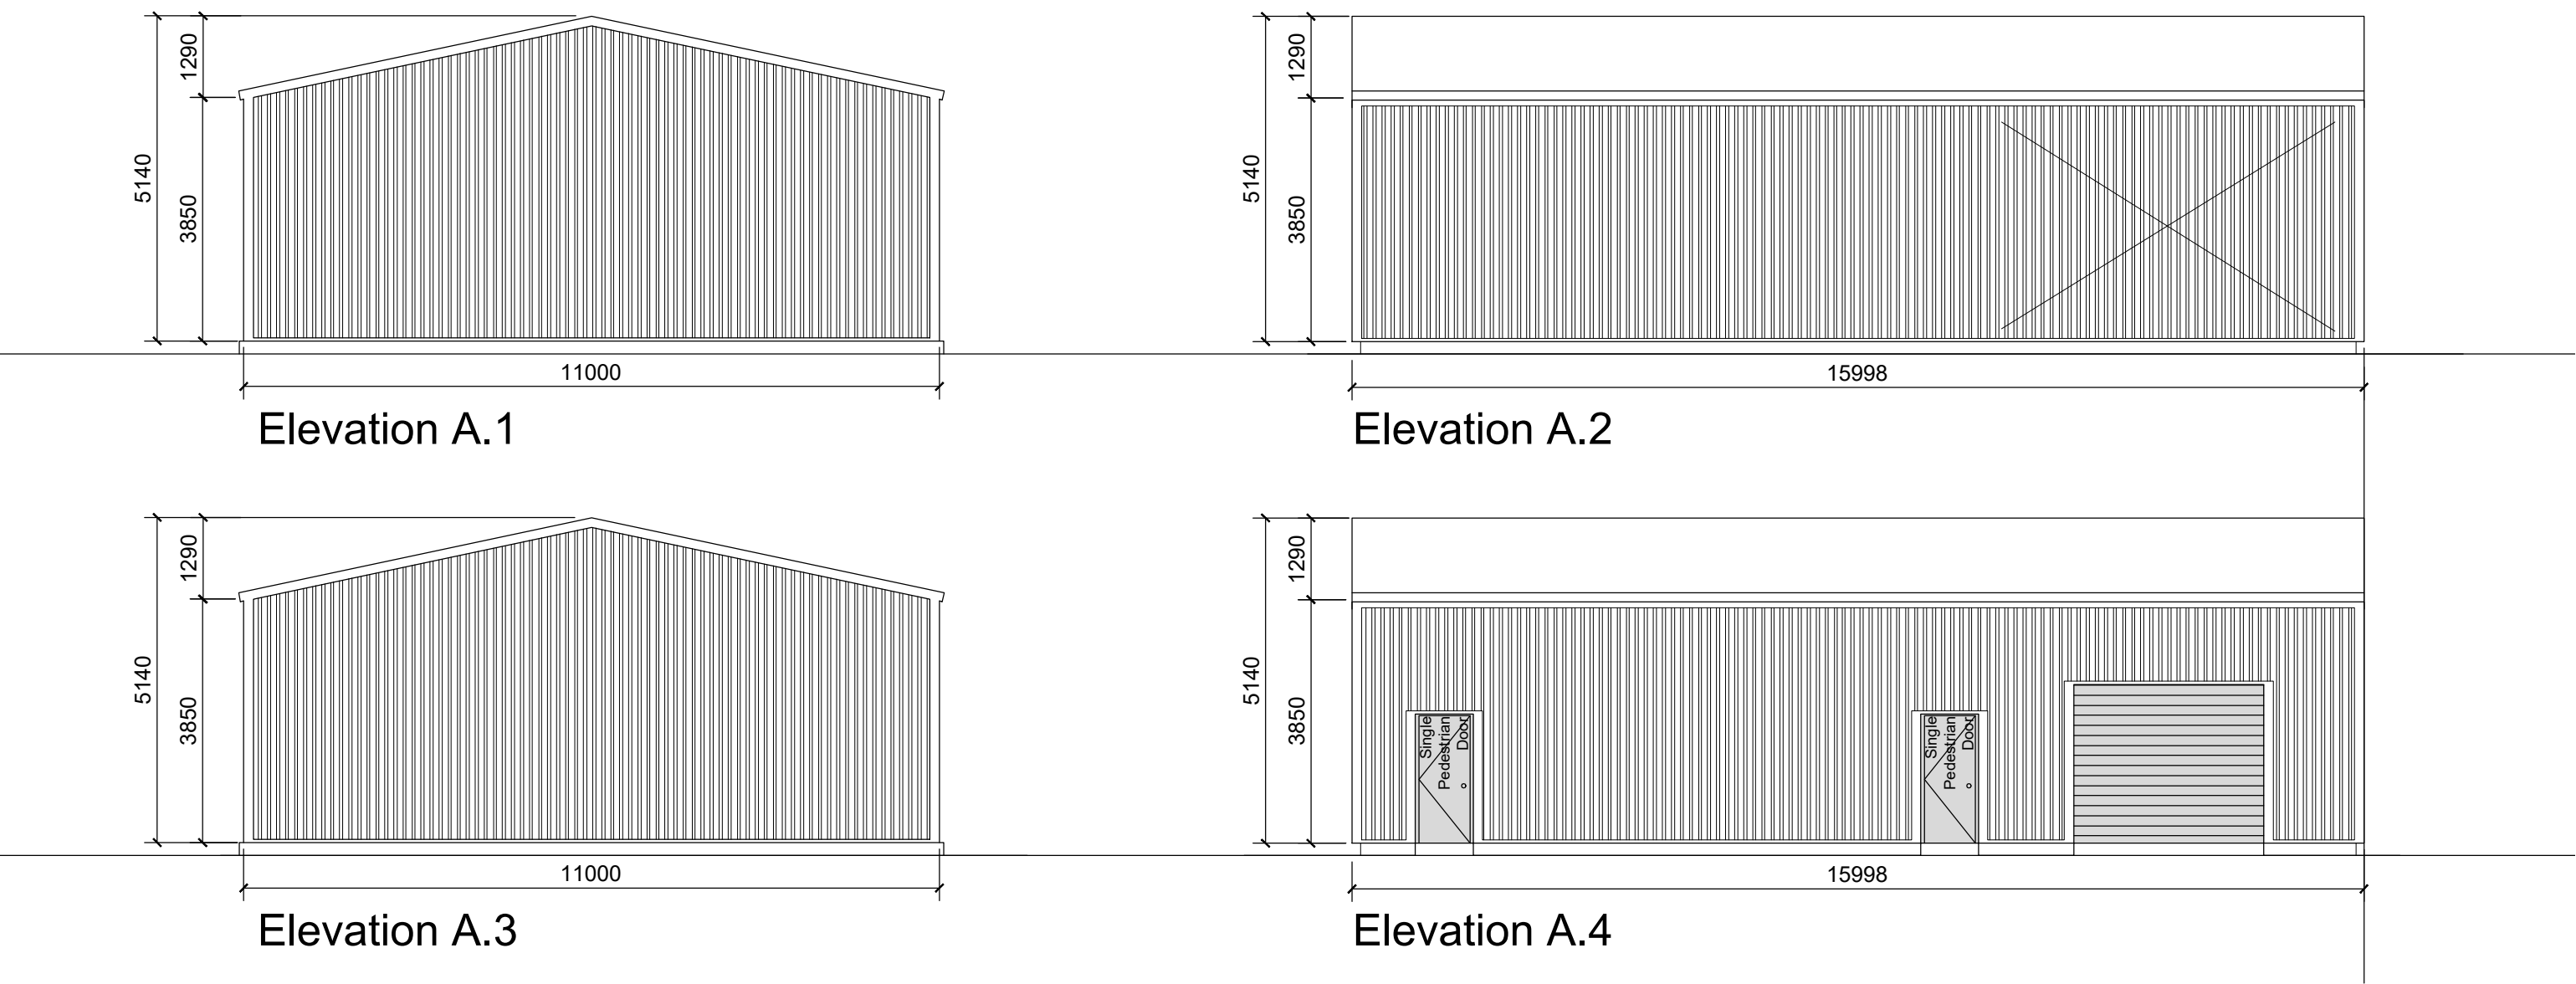

P03	28.10.24	MJT	Warehouse size altered.
P02	29.08.24	HR	External finishes noted.
P01	25.03.24	HR	First Issue.
Rev	Date	By	Remarks

Client:		Combicut Ltd	
Project Name:		Combicut Ltd Warehouse	
Drawing Name:		Proposed Warehouse	
Drawing Purpose:		PLANNING	
TRI no.	Project Number:		Drawing Number:
	24-012		3002
CDE no.	Revision:		P03
	COM - TRI - ZZ - 00 - DR - A - 3002		
Status:	Scale @ A2:	Drawn:	Checked:
	1:100	HR	04/2024



Tel: 0161 272 3500
E-mail: studio@trianglearchitects.co.uk
Web: www.trianglearchitects.co.uk
Twitter: @TriangleArch

4 Jordan Street
Manchester
M15 4PY

