



DEVELOPMENTS IN DESIGN LTD

WWW.DEVELOPMENTSINDSIGN.CO.UK
TEL.01344 641286

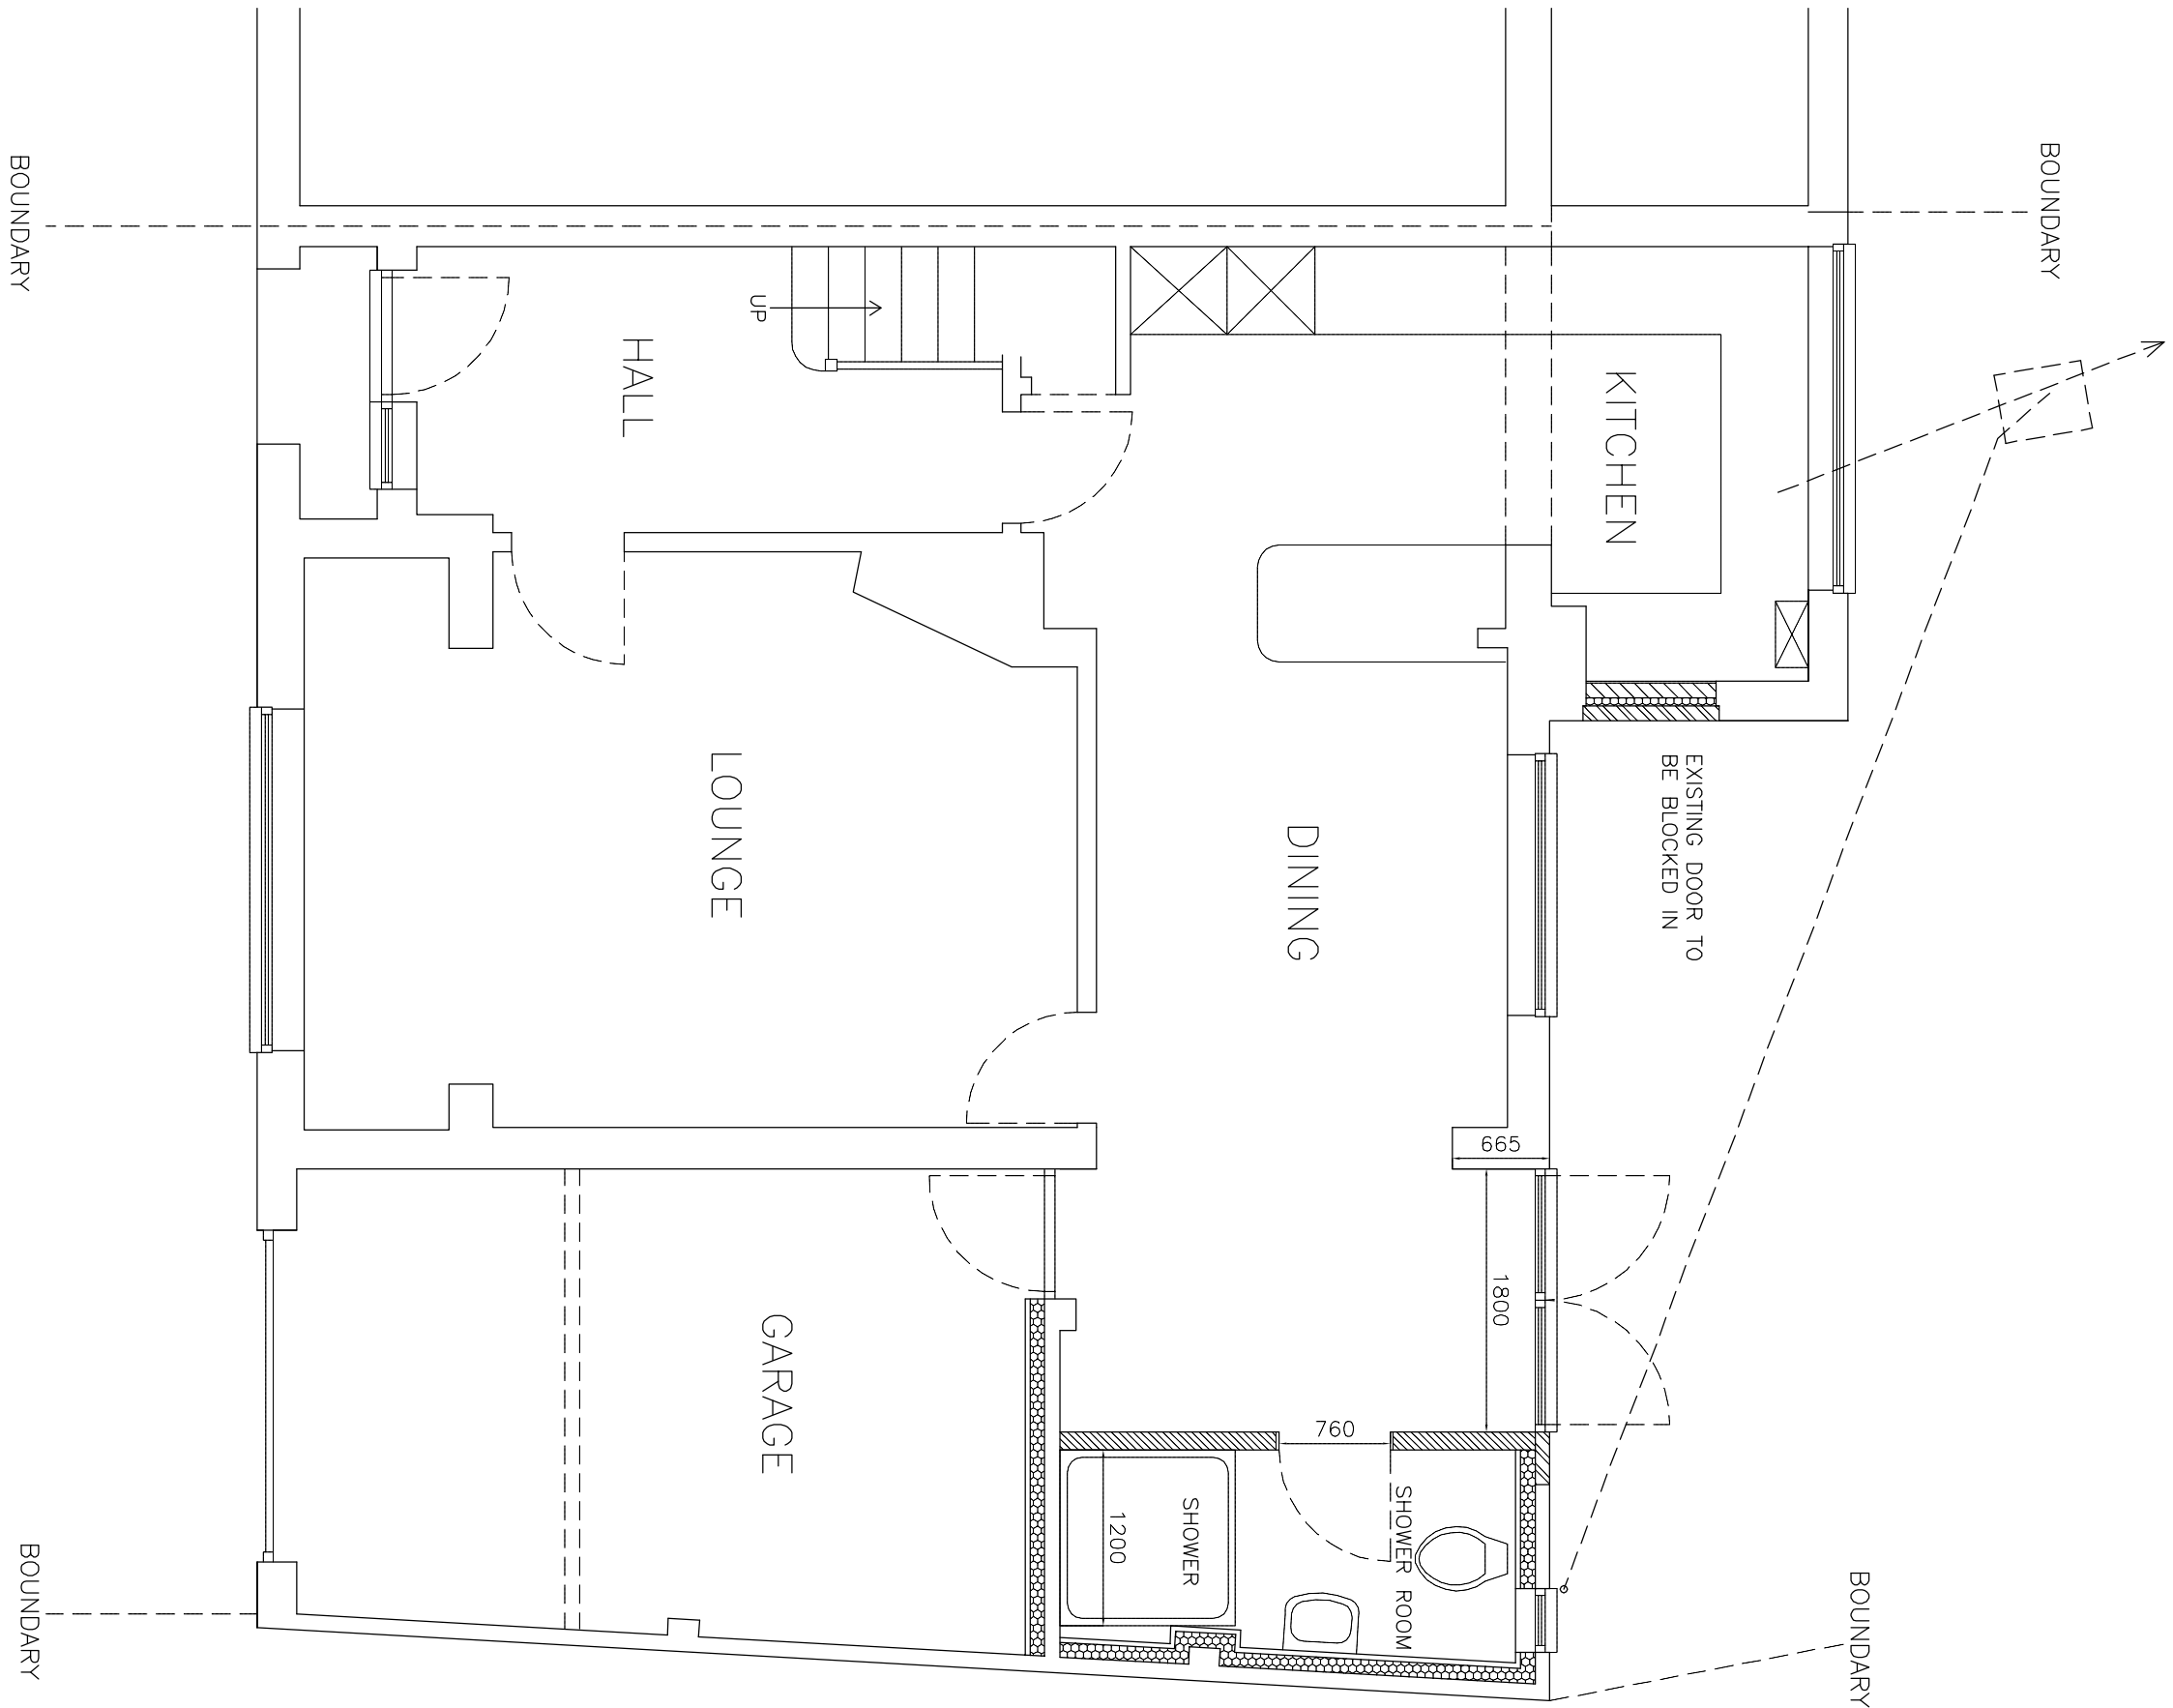

PROPOSED GROUND FLOOR PLAN

PROPOSED STORE CONVERSION

 

DRAWING NO. DL.004
DATE 9.10.24
SCALE 1:50

MR CHANDLER AND MRS DOSWELL

21 BROOKSBY ROAD TILEHURST BERKS RG31 6NA