




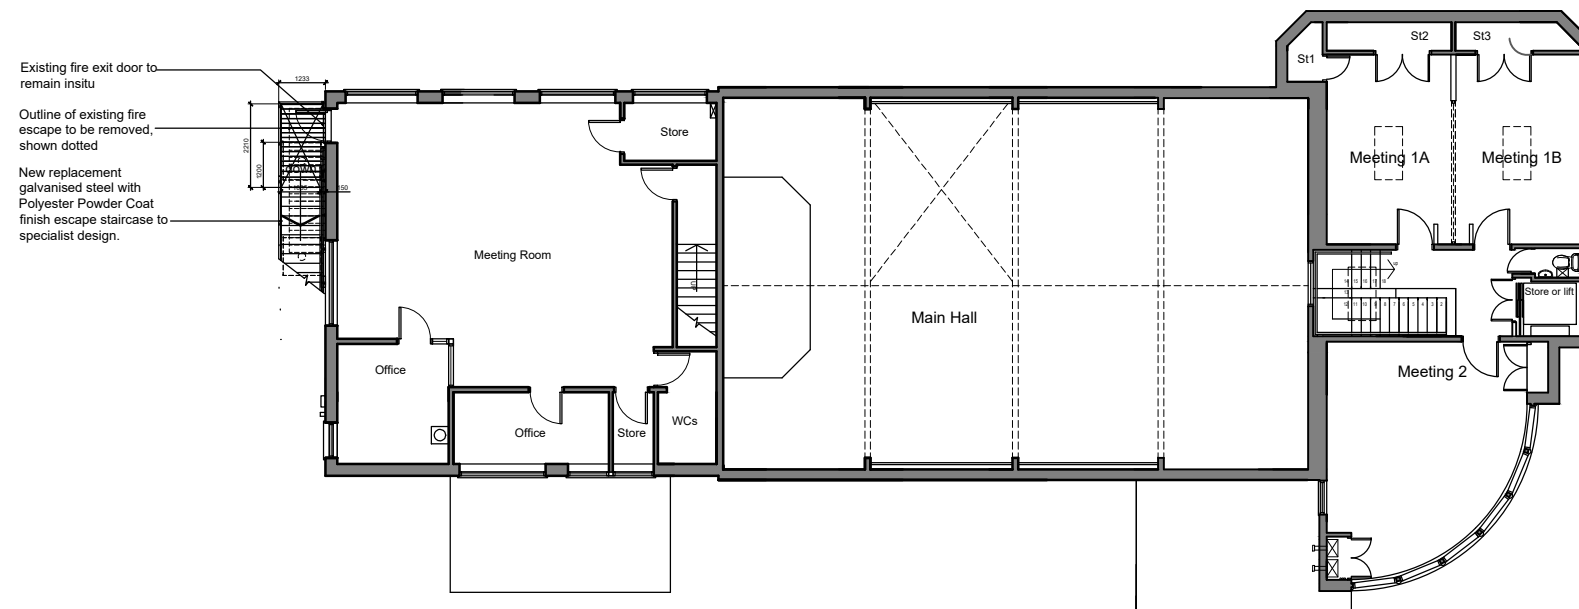

FIRST FLOOR PLAN

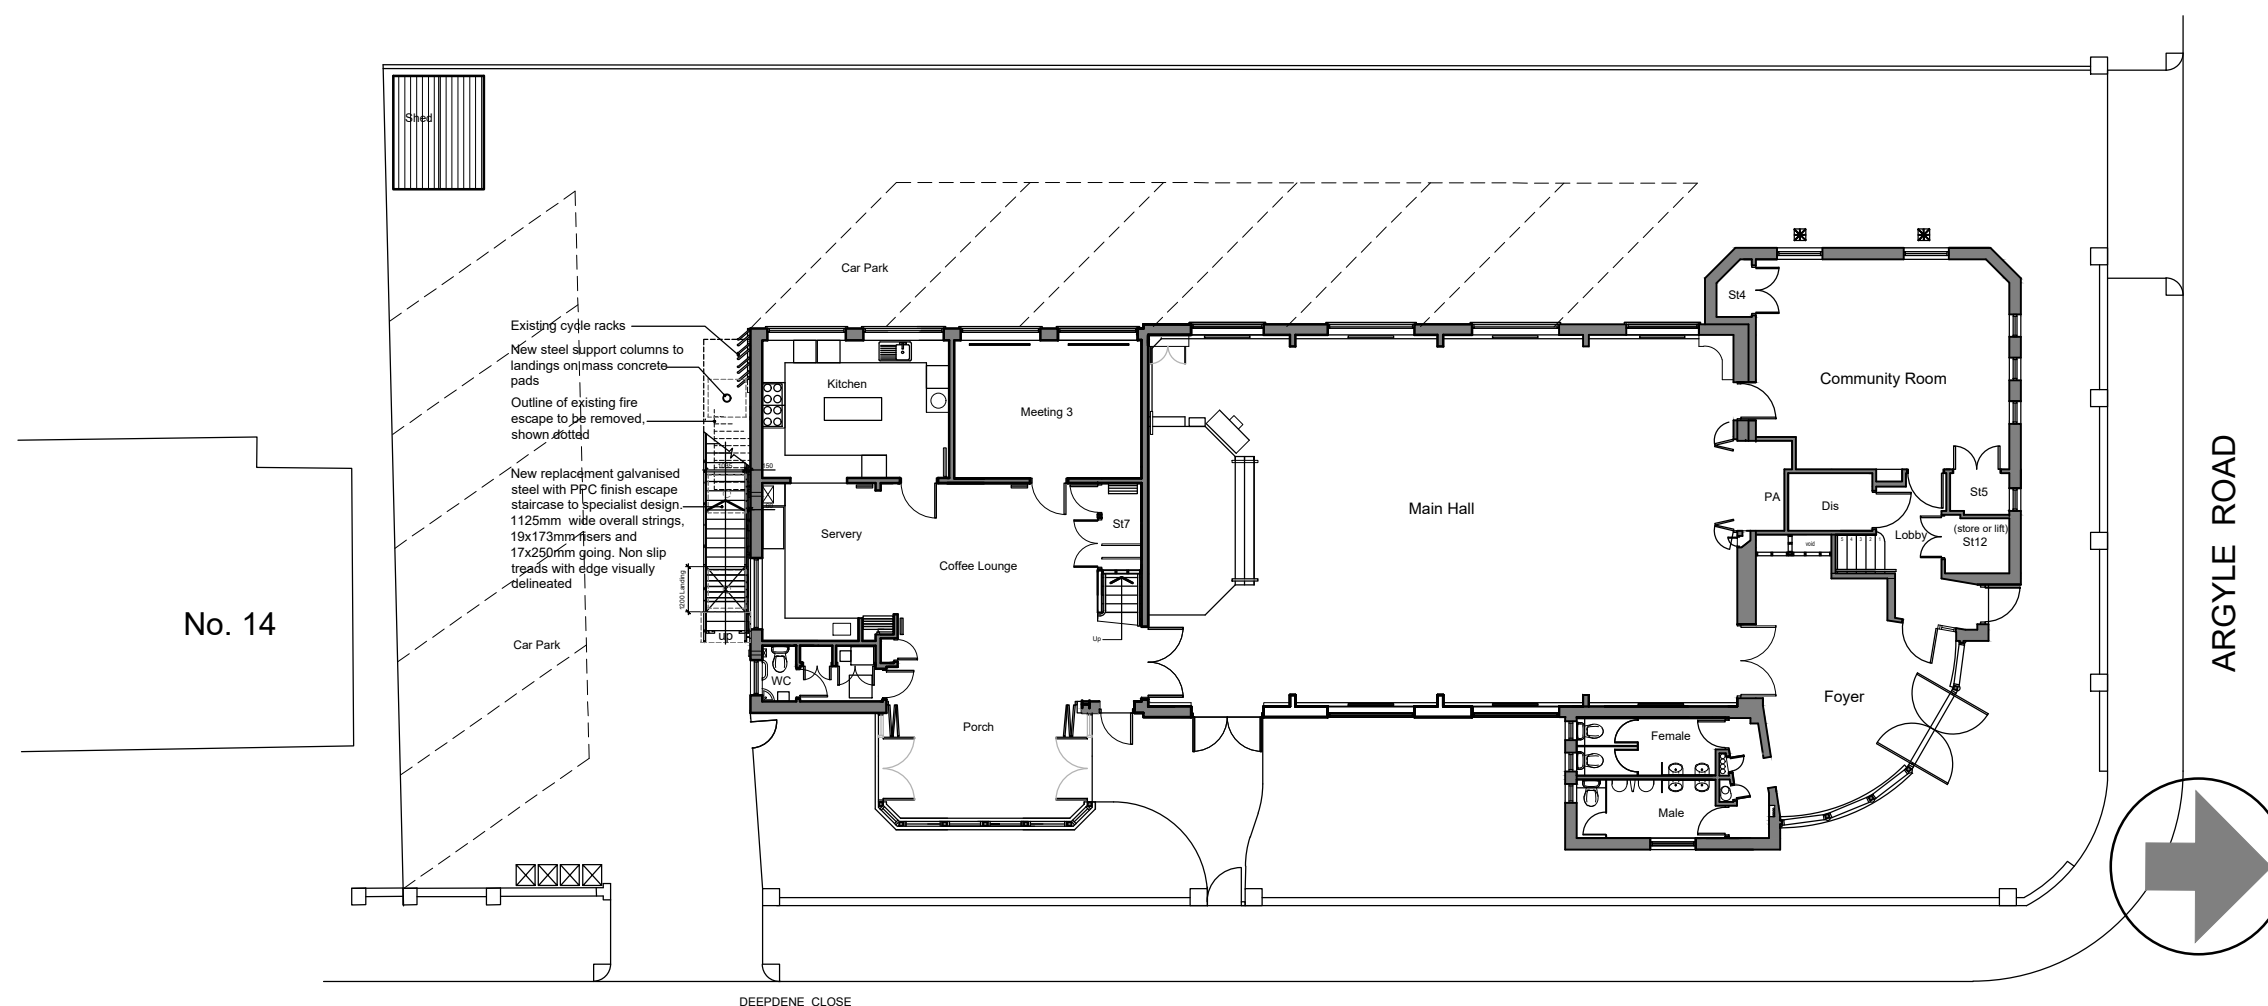

GROUND FLOOR AND SITE PLAN

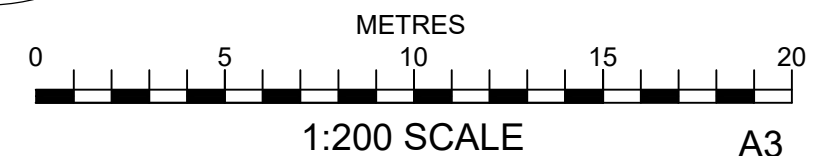

IAN HUNT ASSOCIATES



Oakwood House
14 High Tree Drive Earley
Reading Berkshire RG6 1EU
0118 935 3655
info@ihaltld.co.uk

Project Proposed replacement Fire Escape at Argyle Community Church, Argyle Road. RG1 7YL

Client Argyle Community Church

Title Proposed Floor and Site Plans

Revision A: Amended. Staircase design altered. 30.10.2024

Drawn IRH

Scale 1:200

Date Oct 2022

Drawing No 1526.04

Rev A

All dimensions to be checked on site prior to the commencement of any construction. This drawing may not be reproduced in any part or form without the written consent of Ian Hunt Associates Ltd.

ALL COPYRIGHTS RESERVED