


Collaborating with:

Job: 1011
Drawing: 03-04
Revision: 2

Project:
Warren Creek
The Warren RG4 7TQ
Drawing:
Proposed First Floor Plan

Date:
May '24
Status:
Info
Drawn By:
MC
Checked By:
EM

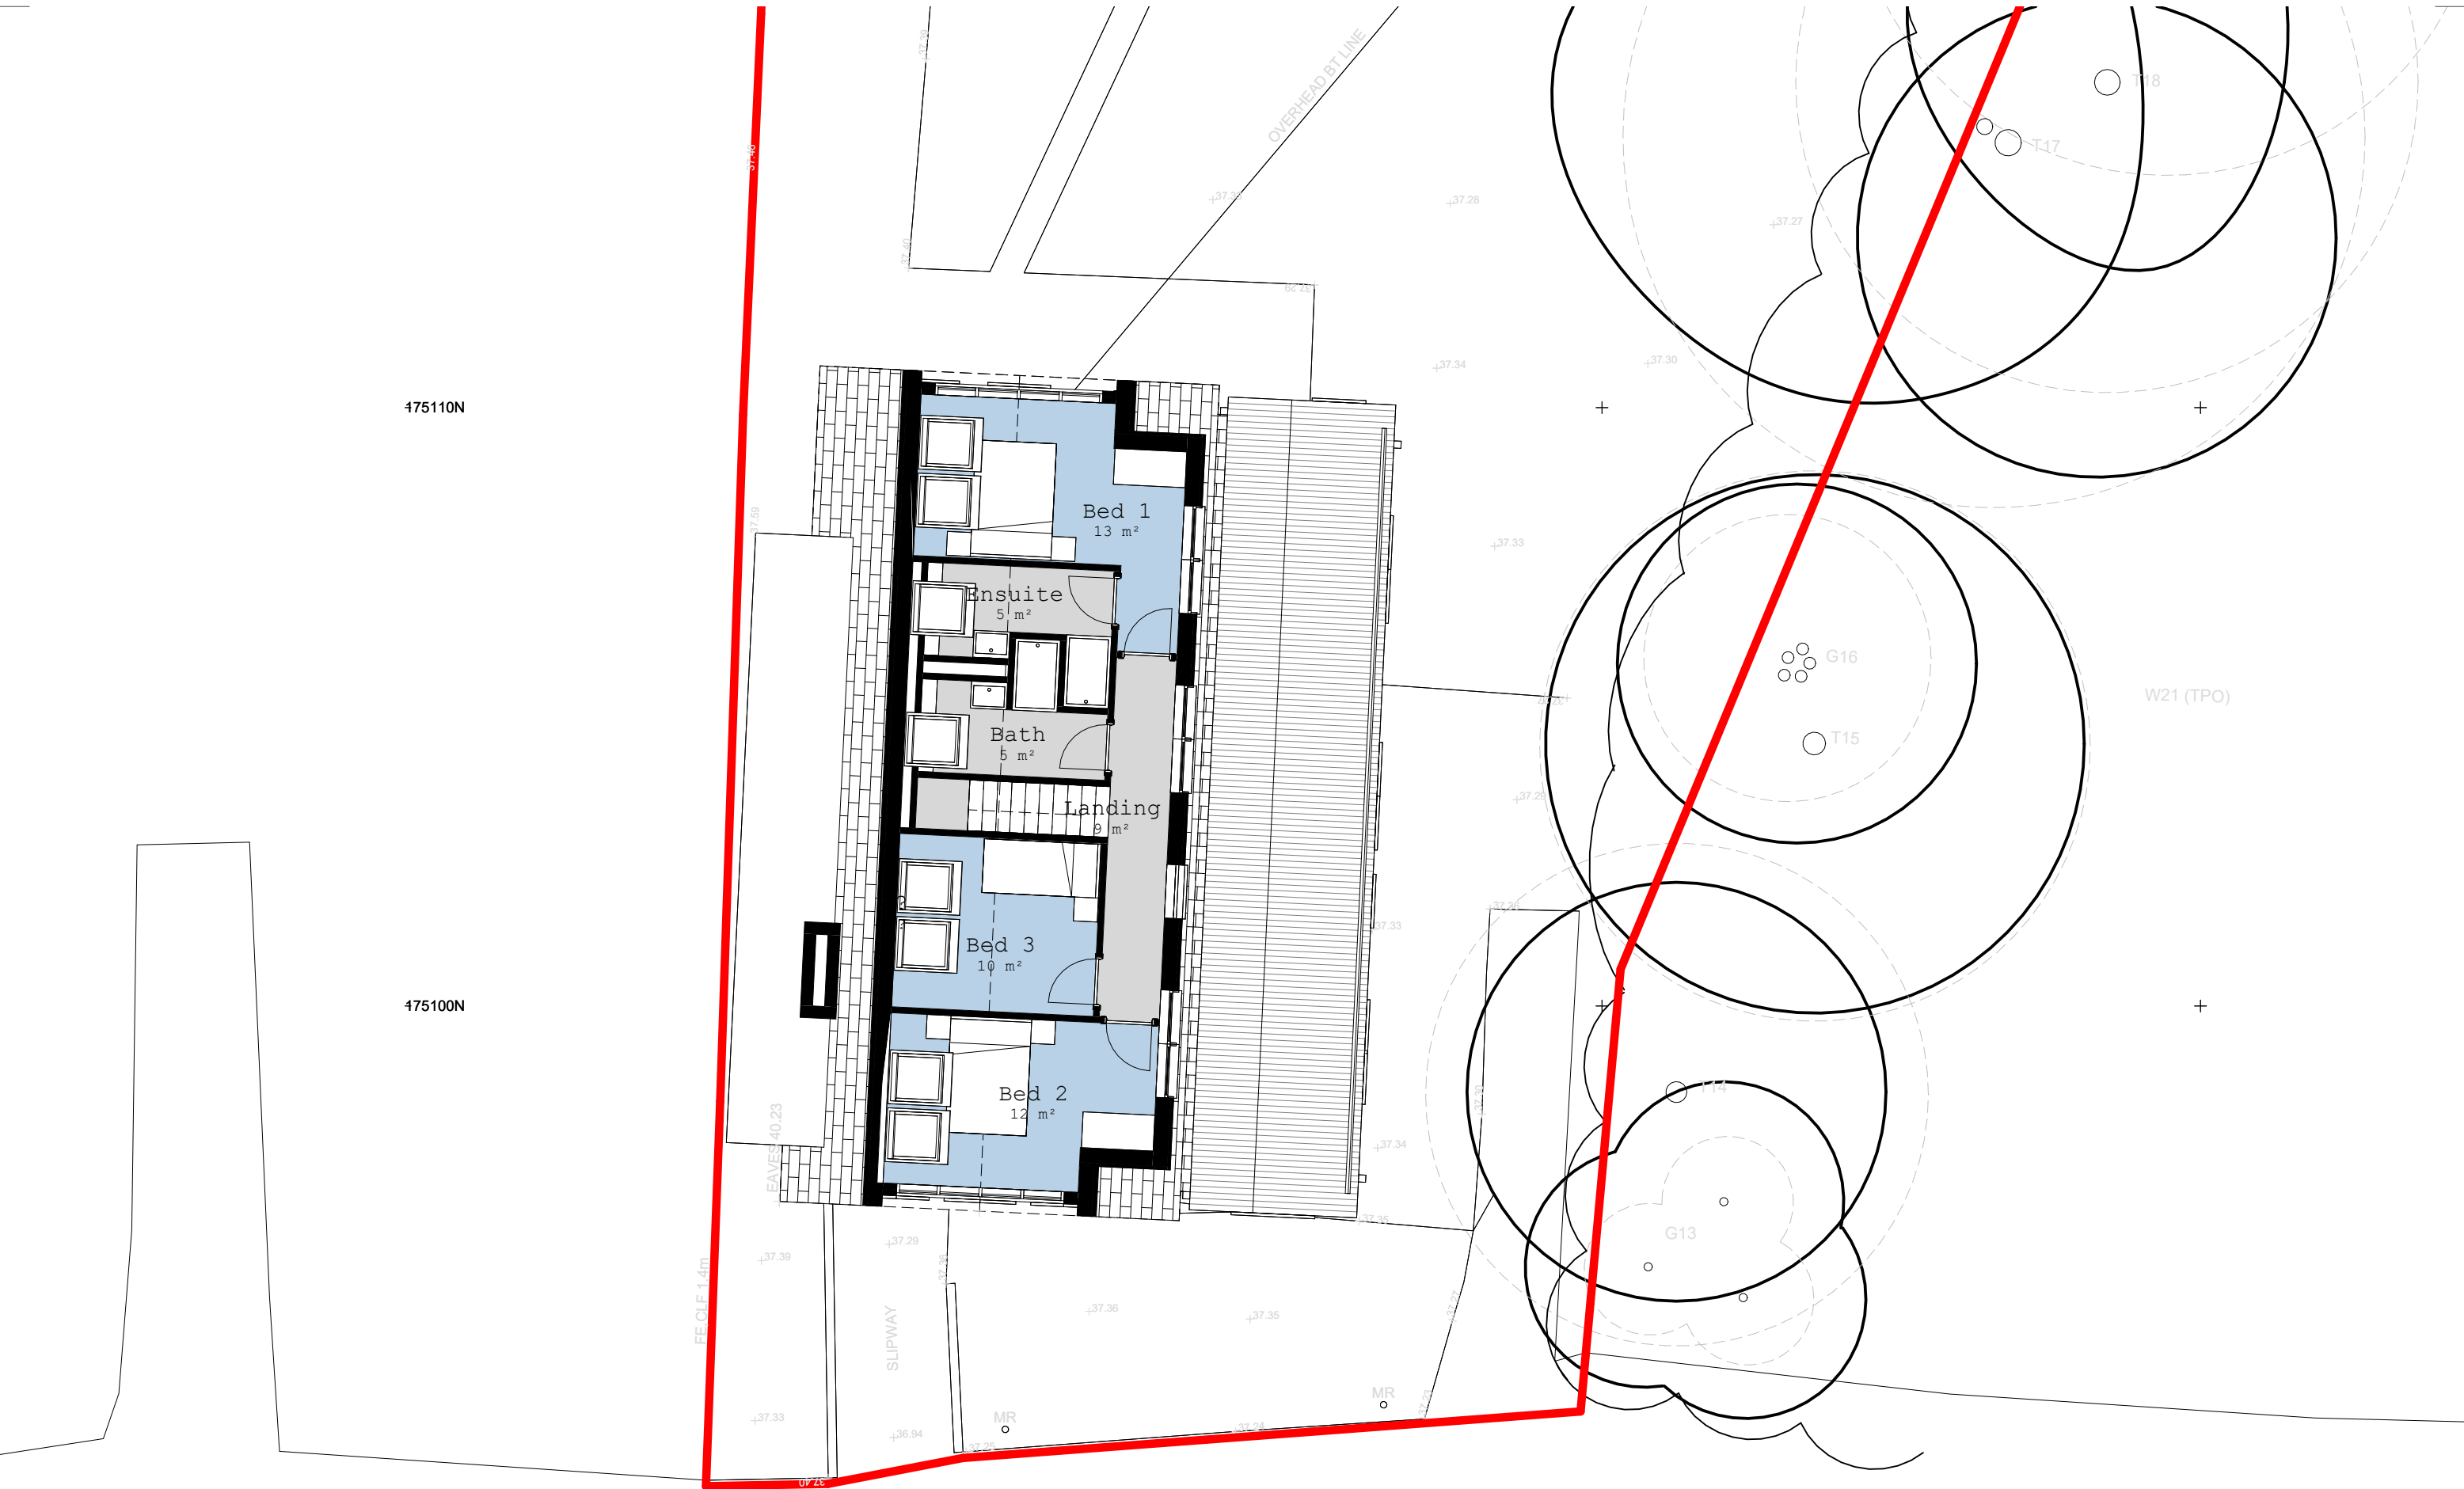

Colony Architects Ltd.
The Wine Store, Brewery
Court, Theale, Reading, RG7 5AJ
+44 (0)118 380 0328
hello@colonyarchitects.com
colonyarchitects.com