

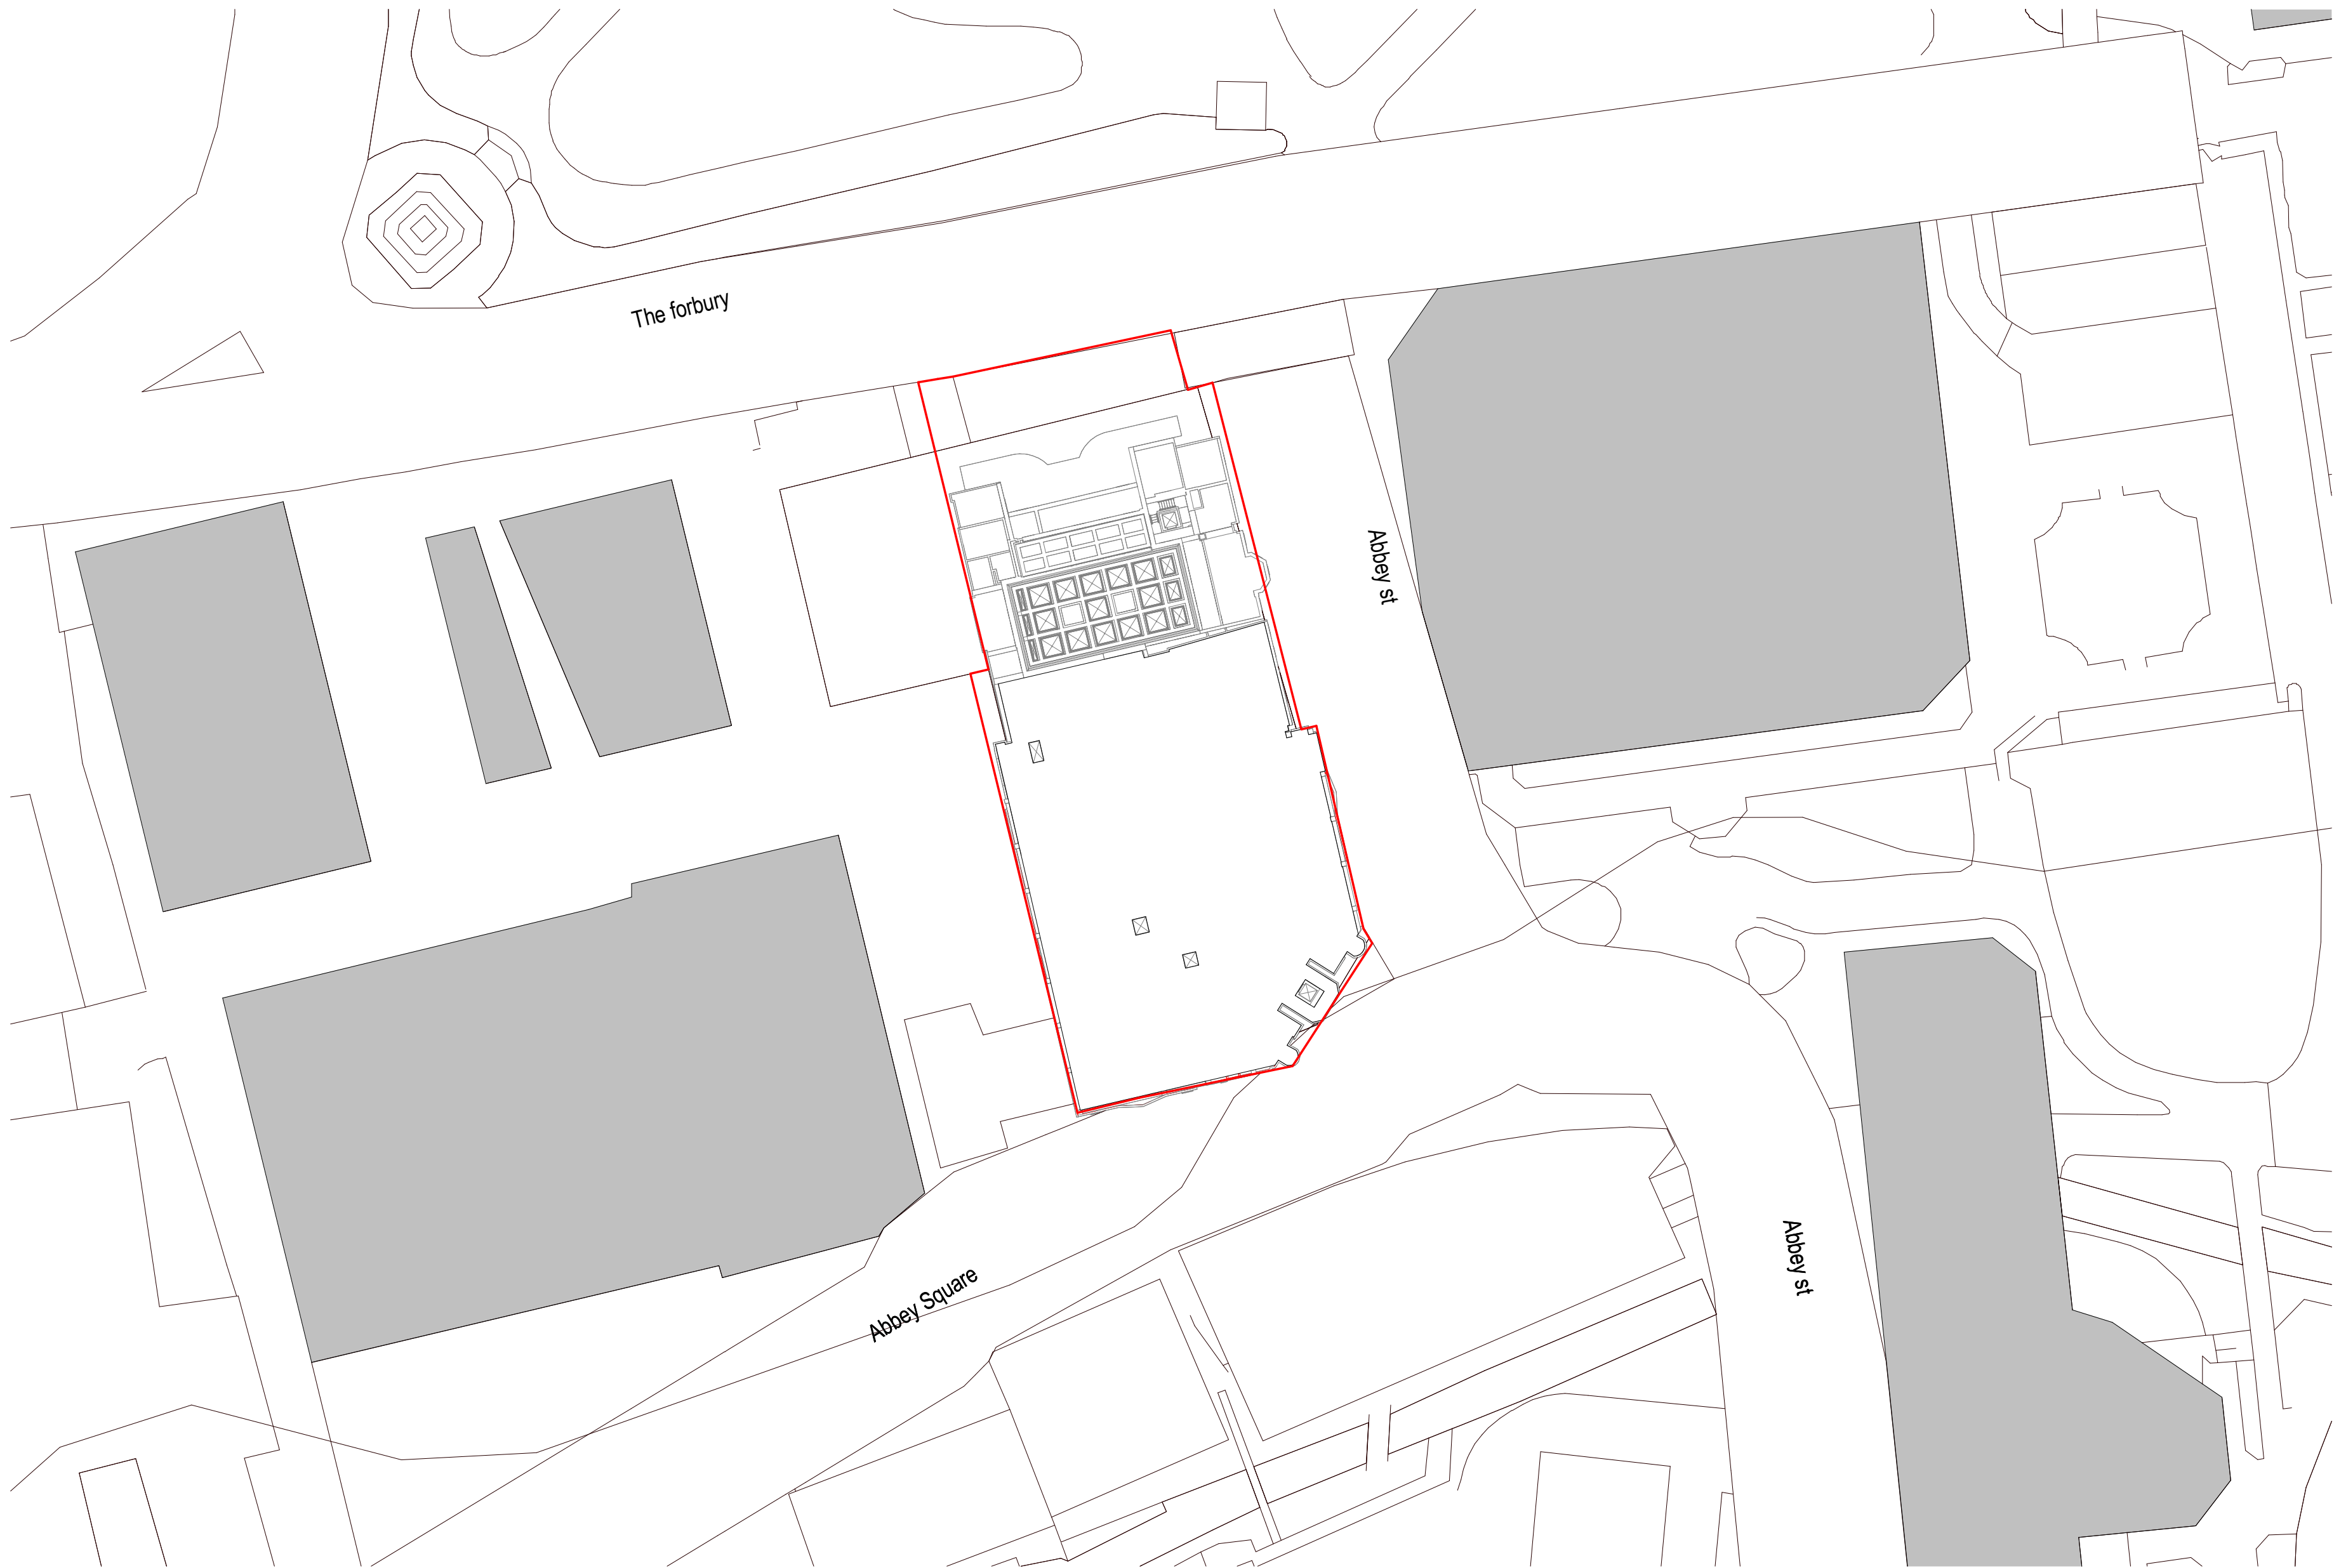


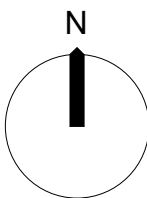

Existing Site Plan
1 : 500

 

© Crown copyright 2018

Do not scale from drawings. Verify all dimensions on site prior to construction. This drawing is to be read in conjunction with all relevant documents and drawings. Report all discrepancies to MoJ immediately.

No unauthorised use, disclosure, storage or copying.

Notes

P02	31/10/2024	Issue for planners
P01	04/10/2024	Draft to HMCTS
Rev	Date	Description

Key Plan

Project Status

For Information

Client	Project
 Ministry of Justice	HMCTS Reading Crown Court

Ministry of Justice, 102 Petty France, London, SW1H 9AJ

Project Description / Site

Reading Crown Court Refit -New Hearing Room

Project Address

Reading Crown Court,
Old Shire Hall,
The Forbury Reading
RG1 3EH
England

Building Type

Crown Court

Drawing Title

Existing Site Plan

Originator Logo	Drawn By	PK	Date	19.08.2024
Feilden + Mawson	Checked By	SK	Date	19.08.2024
	Approved By	SK	Date	19.08.2024

Drawing Number

256379-9673-FMW-RCC-00-DR-A-1001

Sheet No.	Scale	Orig. Sheet Size	Rev.
1 of 1	1 : 500	@ A1	P02

Data Security Classification	Suitability
OFFICIAL	S2

C:\Users\Bj\p\p\Documents\256379-9673-FMW-RCC-00-DR-A-1001_SitePlan.dwg