





01 South east elevation (south side)

Google earth
https://earth.google.com/web/search/CROWN+COURT+READING/51.45565668,-0.96686856,42.33721924a,0d,90y,346.86237985h,91.3887066t,0r/data=CiwiJgokCXplfb4Xu0IAETtCvRnjukIAGVzZCphwEO-_ISZ46bDEH-_QgIIASlaChZnZVNPnTRhQzIXMjhmZnRGNEJ3NU9nEAi6AwoBMEoNCP_____wEQAA

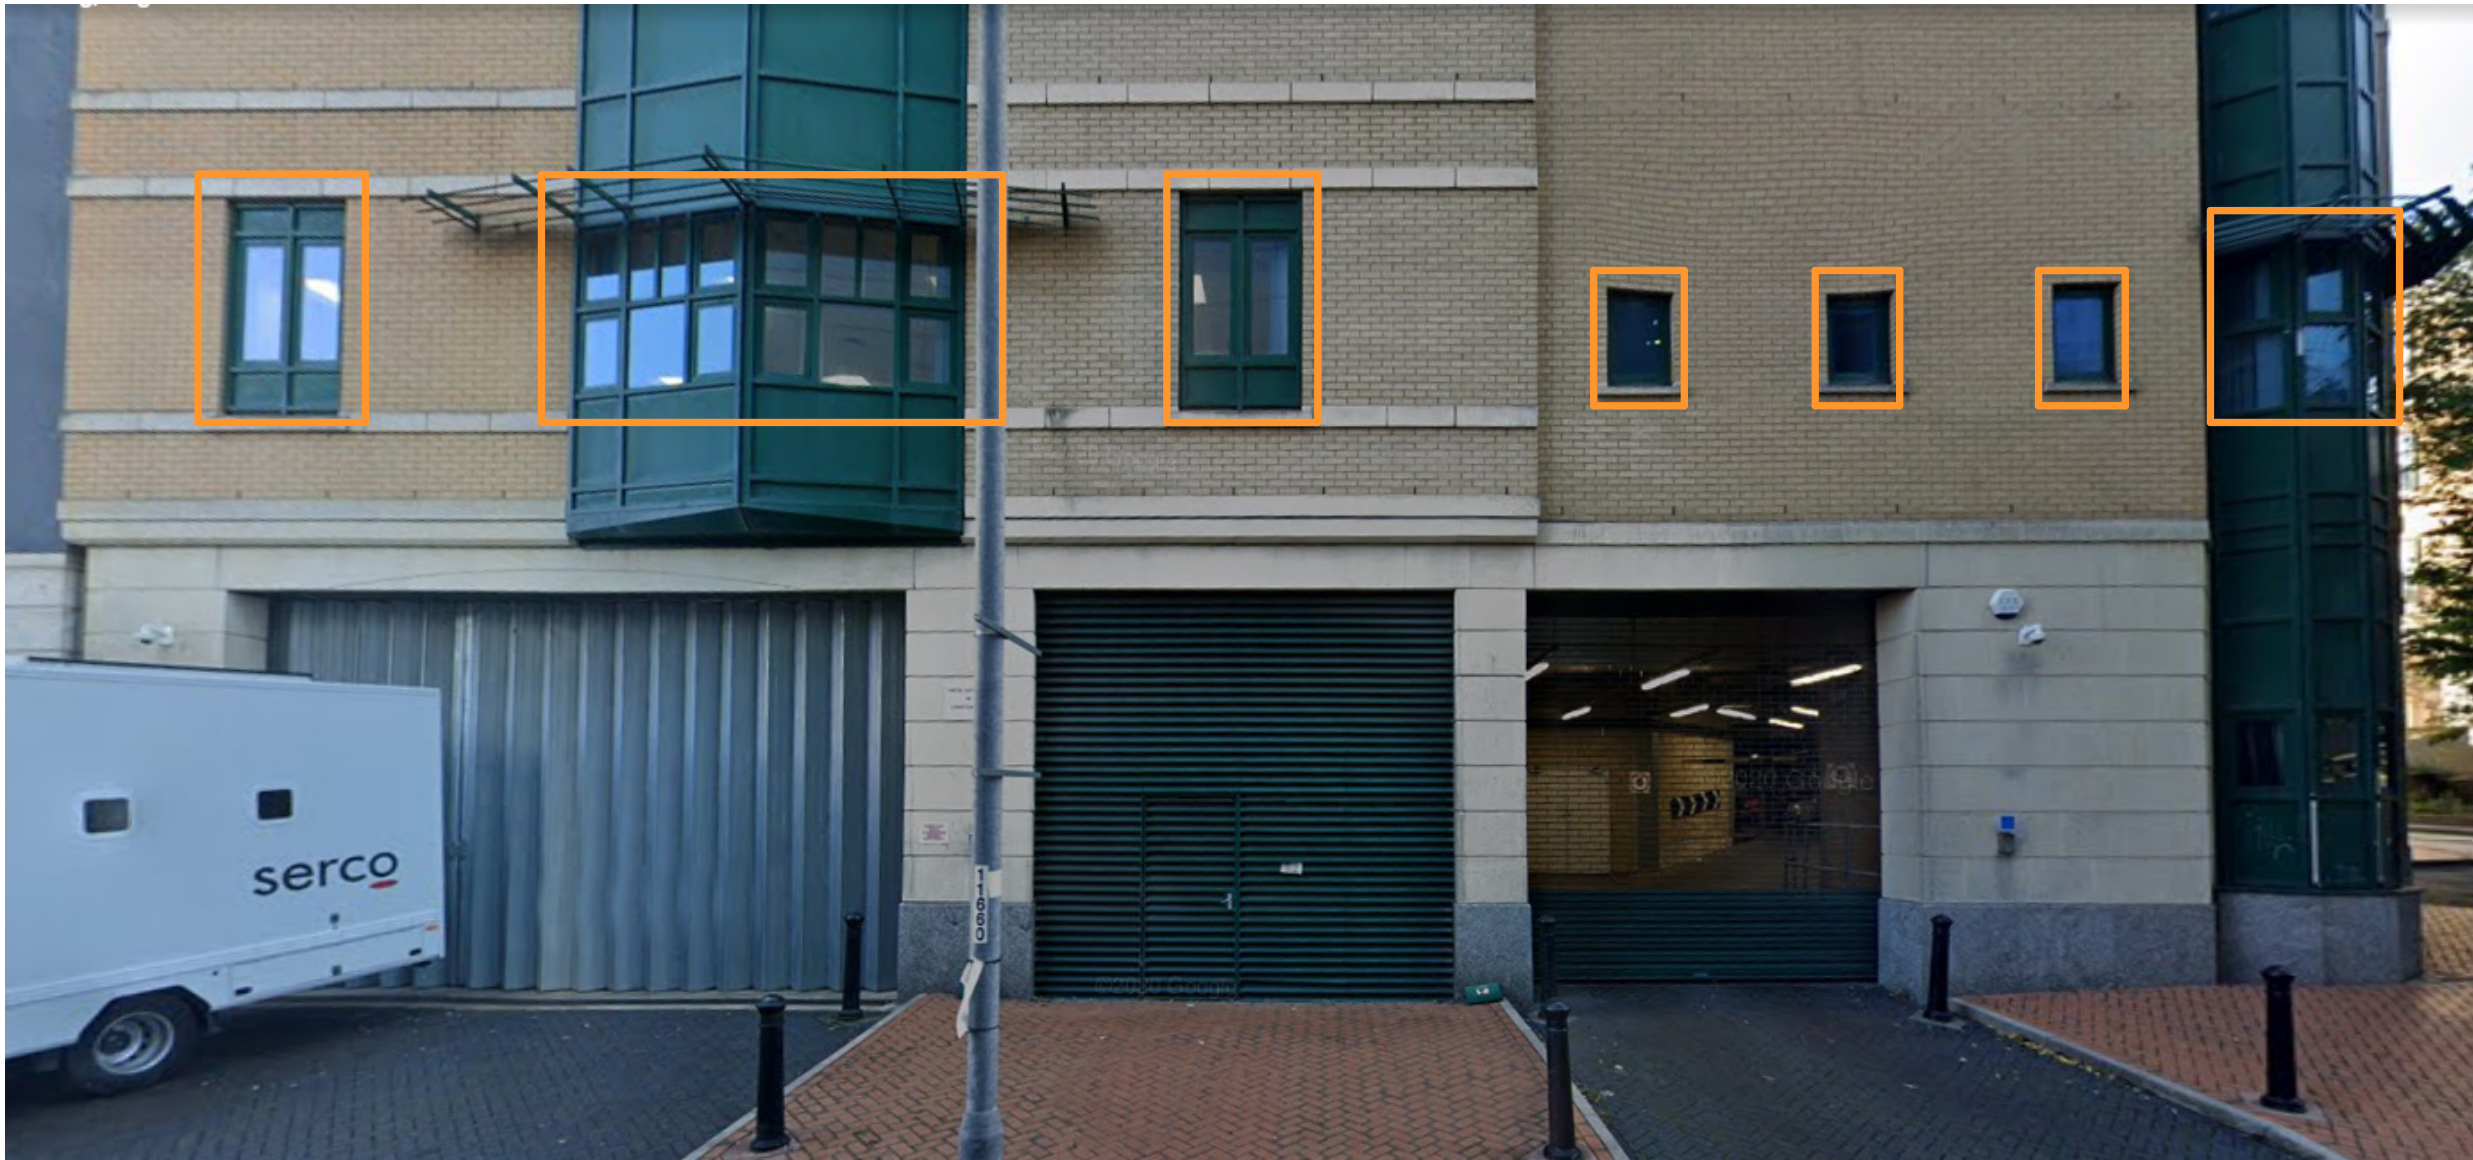

02 South east elevation (east side)

Google earth
https://earth.google.com/web/search/CROWN+COURT+READING/51.45594026,-0.96657147,44.4027977a,0d,90y,260.21891858h,91.19578188t,0r/data=CiwiJgokCXplfb4Xu0IAETtCvRnjukIAGVzZCphwEO-_ISZ46bDEH-_QgIIASlaChZpT3pFQzRPM3NlbUVlbHU5ak1rVUIREAi6AwoBMEoNCP_____wEQAA

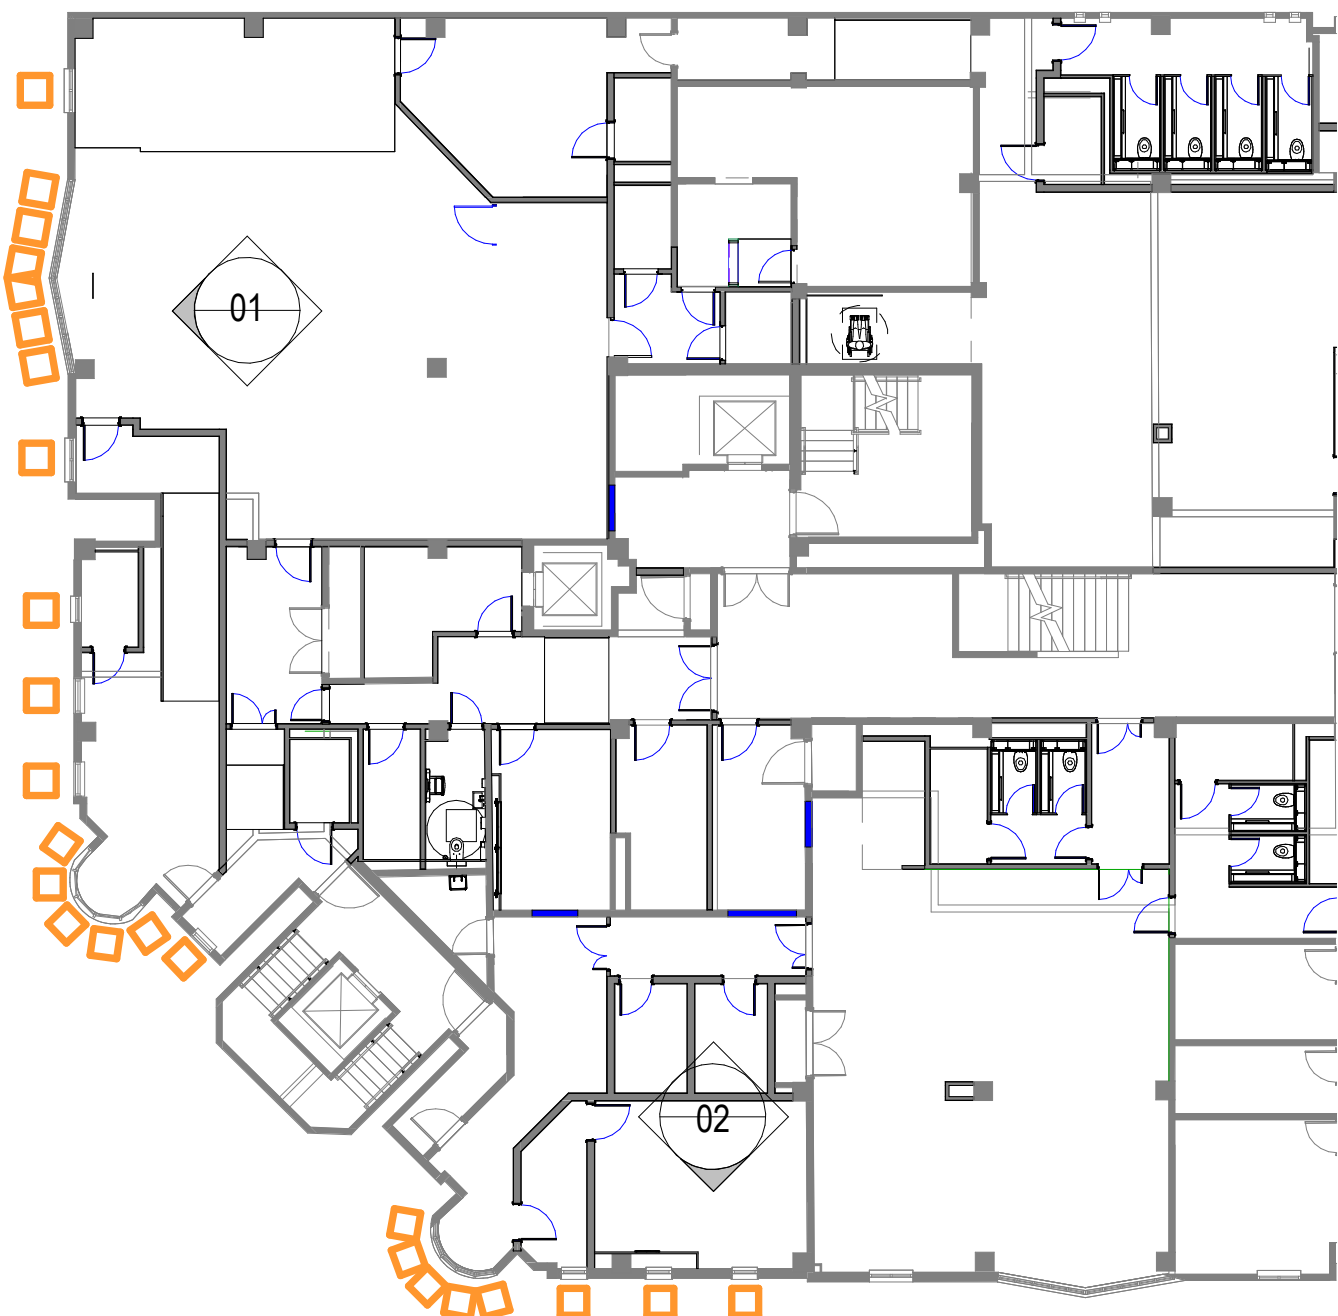

Ground floor Plan




South east elevation

© Crown copyright 2018

Do not scale from drawings. Verify all dimensions on site prior to construction. This drawing is to be read in conjunction with all relevant documents and drawings. Report all discrepancies to MoJ immediately.

No unauthorised use, disclosure, storage or copying.

Notes

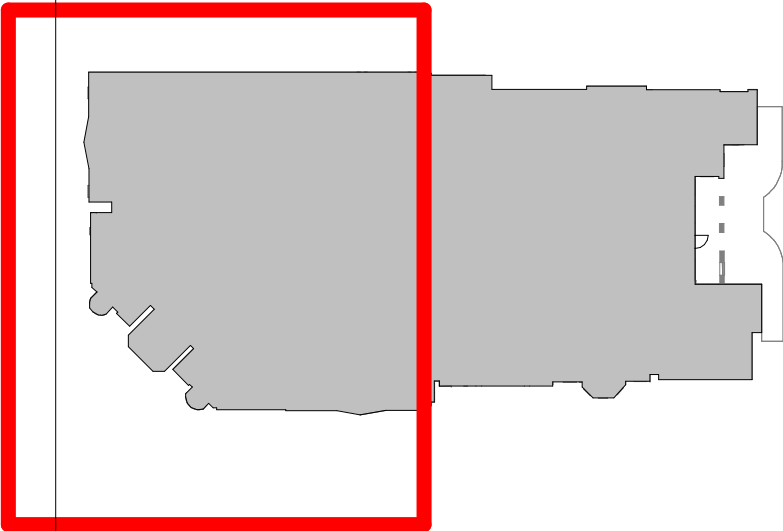

Window Key

Privacy Film (manifestation) to meet Court and Tribunal Design Guide requirements

Clear Security Film to all external windows.



Sample picture

P02	31/10/2024	Issue for planners
P01	04/10/2024	Draft to HMCTS
Rev	Date	Description
Draft to HMCTS		

Key Plan

Project Status

For Information

Client	Project
 Ministry of Justice	HMCTS Reading Crown Court
Ministry of Justice, 102 Petty France, London, SW1H 9AJ	

Project Description / Site

Reading Crown Court Refit -New Hearing Room

Project Address

Reading Crown Court,
Old Shire Hall,
The Forbury Reading
RG1 3EH
England

Building Type

Drawing Title

Proposed privacy film to elevations

Originator Logo	Drawn By	AA	Date	16.10.2024
Feilden-Mawson	Checked By	SK	Date	16.10.2024
	Approved By	SK	Date	16.10.2024

Drawing Number

256379-9573-FMW-RCC-XX-DR-A-1740

Sheet No.	Scale	Orig. Sheet Size	Rev.
of	As indicated	@ A1	P02
Data Security Classification			Suitability S2

C:\shared\allproj\proj\Documents\256379-9573-FMW-RCC-XX-DR-A-1740_Safetyplan.dwg