




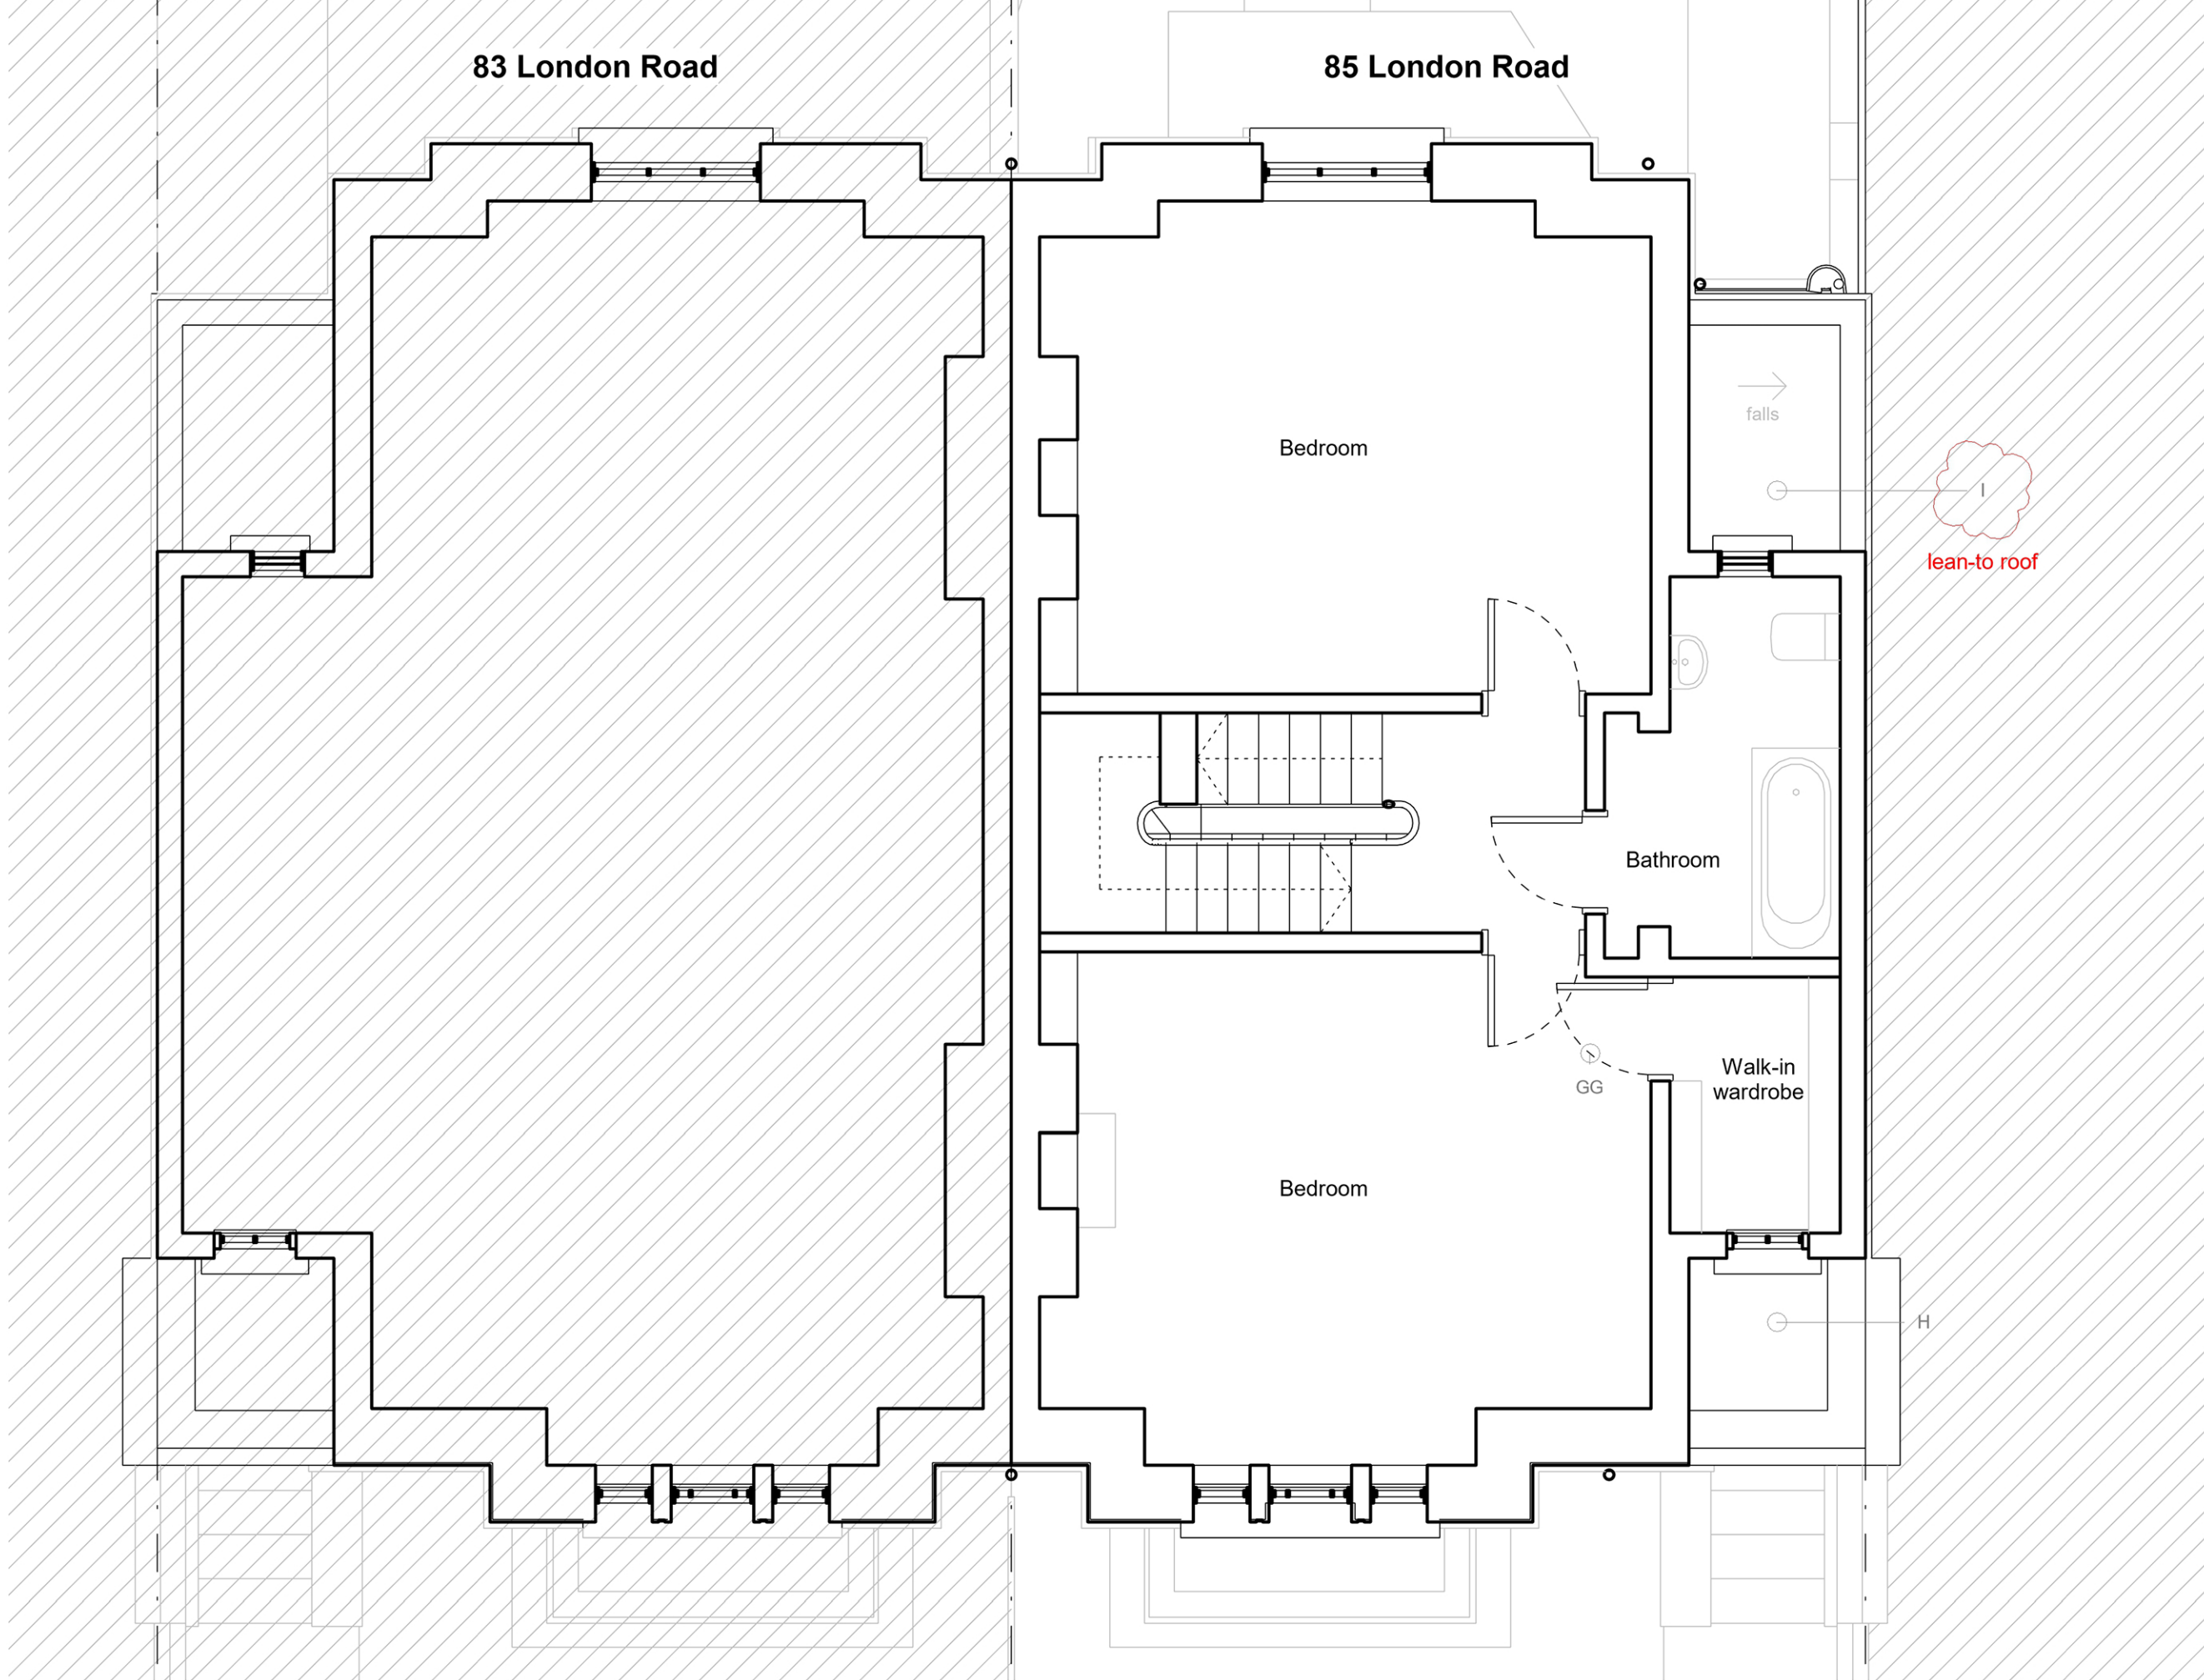


1 Level 1 Plan
1 : 50

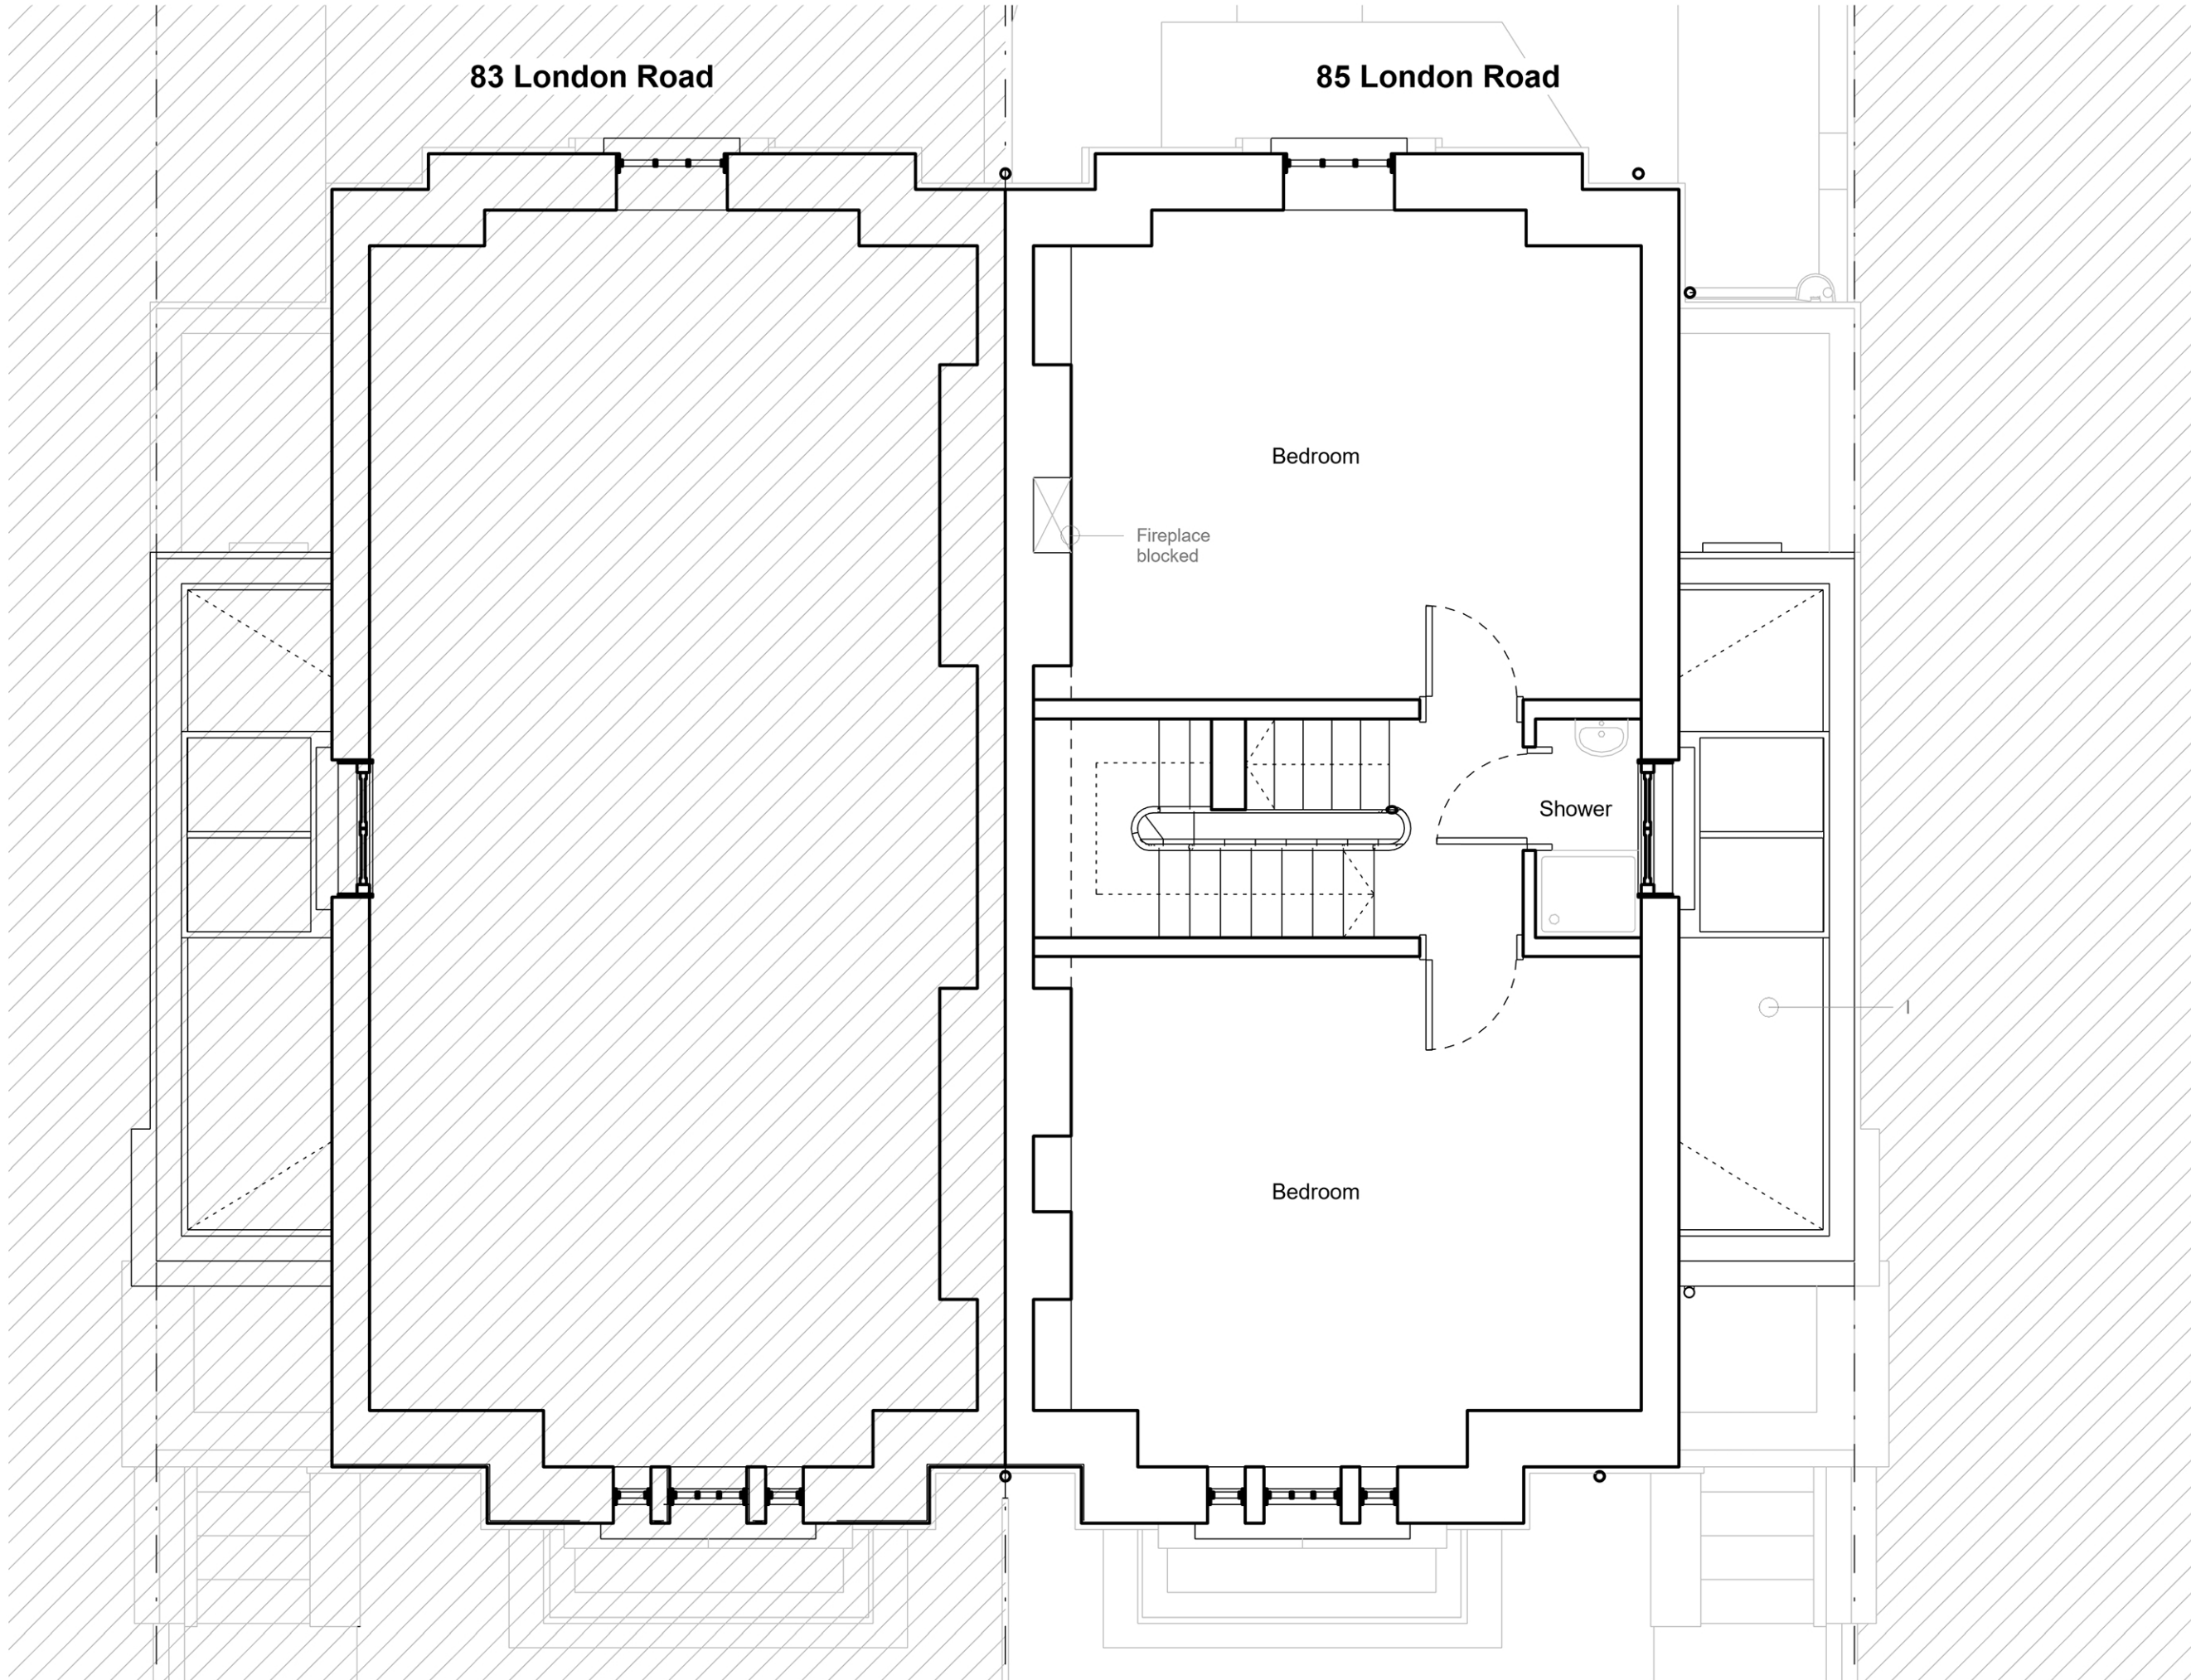

2 Level 2 Plan
1 : 50

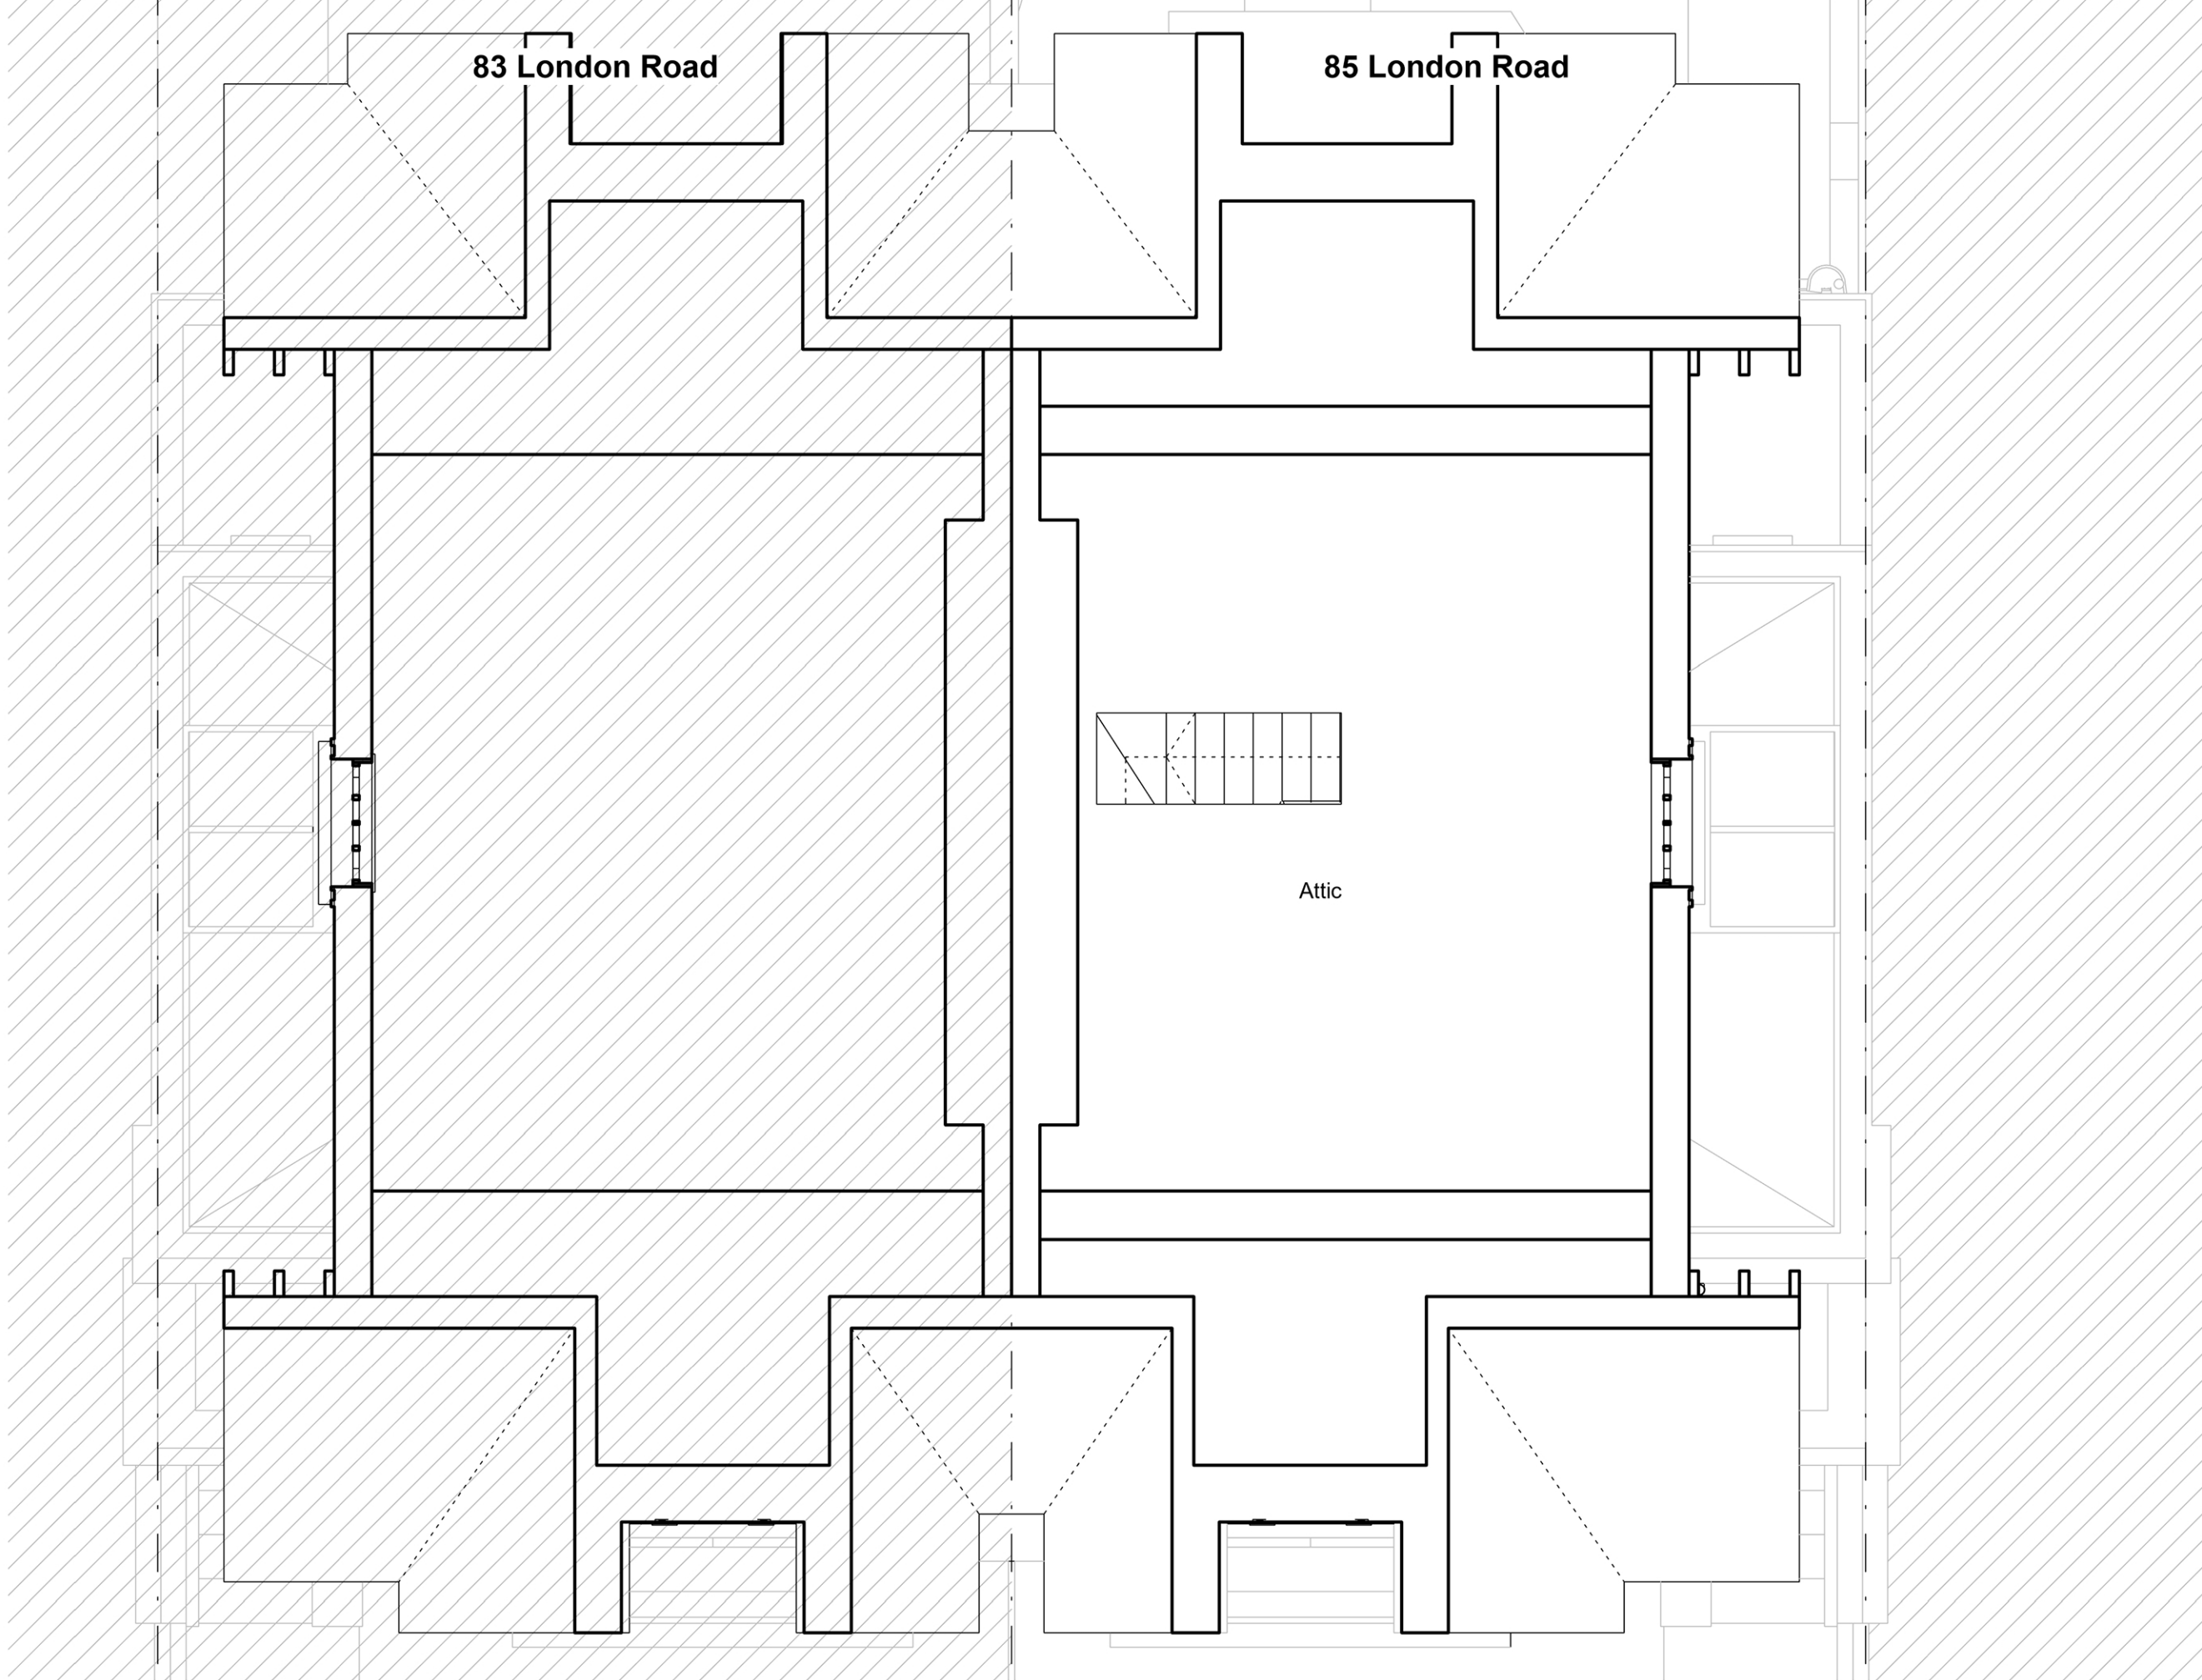


3 Level 3 Plan
1 : 50

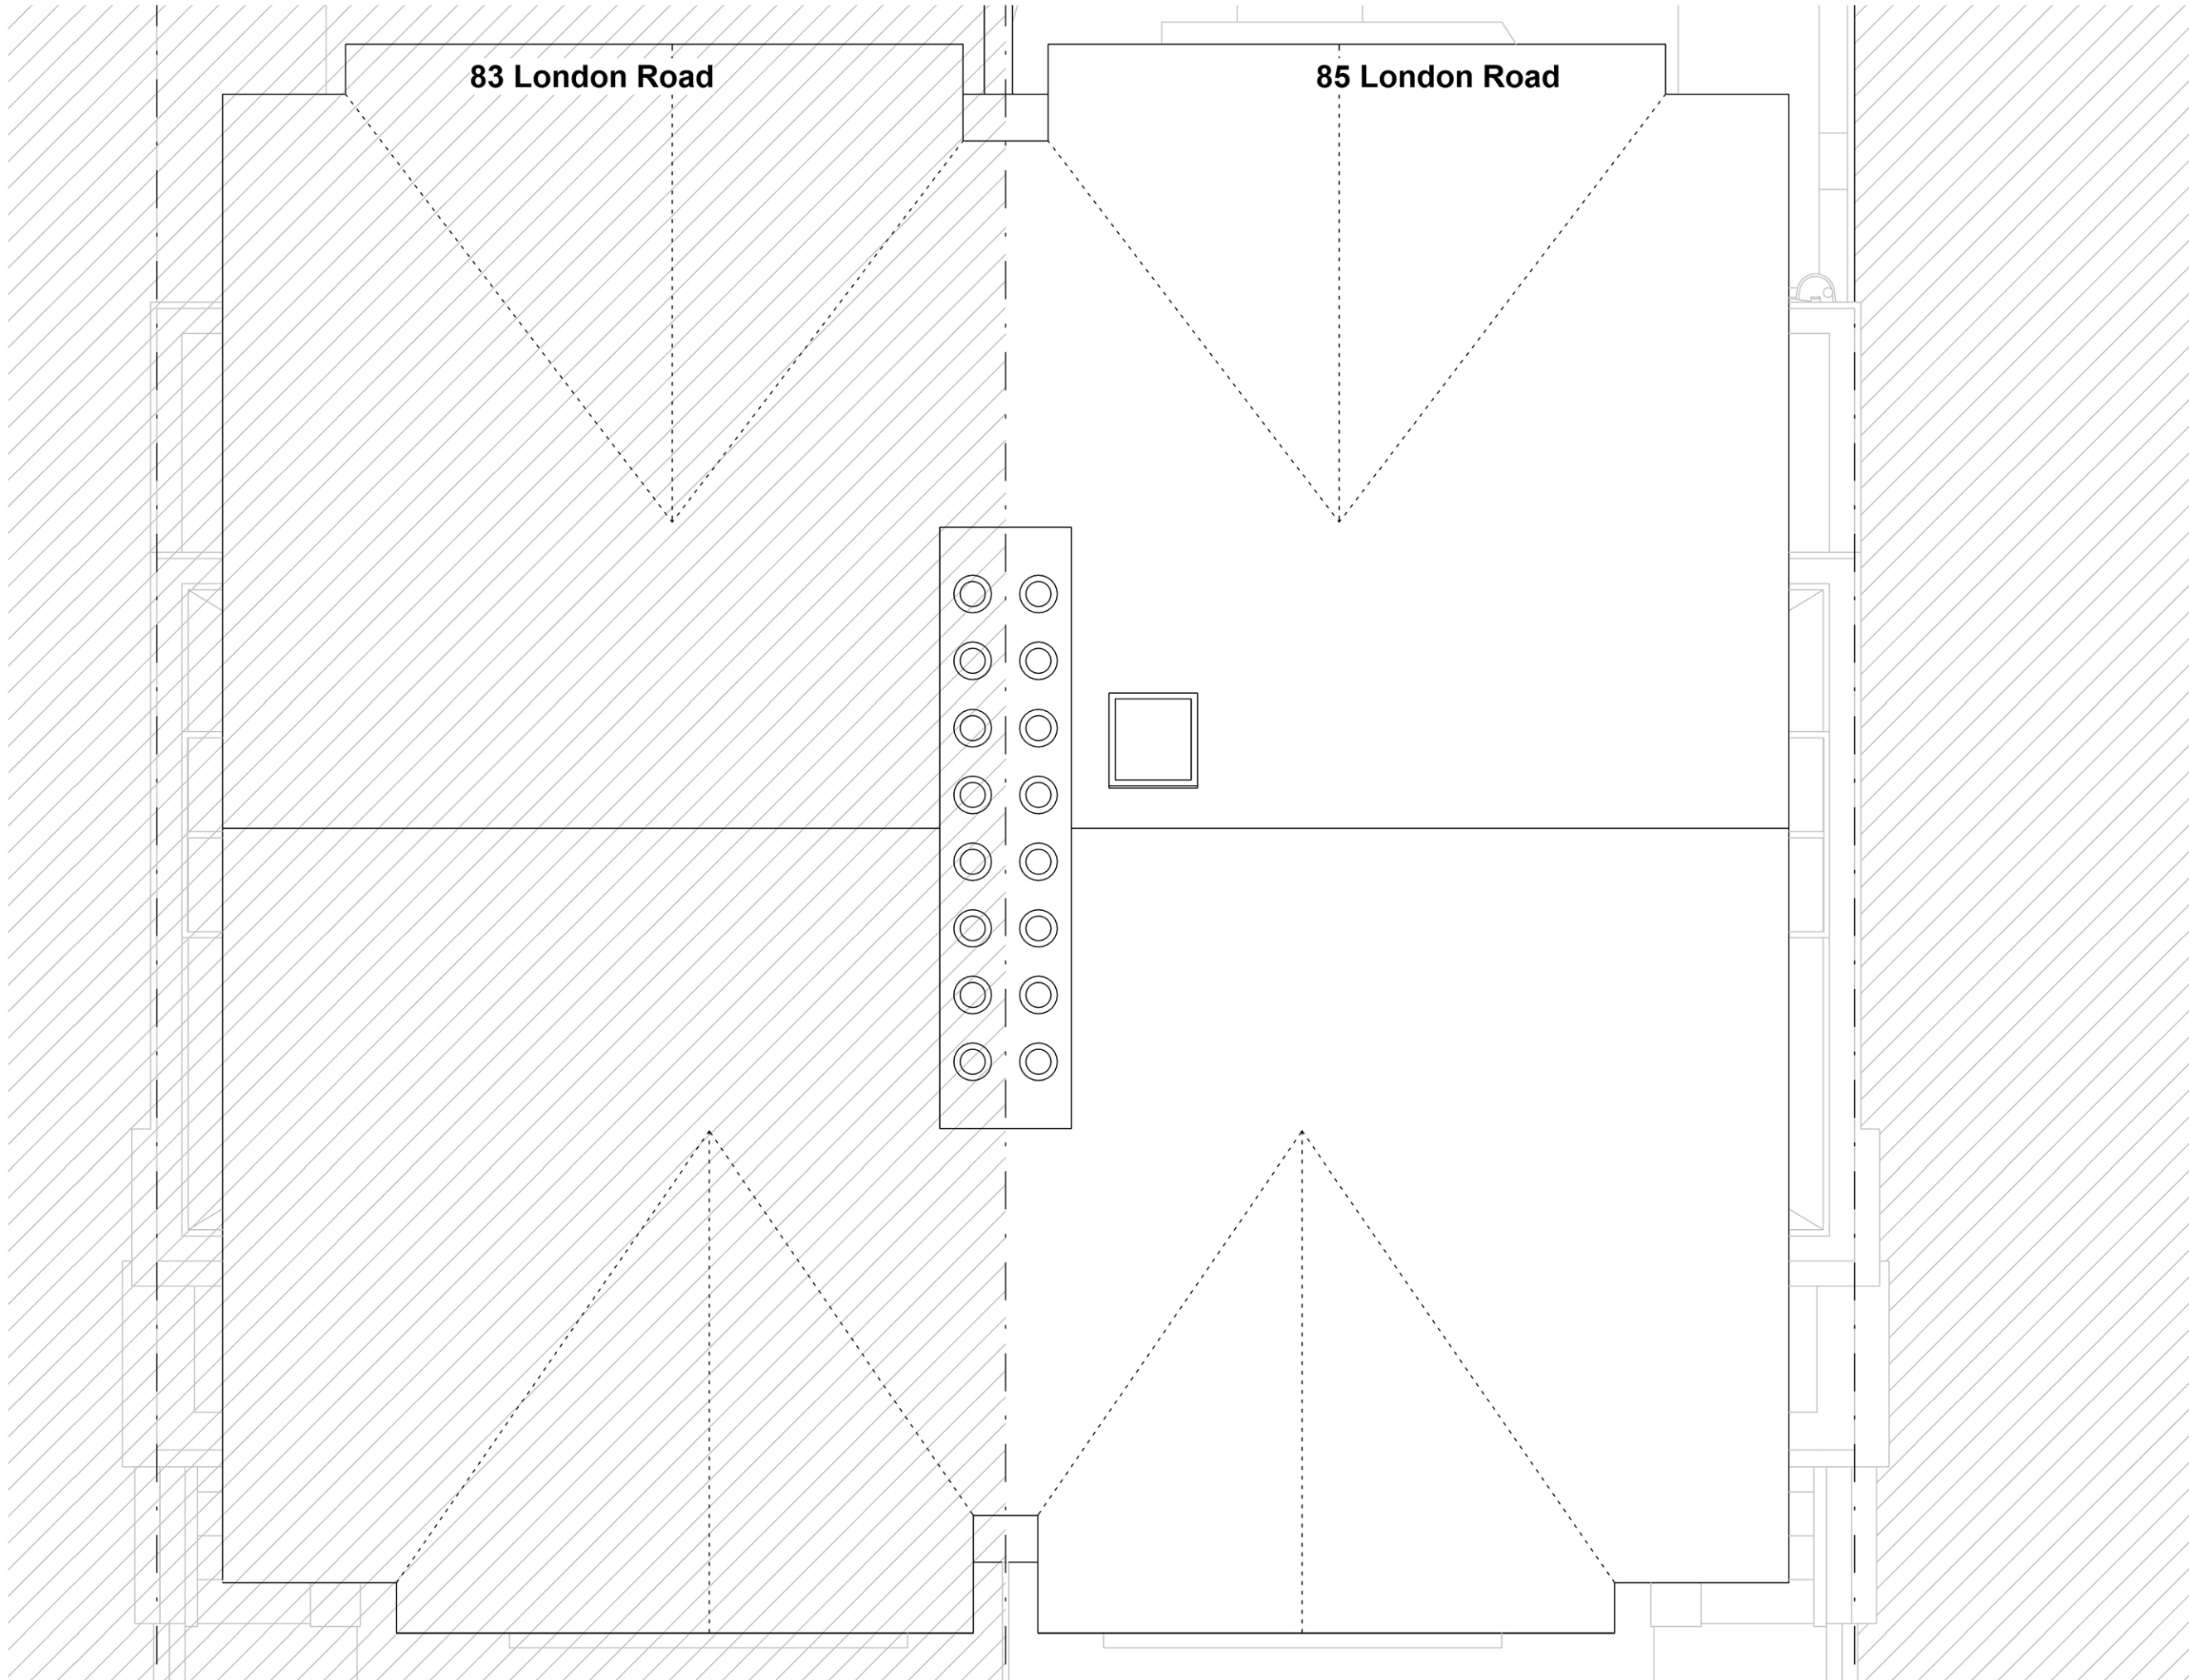

4 Roof Plan
1 : 50

This drawing is prepared solely for design and planning submission purposes. It is not intended or suitable for either Building Regulations or Construction purposes and should not be used for such. All rights reserved. Copyright LSD Architects Ltd.

Existing building elements updated to reflect changes made by granted Planning Application, reference: 230615

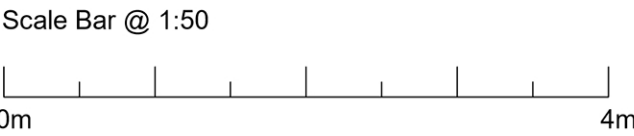

Refer to Schedule of Works Reference Codes for annotation key on proposed works.

Rev	Description	Date
A	Draft Planning Application	25.04.23
B	Planning Application	02.05.23
C	Pre-Application Information	08.06.23
D	Revised Planning Issue	25.07.23
1	Planning Application	17.10.23
2	Revised Planning Issue	05.12.23

lsd architects

lsdarchitects.co.uk

PROJECT

85 London Road

TITLE

Existing - Additional Floor Plans

CLIENT

Tom Dodsworth & Alison Ryder

DRAWN BY SD	CHECKED BY -	DATE 25/04/23
----------------	-----------------	------------------

SCALE (@ A1) 1 : 50	PROJECT NUMBER 2301
------------------------	------------------------

DRAWING NUMBER 0101	REV P2
------------------------	-----------