


1

Existing Ground Floor Plan


1 : 50

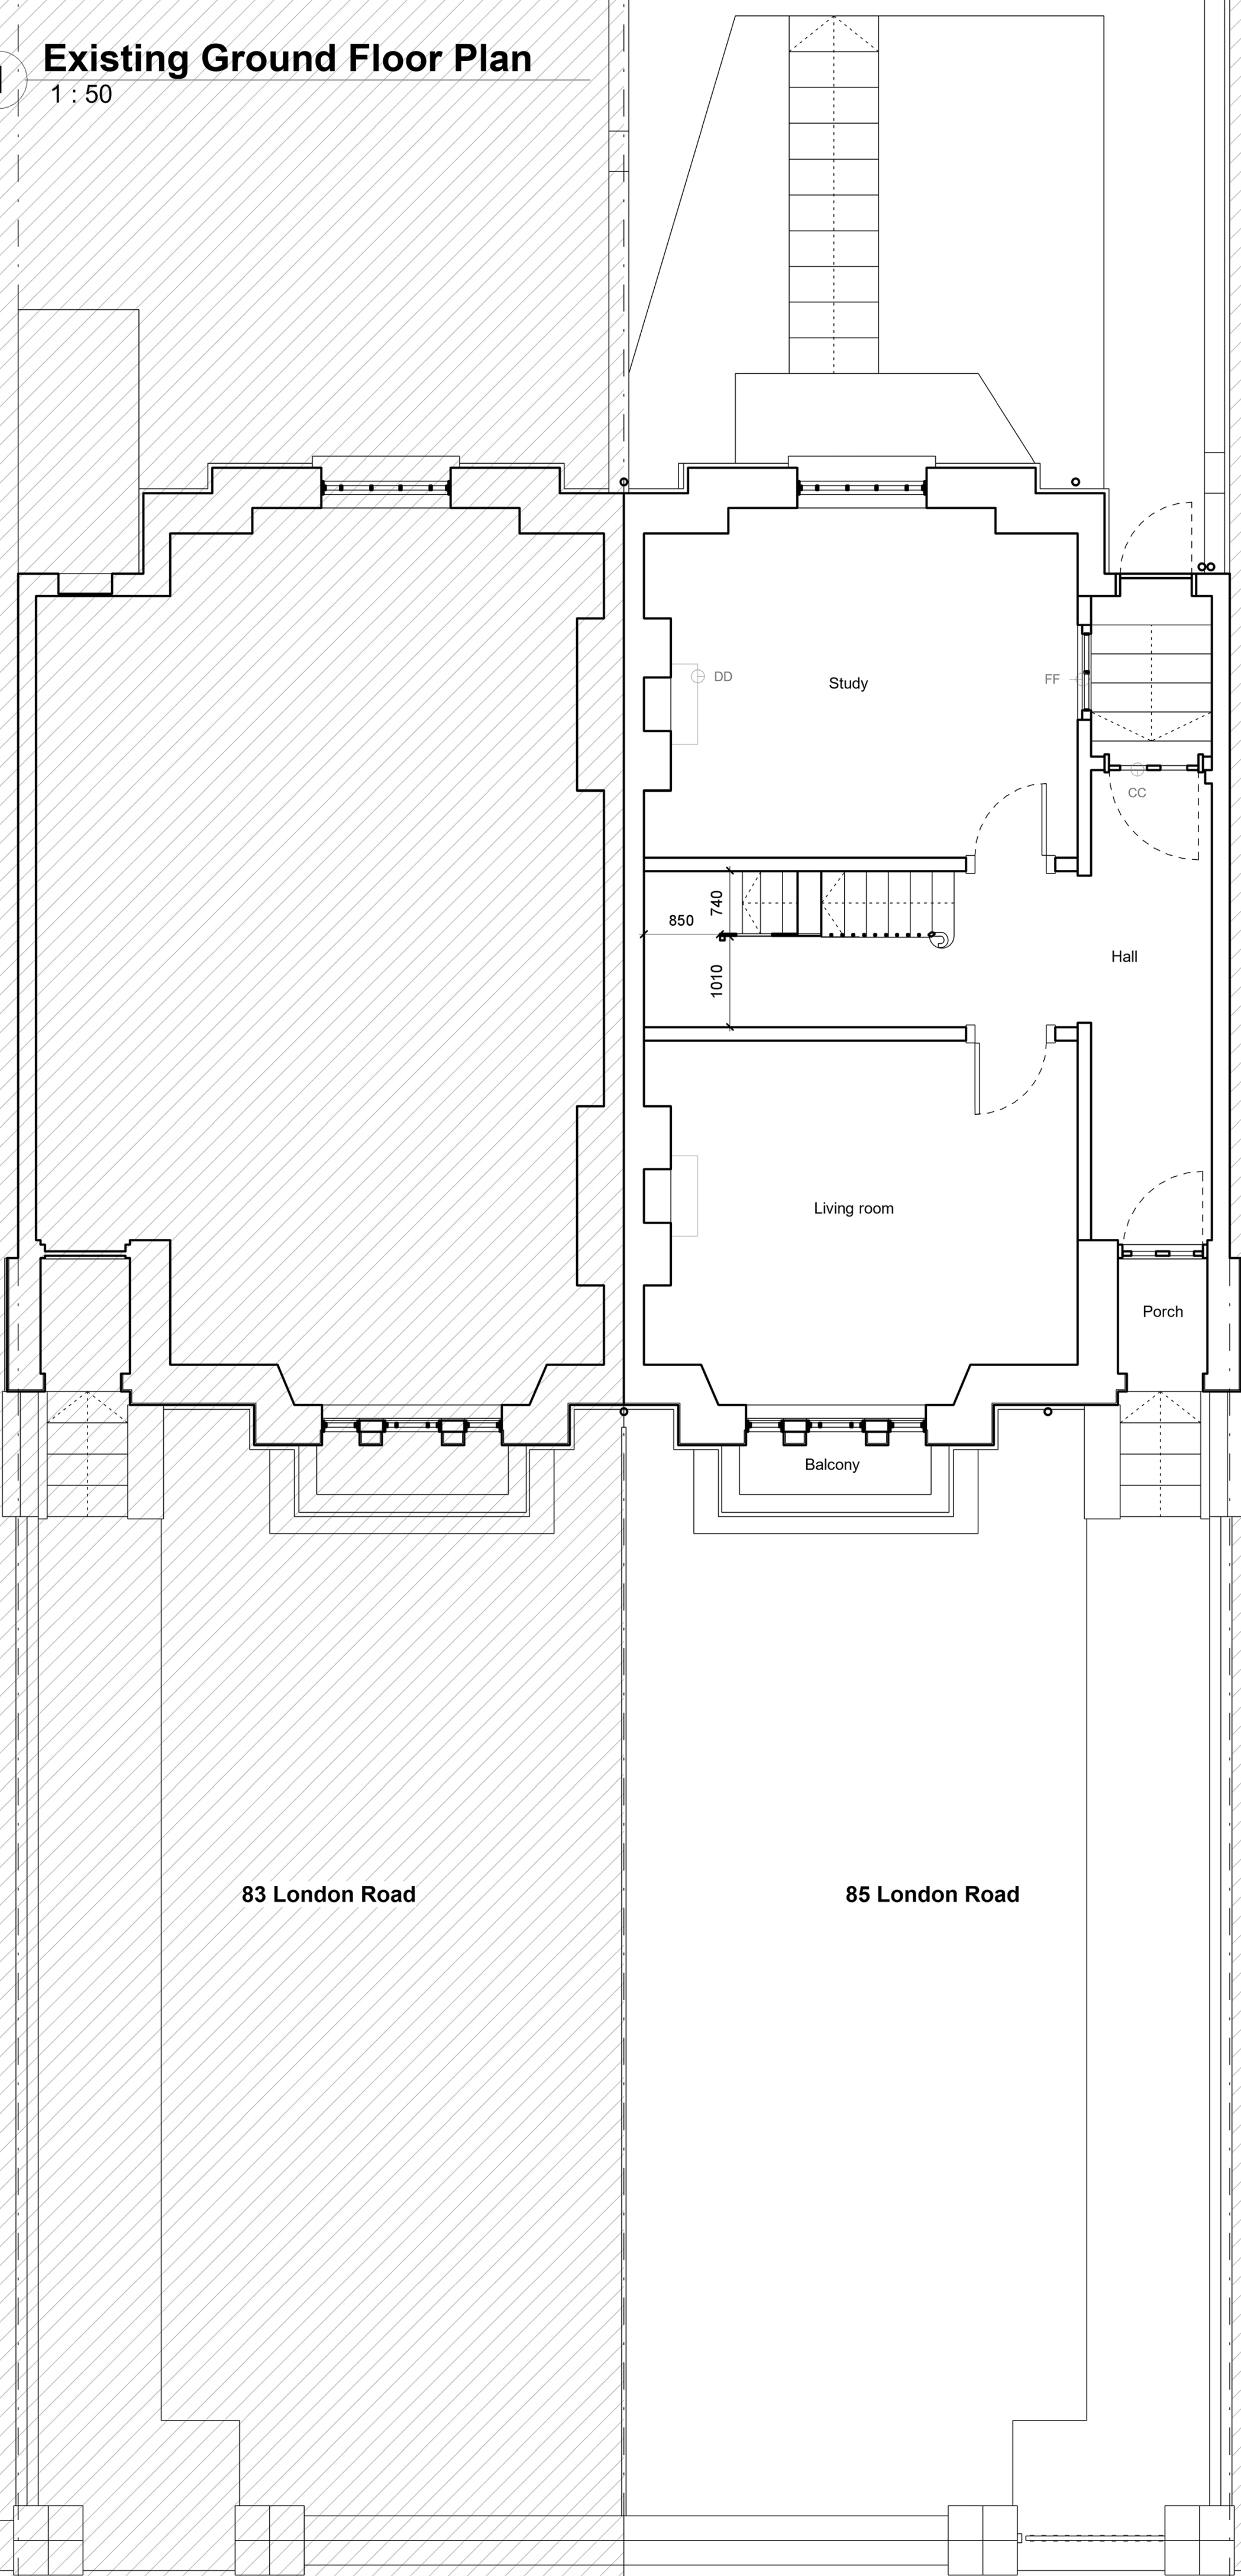

2

Proposed Ground Floor Plan

1 : 50

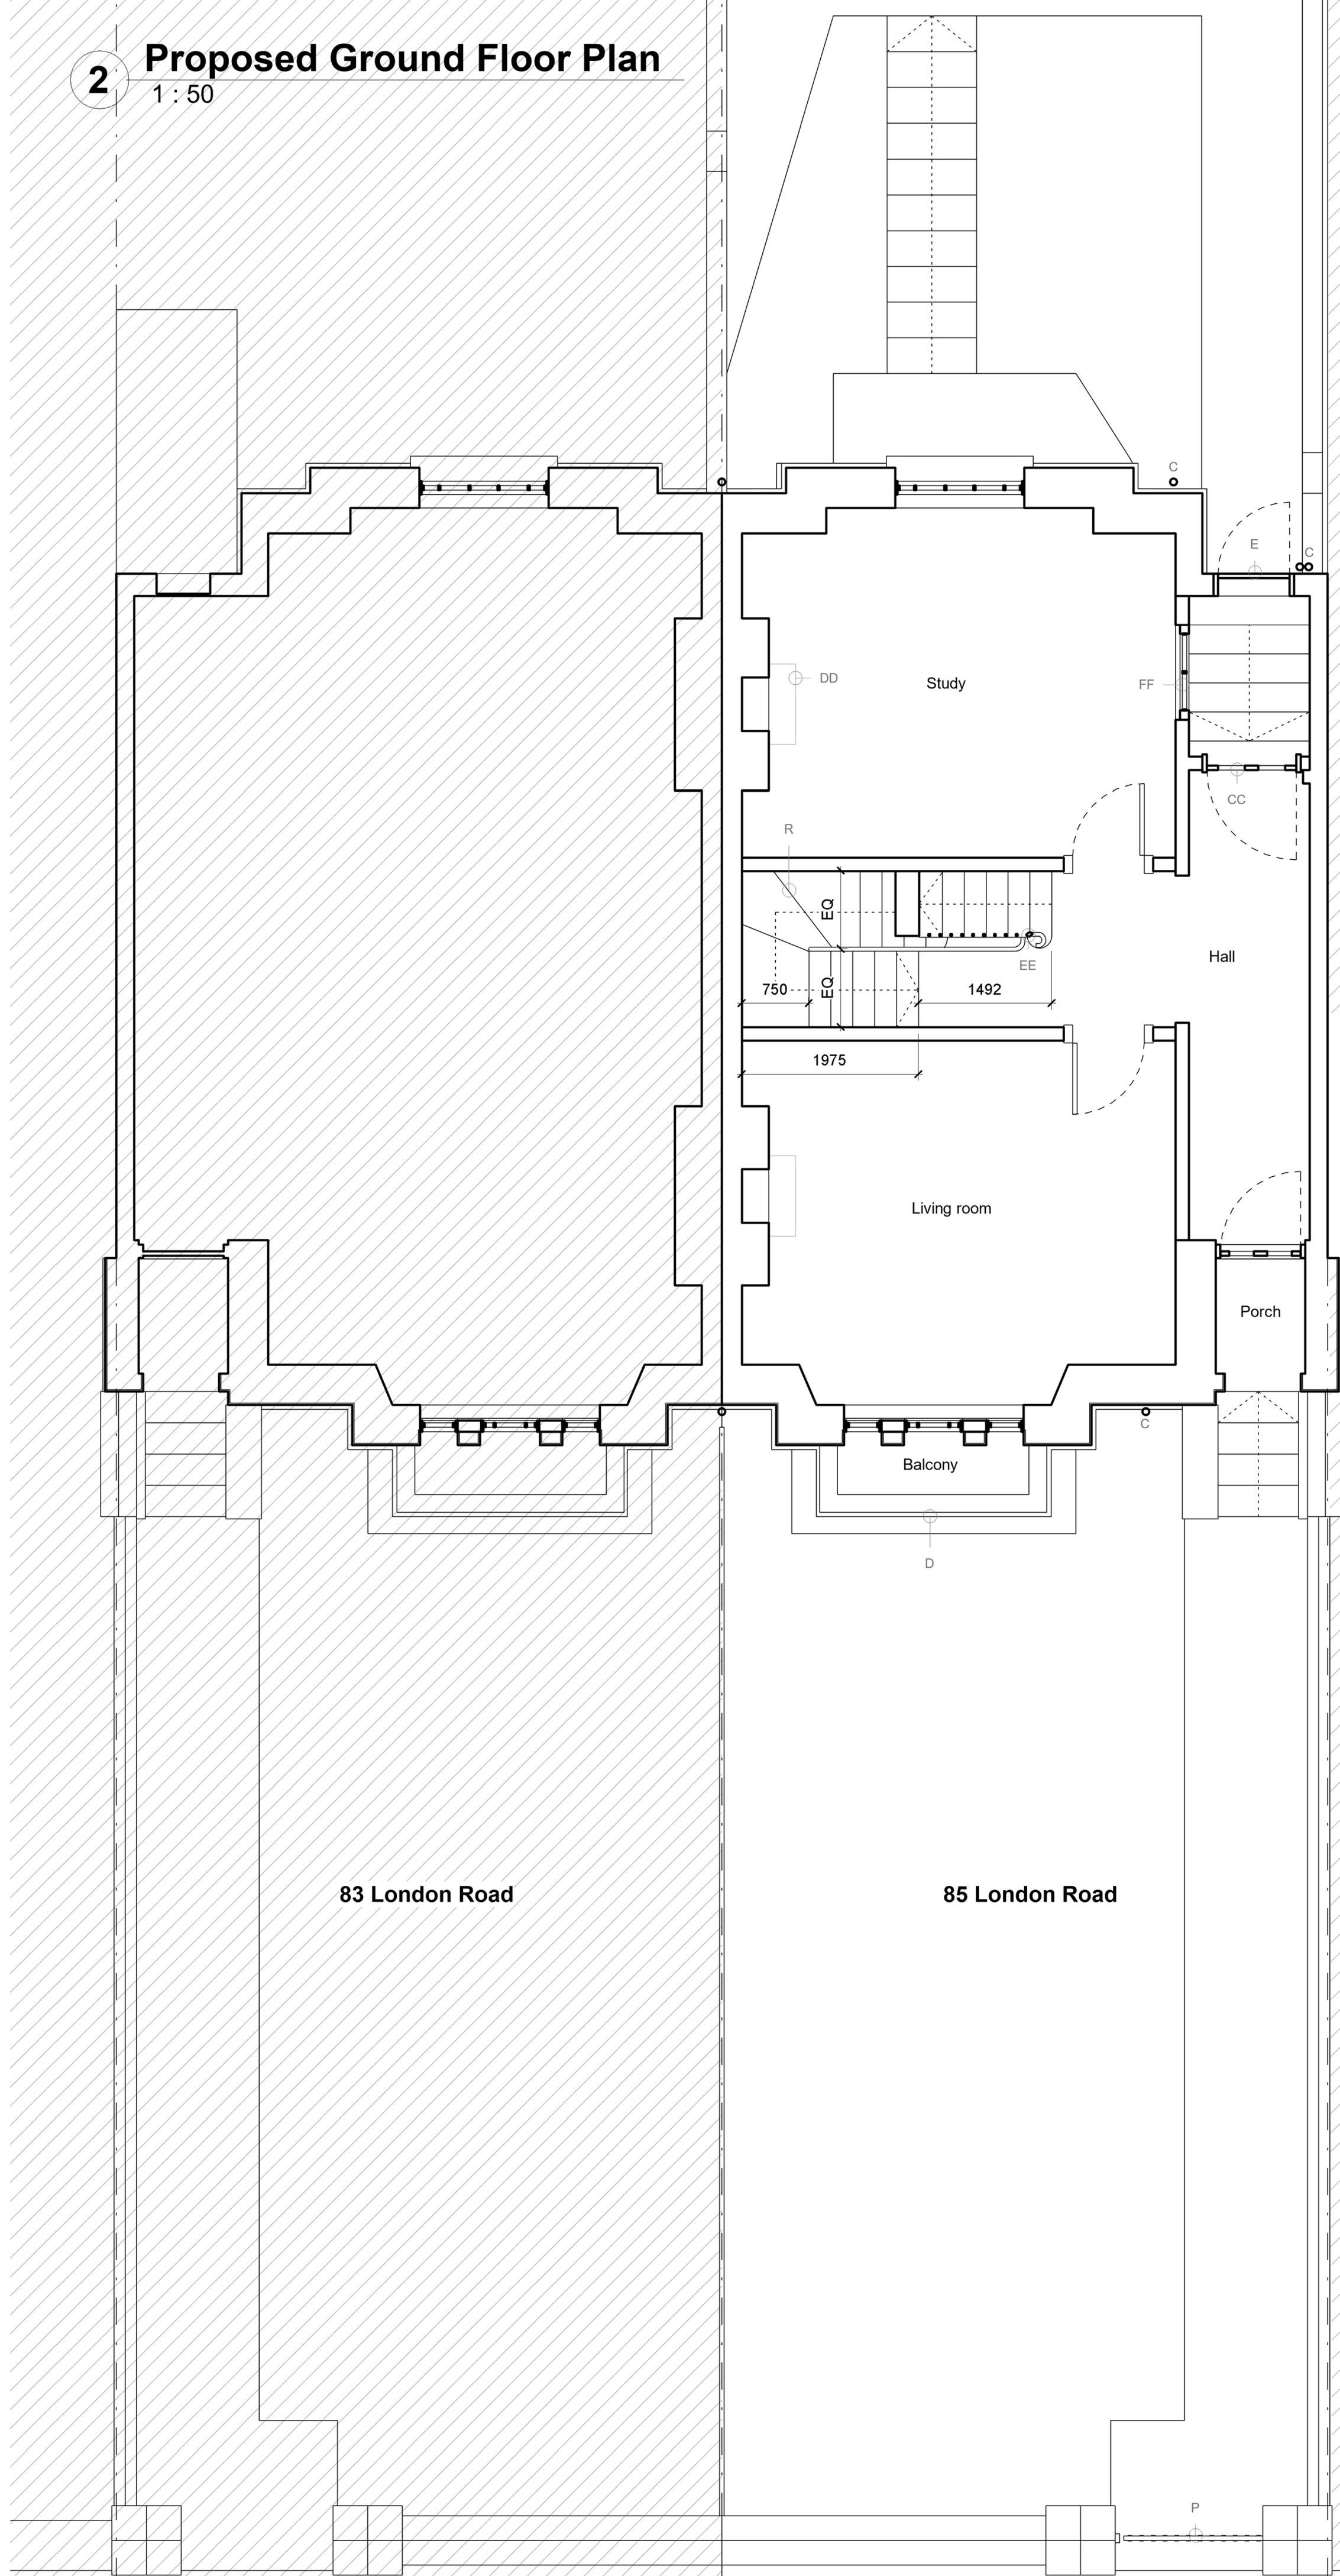

This drawing is prepared solely for design and planning submission purposes. It is not intended or suitable for either Building Regulations or Construction purposes and should not be used for such. All rights reserved. Copyright LSD Architects Ltd.

Existing building elements updated to reflect changes made by granted Planning Application, reference: 230615

Scale Bar @ 1:50

0m 4m

Refer to Schedule of Works Reference Codes for annotation key on proposed works.

Rev	Description	Date
A	Draft Planning Application	25.04.23
B	Planning Application	02.05.23
C	Pre-Application Information	08.06.23
D	Revised Planning Issue	25.07.23
1	Planning Application	17.10.23

lsd architects

lsdarchitects.co.uk

PROJECT

85 London Road

TITLE

Existing & Proposed - Ground Floor Plan

CLIENT

Tom Dodsworth & Alison Ryder

DRAWN BY

SD

CHECKED BY

-

DATE

25/04/23

SCALE (@ A1)

1 : 50

PROJECT NUMBER

2301

DRAWING NUMBER

0100

REV

P1

17/10/2023 18:08:24