




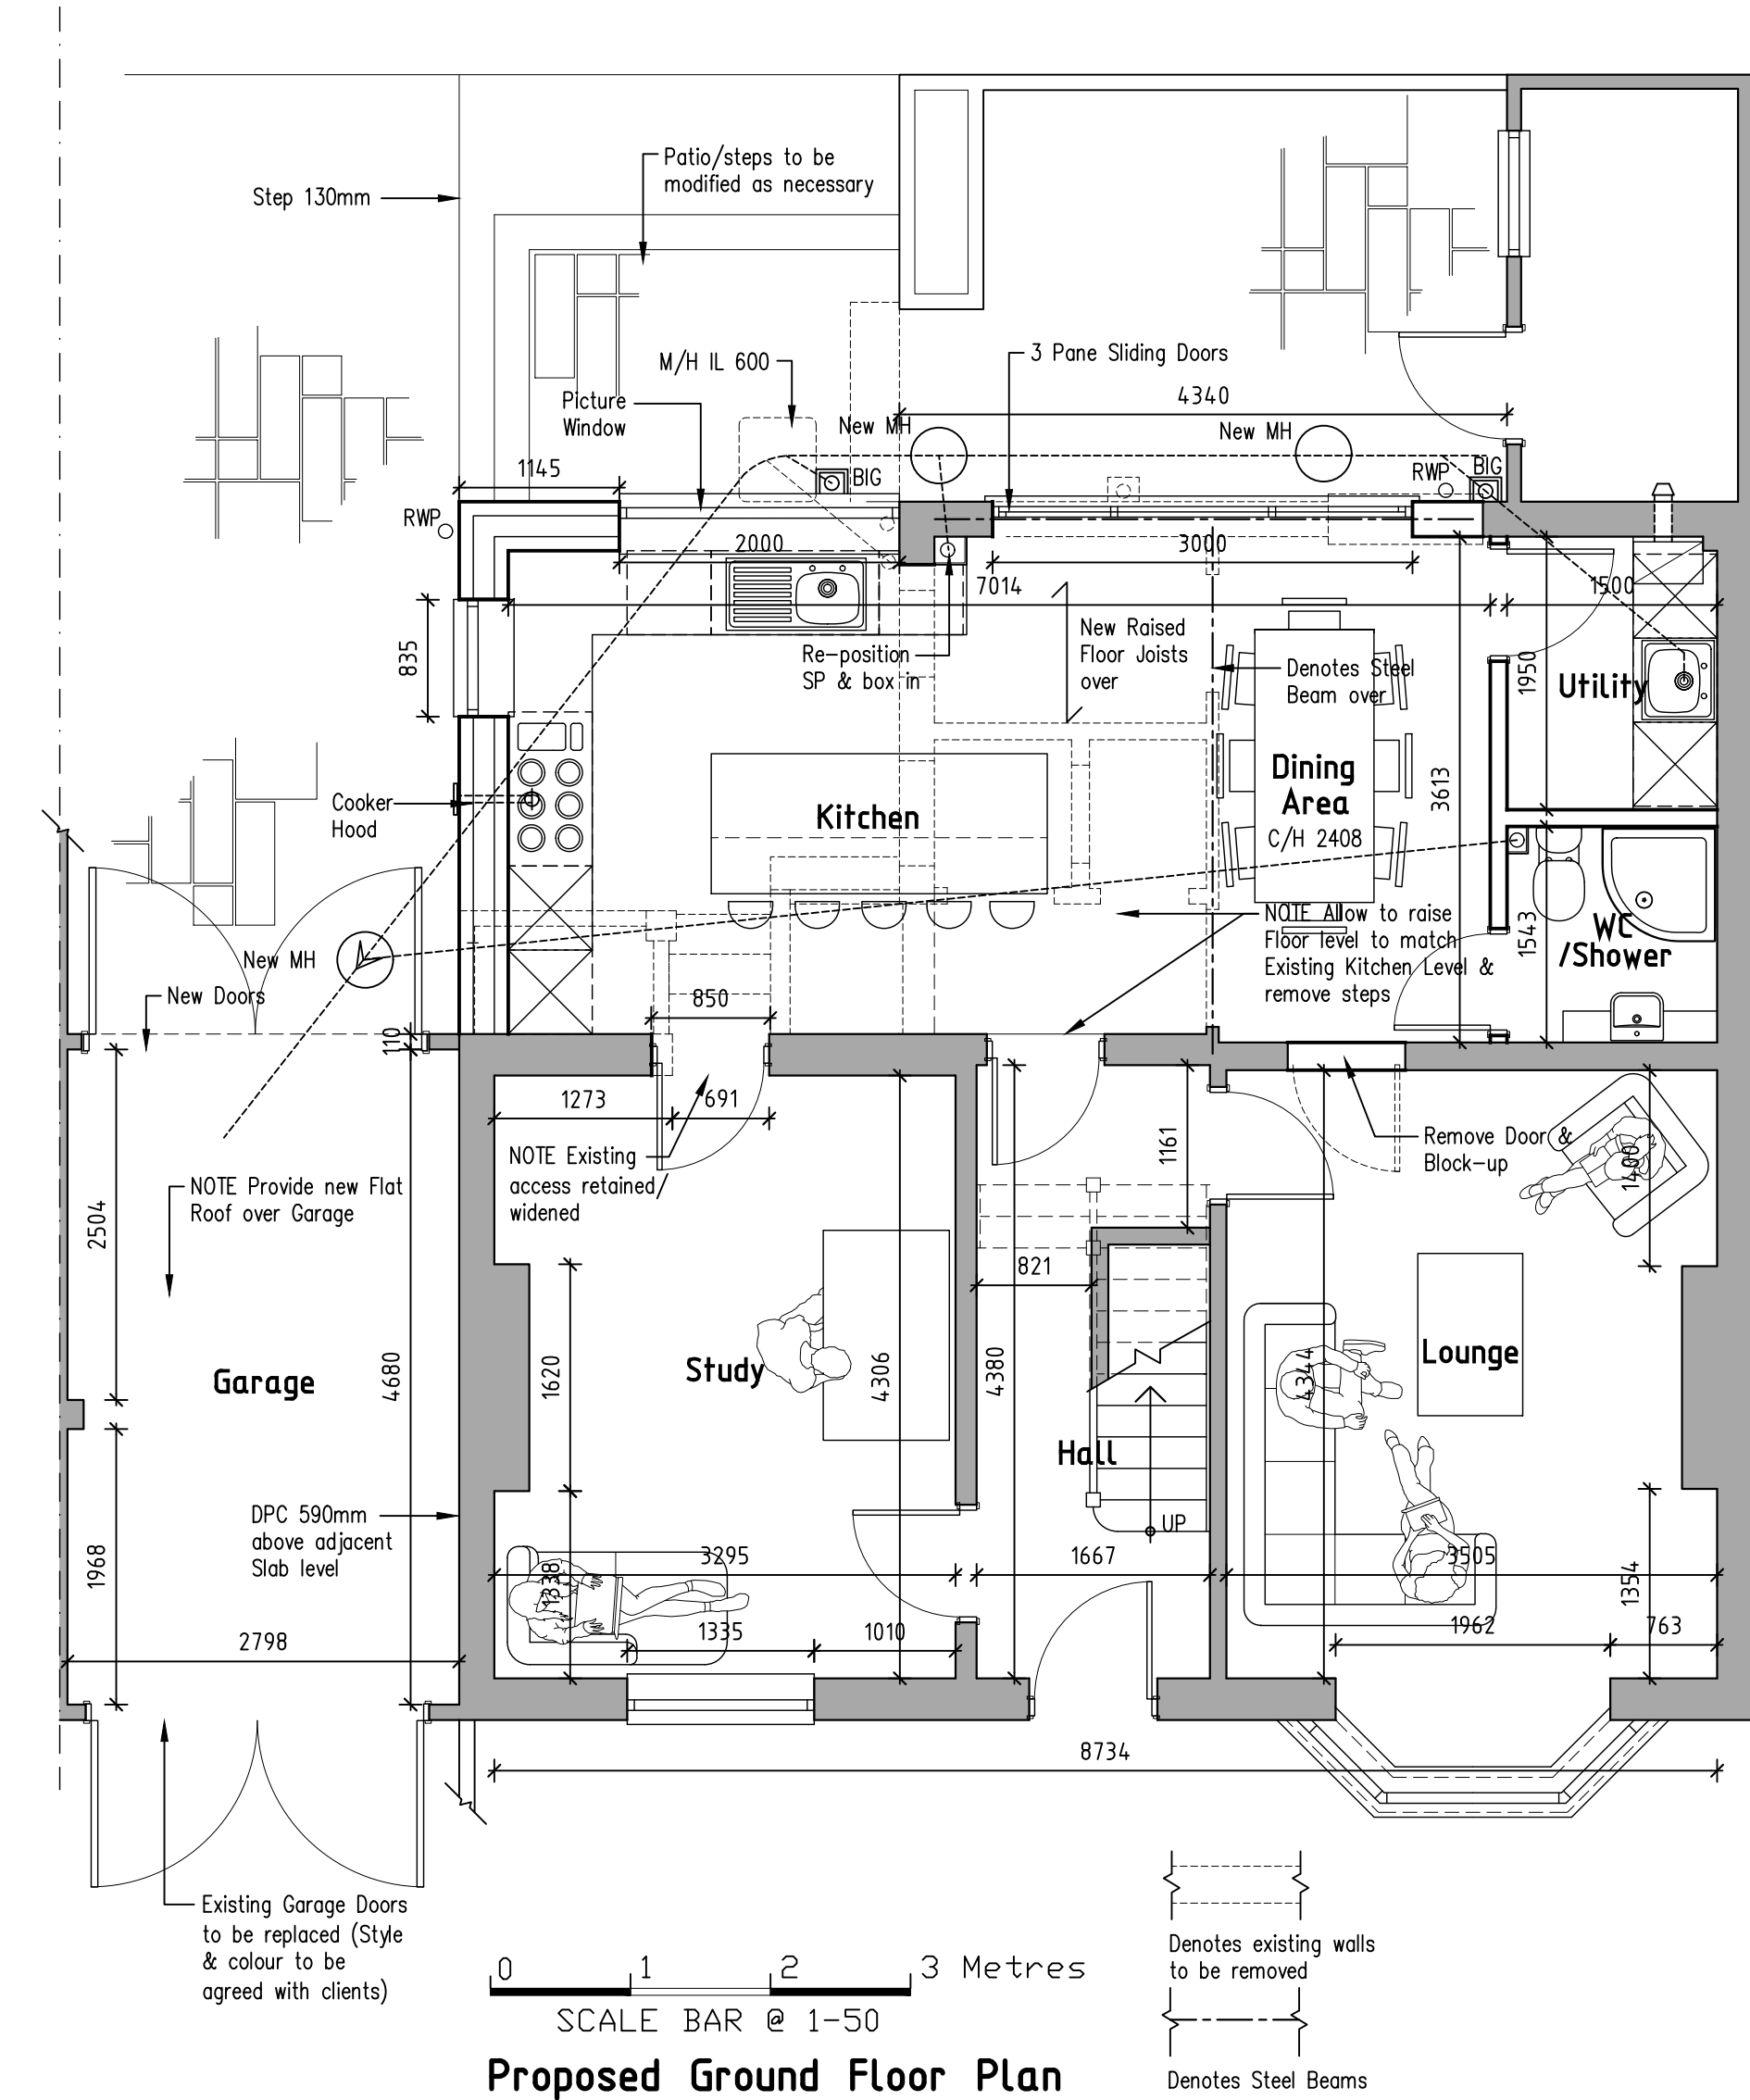

Proposed Ground Floor Plan

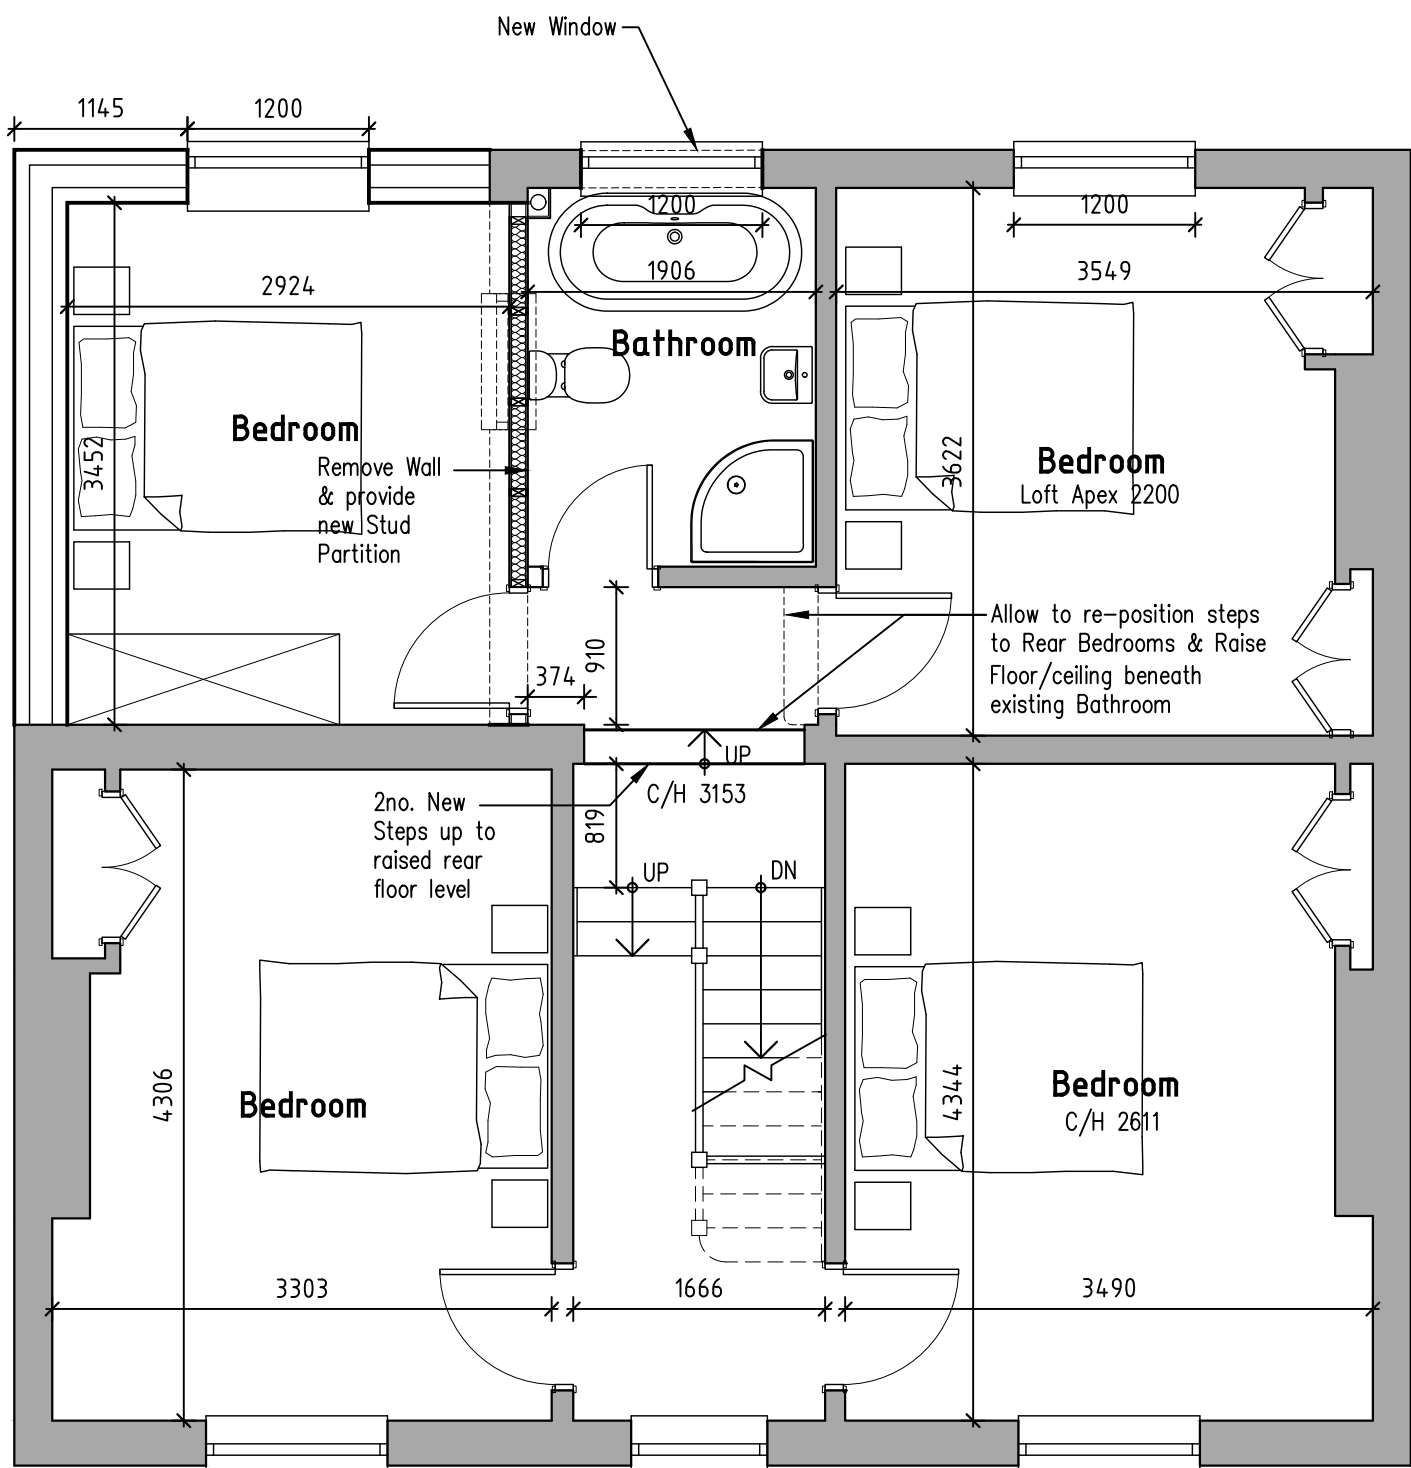


Proposed First Floor Plan

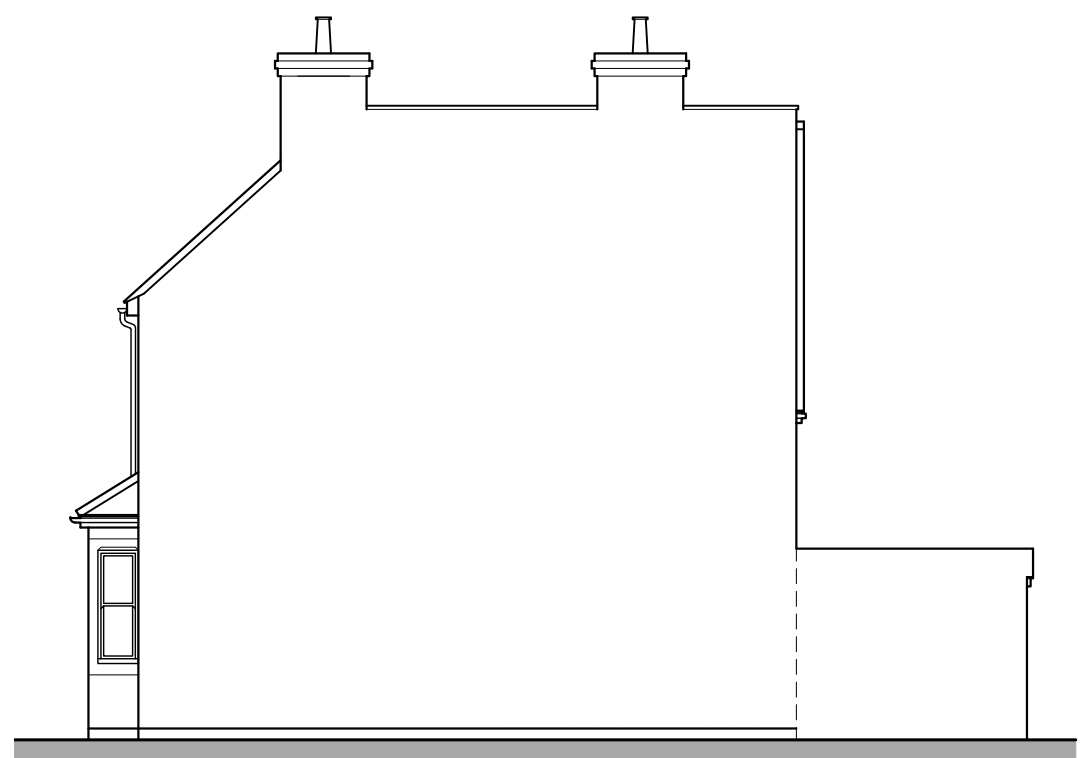

0 1 2 3 Metres
SCALE BAR @ 1-100
Proposed Side Elevation (Unchanged)



0 1 2 3 Metres
SCALE BAR @ 1-100
Proposed Front Elevation

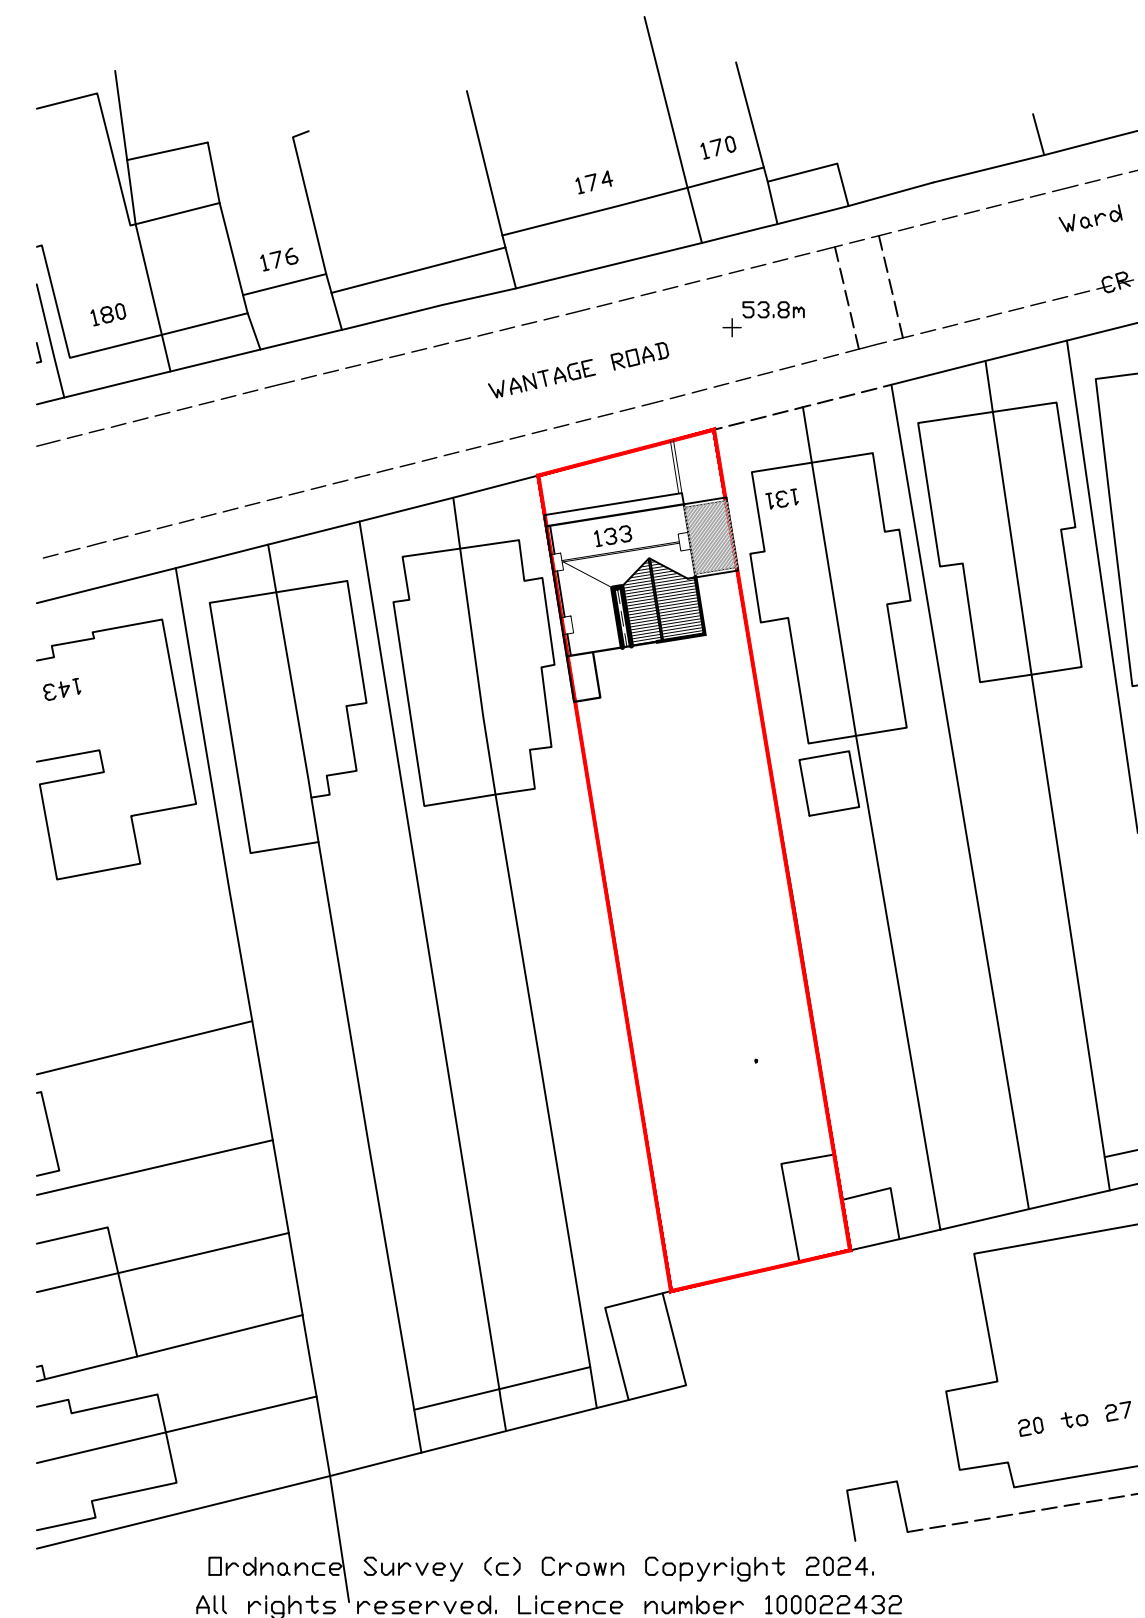

Block Plan 1-500



0 1 2 3 Metres
SCALE BAR @ 1-50
Proposed Rear Elevation



0 1 2 3 Metres
SCALE BAR @ 1-50
Proposed Side Elevation

GREG Farrell
Building & Design Consultant
Planning, Building Regulations & Structural Design

43 Wendover Way,
Tilehurst, Reading,
Berks RG30 4RU
Tel & Fax: 0118 941 6249
Mobile: 07967 009862
greg@gregfarrell.co.uk

Rev.	Description	Date
A	Clients updates added	01-11-2024
B	Block Plan added	04-11-2024

JOB TITLE

133 Wantage Road
Reading

TITLE

Proposed Plans & Elevations

SCALE	DATE	DRAWING No.
1:50 1:100	October 2024	02 B