




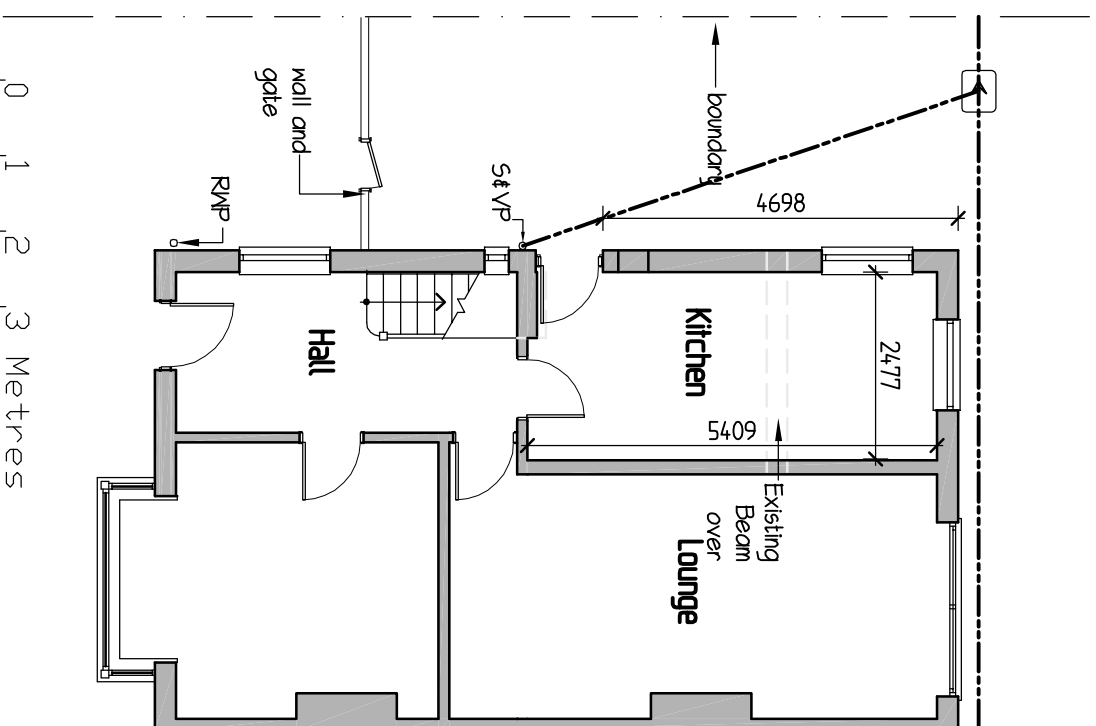


0 1 2 3 Metres
SCALE BAR @ 1-100

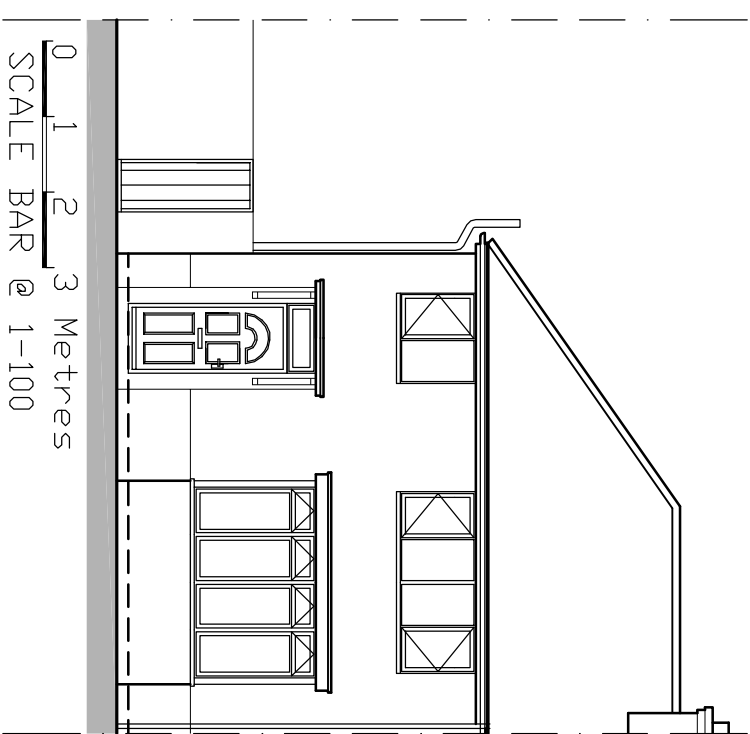

0 1 2 3 Metres
SCALE BAR @ 1-100
Existing Front Elevation

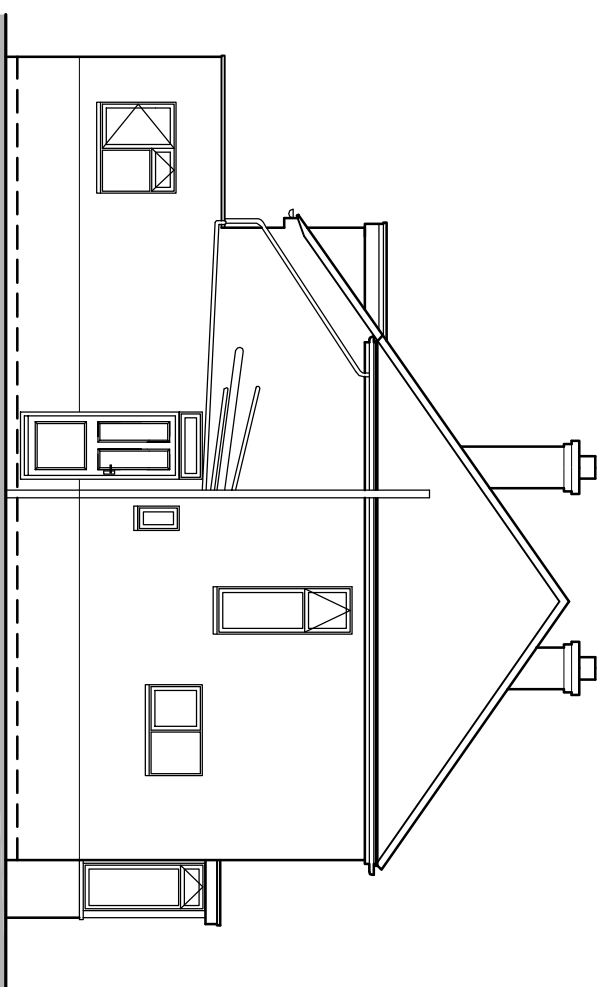


0 1 2 3 Metres
SCALE BAR @ 1-100
Existing Side Elevation

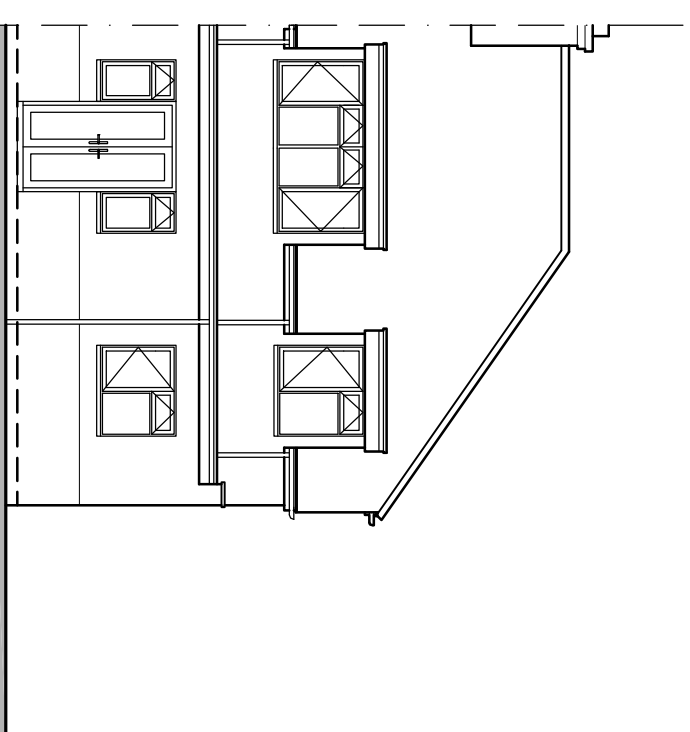


0 1 2 3 Metres
SCALE BAR @ 1-100
Existing Rear Elevation



0 10 20 30 Metres
SCALE BAR @ 1-1250
Location Plan I-1250

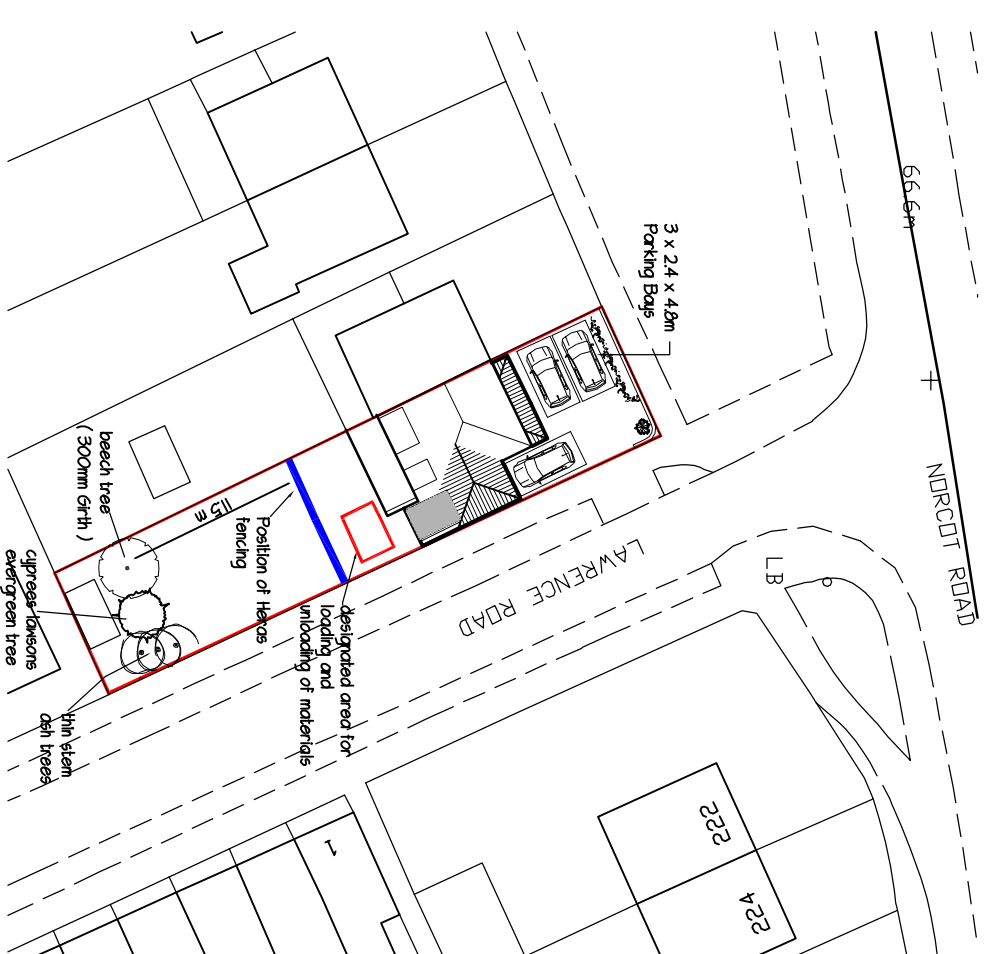


0 10 20 30 Metres
SCALE BAR @ 1-500
Block Plan 1-500

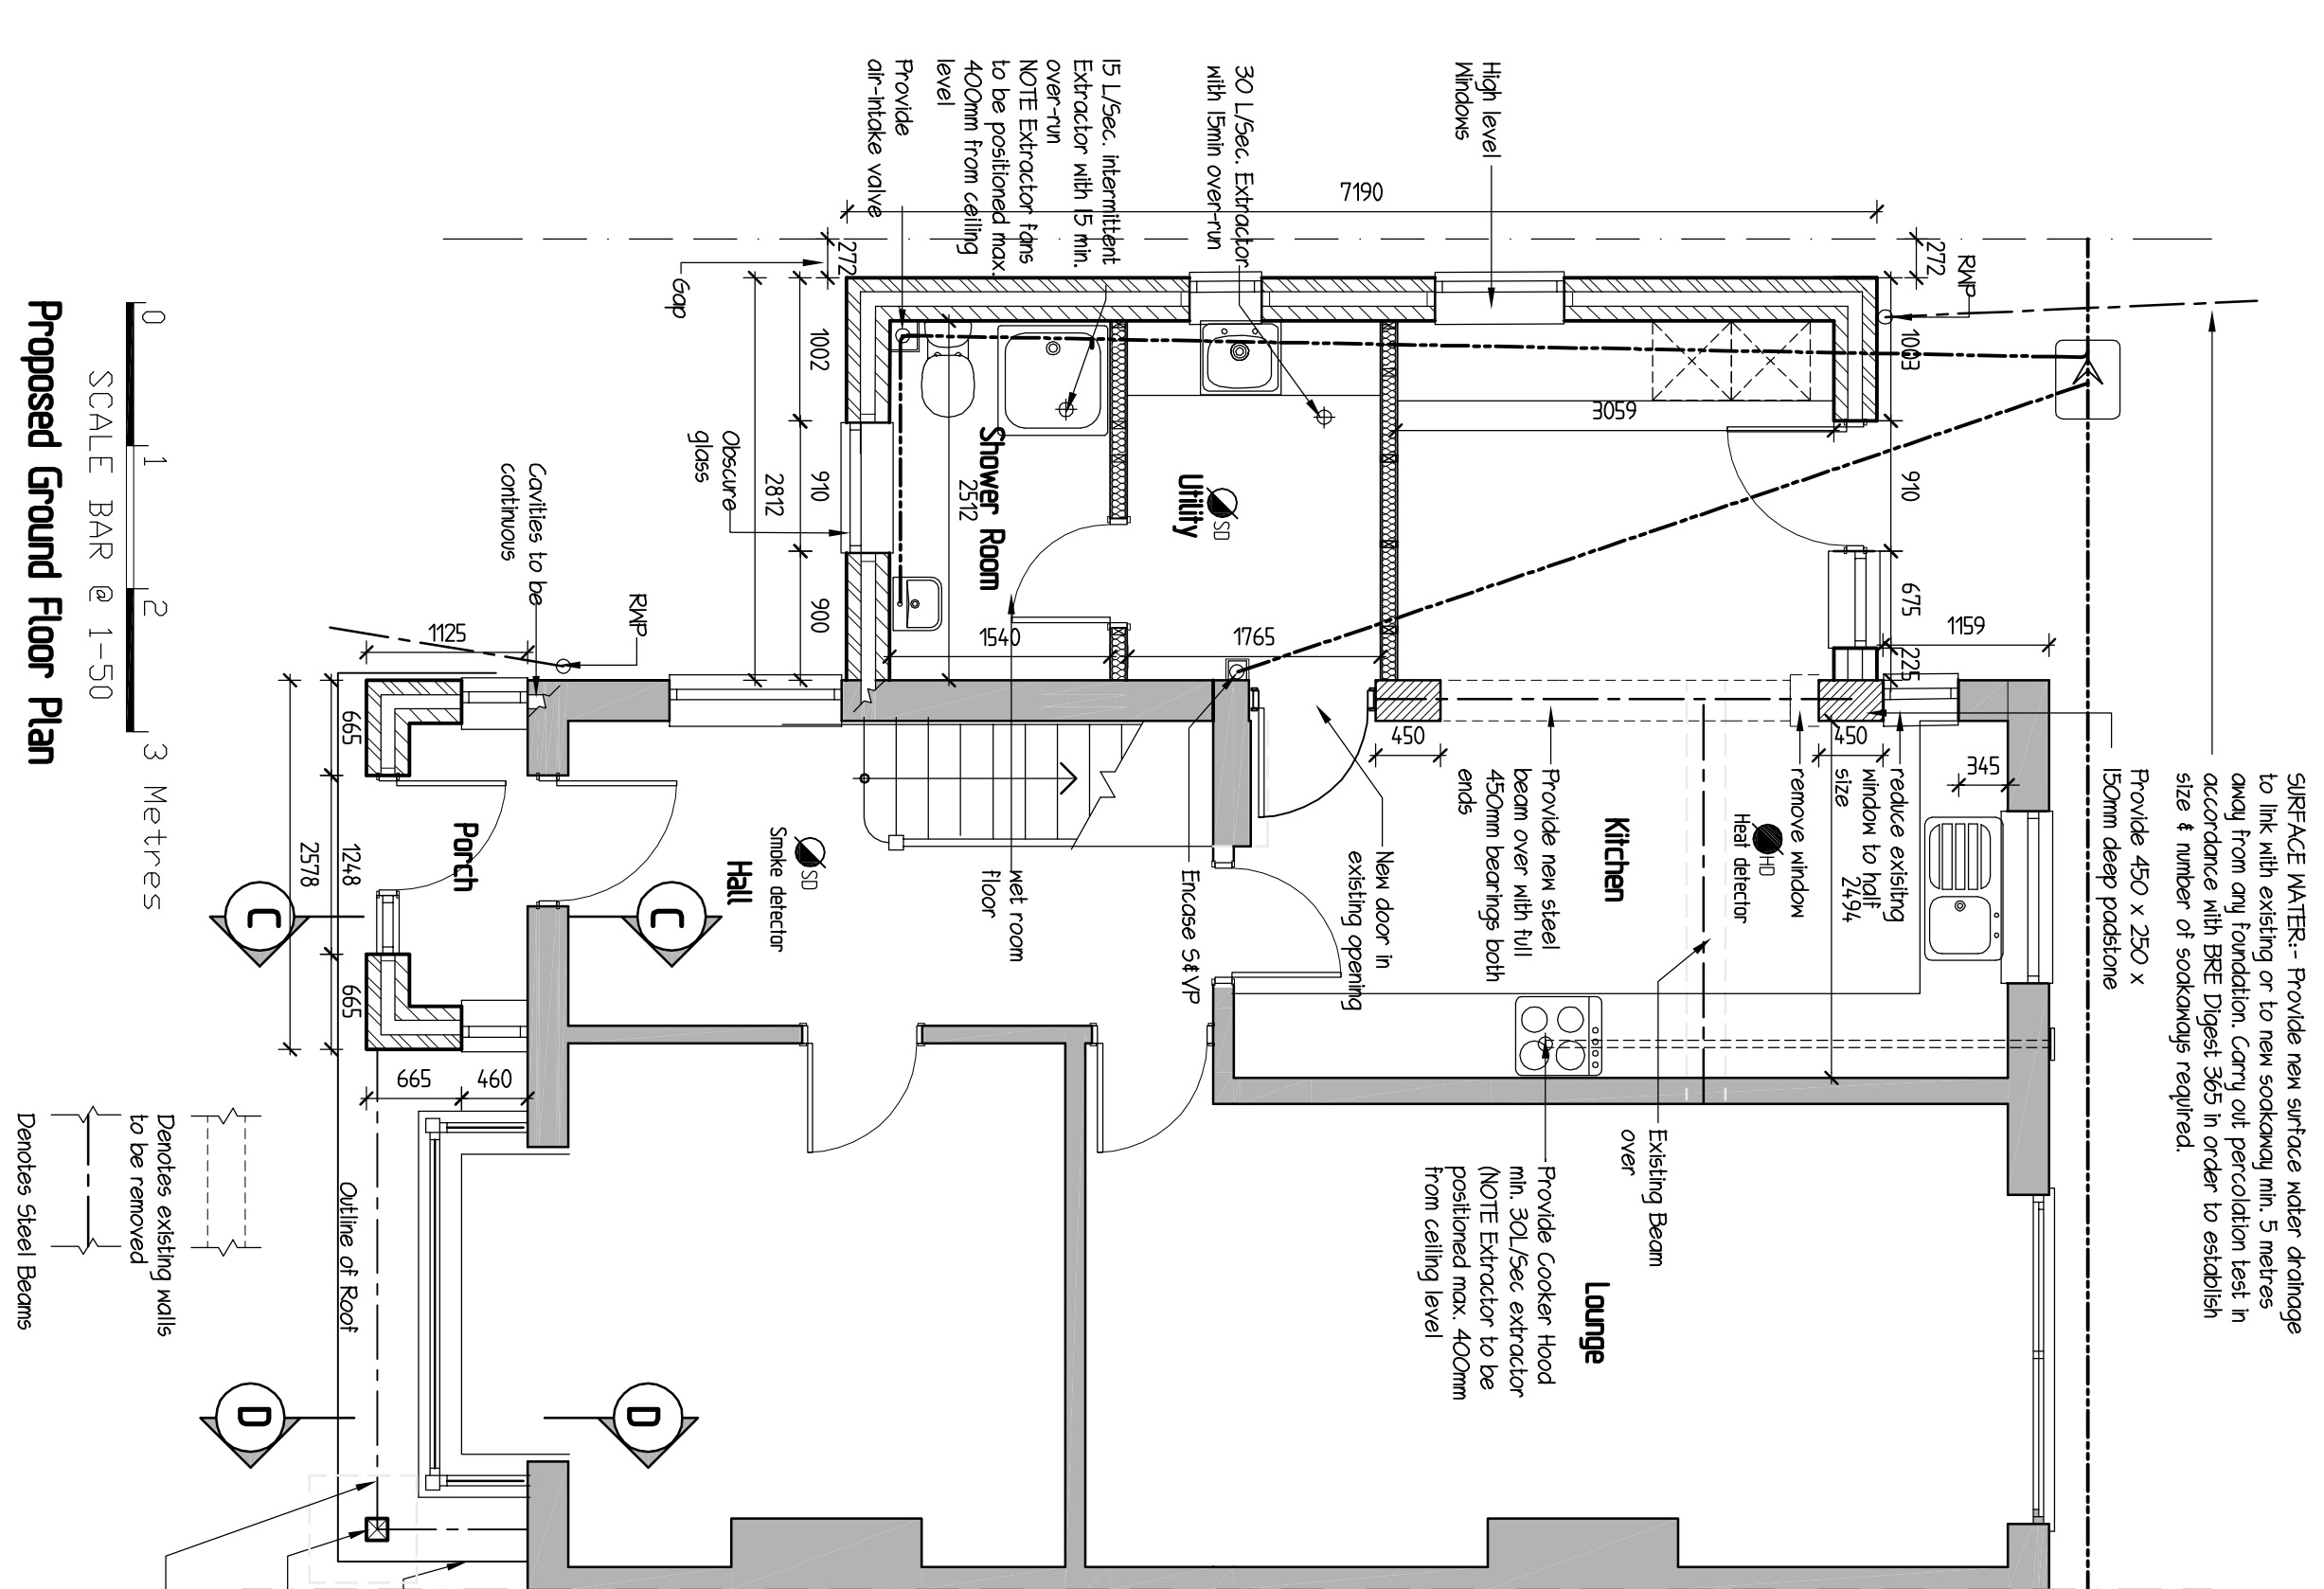


0 1 2 3 Metres

SCALE BAR @ 1-50


Proposed Ground Floor Plan

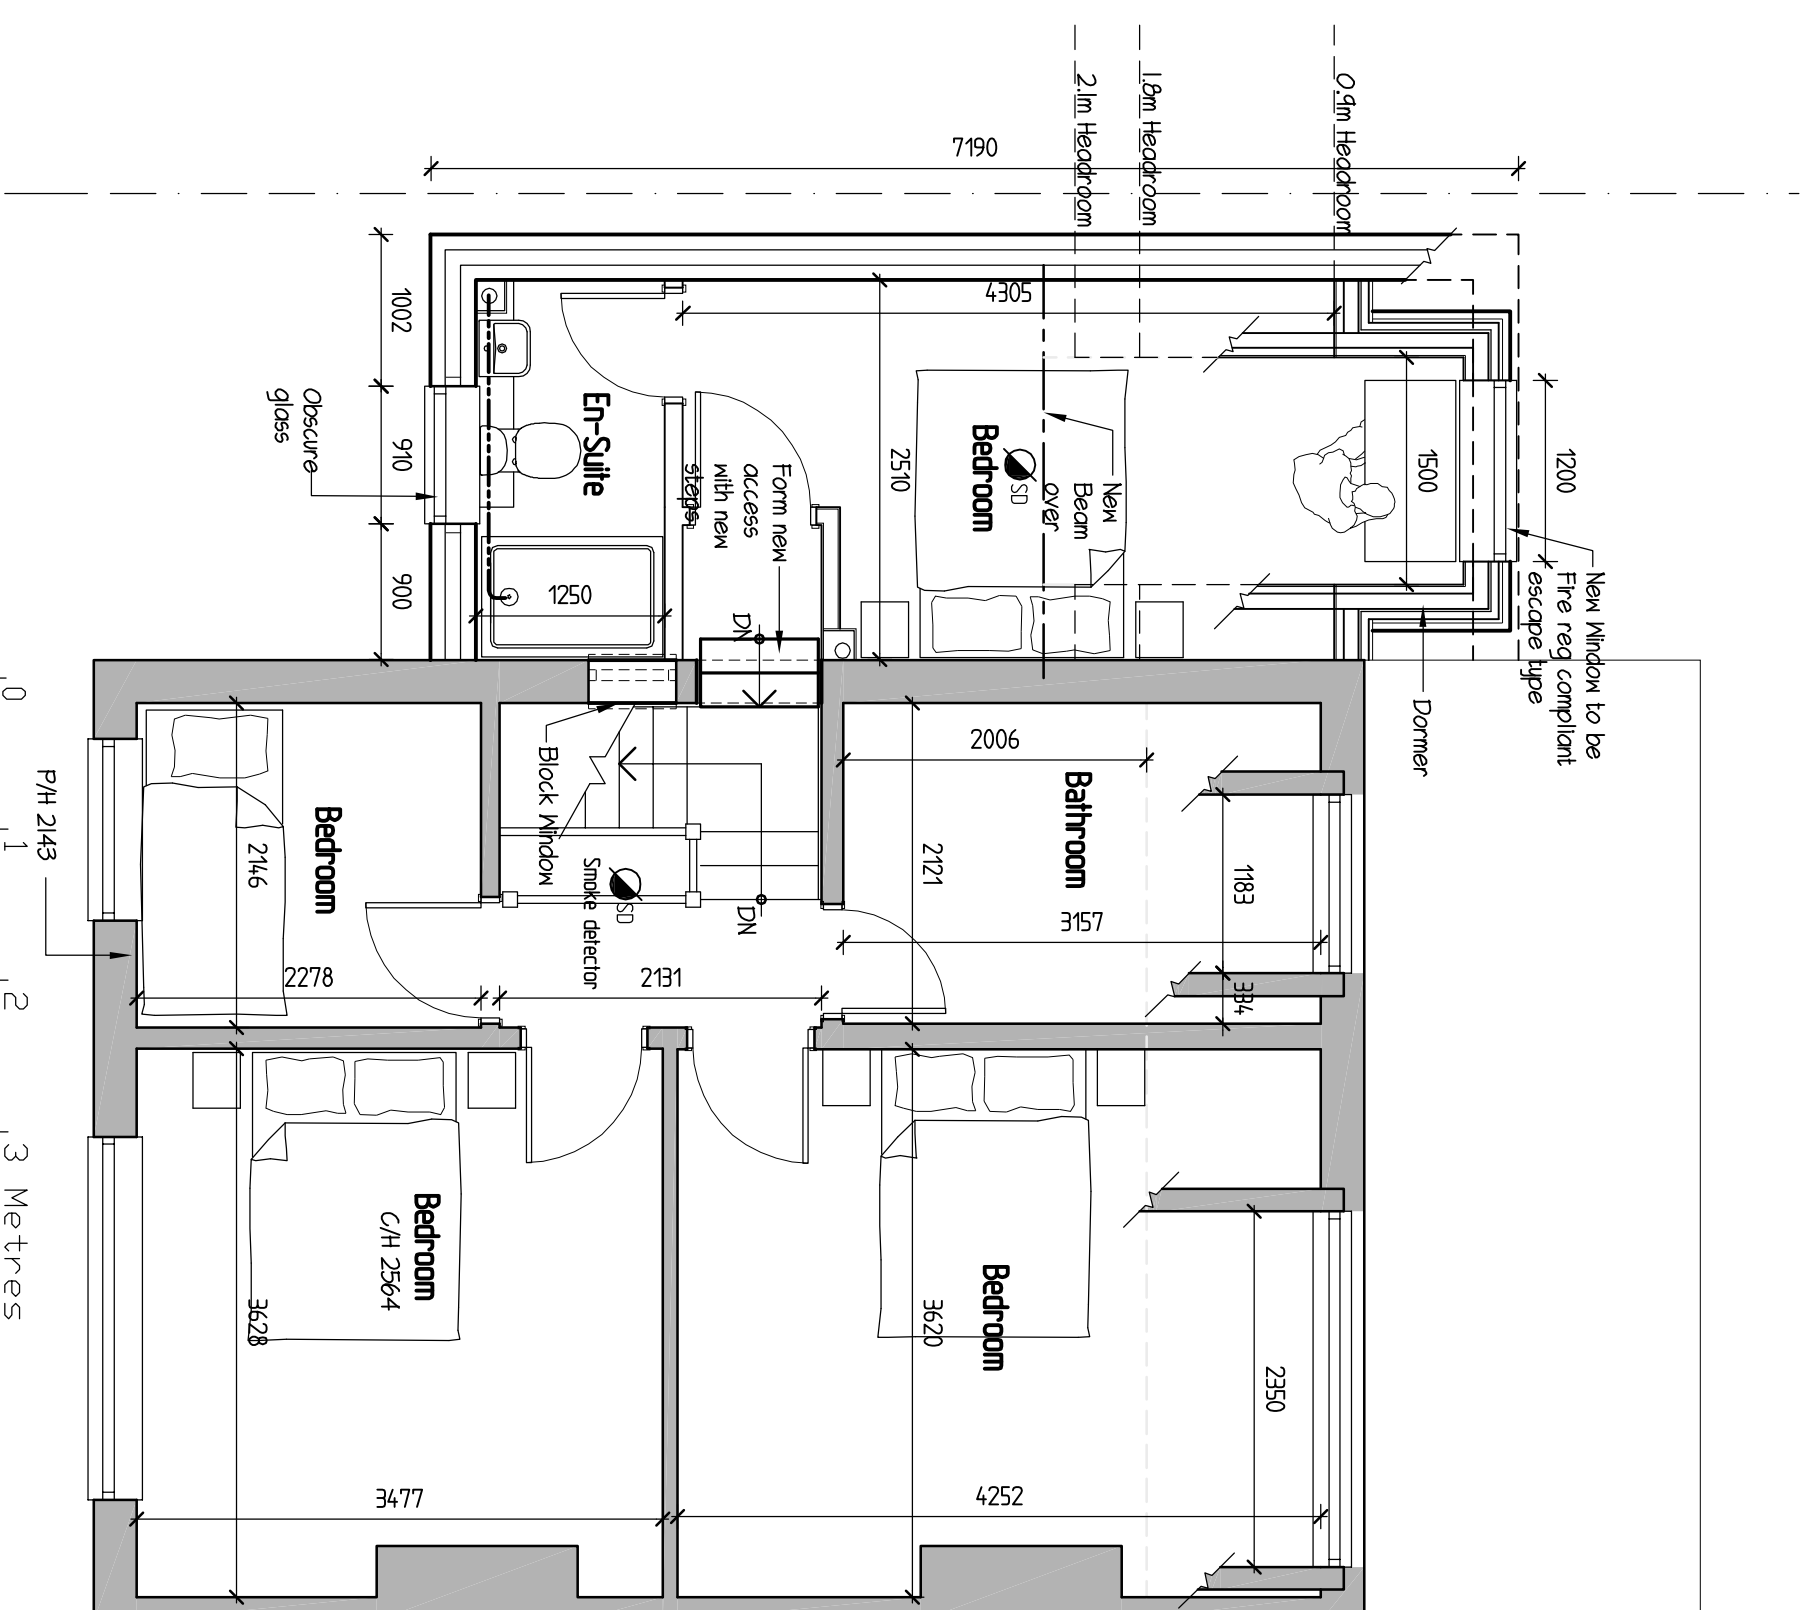


Proposed First Floor Plan

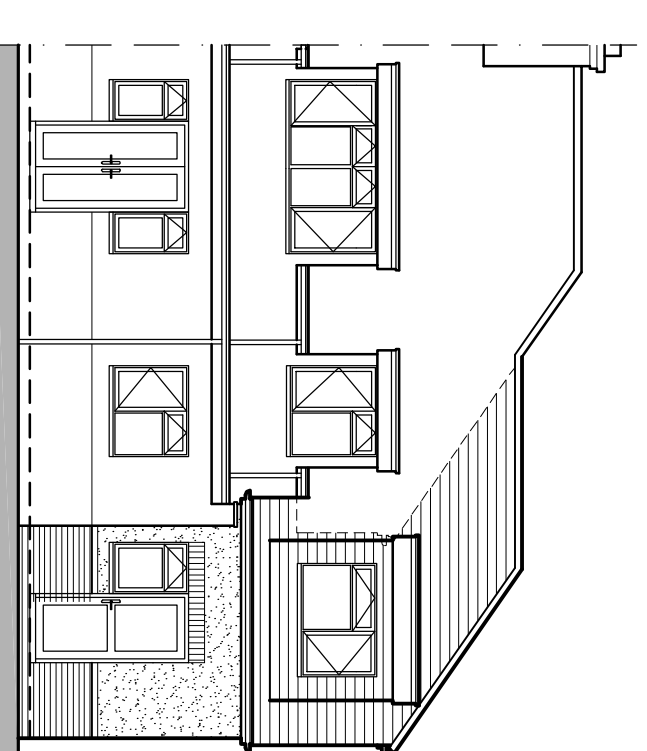


0 1 2 3 Metres
SCALE BAR @ 1-100
Proposed Rear Elevation

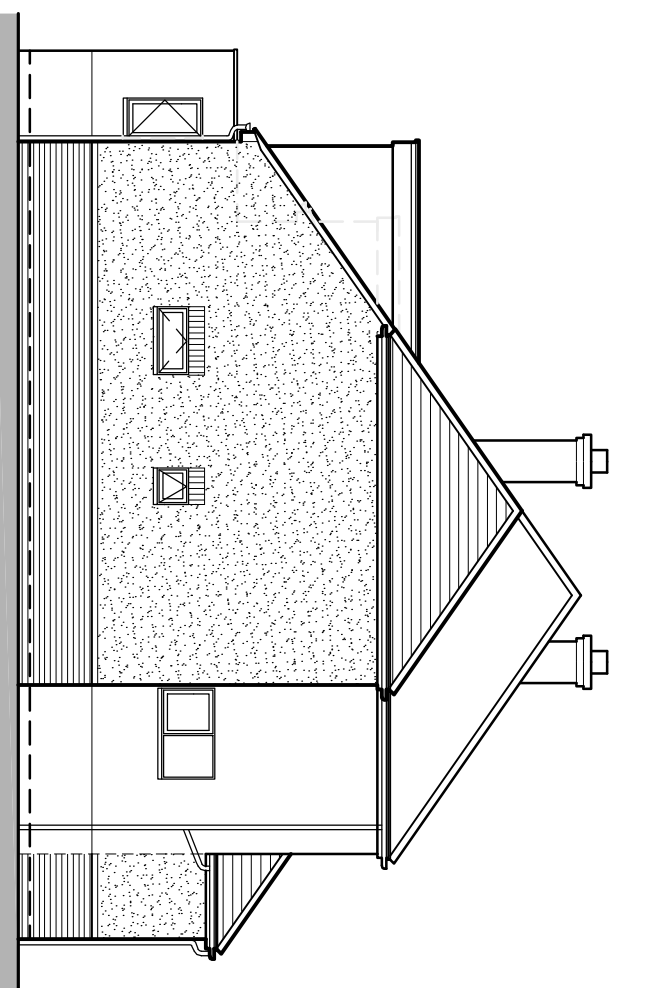

0 1 2 3 Metres
SCALE BAR @ 1-100
Proposed Side Elevation

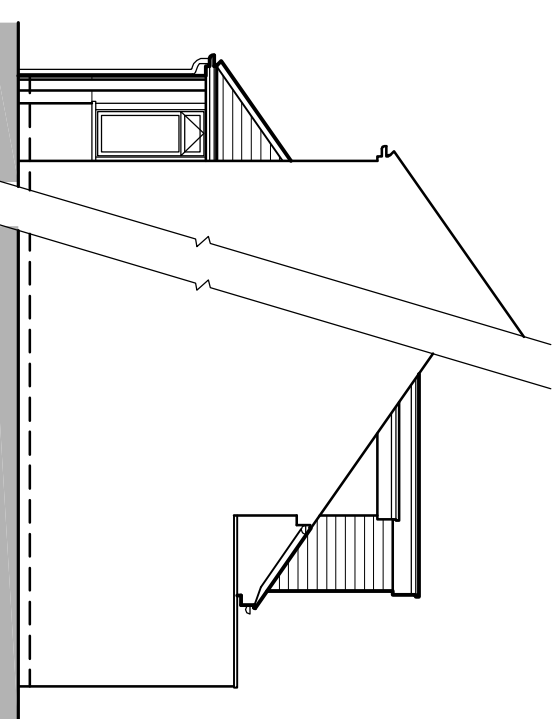

0 1 2 3 Metres
SCALE BAR @ 1-100
Proposed Side Elevation

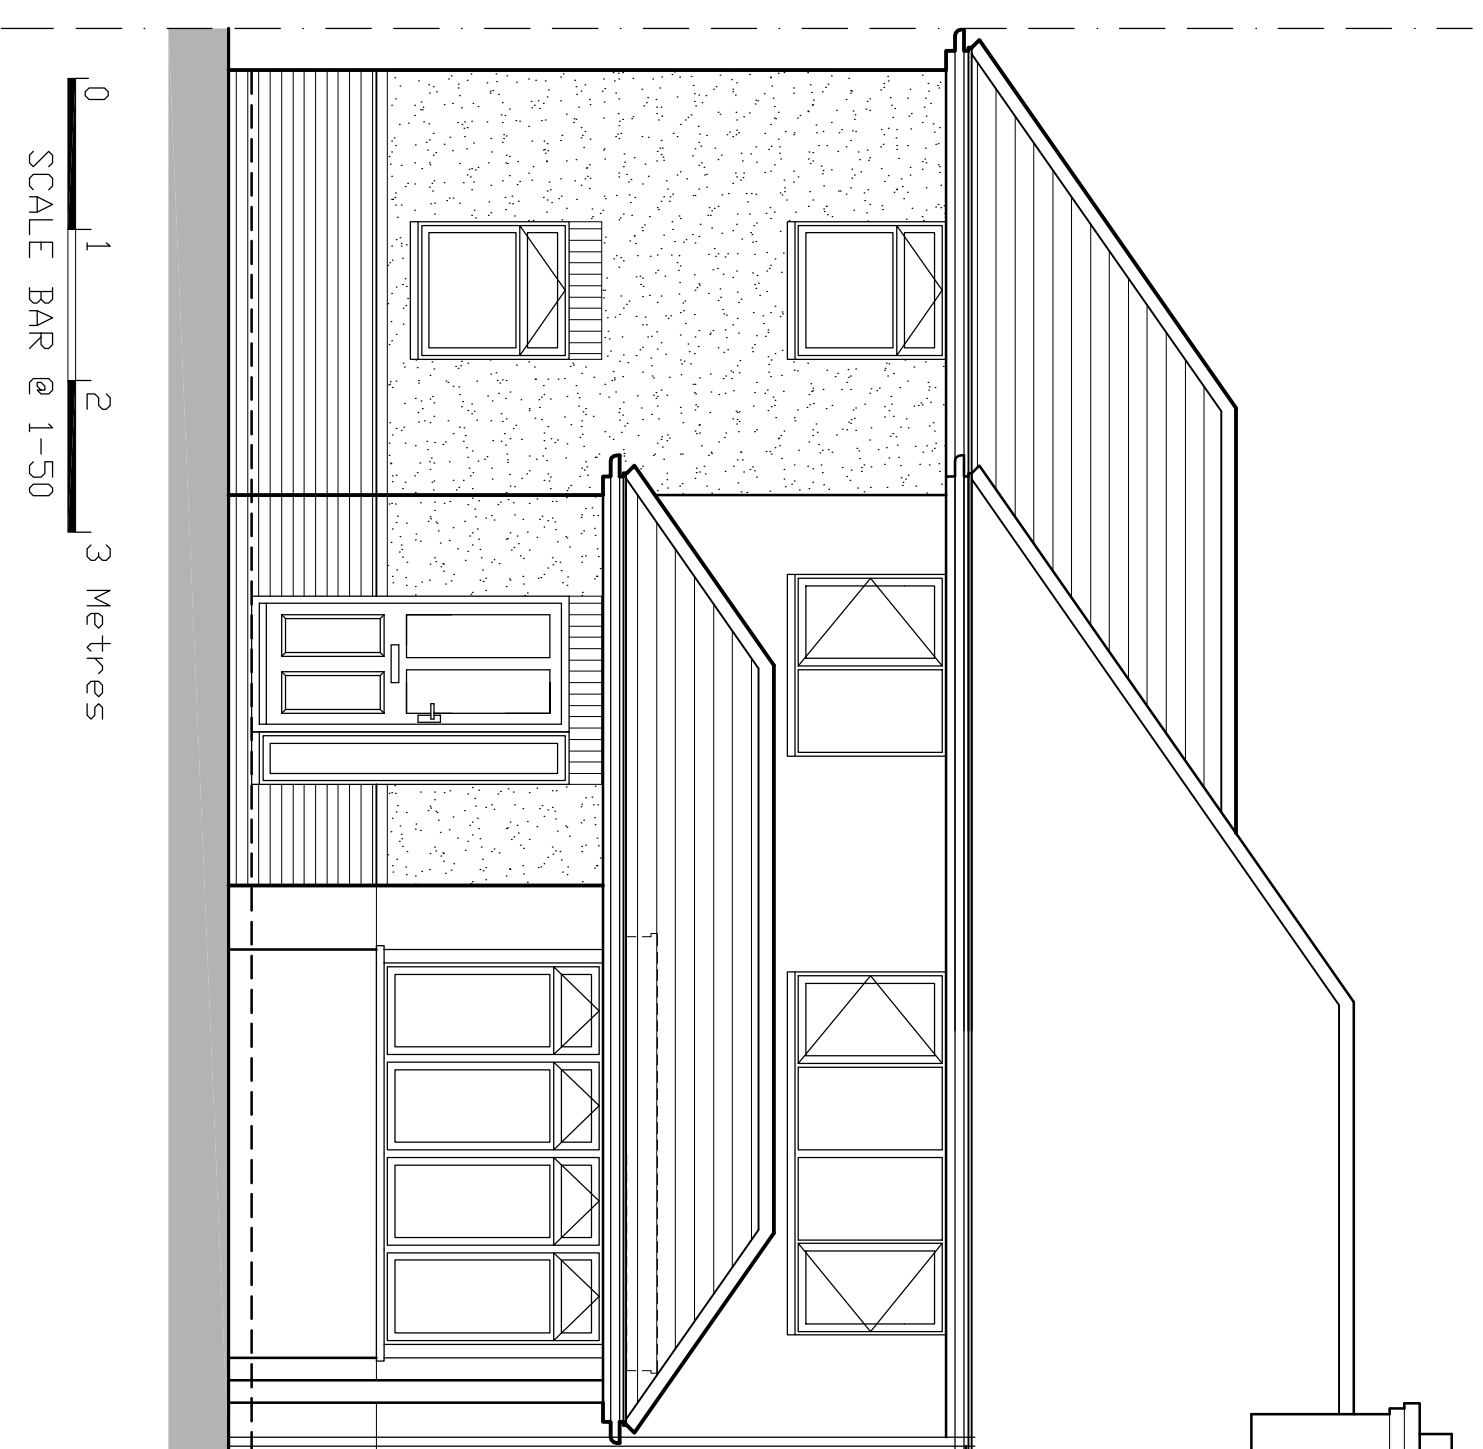

0 1 2 3 Metres

SCALE BAR @ 1-50

Proposed Front Elevation

Rev.	Description	Date
K	First Floor extension added	22-08-2024
L	Block plan updated with Tree details	25-10-2024

Rev. Description Utility Room option added Double access elevator & General updates Double Door added to Rear Revised elevators & Construction detail added Structural Updates on Piers and bearing added Shower room & Utility Room dets Clients updates added	Date 11-11-2022 18-11-2022 21-11-2022 08-12-2022 08-01-2023 09-04-2022 01-12-2022 08-09-2022 02-06-2022
--	--

JOB TITLE _____
220 Norcot Road
Tilghurst
Reading

Proposed Side Extension

SCALE 1:50 1:100

DATE July 2020

DRAWING No. 01