




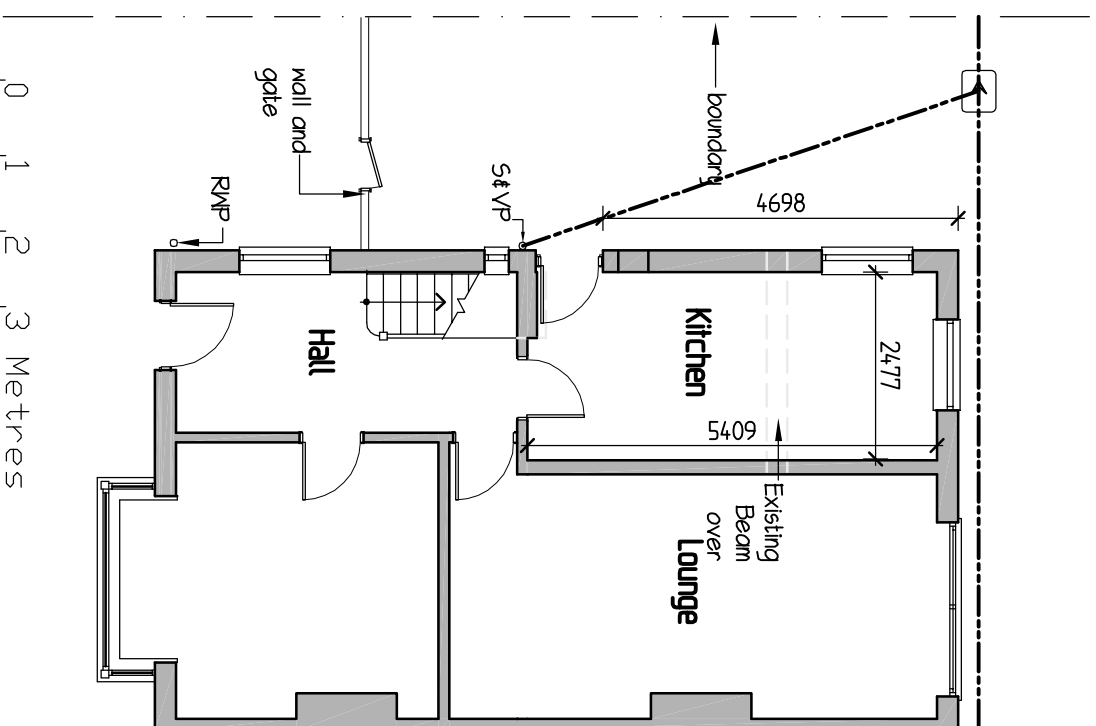


0 1 2 3 Metres  
SCALE BAR @ 1-100

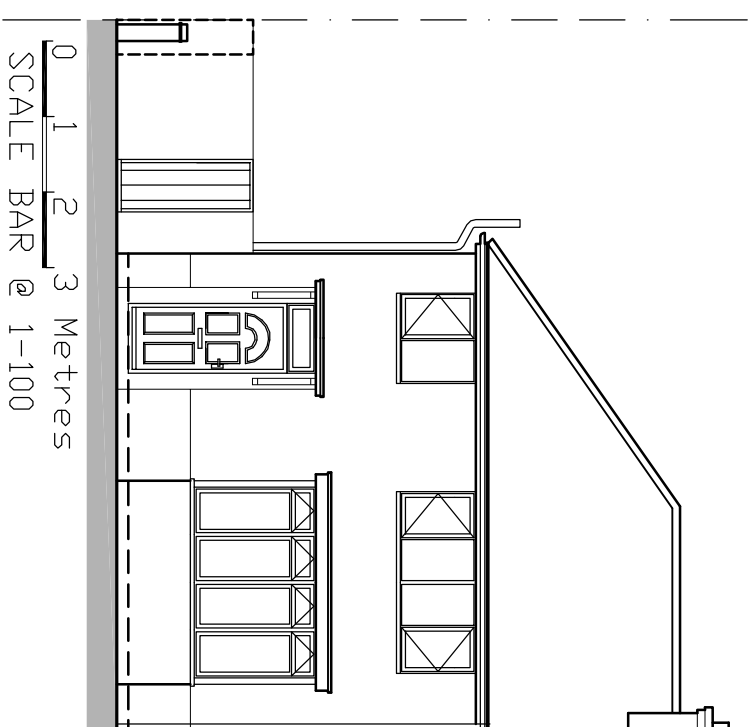

0 1 2 3 Metres  
SCALE BAR @ 1-100  
Existing Front Elevation

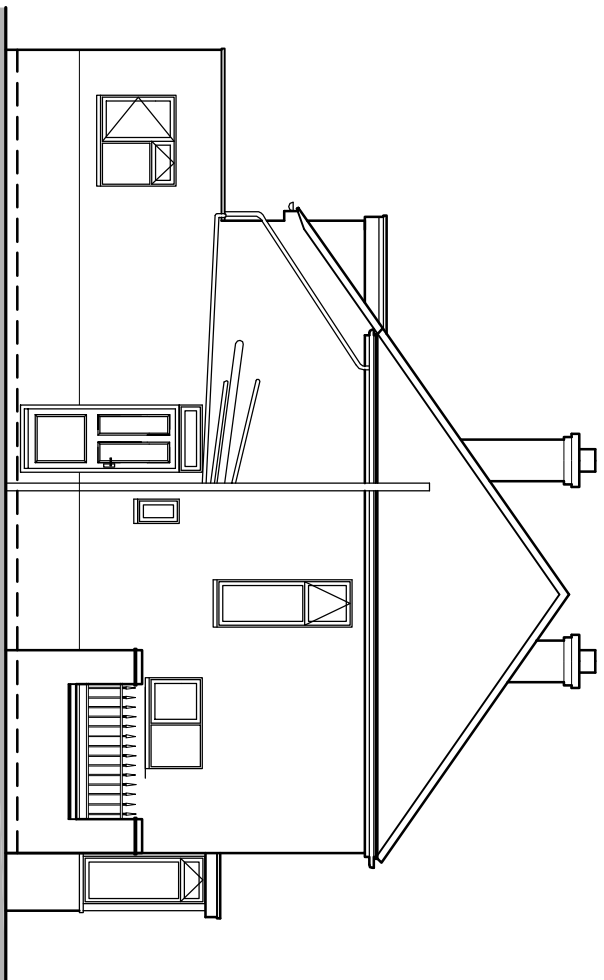


0 1 2 3 Metres  
SCALE BAR @ 1-100  
**Existing Side Elevation**

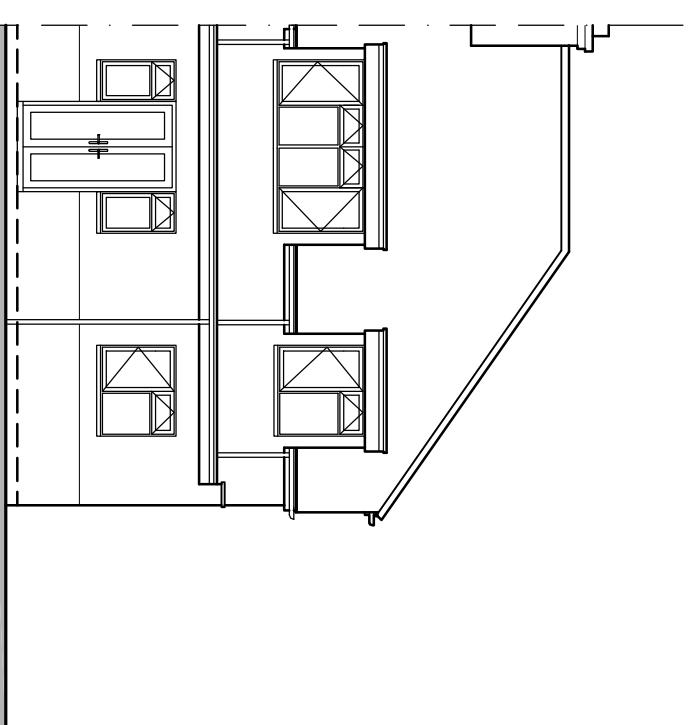


0 1 2 3 Metre  
SCALE BAR @ 1-100  
Existing Rear Elevation



0 10 20 30 Metres  
SCALE BAR @ 1-1250  
Location Plan I-1250

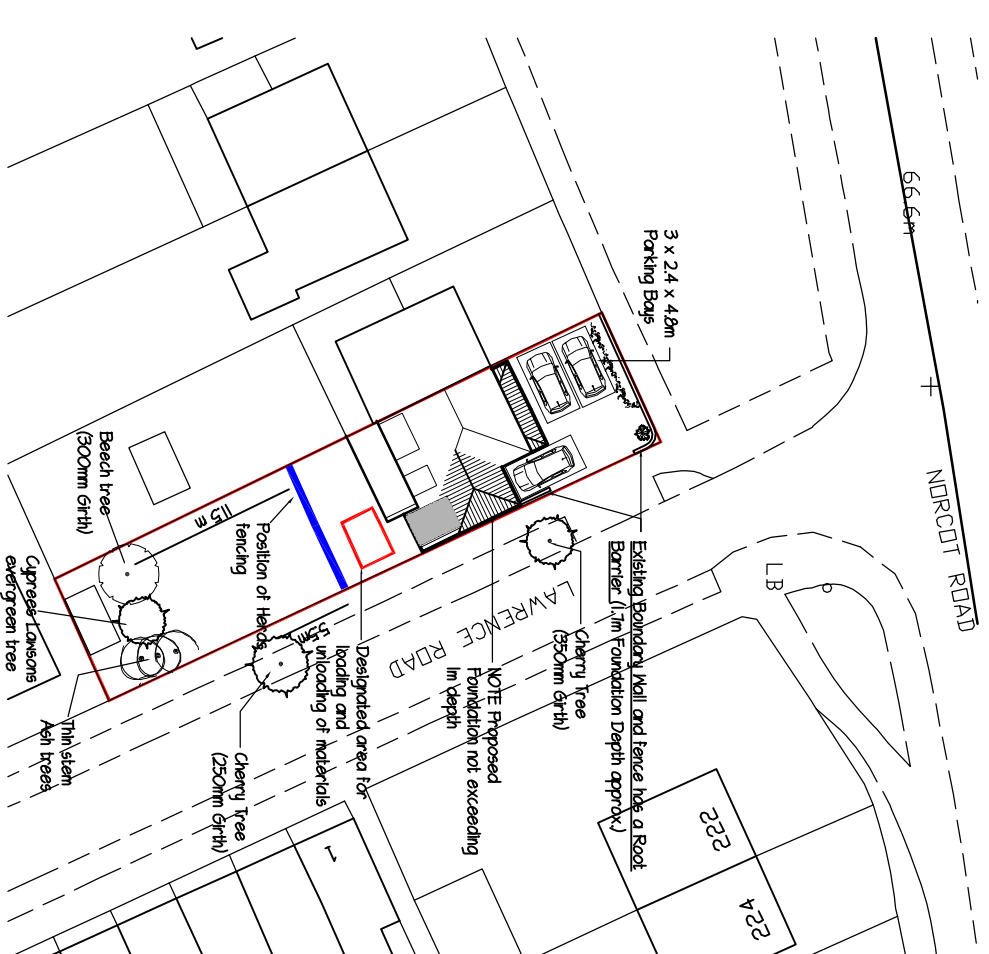



0 10 20 30 Metres  
SCALE BAR @ 1-500  
Block Plan 1-500

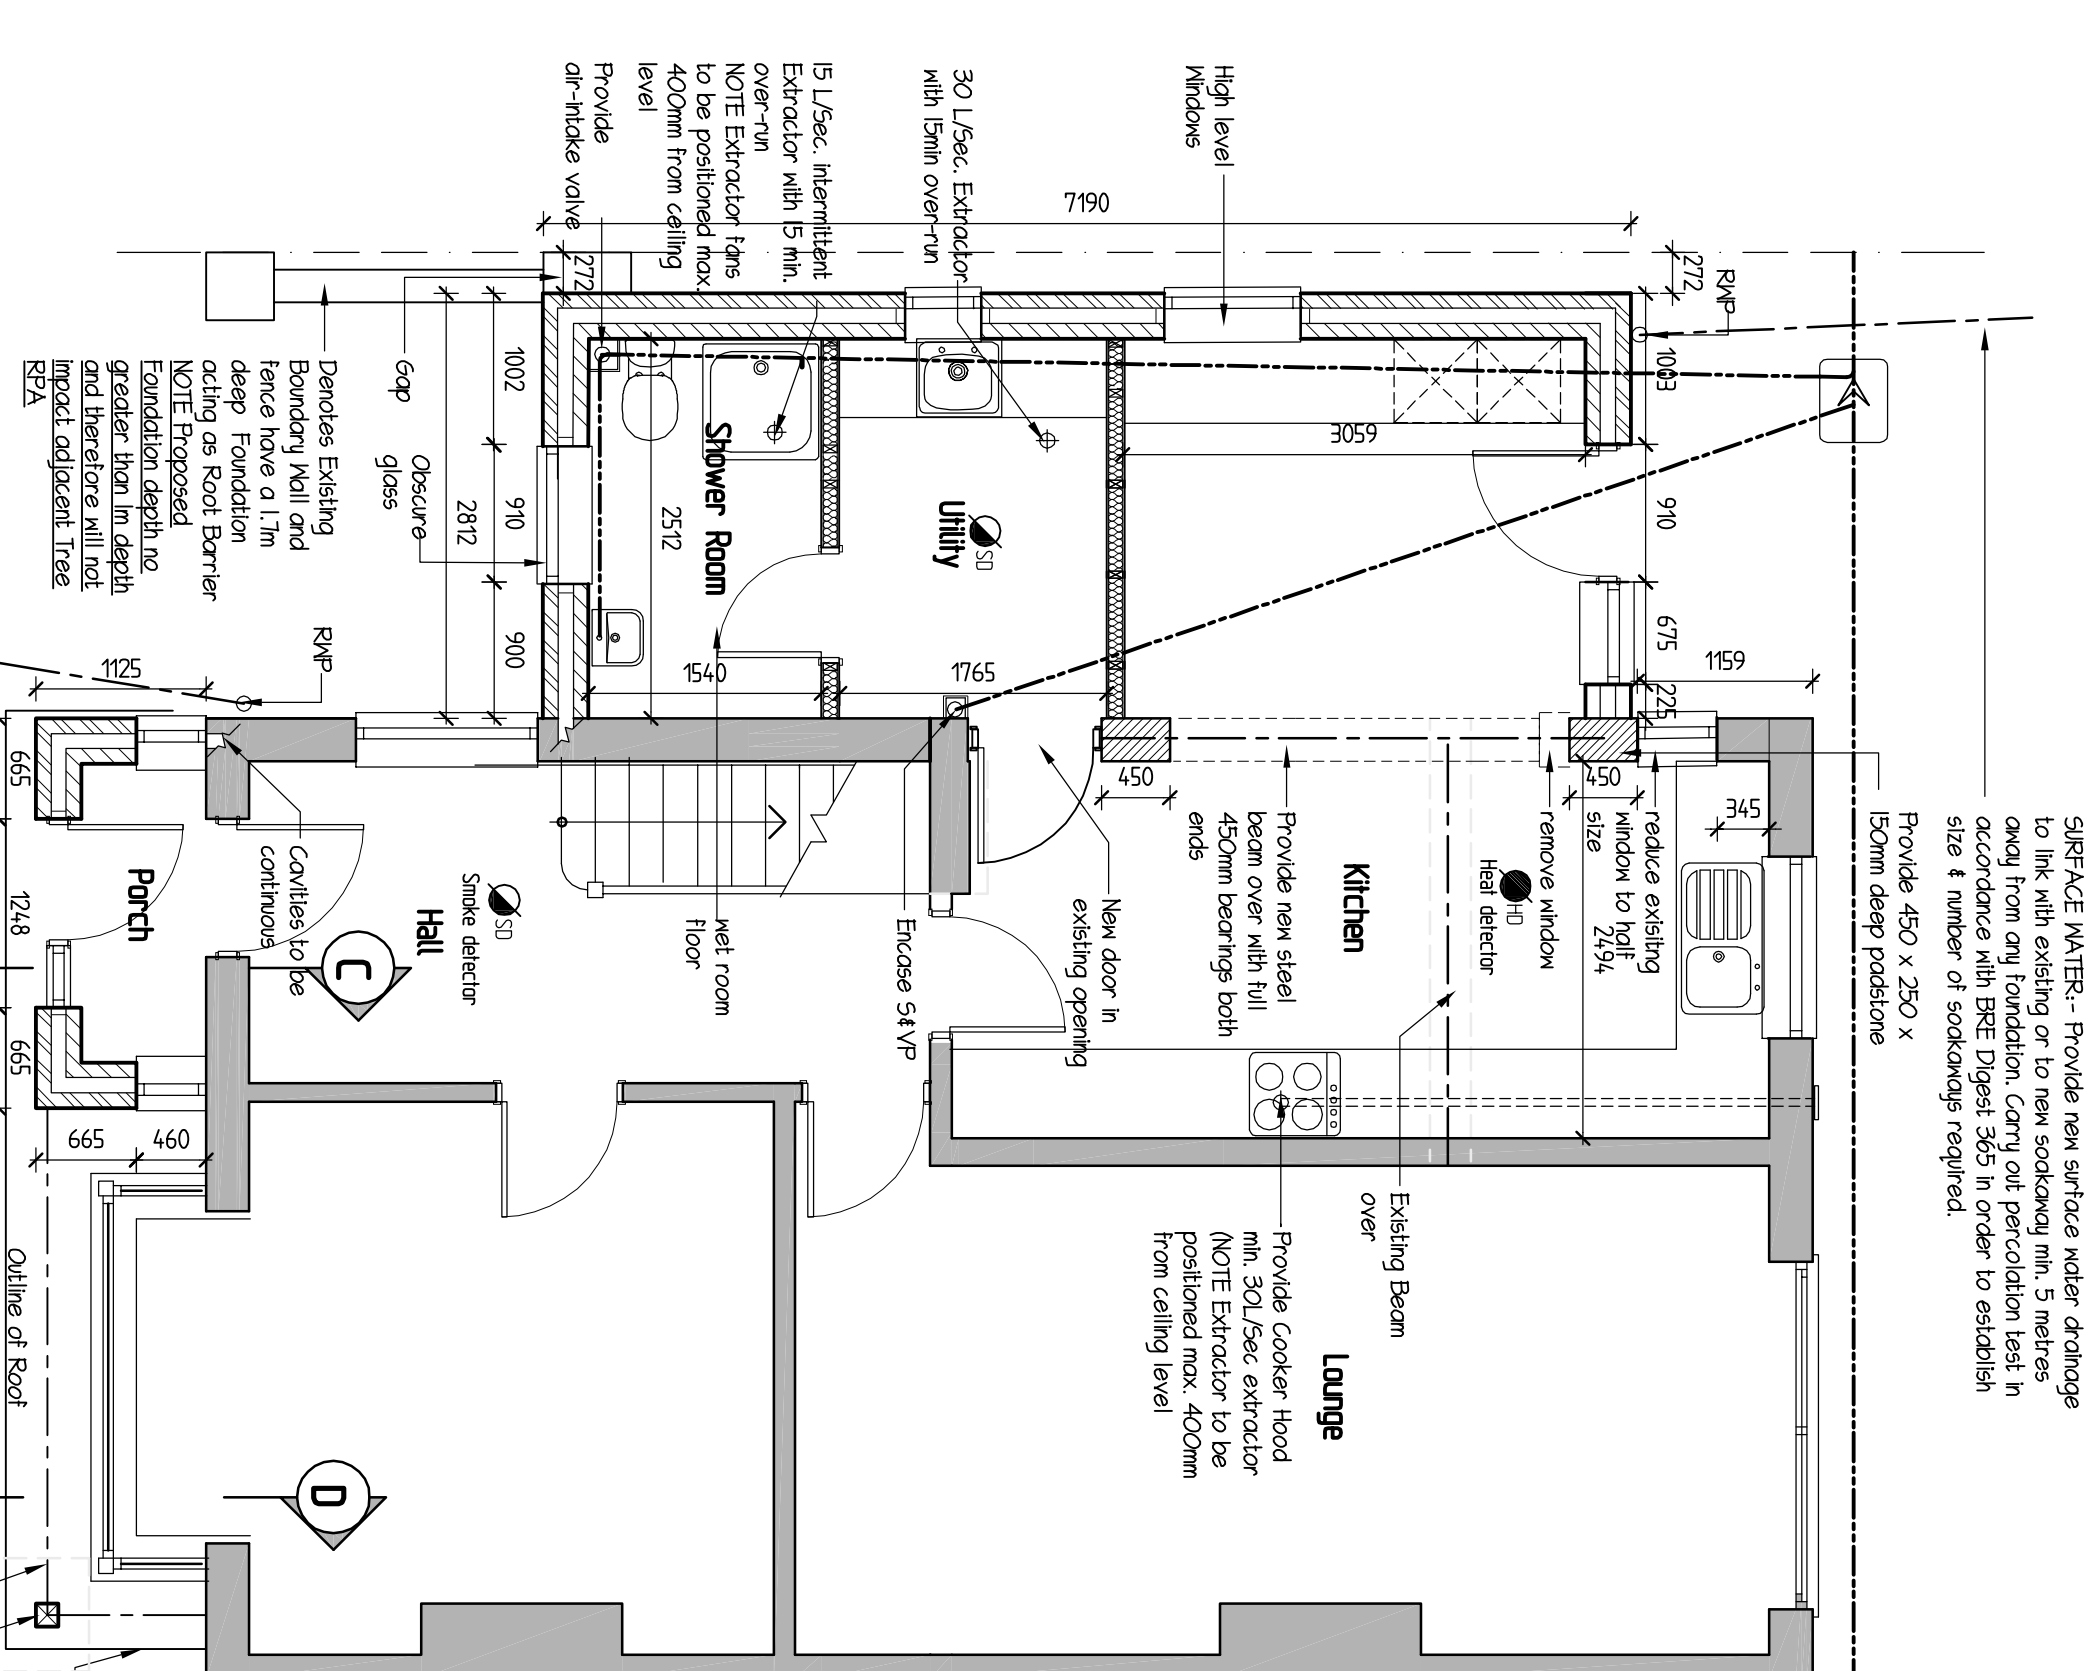


0 1 2 3 Metres

SCALE BAR @ 1-50


**Proposed Ground Floor Plan**

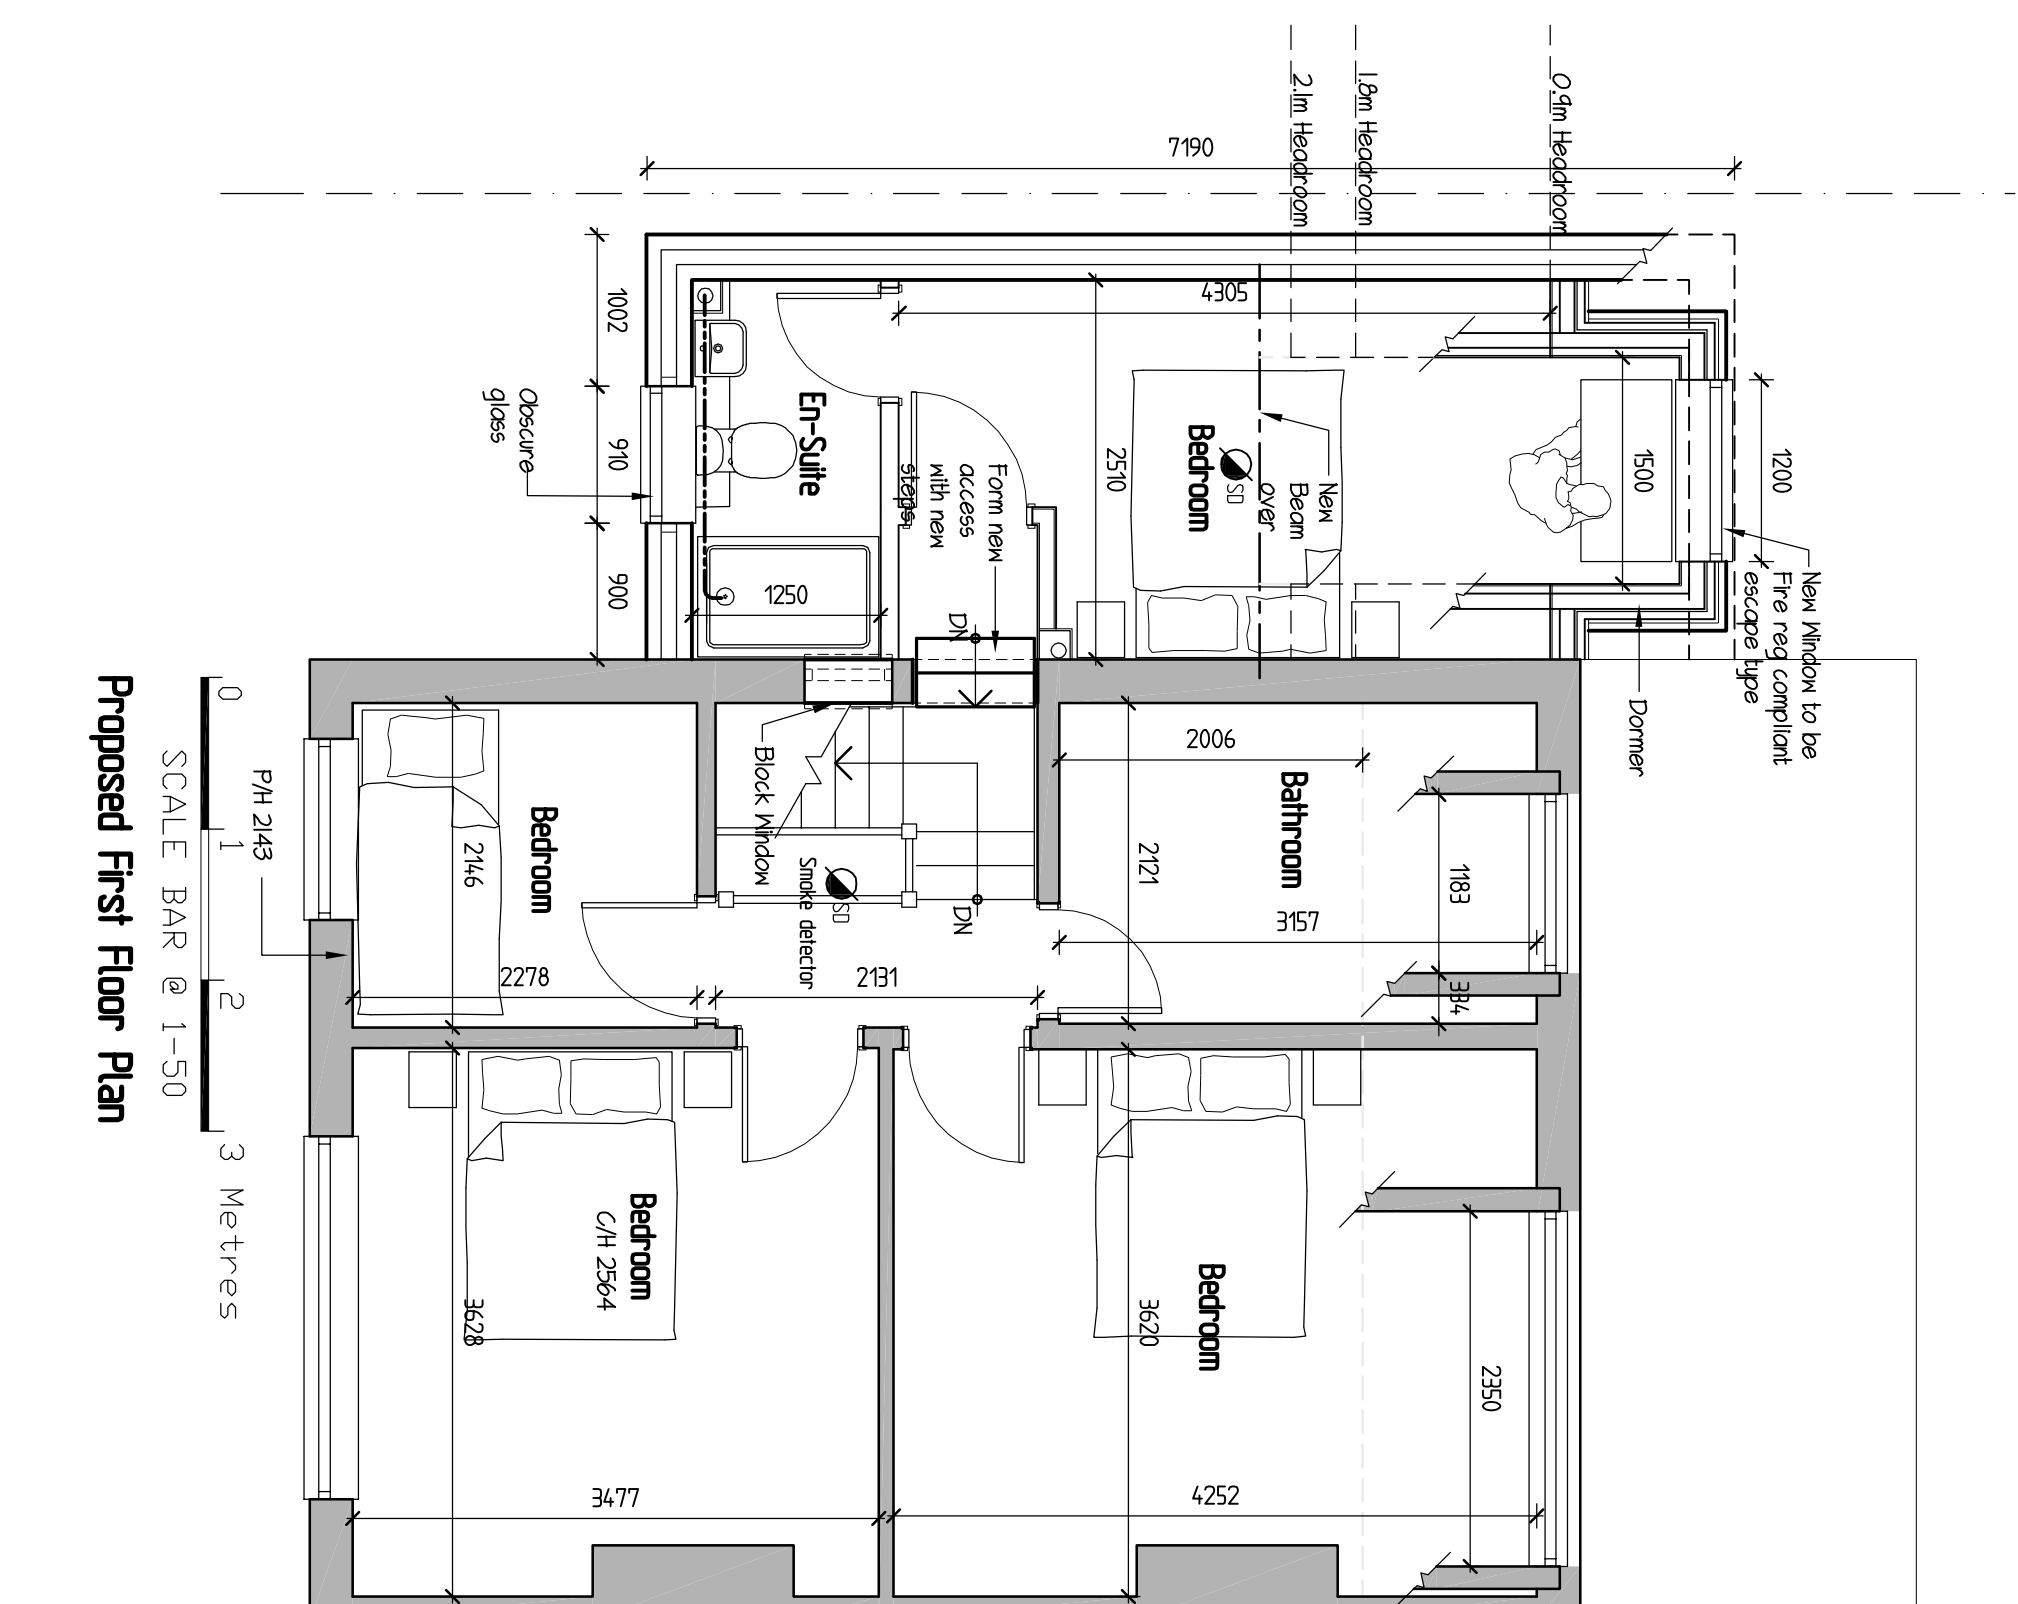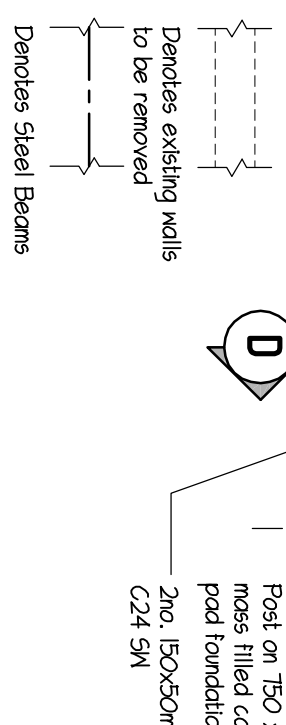


## Proposed First Floor Plan

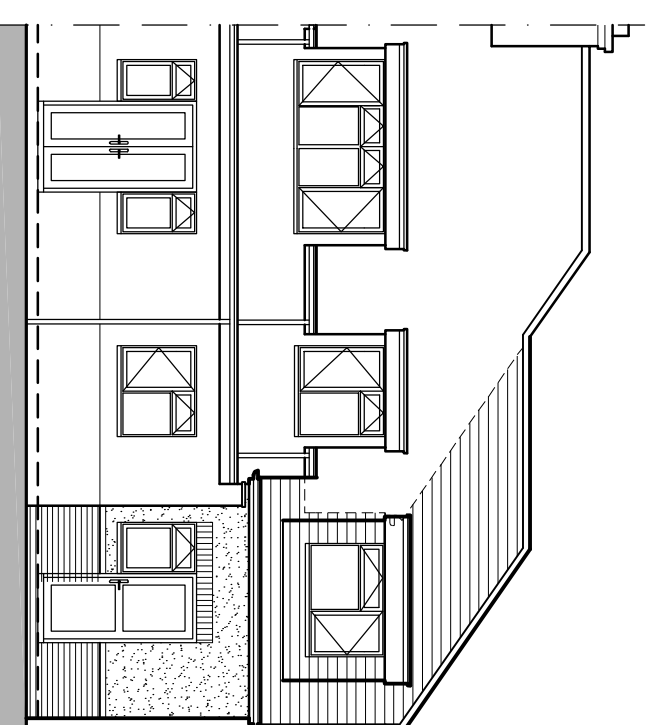


0 1 2 3 Metres  
SCALE BAR @ 1-100  
Proposed Rear Elevation

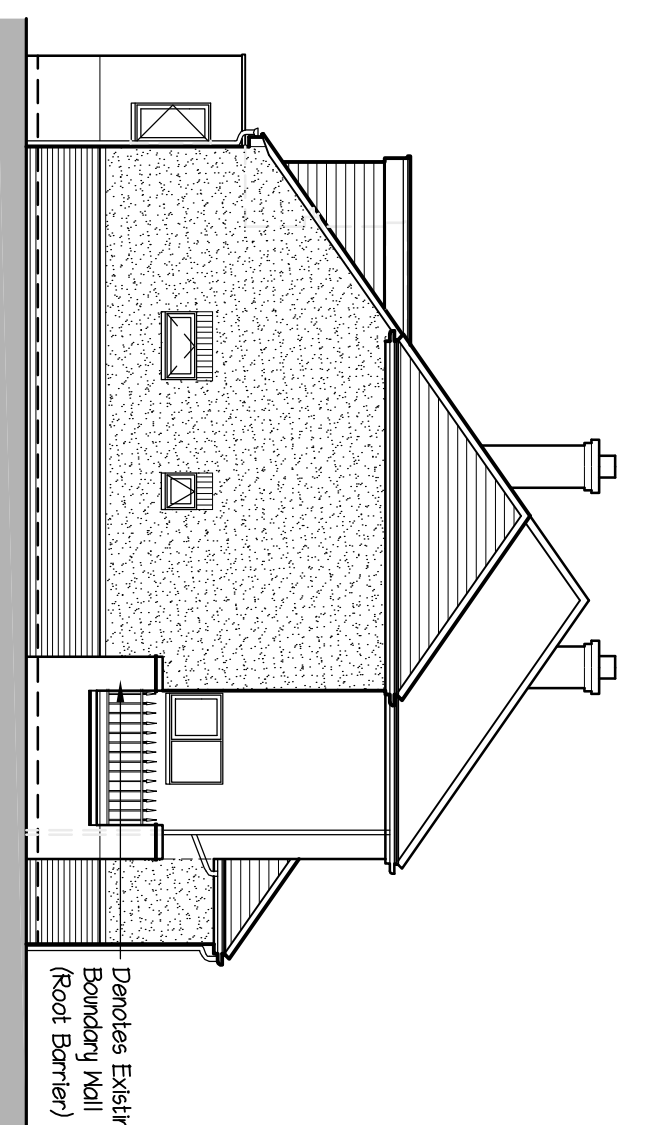

0 1 2 3 Metres  
SCALE BAR @ 1-100  
Proposed Side Elevation

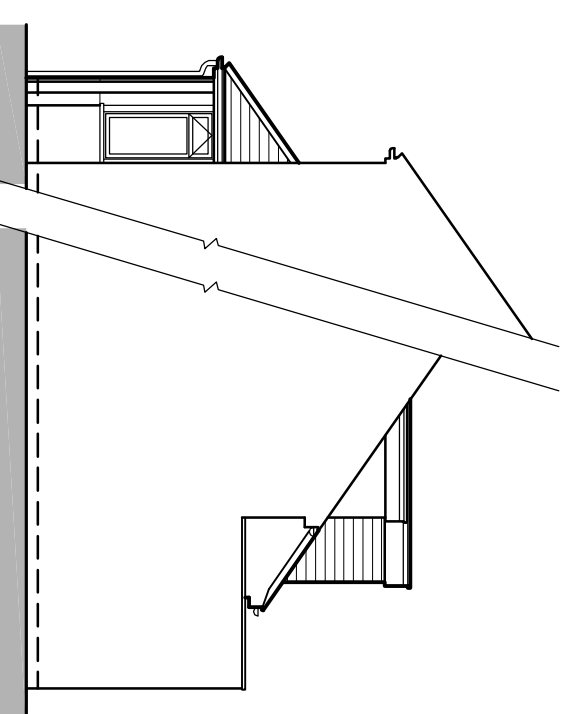

0 1 2 3 Metres  
SCALE BAR @ 1-100  
**Proposed Side Elevation**

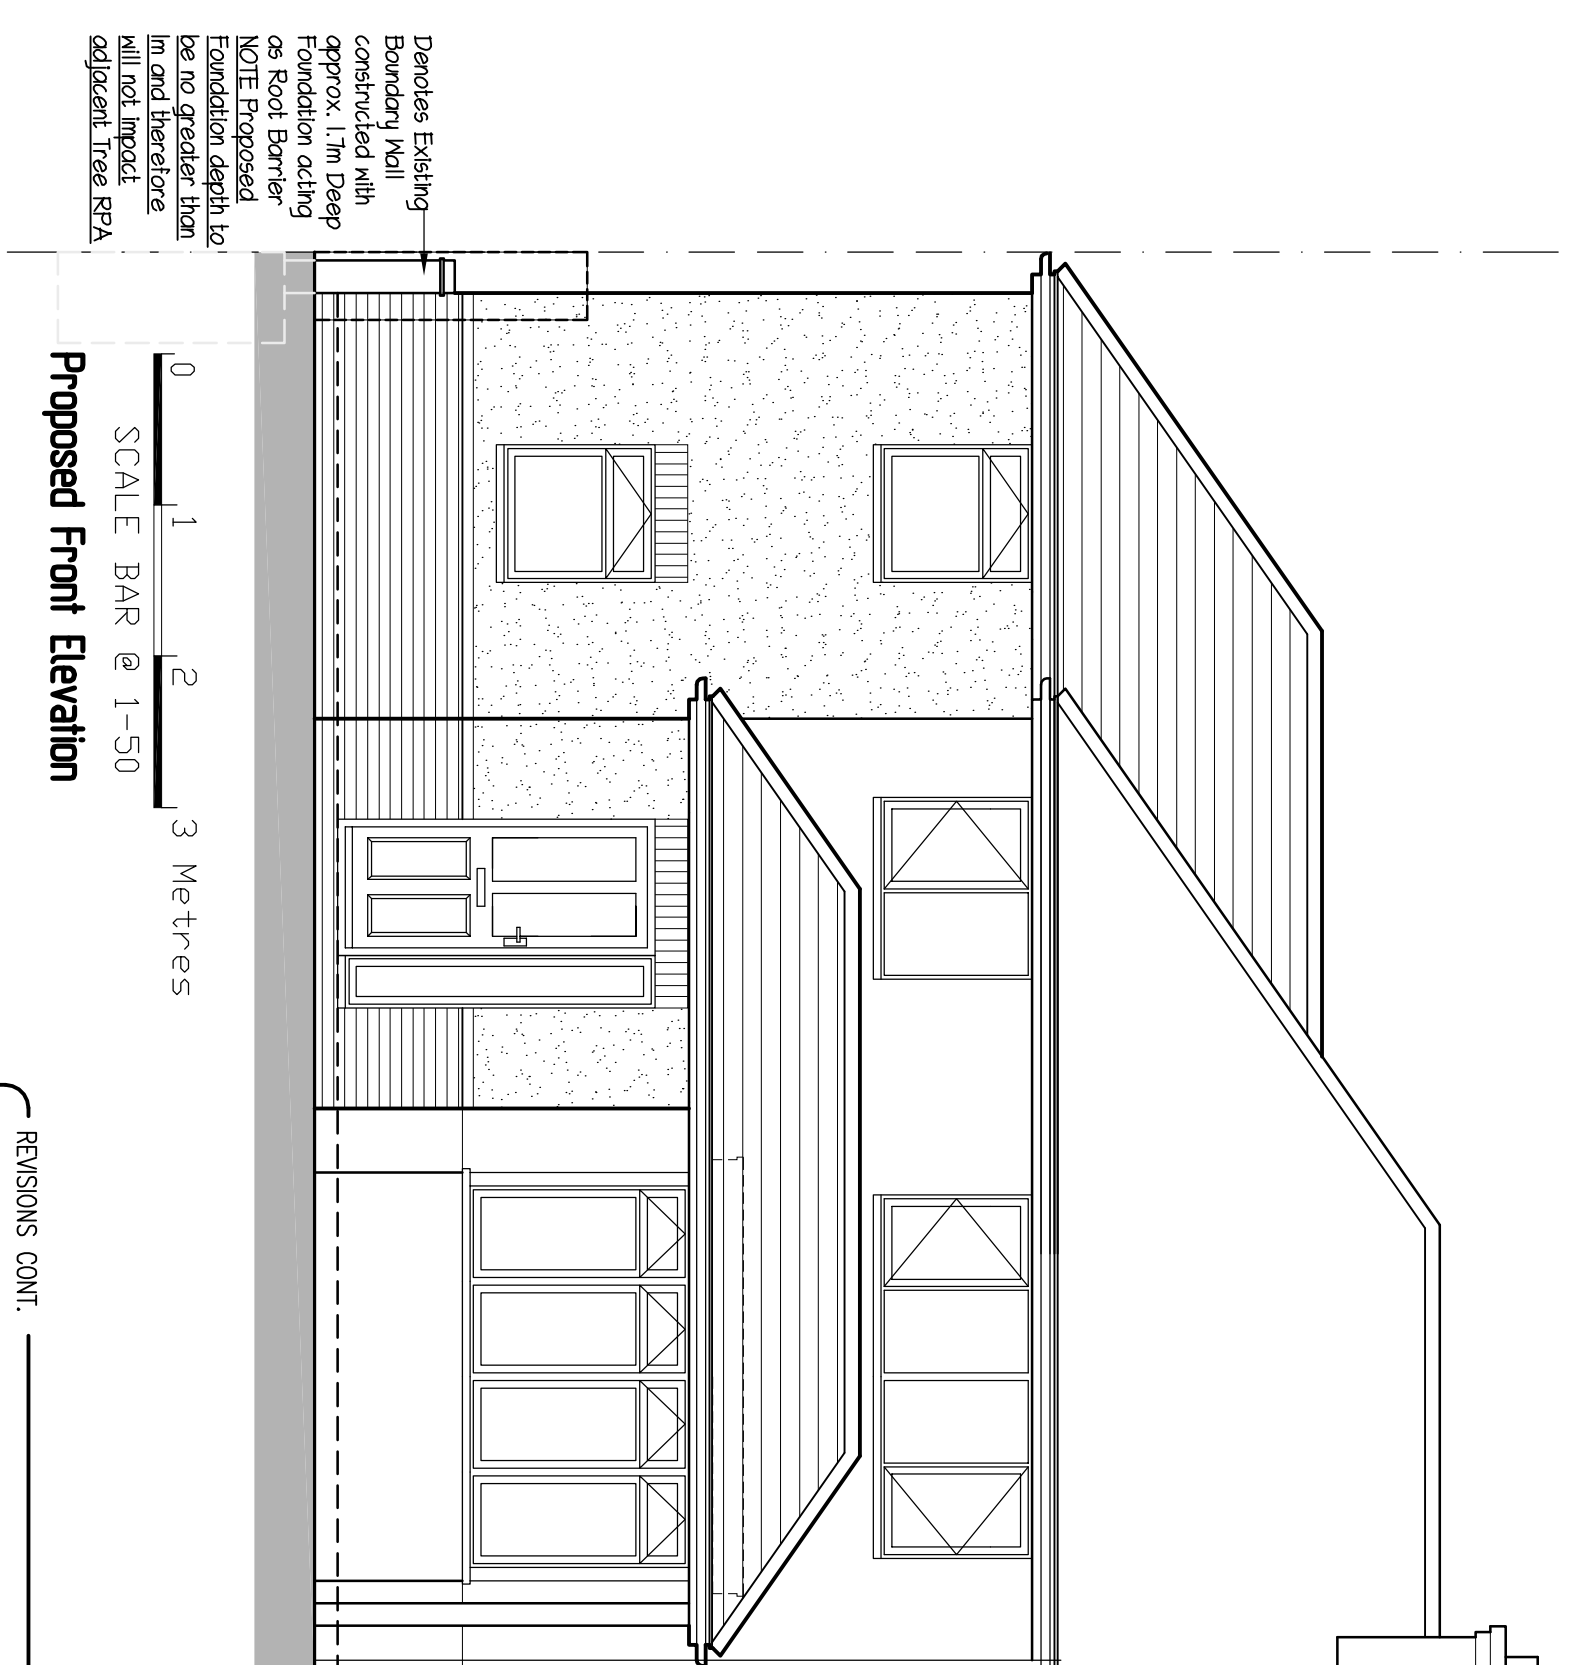

0 1 2 3 Metres

SCALE BAR @ 1-50

**Proposed Front Elevation**

| REMSIONS CONT. |                                      |            |
|----------------|--------------------------------------|------------|
| Rev.           | Description                          | Date       |
| K              | First Floor extension added          | 22-08-2024 |
| L              | Block plan updated with Tree details | 25-10-2024 |
| M              | Drainage reduced & Trees updated     | 30-10-2024 |

|                                                                                     |   |
|-------------------------------------------------------------------------------------|---|
|  | <p>43 Wenden Way,<br/>Trenton, NJ<br/>Berk, NJ 020, AU<br/>Tel &amp; Fax: 0118 941 6249<br/>Mobile: 07967 009882<br/>greg@gregfarrell.co.uk</p> |
| <p><b>Planning, Building Regulations &amp; Structural Design</b></p>                |   |
| <p><b>REVISIONS</b></p>                                                             |   |
| <p>Rev. _____</p>                                                                   |   |
| <p>Description _____</p>                                                            |   |
| <p>Date _____</p>                                                                   |   |

JOB TITLE \_\_\_\_\_  
220 Norcot Road  
Tilghurst  
Reading

## Proposed Side Extension

SCALE \_\_\_\_\_  
1:50 1:100

DATE July 2020DRAWING No. —  
01