


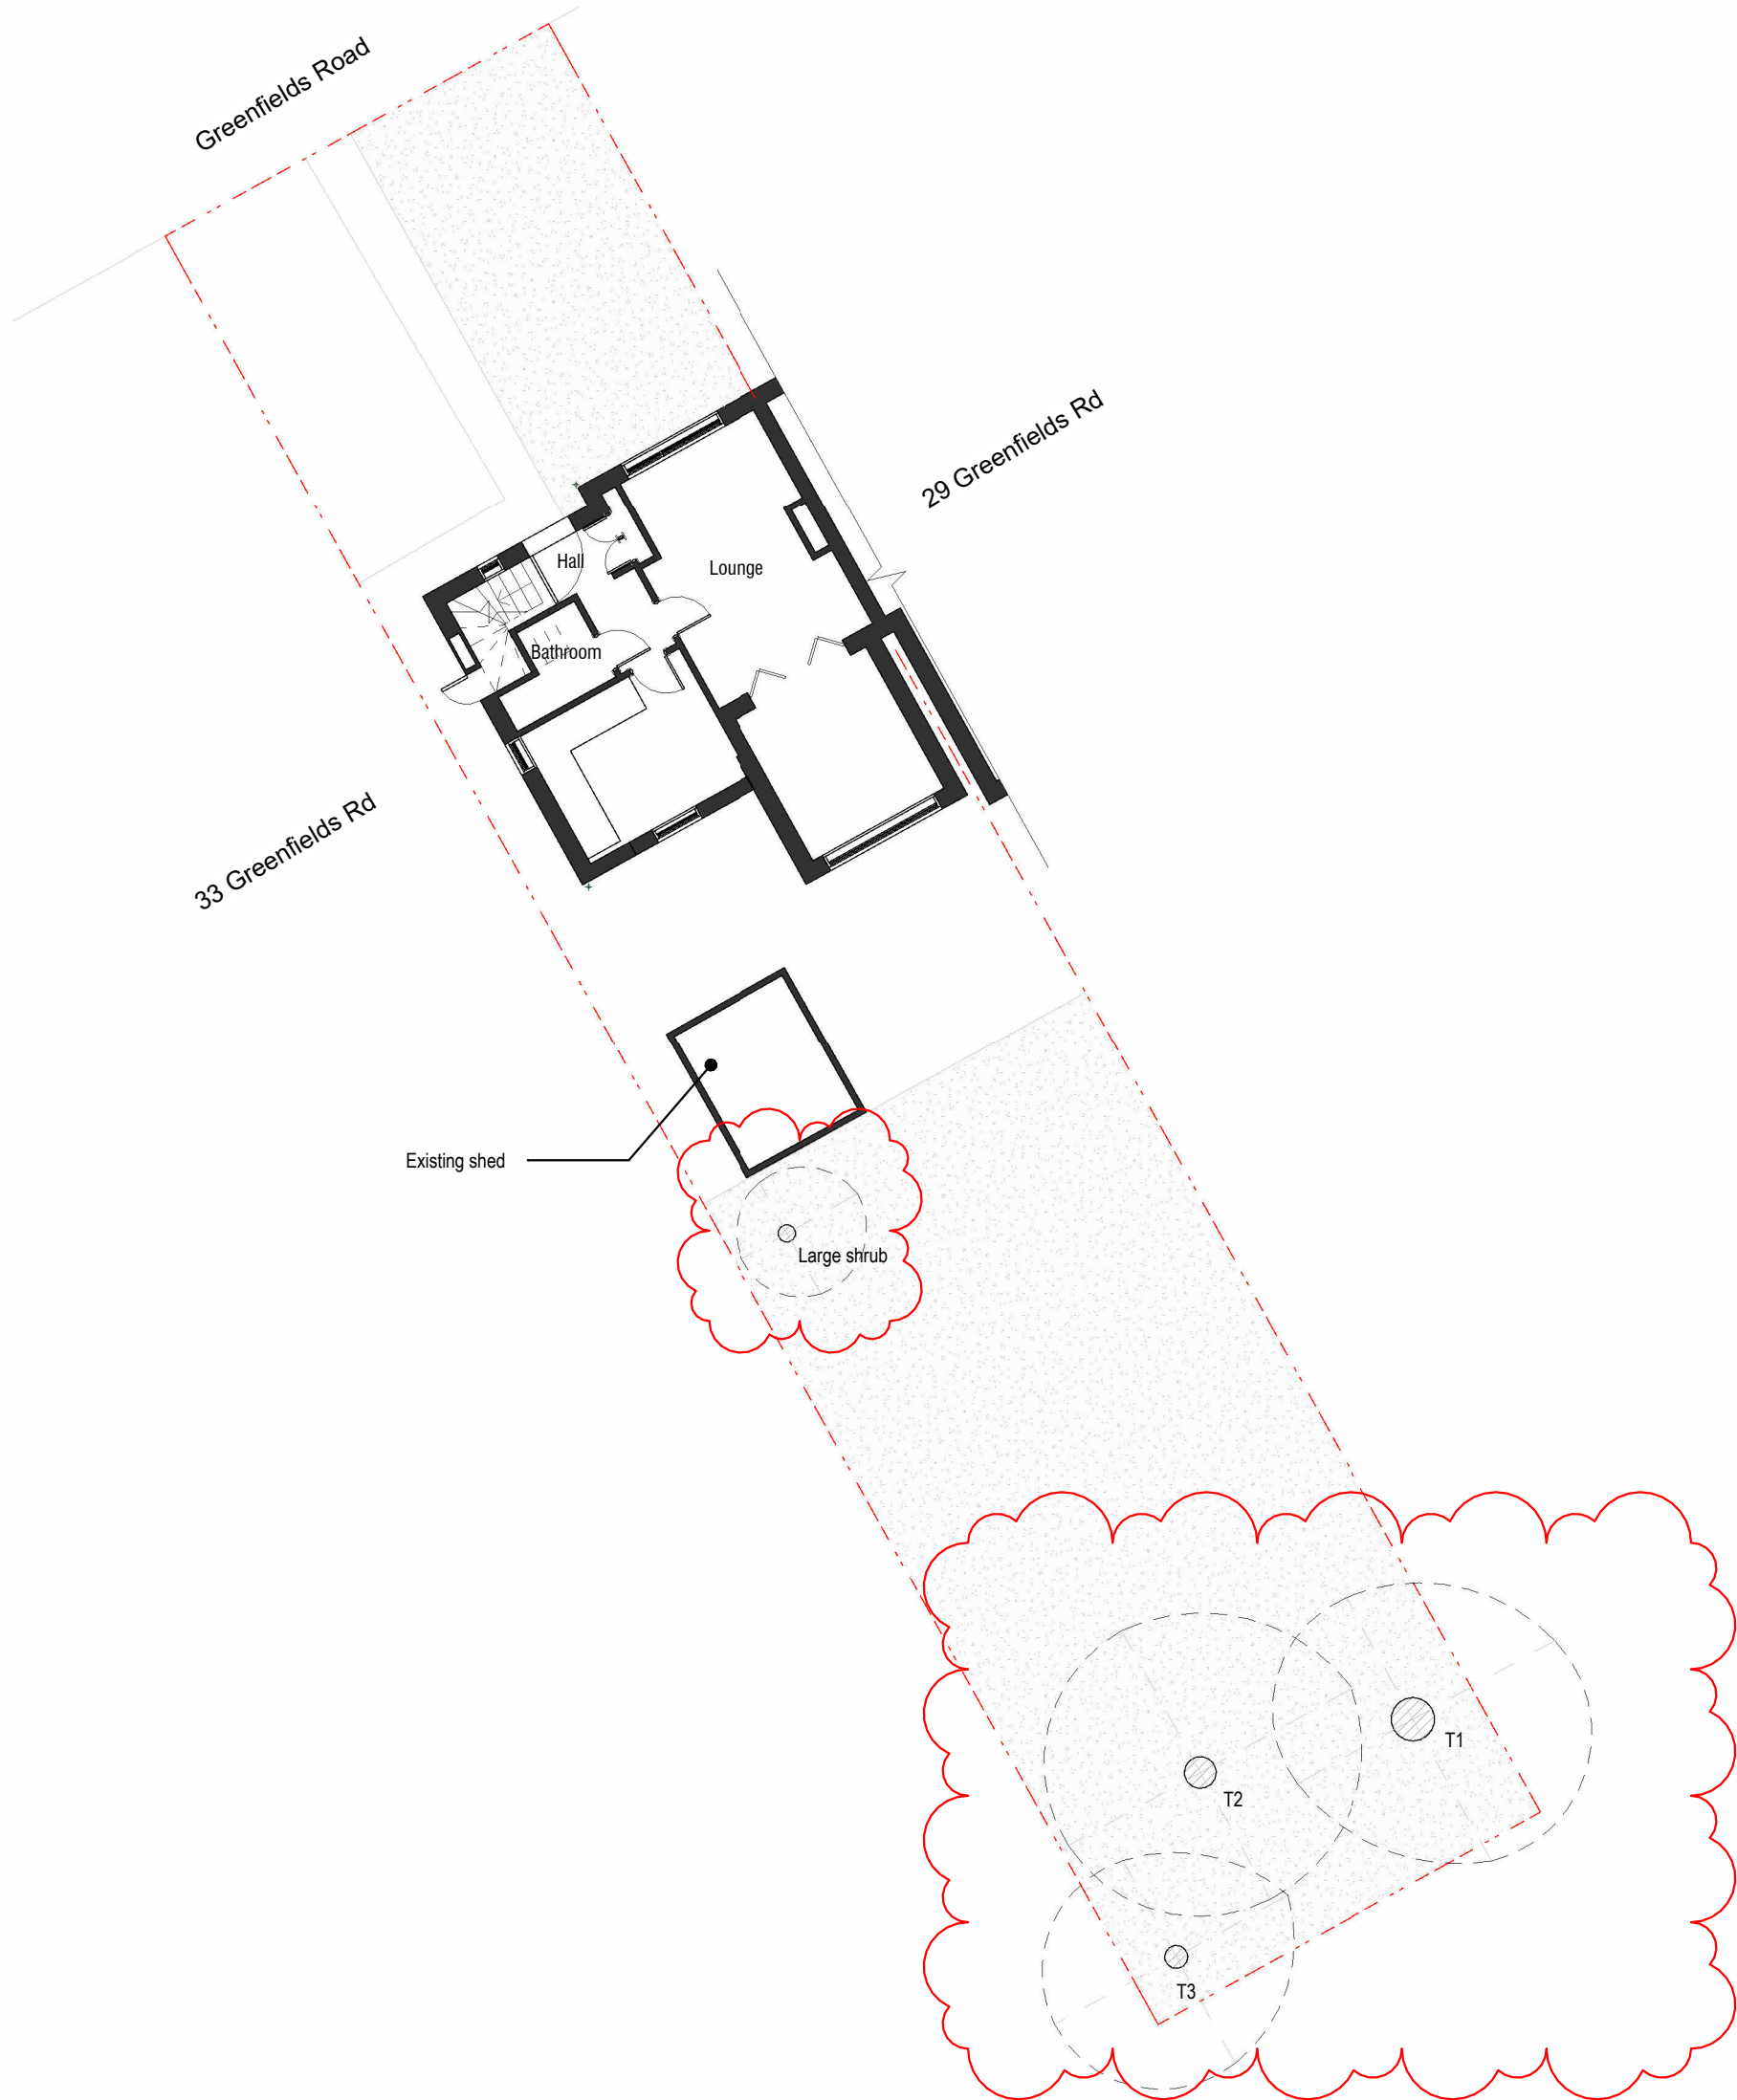

This drawing is © copyright JM Design Studio Ltd 2024. No unauthorised reproduction of any kind is permitted. No dimensions to be scaled from this drawing. Verify all dimensions prior to construction. Immediately report any discrepancies on the document to JM Design Studio Ltd. This document shall be read in conjunction with all relevant Architectural, Structural, M&E, Public Health, Landscape, Civils and Interior Designer's drawings, schedules and specifications.

All figures are approximate and have been measured and expressed in a manner as defined by the current edition of the RICS Code of Measuring Practice unless otherwise stated. Figures relate to the current stage of the project and represent the design intent only, if additional information is required please contact JM Design Studio Ltd.

4	Window, trees and shed fixing	01/10/2024
3	Planning application	09/08/2024
1	Preliminary drawings	16/07/2024
Nº	Description	Issue Date

REVISION SCHEDULE

PROJECT NAME:
2415 - Greenfields
31 Greenlands Road, Reading

DRAWING CREATED BY:
JM Design Studio

DRAWING TITLE:
Existing site plan

DRAWING NUMBER:
2415-JMDS-XX-DR-A-0001-4


SCALE: 1 : 125	PAPER SIZE: A3	
-------------------	-------------------	--

APPROVAL:			
Created by: MC	Date: 09/08/2024	Checked by: JM	Date: 01/10/2024
Approved by: JM		Date: 01/10/2024	


DRAWING STATUS:

S3_FOR REVIEW & COMMENT



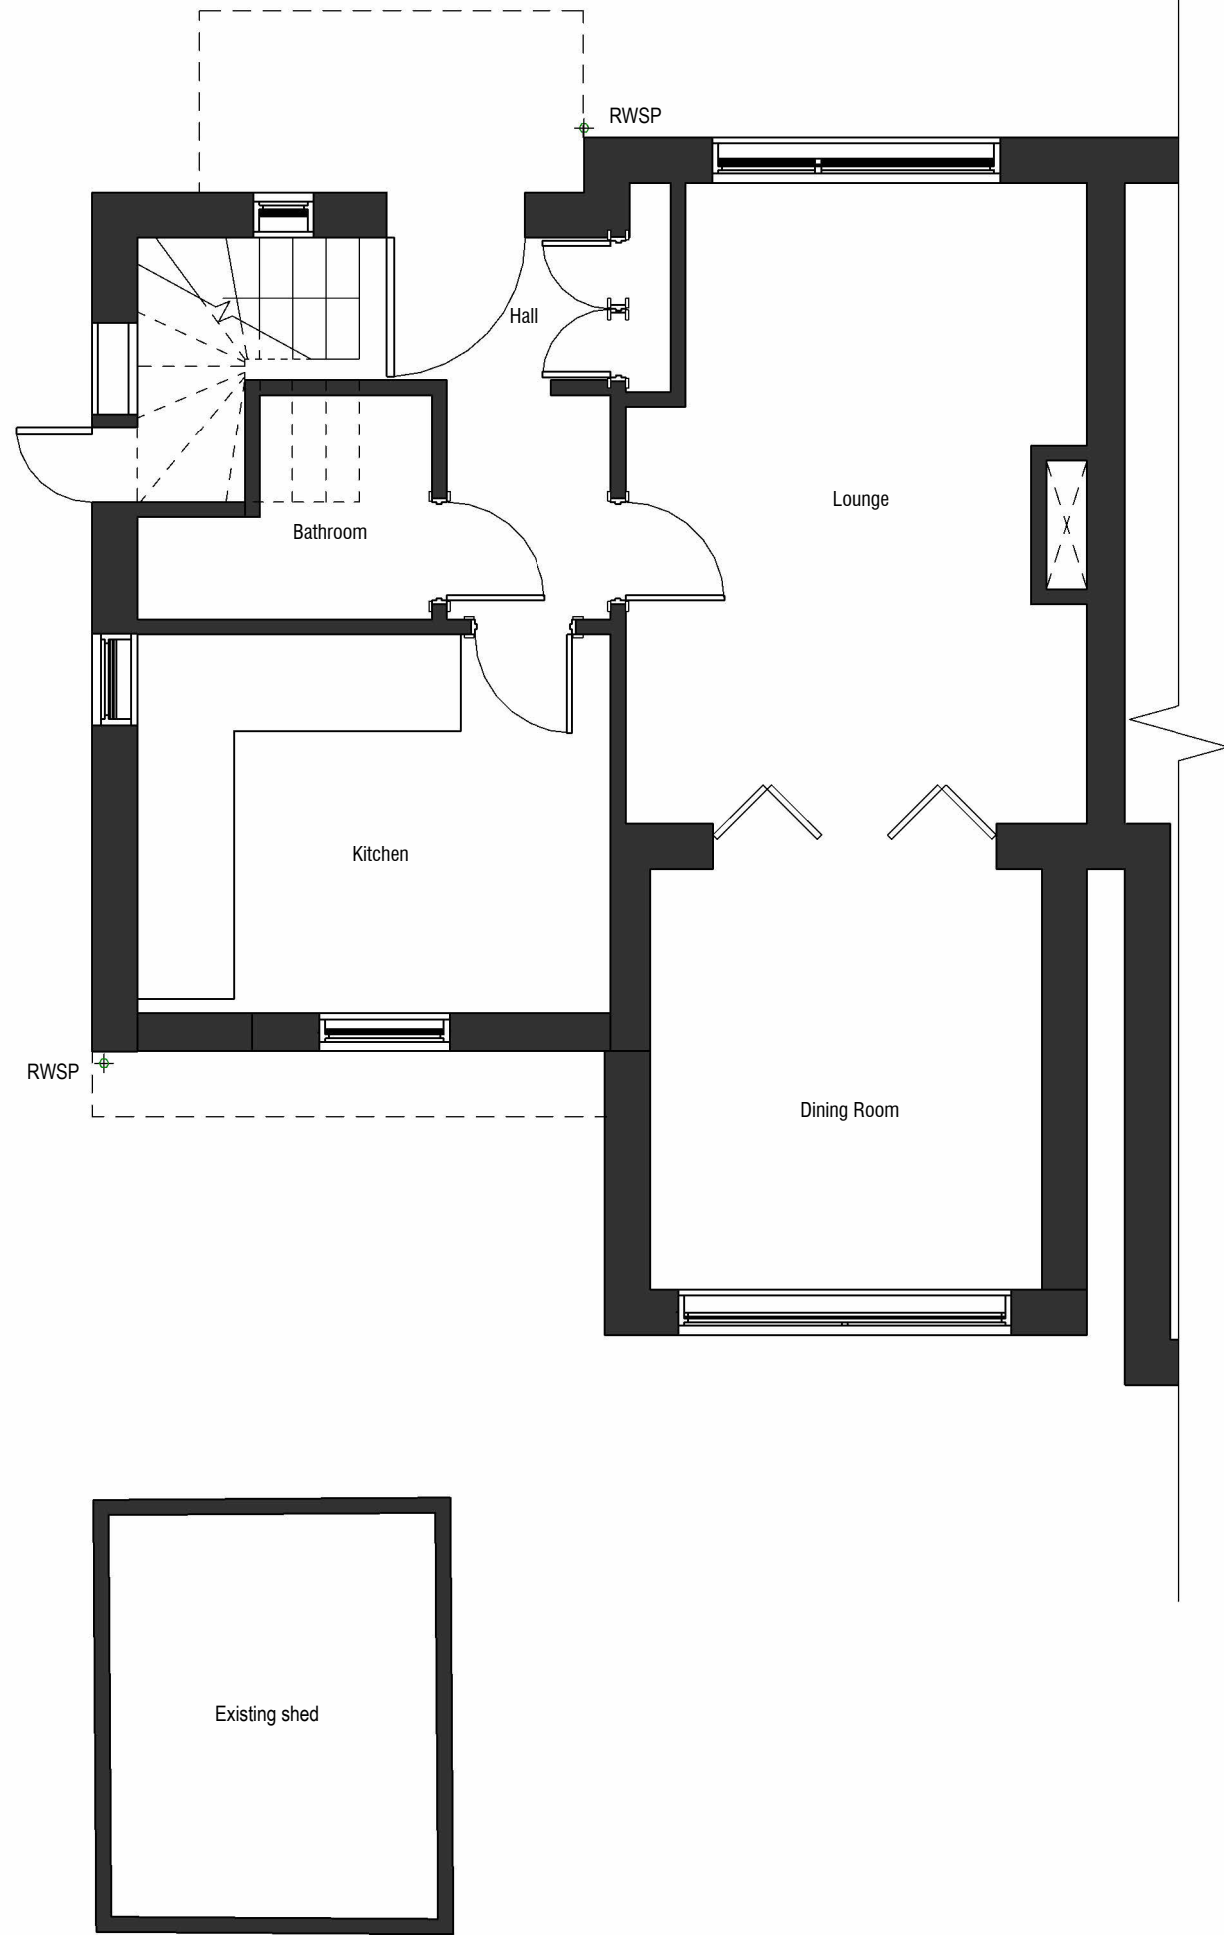


1 Existing ground floor
1 : 50

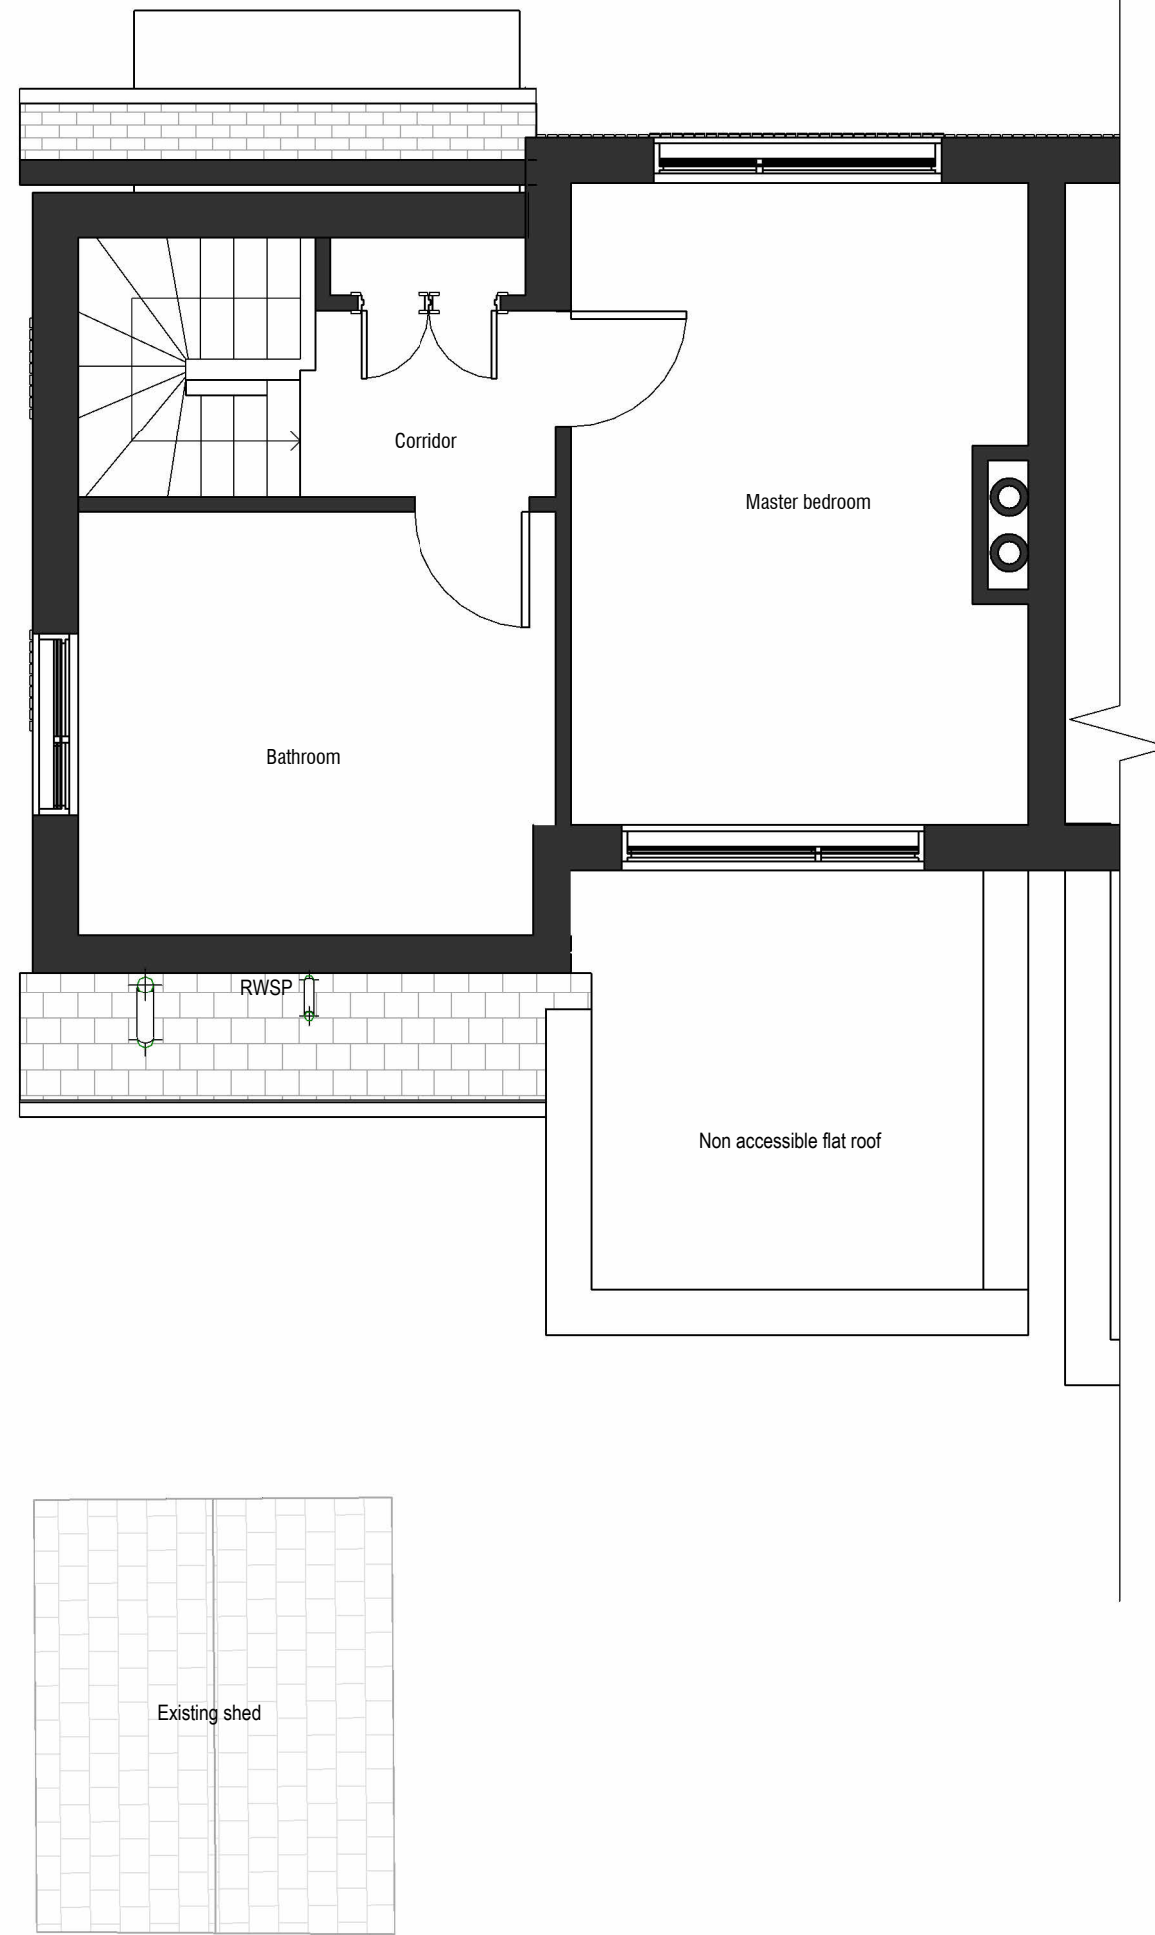

2 Existing first floor
1 : 50

This drawing is © copyright JM Design Studio Ltd 2024. No unauthorised reproduction of any kind is permitted. No dimensions to be scaled from this drawing. Verify all dimensions prior to construction. Immediately report any discrepancies on the document to JM Design Studio Ltd. This document shall be read in conjunction with all relevant Architectural, Structural, M&E, Public Health, Landscape, Civils and Interior Designer's drawings, schedules and specifications.

All figures are approximate and have been measured and expressed in a manner as defined by the current edition of the RICS Code of Measuring Practice unless otherwise stated. Figures relate to the current stage of the project and represent the design intent only, if additional information is required please contact JM Design Studio Ltd.

 

3	Planning application	09/08/2024
1	Preliminary drawings	16/07/2024
N°	Description	Issue Date

REVISION SCHEDULE

PROJECT NAME:
2415 - Greenfields
31 Greenlands Road, Reading

DRAWING CREATED BY:
JM Design Studio

DRAWING TITLE:
Existing plans

DRAWING NUMBER:
2415-JMDS-00-XX-DR-A-0002-3

KEY PLAN:


SCALE:	PAPER SIZE:	
1 : 50	A3	

APPROVAL:			
Created by:	Date:	Checked by:	Date:
MC	09/08/2024	JM	09/08/2024
Approved by:	Date:		
JM	09/08/2024		


DRAWING STATUS:

S3_FOR REVIEW & COMMENT




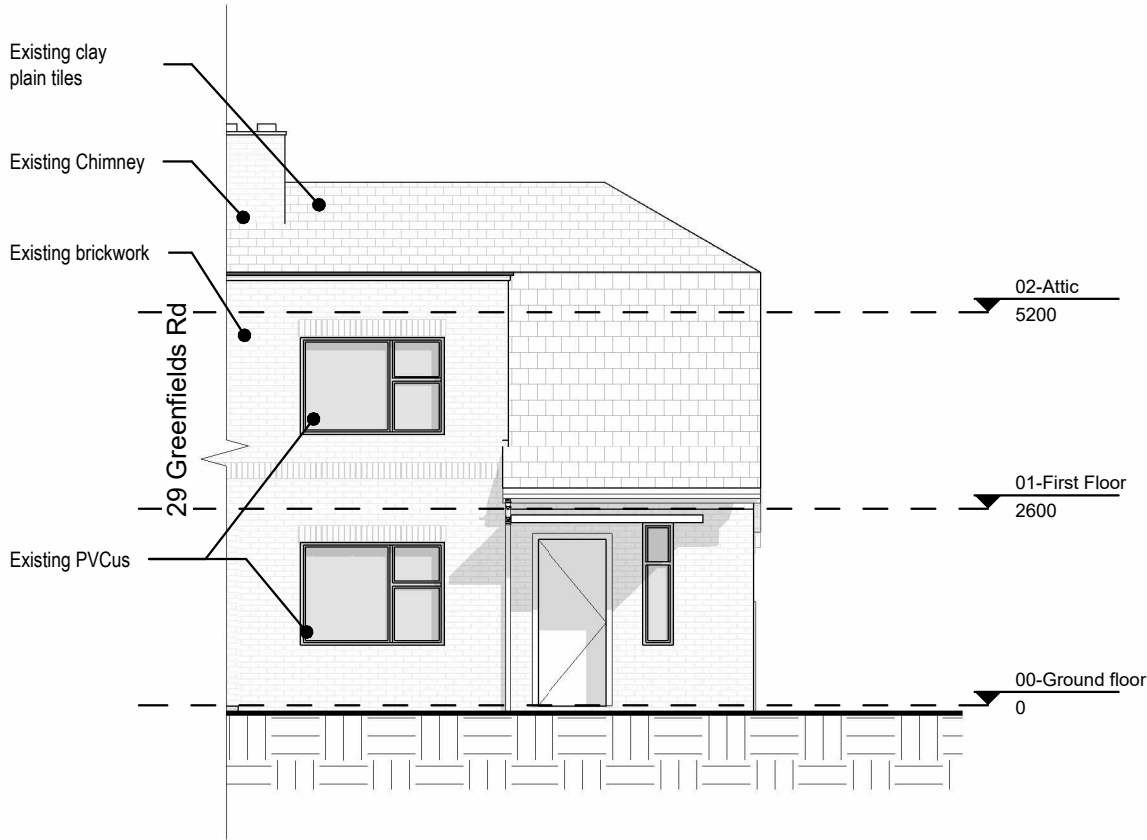


1 Existing north elevation
1 : 100

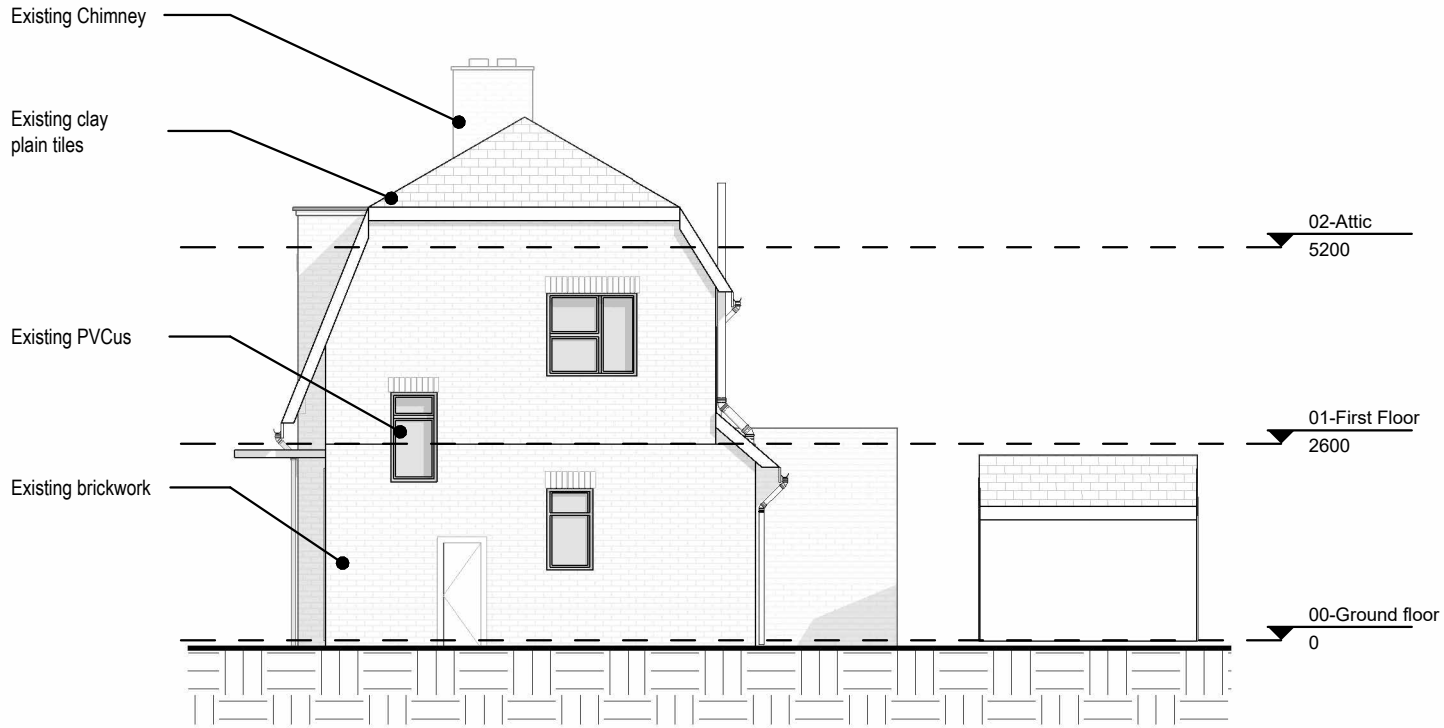

2 Existing west elevation
1 : 100

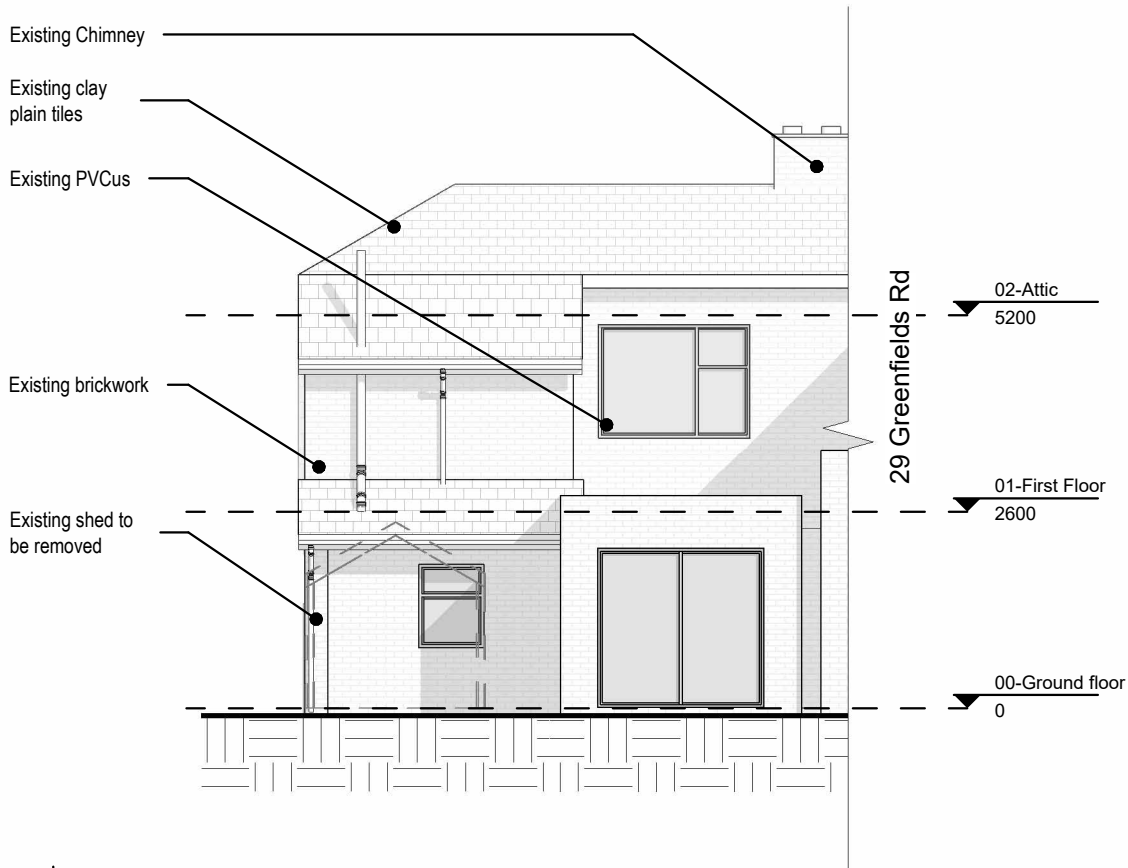

3 Existing south elevation
1 : 100

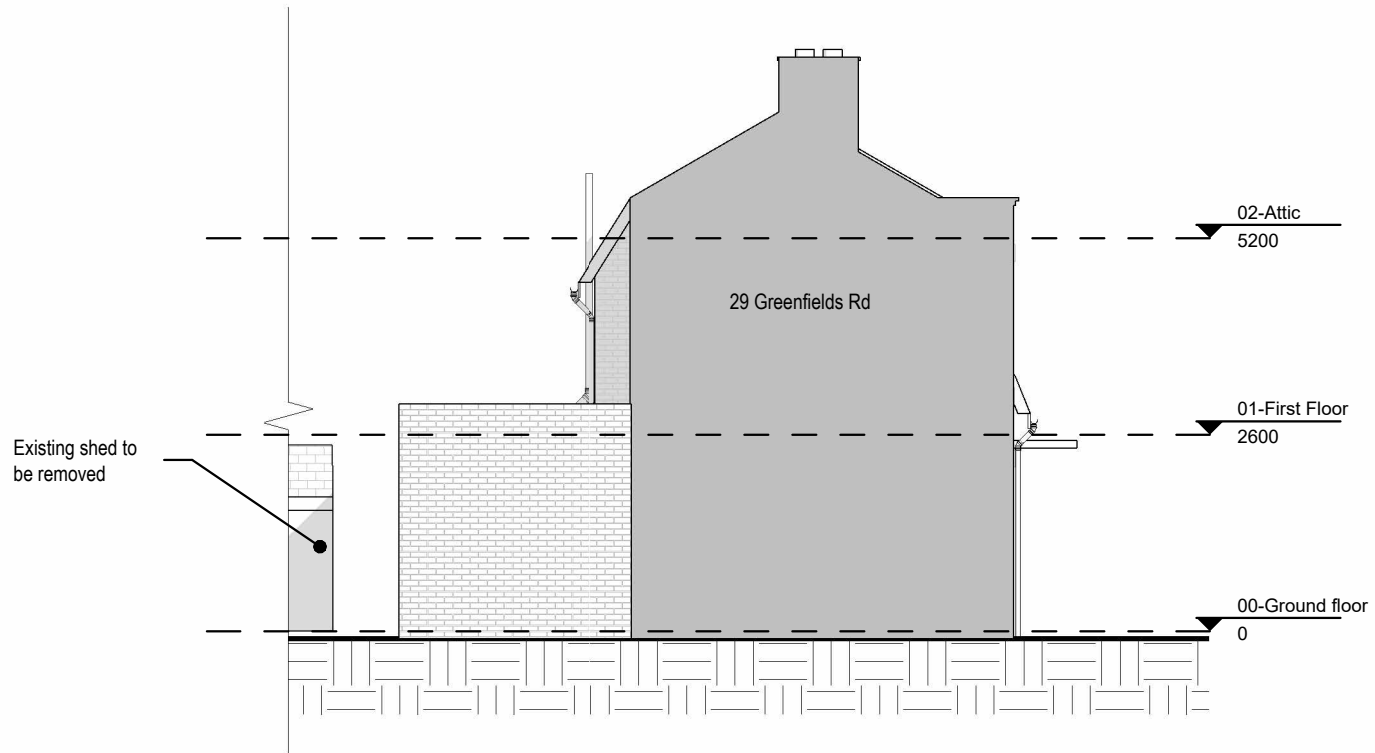

4 Existing east elevation
1 : 100

This drawing is © copyright JM Design Studio Ltd 2024. No unauthorised reproduction of any kind is permitted. No dimensions to be scaled from this drawing. Verify all dimensions prior to construction. Immediately report any discrepancies on the document to JM Design Studio Ltd. This document shall be read in conjunction with all relevant Architectural, Structural, M&E, Public Health, Landscape, Civils and Interior Designer's drawings, schedules and specifications. All figures are approximate and have been measured and expressed in a manner as defined by the current edition of the RICS Code of Measuring Practice unless otherwise stated. Figures relate to the current stage of the project and represent the design intent only, if additional information is required please contact JM Design Studio Ltd.

3	Planning application	09/08/2024
1	Preliminary drawings	16/07/2024
N°	Description	Issue Date

REVISION SCHEDULE

PROJECT NAME:
2415 - Greenfields
31 Greenlands Road, Reading

DRAWING CREATED BY:
JM Design Studio

DRAWING TITLE:
Existing elevations

DRAWING NUMBER:
2415-JMDS-XX-DR-A-0003-3


SCALE:	PAPER SIZE:	
1 : 100	A3	

APPROVAL:			
Created by:	Date:	Checked by:	Date:
MC	09/08/2024	JM	09/08/2024
Approved by:	Date:		
JM	09/08/2024		

DRAWING STATUS:

S3_FOR REVIEW & COMMENT

JM
design studio ltd

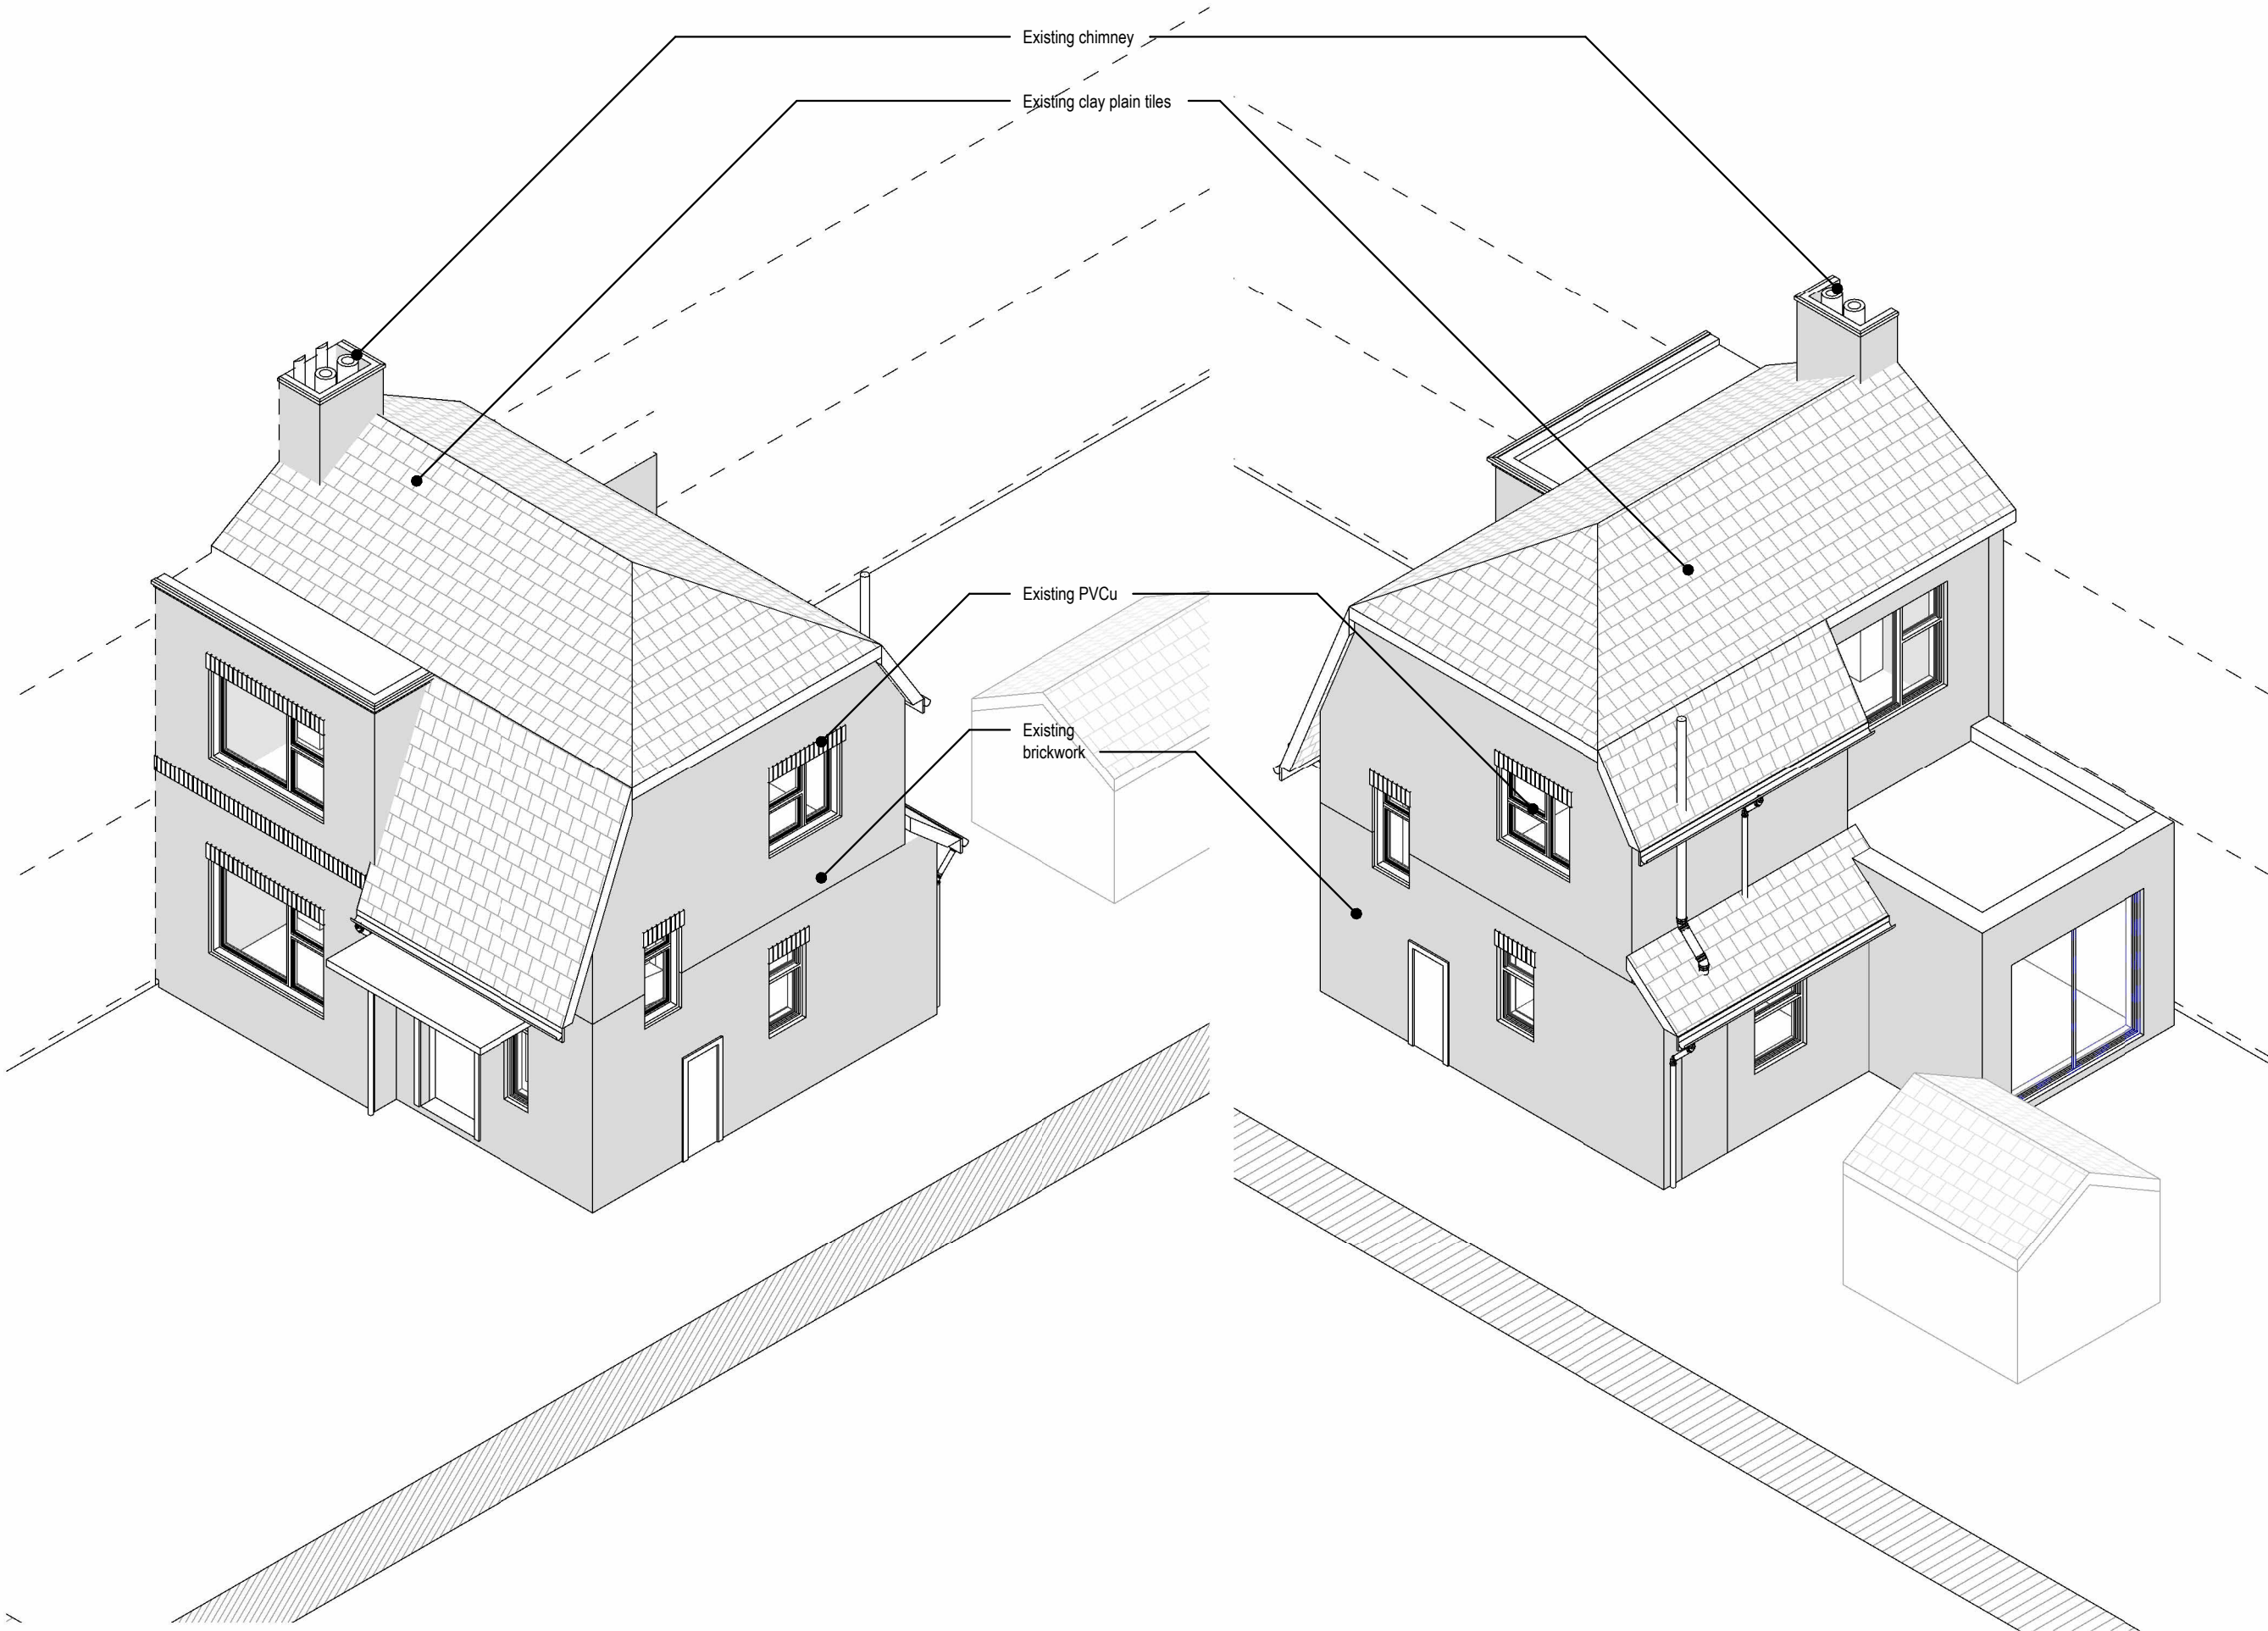

This drawing is © copyright JM Design Studio Ltd 2024. No unauthorised reproduction of any kind is permitted. No dimensions to be scaled from this drawing. Verify all dimensions prior to construction. Immediately report any discrepancies on the document to JM Design Studio Ltd. This document shall be read in conjunction with all relevant Architectural, Structural, M&E, Public Health, Landscape, Civils and Interior Designer's drawings, schedules and specifications.

All figures are approximate and have been measured and expressed in a manner as defined by the current edition of the RICS Code of Measuring Practice unless otherwise stated. Figures relate to the current stage of the project and represent the design intent only, if additional information is required please contact JM Design Studio Ltd.

N°	Description	Issue Date
3	Planning application	09/08/2024
1	Preliminary drawings	16/07/2024

REVISION SCHEDULE

PROJECT NAME:
2415 - Greenfields
31 Greenlands Road, Reading

DRAWING CREATED BY:
JM Design Studio

DRAWING TITLE:
Existing axonometric views

DRAWING NUMBER:
2415-JMDS-XX-DR-A-0004-3


SCALE:	PAPER SIZE:
	A3

APPROVAL:			
Created by:	Date:	Checked by:	Date:
MC	09/08/2024	JM	09/08/2024
Approved by:	Date:		
JM	09/08/2024		

DRAWING STATUS:

S3_FOR REVIEW & COMMENT



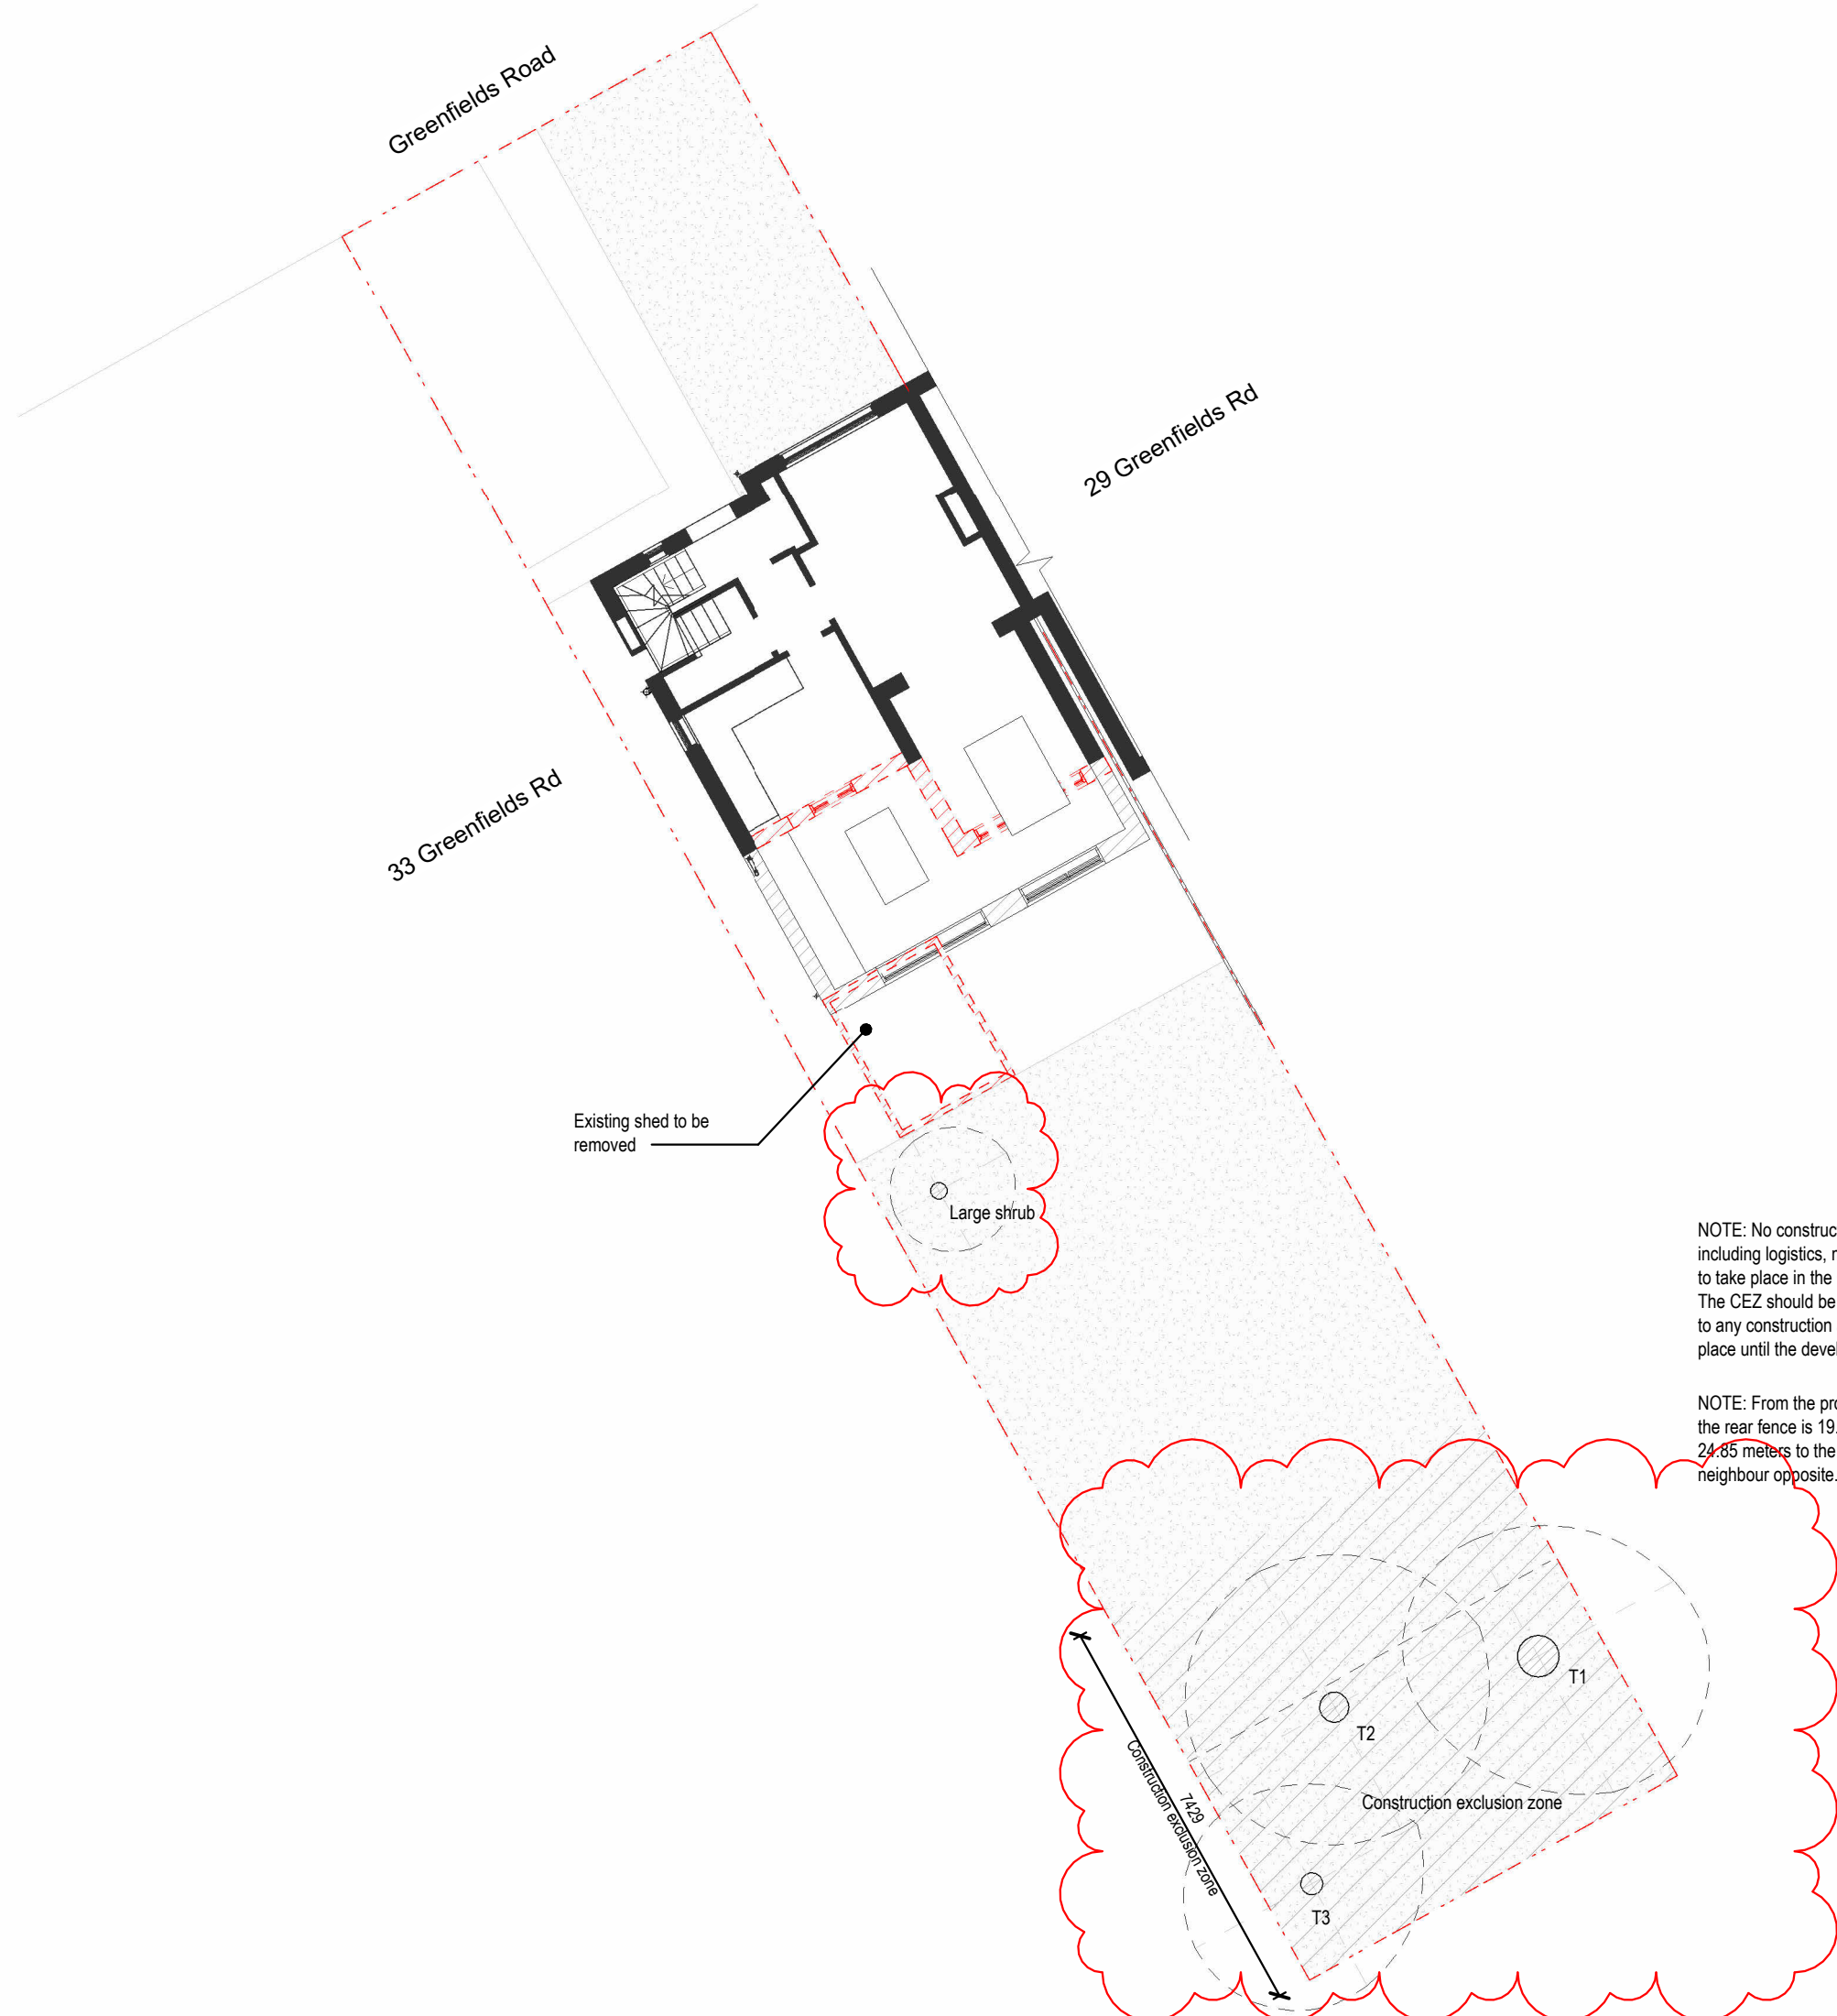

NOTE: No construction activities including logistics, materials storage etc. to take place in the CEZ. The CEZ should be marked on-site prior to any construction activity and kept in place until the development is complete.

NOTE: From the proposed rear wall to the rear fence is 19.49 meters. It is 24.85 meters to the rear wall of the neighbour opposite.

This drawing is © copyright JM Design Studio Ltd 2024. No unauthorised reproduction of any kind is permitted. No dimensions to be scaled from this drawing. Verify all dimensions prior to construction. Immediately report any discrepancies on the document to JM Design Studio Ltd. This document shall be read in conjunction with all relevant Architectural, Structural, M&E, Public Health, Landscape, Civils and Interior Designer's drawings, schedules and specifications. All figures are approximate and have been measured and expressed in a manner as defined by the current edition of the RICS Code of Measuring Practice unless otherwise stated. Figures relate to the current stage of the project and represent the design intent only, if additional information is required please contact JM Design Studio Ltd.

N°	Description	Issue Date
5	Groundfloor proposal. Existing first floor	21/10/2024
4	Window, trees and shed fixing	01/10/2024
3	Planning application	09/08/2024
2	First revision	23/07/2024
1	Preliminary drawings	16/07/2024

REVISION SCHEDULE

PROJECT NAME:
2415 - Greenfields
31 Greenlands Road, Reading

DRAWING CREATED BY:
JM Design Studio

DRAWING TITLE:
Proposed site plan

DRAWING NUMBER:
2415-JMDS-00-GF-DR-A-1009-5



SCALE:	PAPER SIZE:	
1 : 125	A3	

APPROVAL:			
Created by:	Date:	Checked by:	Date:
MC	09/08/2024	JM	21/10/2024
Approved by:	Date:		
JM	01/10/2024		

DRAWING STATUS:


S3_FOR REVIEW & COMMENT



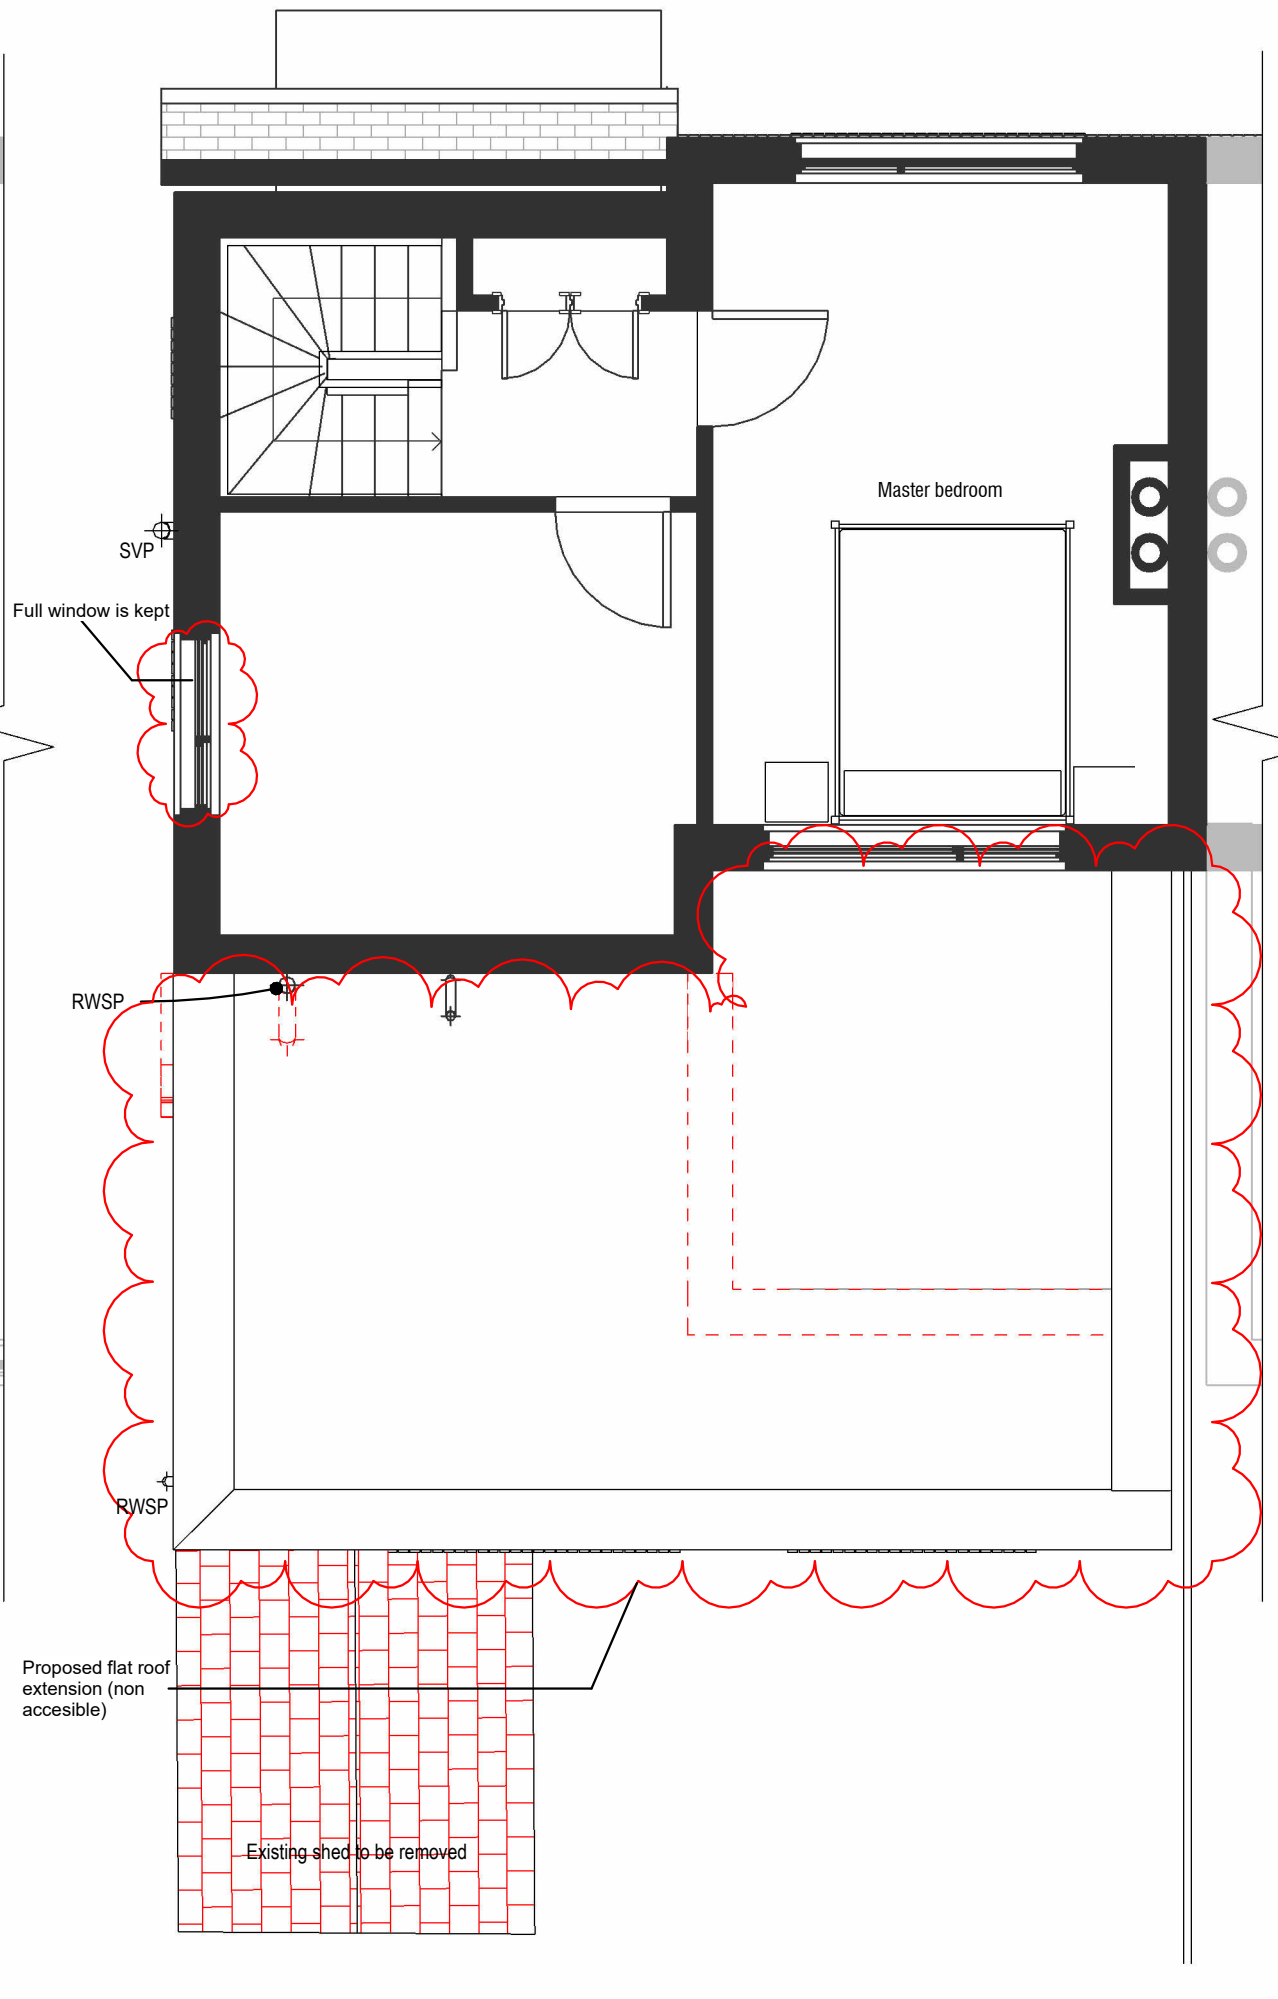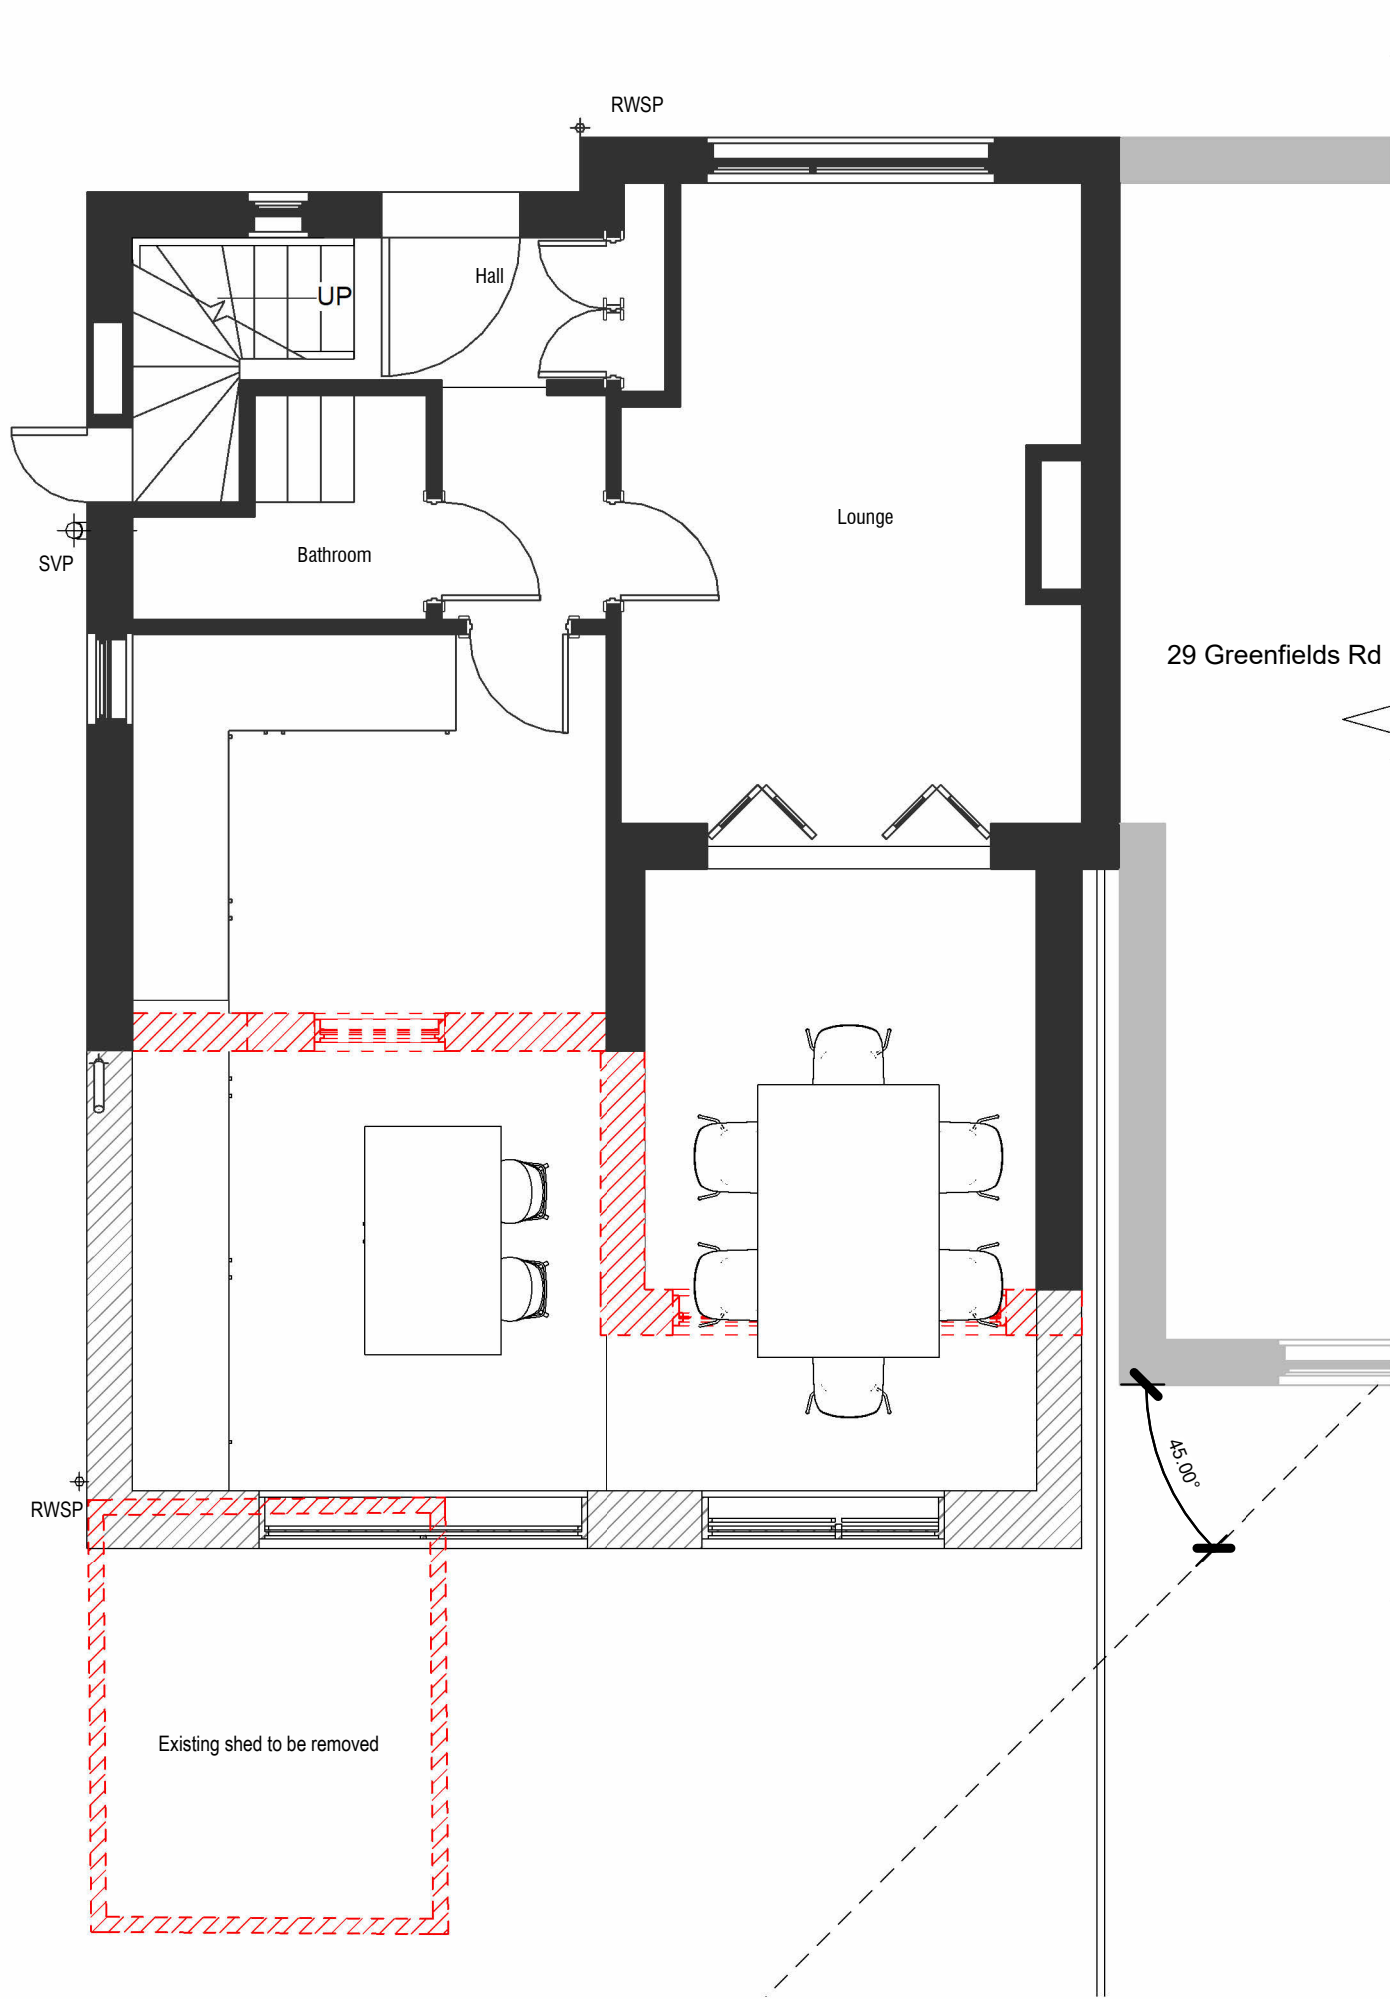

This drawing is © copyright JM Design Studio Ltd 2024. No unauthorised reproduction of any kind is permitted. No dimensions to be scaled from this drawing. Verify all dimensions prior to construction. Immediately report any discrepancies on the document to JM Design Studio Ltd. This document shall be read in conjunction with all relevant Architectural, Structural, M&E, Public Health, Landscape, Civils and Interior Designer's drawings, schedules and specifications.

All figures are approximate and have been measured and expressed in a manner as defined by the current edition of the RICS Code of Measuring Practice unless otherwise stated. Figures relate to the current stage of the project and represent the design intent only, if additional information is required please contact JM Design Studio Ltd.

 

N°	Description	Issue Date
5	Groundfloor proposal. Existing first floor	21/10/2024
4	Window, trees and shed fixing	01/10/2024
3	Planning application	09/08/2024
2	First revision	23/07/2024

REVISION SCHEDULE

PROJECT NAME:
2415 - Greenfields
31 Greenlands Road, Reading

DRAWING CREATED BY:
JM Design Studio

DRAWING TITLE:
Proposed plan option 4

DRAWING NUMBER:
2415-JMDS-00-XX-DR-A-1010-5

KEY PLAN:

SCALE:	PAPER SIZE:	
1:50	A3	

APPROVAL:			
Created by:	Date:	Checked by:	Date:
MB	21/10/2024	JM	21/10/2024
Approved by:	Date:		
JM	21/10/2024		


DRAWING STATUS:

S3_FOR REVIEW & COMMENT




1 | Proposed ground floor
1:50


2 | Proposed first floor
1:50

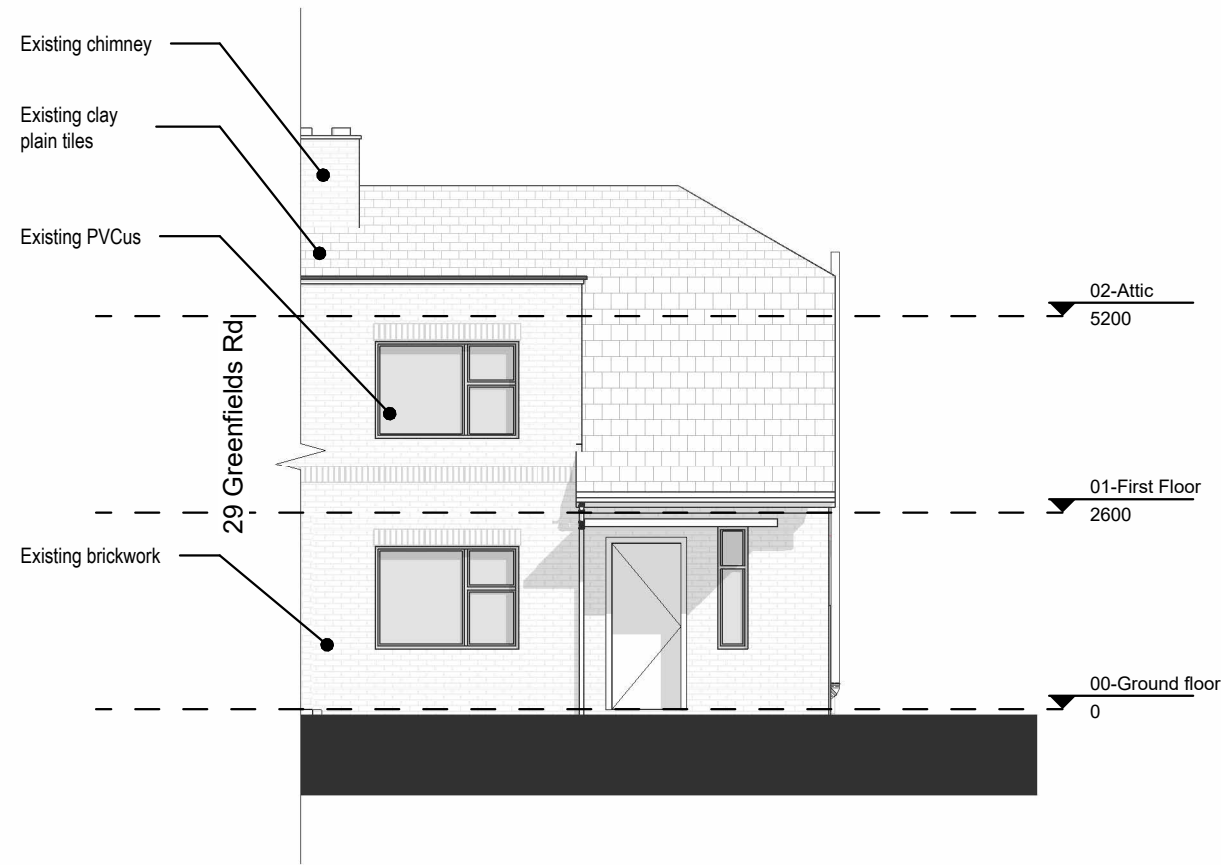


1 Proposed north elevation
1 : 100

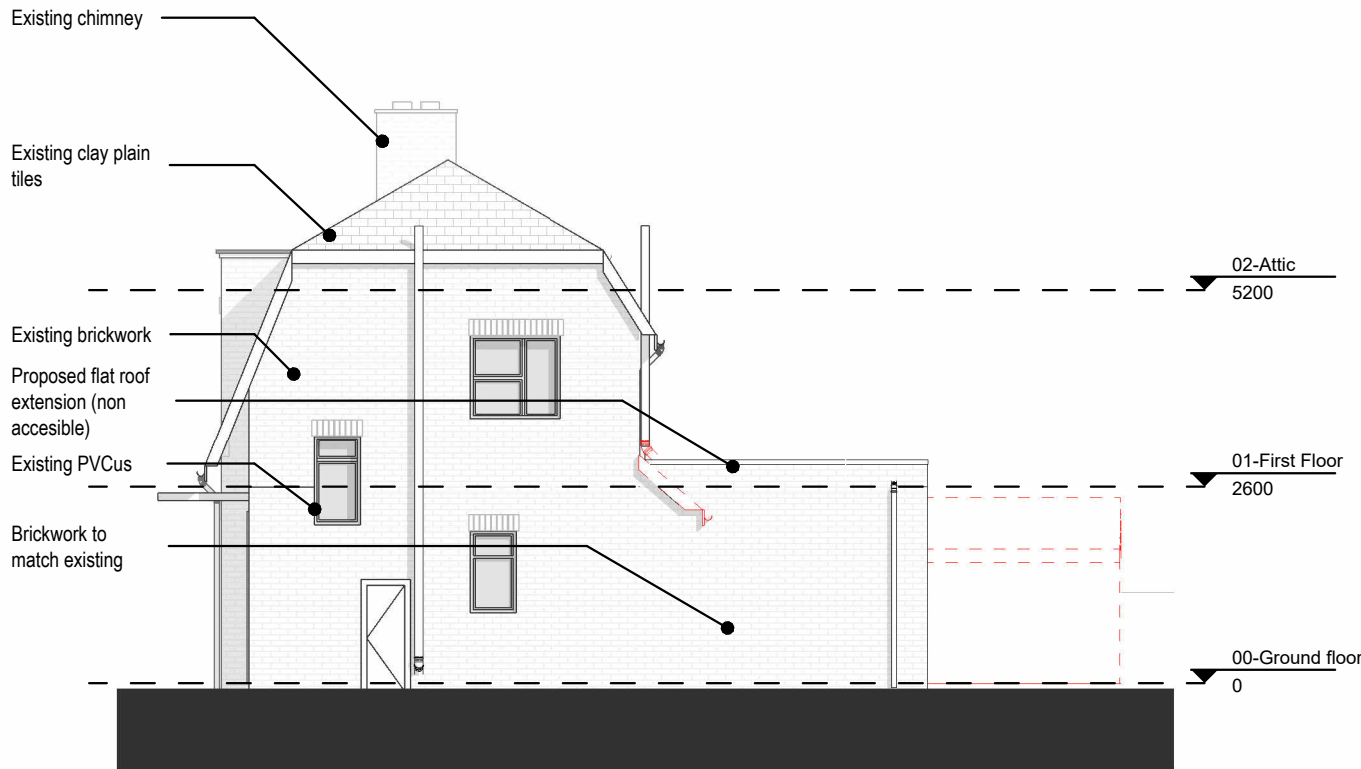

2 Proposed west elevation
1 : 100

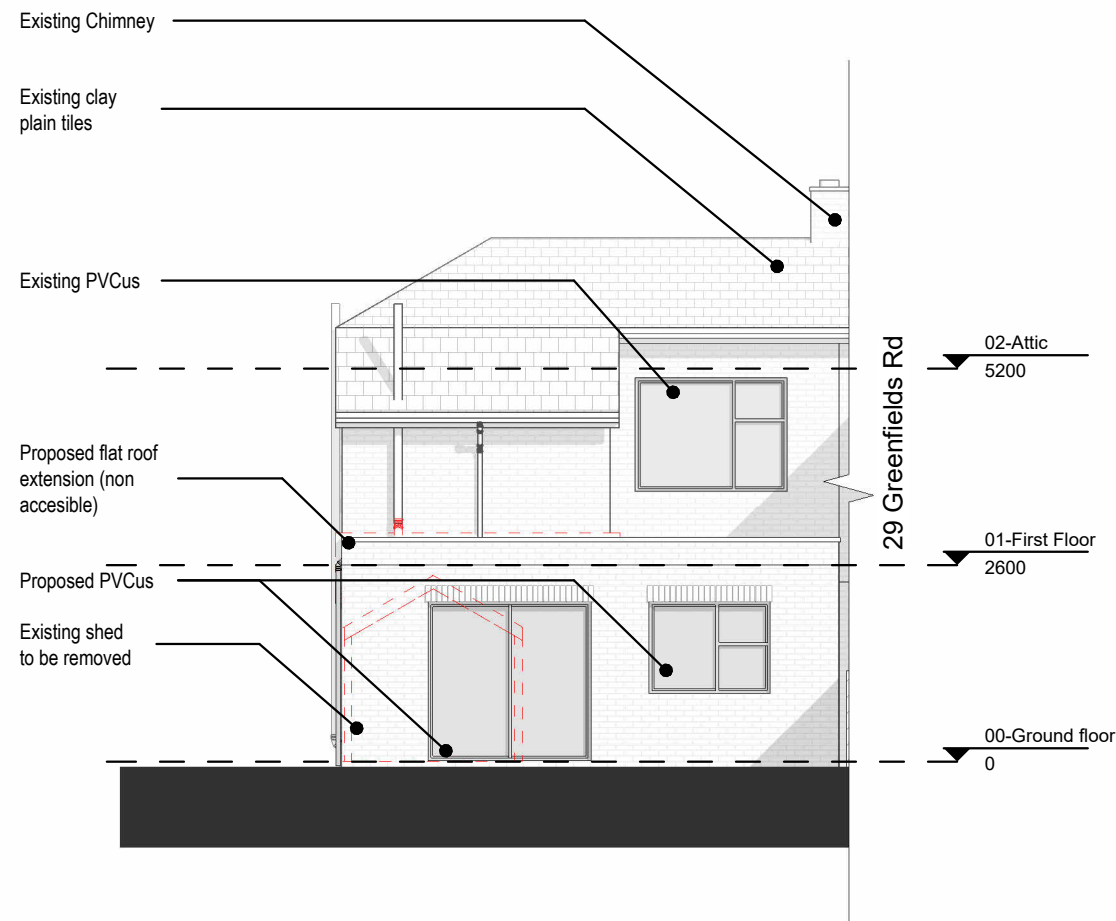

3 Proposed south elevation
1 : 100

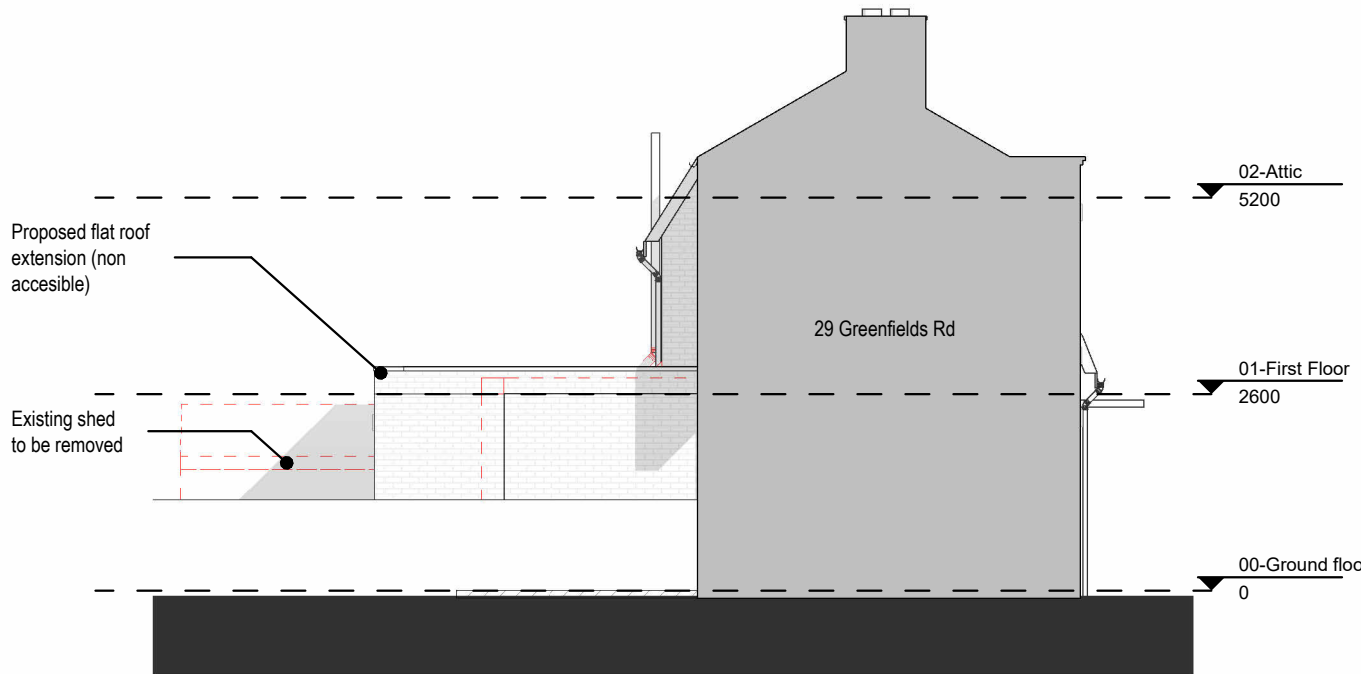

4 Proposed east elevation
1 : 100

This drawing is © copyright JM Design Studio Ltd 2024. No unauthorised reproduction of any kind is permitted. No dimensions to be scaled from this drawing. Verify all dimensions prior to construction. Immediately report any discrepancies on the document to JM Design Studio Ltd. This document shall be read in conjunction with all relevant Architectural, Structural, M&E, Public Health, Landscape, Civils and Interior Designer's drawings, schedules and specifications.

All figures are approximate and have been measured and expressed in a manner as defined by the current edition of the RICS Code of Measuring Practice unless otherwise stated. Figures relate to the current stage of the project and represent the design intent only, if additional information is required please contact JM Design Studio Ltd.

N°	Description	Issue Date
5	Groundfloor proposal. Existing first floor	21/10/2024
4	Window, trees and shed fixing	01/10/2024
3	Planning application	09/08/2024
2	First revision	23/07/2024

REVISION SCHEDULE

PROJECT NAME:
2415 - Greenfields
31 Greenlands Road, Reading

DRAWING CREATED BY:
JM Design Studio

DRAWING TITLE:
Proposed elevations option 4

DRAWING NUMBER:
2415-JMDS-XX-DR-A-1011-5


SCALE:	PAPER SIZE:
1:100	A3

APPROVAL:			
Created by:	Date:	Checked by:	Date:
MB	21/10/2024	JM	21/10/2024
Approved by:		Date:	
JM		21/10/2024	


DRAWING STATUS:

S3_FOR REVIEW & COMMENT



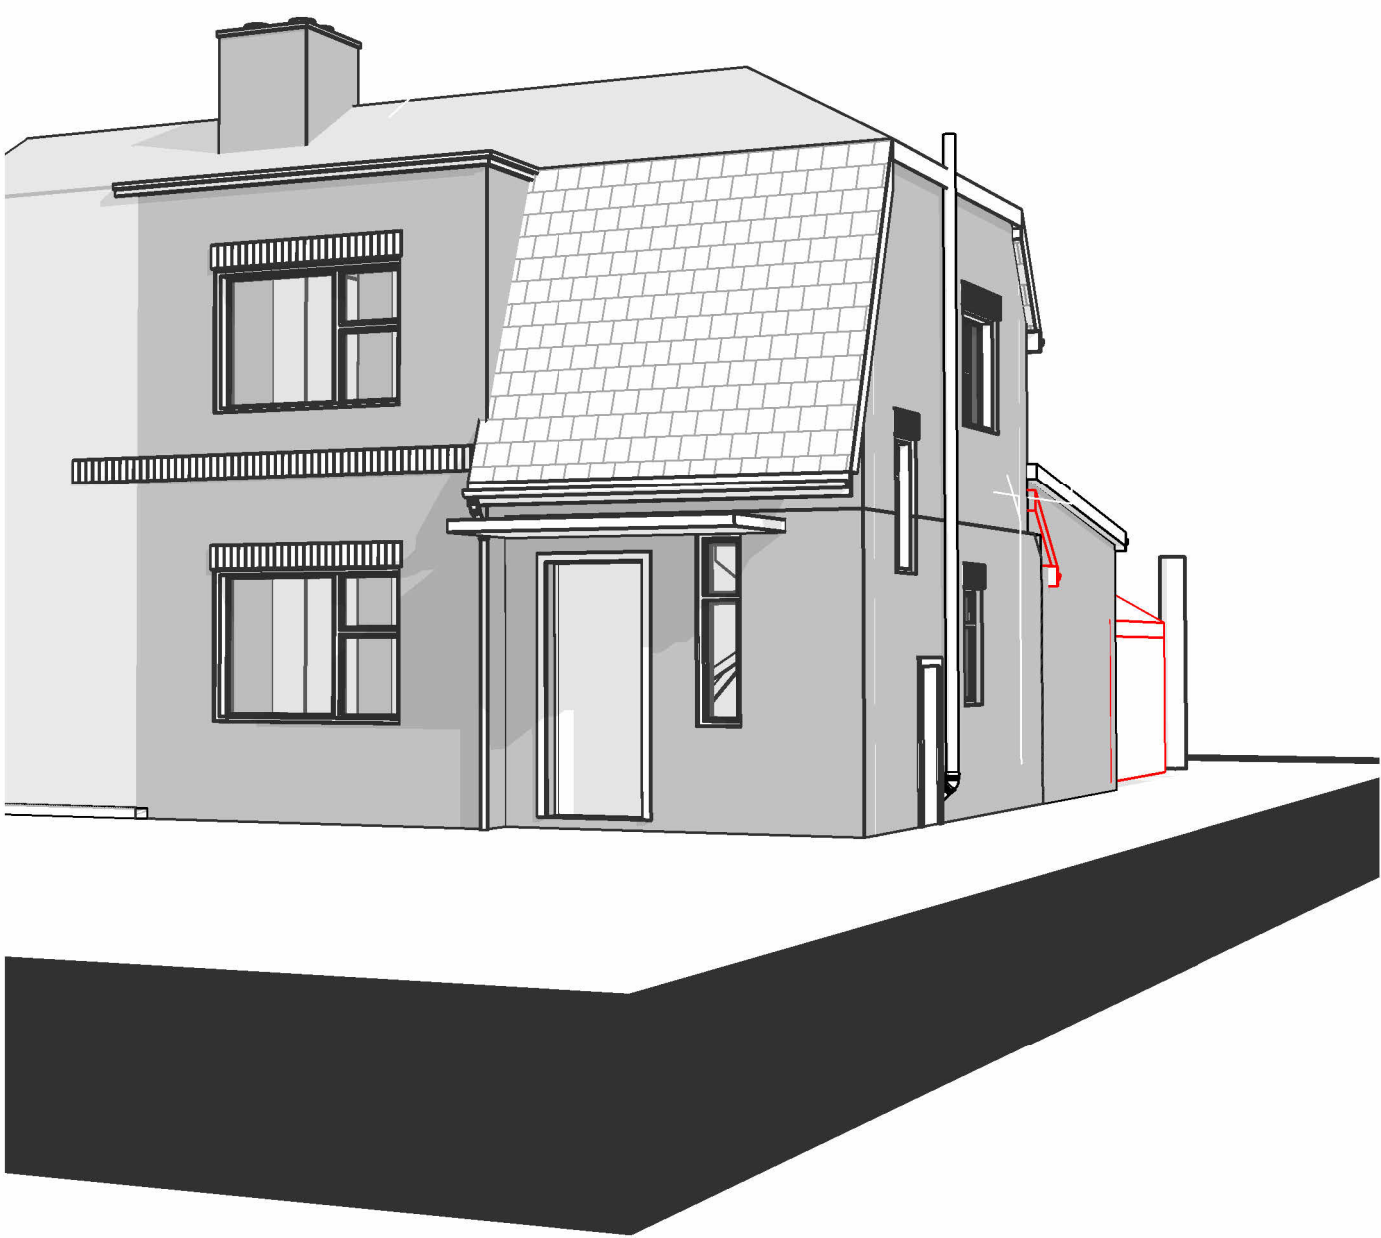

1 | Proposed front view

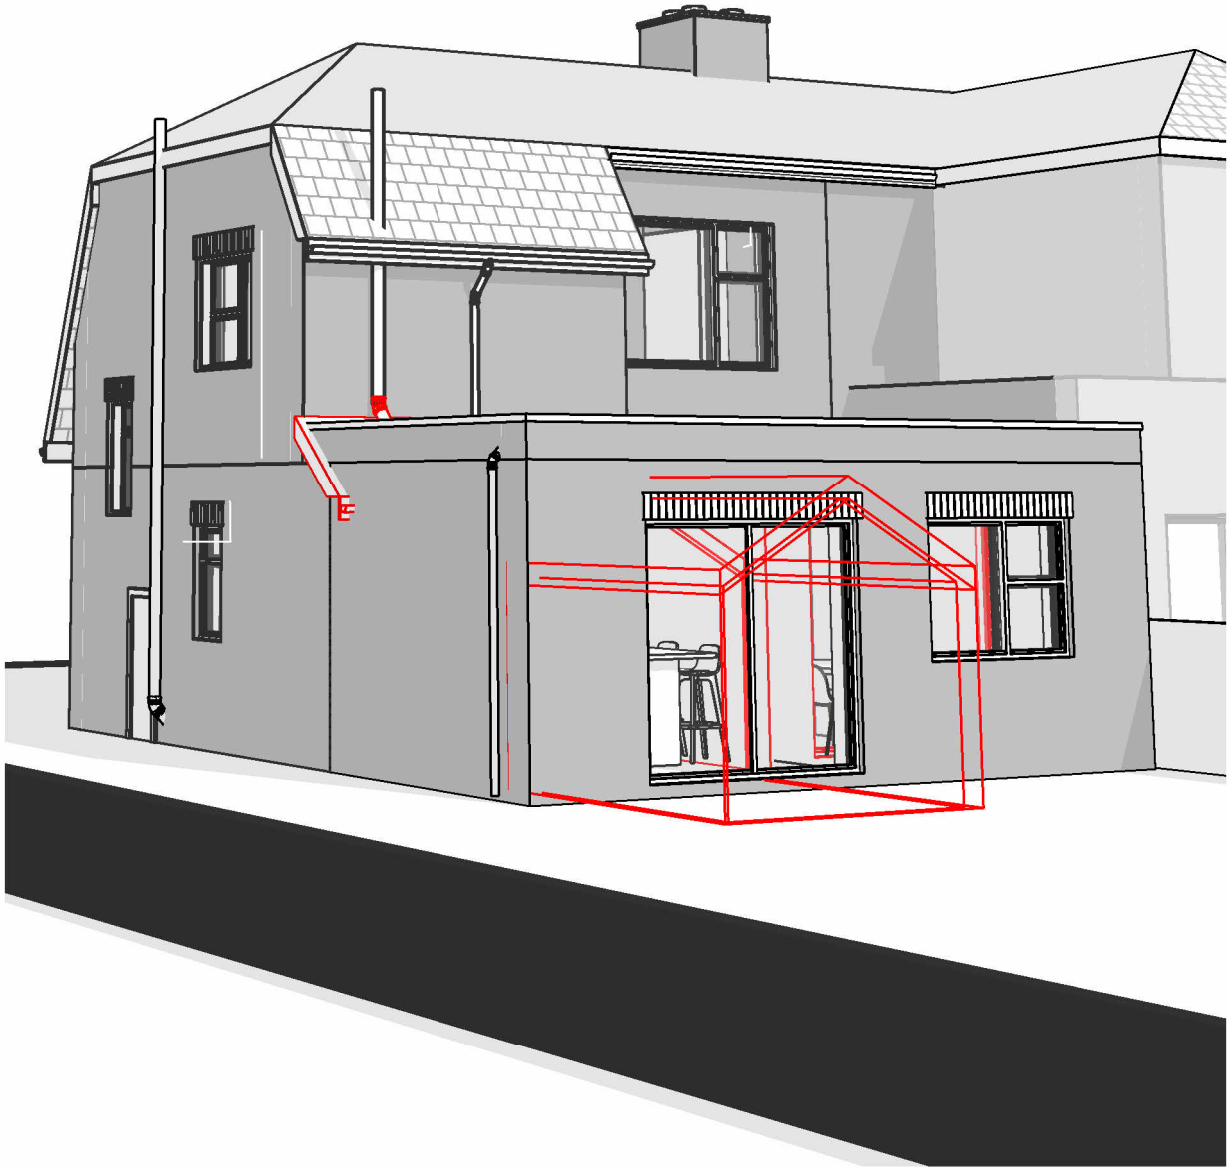

2 | Proposed rear view

This drawing is © copyright JM Design Studio Ltd 2024. No unauthorised reproduction of any kind is permitted. No dimensions to be scaled from this drawing. Verify all dimensions prior to construction. Immediately report any discrepancies on the document to JM Design Studio Ltd. This document shall be read in conjunction with all relevant Architectural, Structural, M&E, Public Health, Landscape, Civils and Interior Designer's drawings, schedules and specifications. All figures are approximate and have been measured and expressed in a manner as defined by the current edition of the RICS Code of Measuring Practice unless otherwise stated. Figures relate to the current stage of the project and represent the design intent only, if additional information is required please contact JM Design Studio Ltd.

N°	Description	Issue Date
5	Groundfloor proposal. Existing first floor	21/10/2024
3	Planning application	09/08/2024
2	First revision	23/07/2024

REVISION SCHEDULE

PROJECT NAME:
2415 - Greenfields
31 Greenlands Road, Reading

DRAWING CREATED BY:
JM Design Studio

DRAWING TITLE:
Proposed axonometric views option 4

DRAWING NUMBER:
2415-JMDS-XX-DR-A-1012-5

SCALE:	PAPER SIZE:
	A3

APPROVAL:			
Created by:	Date:	Checked by:	Date:
MB	21/10/2024	JM	21/10/2024
Approved by:	Date:		
JM	21/10/2024		

DRAWING STATUS:

S3_FOR REVIEW & COMMENT