




PLANSING

CLIENT	RICCARDO
ADDRESS	16_WOBURN_CLOSE_READING_RG47HB

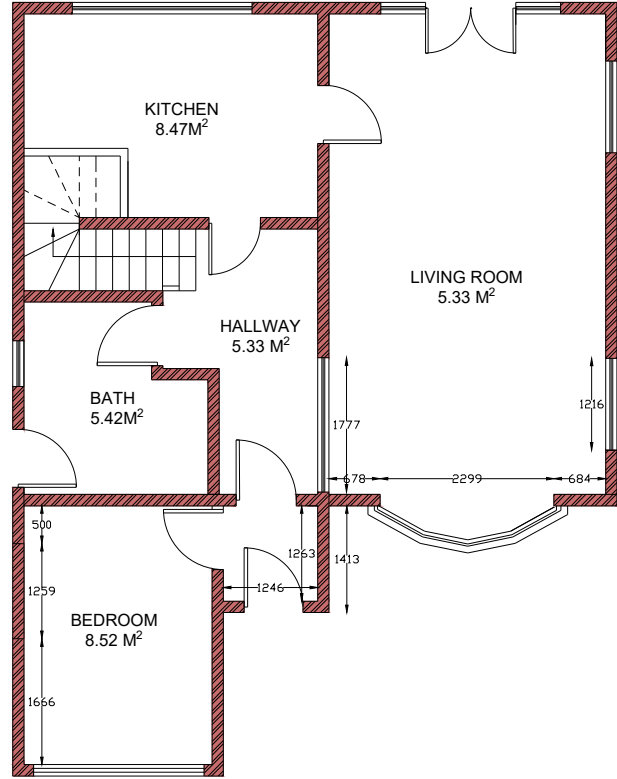


EXISTING GROUND FLOOR PLAN
SCALE: 1:100


CONSULTANTS:



PLANSING
info@plansing.co.uk
+44(0) 330 133 9001

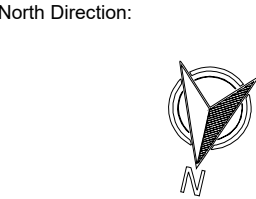

Date:
31-10-2024

 

Client Name and Address:

RICCARDO,
16 WOBURN CLOSE, READING,
RG47HB

Project Description:

FRONT EXTENSION

Drawing Title: PLANNING

DRAWING HISTORY		
DATE	REV#	DESCRIPTION

-  STRUCTURE TO BE DEMOLISHED
-  EXISTING STRUCTURE
-  PROPOSED STRUCTURE
-  PROPOSED DOOR & WINDOW


Consultant's Stamp:



Sheet Title: FLOOR PLAN

Sheet No. A001

Drawn by: A-Z-I	Checked by: Z-A
--------------------	--------------------

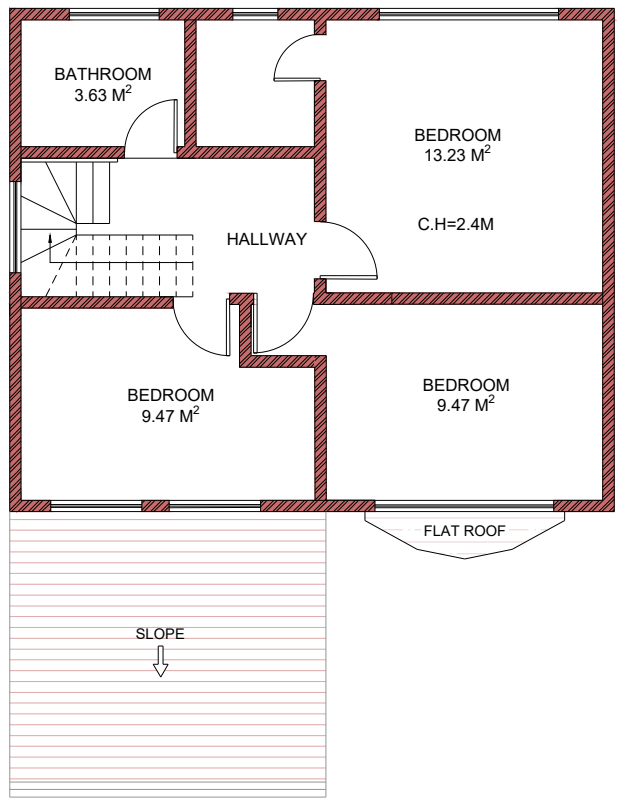


EXISTING FIRST FLOOR PLAN
SCALE: 1:100


CONSULTANTS:



PLANSING
info@plansing.co.uk
+44(0) 330 133 9001

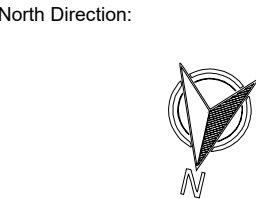

Date: 31-10-2024

 

Client Name and Address:

RICCARDO,
16 WOBURN CLOSE, READING,
RG47HB

Project Description:

FRONT EXTENSION

Drawing Title: PLANNING

DRAWING HISTORY		
DATE	REV#	DESCRIPTION

-  STRUCTURE TO BE DEMOLISHED
-  EXISTING STRUCTURE
-  PROPOSED STRUCTURE
-  PROPOSED DOOR & WINDOW


Consultant's Stamp:



Sheet Title: FLOOR PLAN

Sheet No. A002

Drawn by: A-Z-I	Checked by: Z-A
-----------------	-----------------

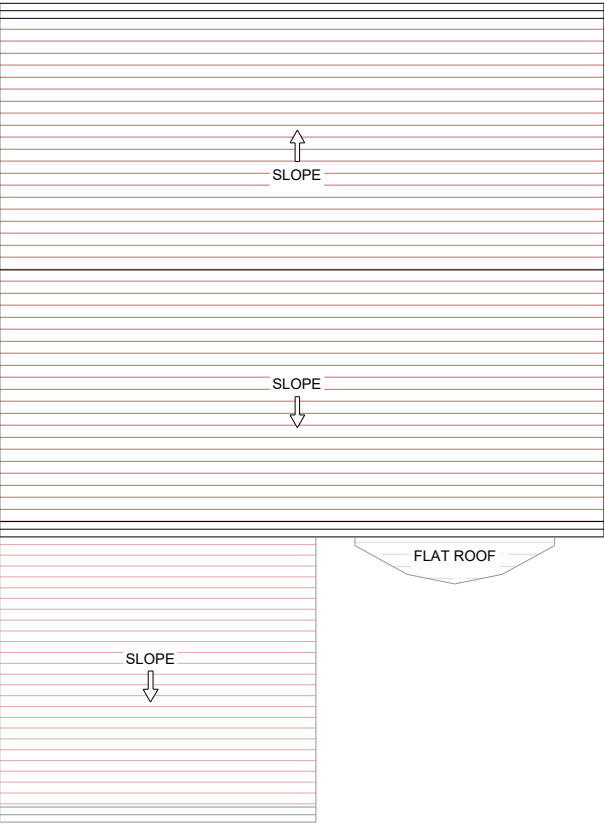


EXISTING ROOF PLAN
SCALE: 1:100


CONSULTANTS:



PLANSING
info@plansing.co.uk
+44(0) 330 133 9001

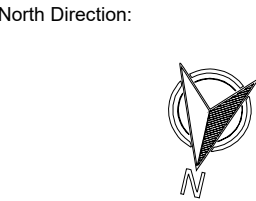

Date:
31-10-2024

 

Client Name and Address:

RICCARDO,
16 WOBURN CLOSE, READING,
RG47HB

Project Description:

FRONT EXTENSION

Drawing Title:

PLANNING

DRAWING HISTORY		
DATE	REV#	DESCRIPTION

-  STRUCTURE TO BE DEMOLISHED
-  EXISTING STRUCTURE
-  PROPOSED STRUCTURE
-  PROPOSED DOOR & WINDOW

Consultant's Stamp:



Sheet Title:

FLOOR PLAN

Sheet No.

A003

Drawn by:	Checked by:
A-Z-I	Z-A



EXISTING FRONT ELEVATION
SCALE: 1:100

CONSULTANTS:



PLANSING

info@plansing.co.uk
+44(0) 330 133 9001


North Direction:



Date:

31-10-2024

SCALE

 

Client Name and Address:

RICCARDO,
16 WOBURN CLOSE, READING,
RG47HB

Project Description:

FRONT EXTENSION

Drawing Title:

PLANNING

DRAWING HISTORY

DATE	REV#	DESCRIPTION

	STRUCTURE TO BE DEMOLISHED
	EXISTING STRUCTURE
	PROPOSED STRUCTURE
	PROPOSED DOOR & WINDOW

Consultant's Stamp:

PLANSING

Sheet Title:

ELEVATION

Sheet No.

A004

Drawn by:

A-Z-I

Checked by:

Z-A



EXISTING REAR ELEVATION
SCALE: 1:100

CONSULTANTS:



PLANSING

info@plansing.co.uk
+44(0) 330 133 9001


North Direction:



Date:

31-10-2024

SCALE

 

Client Name and Address:

RICCARDO,
16 WOBURN CLOSE, READING,
RG47HB

Project Description:

FRONT EXTENSION

Drawing Title:

PLANNING

DRAWING HISTORY

DATE	REV#	DESCRIPTION

	STRUCTURE TO BE DEMOLISHED
	EXISTING STRUCTURE
	PROPOSED STRUCTURE
	PROPOSED DOOR & WINDOW

Consultant's Stamp:

PLANSING

Sheet Title:

ELEVATION

Sheet No.


A005

Drawn by:

A-Z-I

Checked by:

Z-A

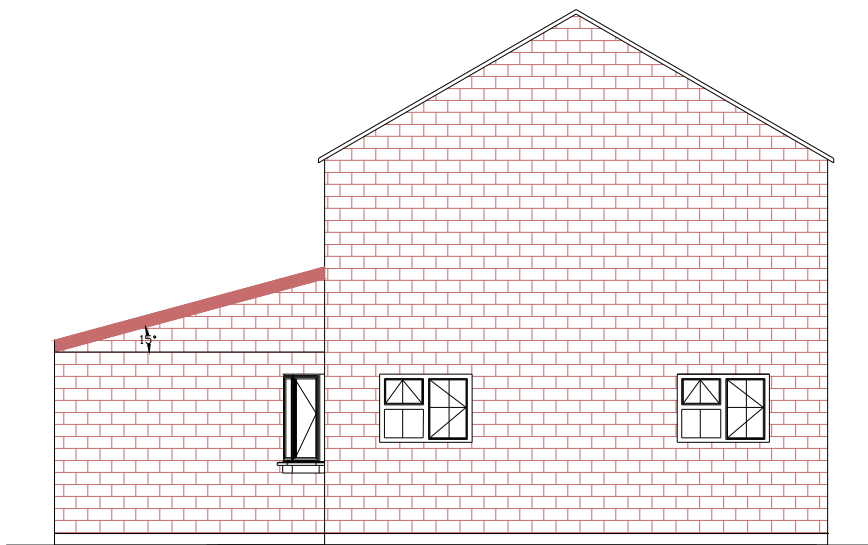

EXISTING RIGHT SIDE ELEVATION
SCALE: 1:100

CONSULTANTS:



PLANSING

info@plansing.co.uk
+44(0) 330 133 9001


North Direction:



Date:

31-10-2024

SCALE

 

Client Name and Address:

RICCARDO,
16 WOBURN CLOSE, READING,
RG47HB

Project Description:

FRONT EXTENSION

Drawing Title:

PLANNING

DRAWING HISTORY

DATE	REV#	DESCRIPTION



STRUCTURE TO BE DEMOLISHED



EXISTING STRUCTURE



PROPOSED STRUCTURE



PROPOSED DOOR & WINDOW

Consultant's Stamp:

PLANSING

Sheet Title:

ELEVATION

Sheet No.


A006

Drawn by:

A-Z-I

Checked by:

Z-A

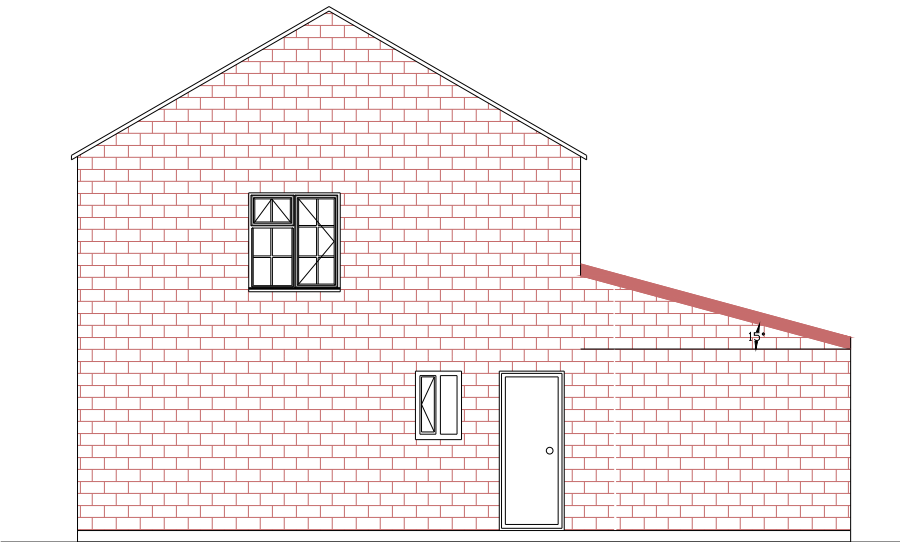


EXISTING LEFT SIDE ELEVATION
SCALE: 1:100


CONSULTANTS:



PLANSING
info@plansing.co.uk
+44(0) 330 133 9001

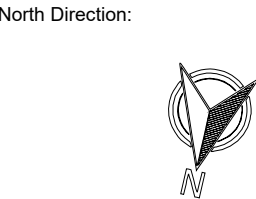

Date:
31-10-2024

 

Client Name and Address:

RICCARDO,
16 WOBURN CLOSE, READING,
RG47HB

Project Description:

FRONT EXTENSION

Drawing Title: PLANNING

DRAWING HISTORY		
DATE	REV#	DESCRIPTION

- STRUCTURE TO BE DEMOLISHED
- EXISTING STRUCTURE
- PROPOSED STRUCTURE
- PROPOSED DOOR & WINDOW


Consultant's Stamp:



Sheet Title: ELEVATION

Sheet No. A007

Drawn by: A-Z-I	Checked by: Z-A
--------------------	--------------------

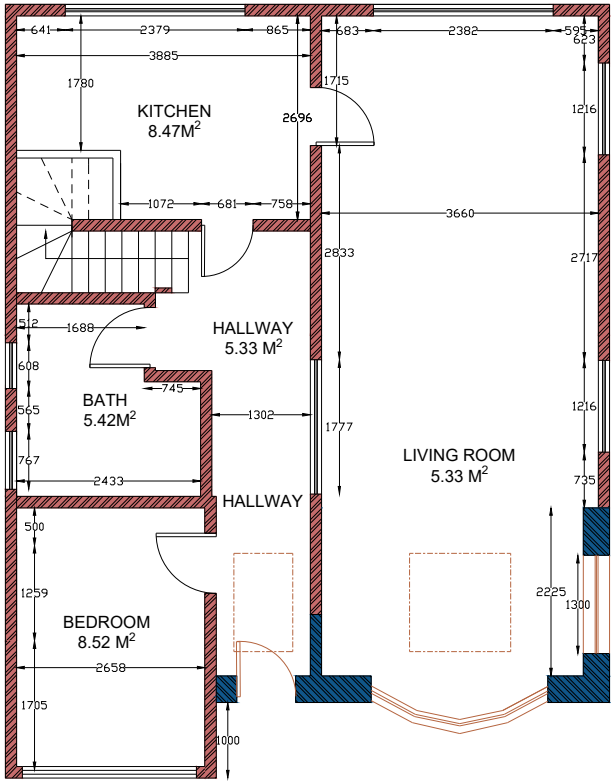


PROPOSED GROUND FLOOR PLAN
SCALE: 1:100


CONSULTANTS:



PLANSING
info@plansing.co.uk
+44(0) 330 133 9001

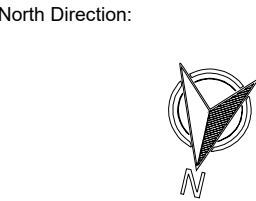

Date: 31-10-2024

 

Client Name and Address:

RICCARDO,
16 WOBURN CLOSE, READING,
RG47HB

Project Description:

FRONT EXTENSION

Drawing Title: PLANNING

DRAWING HISTORY		
DATE	REV#	DESCRIPTION

-  STRUCTURE TO BE DEMOLISHED
-  EXISTING STRUCTURE
-  PROPOSED STRUCTURE
-  PROPOSED DOOR & WINDOW


Consultant's Stamp:



Sheet Title: FLOOR PLAN

Sheet No. A008

Drawn by: A-Z-I	Checked by: Z-A
--------------------	--------------------

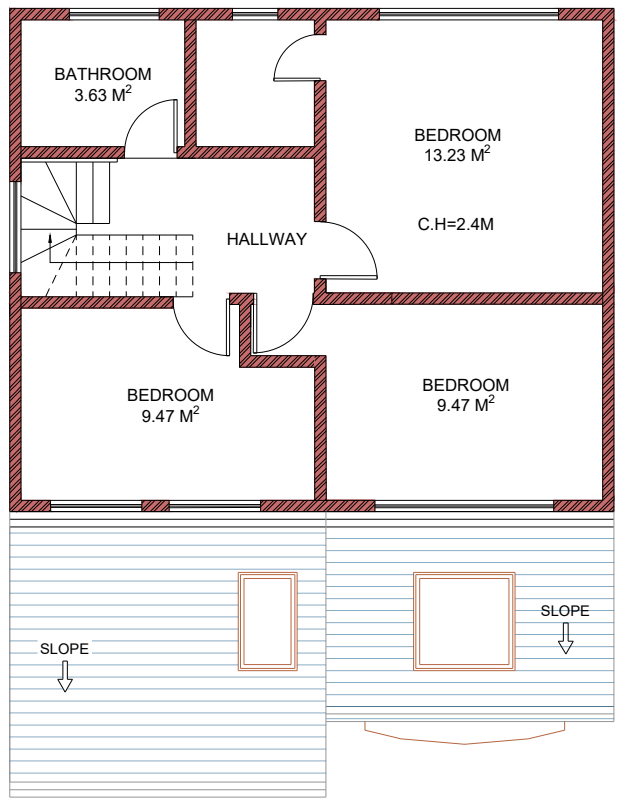


PROPOSED FIRST FLOOR PLAN
SCALE: 1:100


CONSULTANTS:



PLANSING
info@plansing.co.uk
+44(0) 330 133 9001

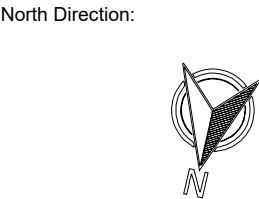

Date: 31-10-2024

 

Client Name and Address:

RICCARDO,
16 WOBURN CLOSE, READING,
RG47HB

Project Description:

FRONT EXTENSION

Drawing Title: PLANNING

DRAWING HISTORY		
DATE	REV#	DESCRIPTION

-  STRUCTURE TO BE DEMOLISHED
-  EXISTING STRUCTURE
-  PROPOSED STRUCTURE
-  PROPOSED DOOR & WINDOW


Consultant's Stamp:



Sheet Title: FLOOR PLAN

Sheet No. A009

Drawn by: A-Z-I	Checked by: Z-A
-----------------	-----------------

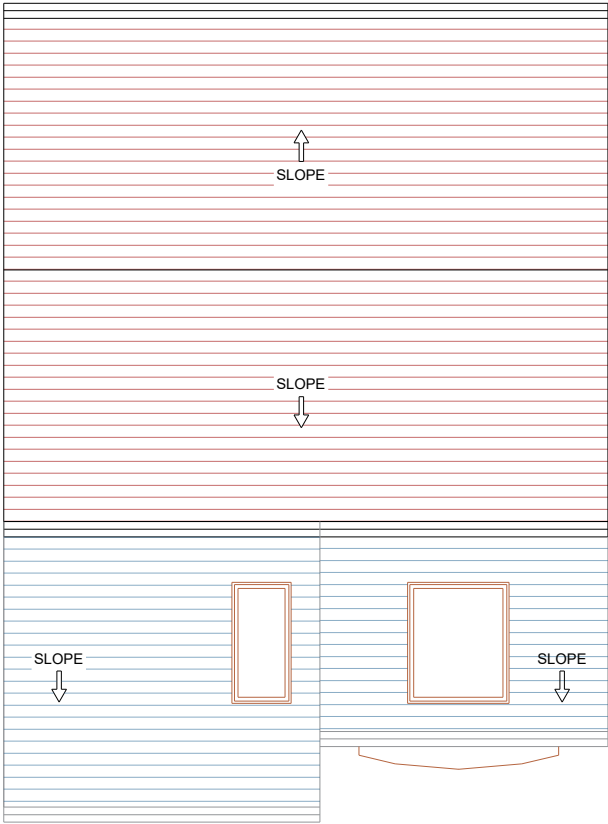


PROPOSED ROOF PLAN
SCALE: 1:100


CONSULTANTS:



PLANSING
info@plansing.co.uk
+44(0) 330 133 9001

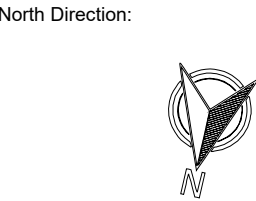

Date: 31-10-2024

 

Client Name and Address:

RICCARDO,
16 WOBURN CLOSE, READING,
RG47HB

Project Description:

FRONT EXTENSION

Drawing Title: PLANNING

DRAWING HISTORY		
DATE	REV#	DESCRIPTION

-  STRUCTURE TO BE DEMOLISHED
-  EXISTING STRUCTURE
-  PROPOSED STRUCTURE
-  PROPOSED DOOR & WINDOW

Consultant's Stamp:



Sheet Title: ROOF PLAN

Sheet No. A010

Drawn by: A-Z-I	Checked by: Z-A
-----------------	-----------------



PROPOSED SOUTH ELEVATION
SCALE: 1:100

CONSULTANTS:




PLANSING

info@plansing.co.uk
+44(0) 330 133 9001

Date:

31-10-2024

SCALE

 

Client Name and Address:

RICCARDO,
16 WOBURN CLOSE, READING,
RG47HB

Project Description:

FRONT EXTENSION

Drawing Title:

PLANNING

DRAWING HISTORY

DATE	REV#	DESCRIPTION

	STRUCTURE TO BE DEMOLISHED
	EXISTING STRUCTURE
	PROPOSED STRUCTURE
	PROPOSED DOOR & WINDOW

Consultant's Stamp:

PLANSING

Sheet Title:

ELEVATION

Sheet No.

A011

Drawn by:

A-Z-I

Checked by:

Z-A



PROPOSED NORTH ELEVATION
SCALE: 1:100

CONSULTANTS:




PLANSING

info@plansing.co.uk
+44(0) 330 133 9001

Date:

31-10-2024

SCALE

 

Client Name and Address:

RICCARDO,
16 WOBURN CLOSE, READING,
RG47HB

Project Description:

FRONT EXTENSION

Drawing Title:

PLANNING

DRAWING HISTORY

DATE	REV#	DESCRIPTION

- STRUCTURE TO BE DEMOLISHED
- EXISTING STRUCTURE
- PROPOSED STRUCTURE
- PROPOSED DOOR & WINDOW

Consultant's Stamp:

PLANSING

Sheet Title:

ELEVATION

Sheet No.


A012

Drawn by:

A-Z-I

Checked by:

Z-A

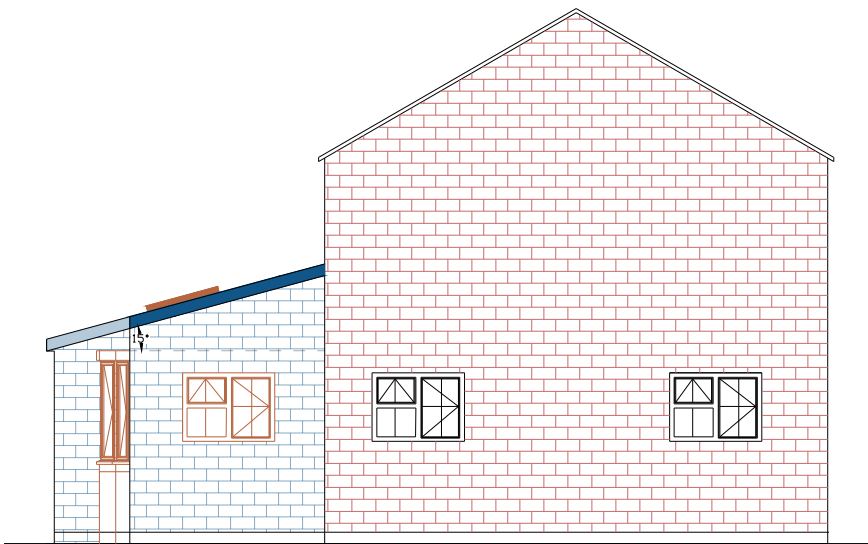

PROPOSED EAST ELEVATION
SCALE: 1:100

CONSULTANTS:




PLANSING

info@plansing.co.uk
+44(0) 330 133 9001

Date:

31-10-2024

SCALE

 

Client Name and Address:

RICCARDO,
16 WOBURN CLOSE, READING,
RG47HB

Project Description:

FRONT EXTENSION

Drawing Title:

PLANNING

DRAWING HISTORY

DATE	REV#	DESCRIPTION

	STRUCTURE TO BE DEMOLISHED
	EXISTING STRUCTURE
	PROPOSED STRUCTURE
	PROPOSED DOOR & WINDOW

Consultant's Stamp:

PLANSING

Sheet Title:

ELEVATION

Sheet No.


A013

Drawn by:

A-Z-I

Checked by:

Z-A

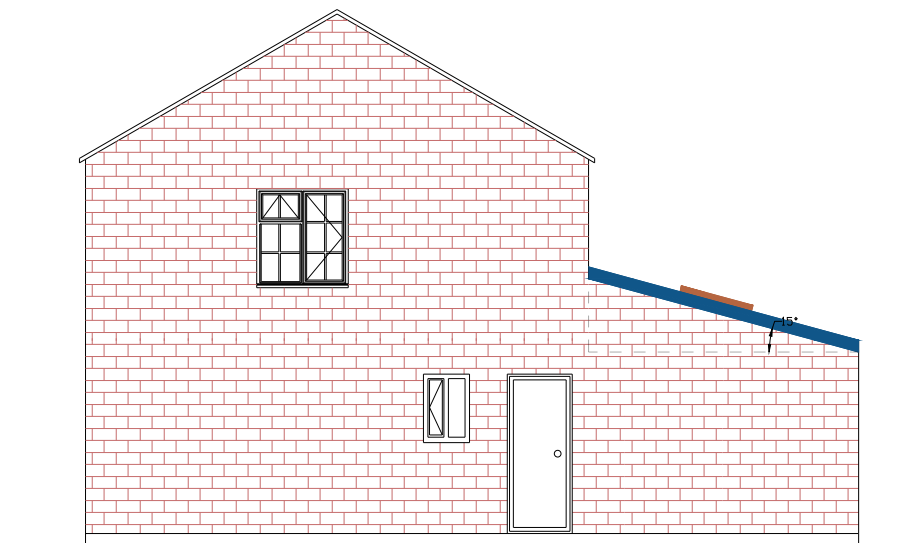

PROPOSED WEST ELEVATION
SCALE: 1:100

CONSULTANTS:




PLANSING

info@plansing.co.uk
+44(0) 330 133 9001

Date:

31-10-2024

SCALE

 

Client Name and Address:

RICCARDO,
16 WOBURN CLOSE, READING,
RG47HB

Project Description:

FRONT EXTENSION

Drawing Title:

PLANNING

DRAWING HISTORY

DATE	REV#	DESCRIPTION

	STRUCTURE TO BE DEMOLISHED
	EXISTING STRUCTURE
	PROPOSED STRUCTURE
	PROPOSED DOOR & WINDOW

Consultant's Stamp:

PLANSING

Sheet Title:

ELEVATION

Sheet No.

A014

Drawn by:



A-Z-I

Checked by:

Z-A


BLOCK PLAN

B001

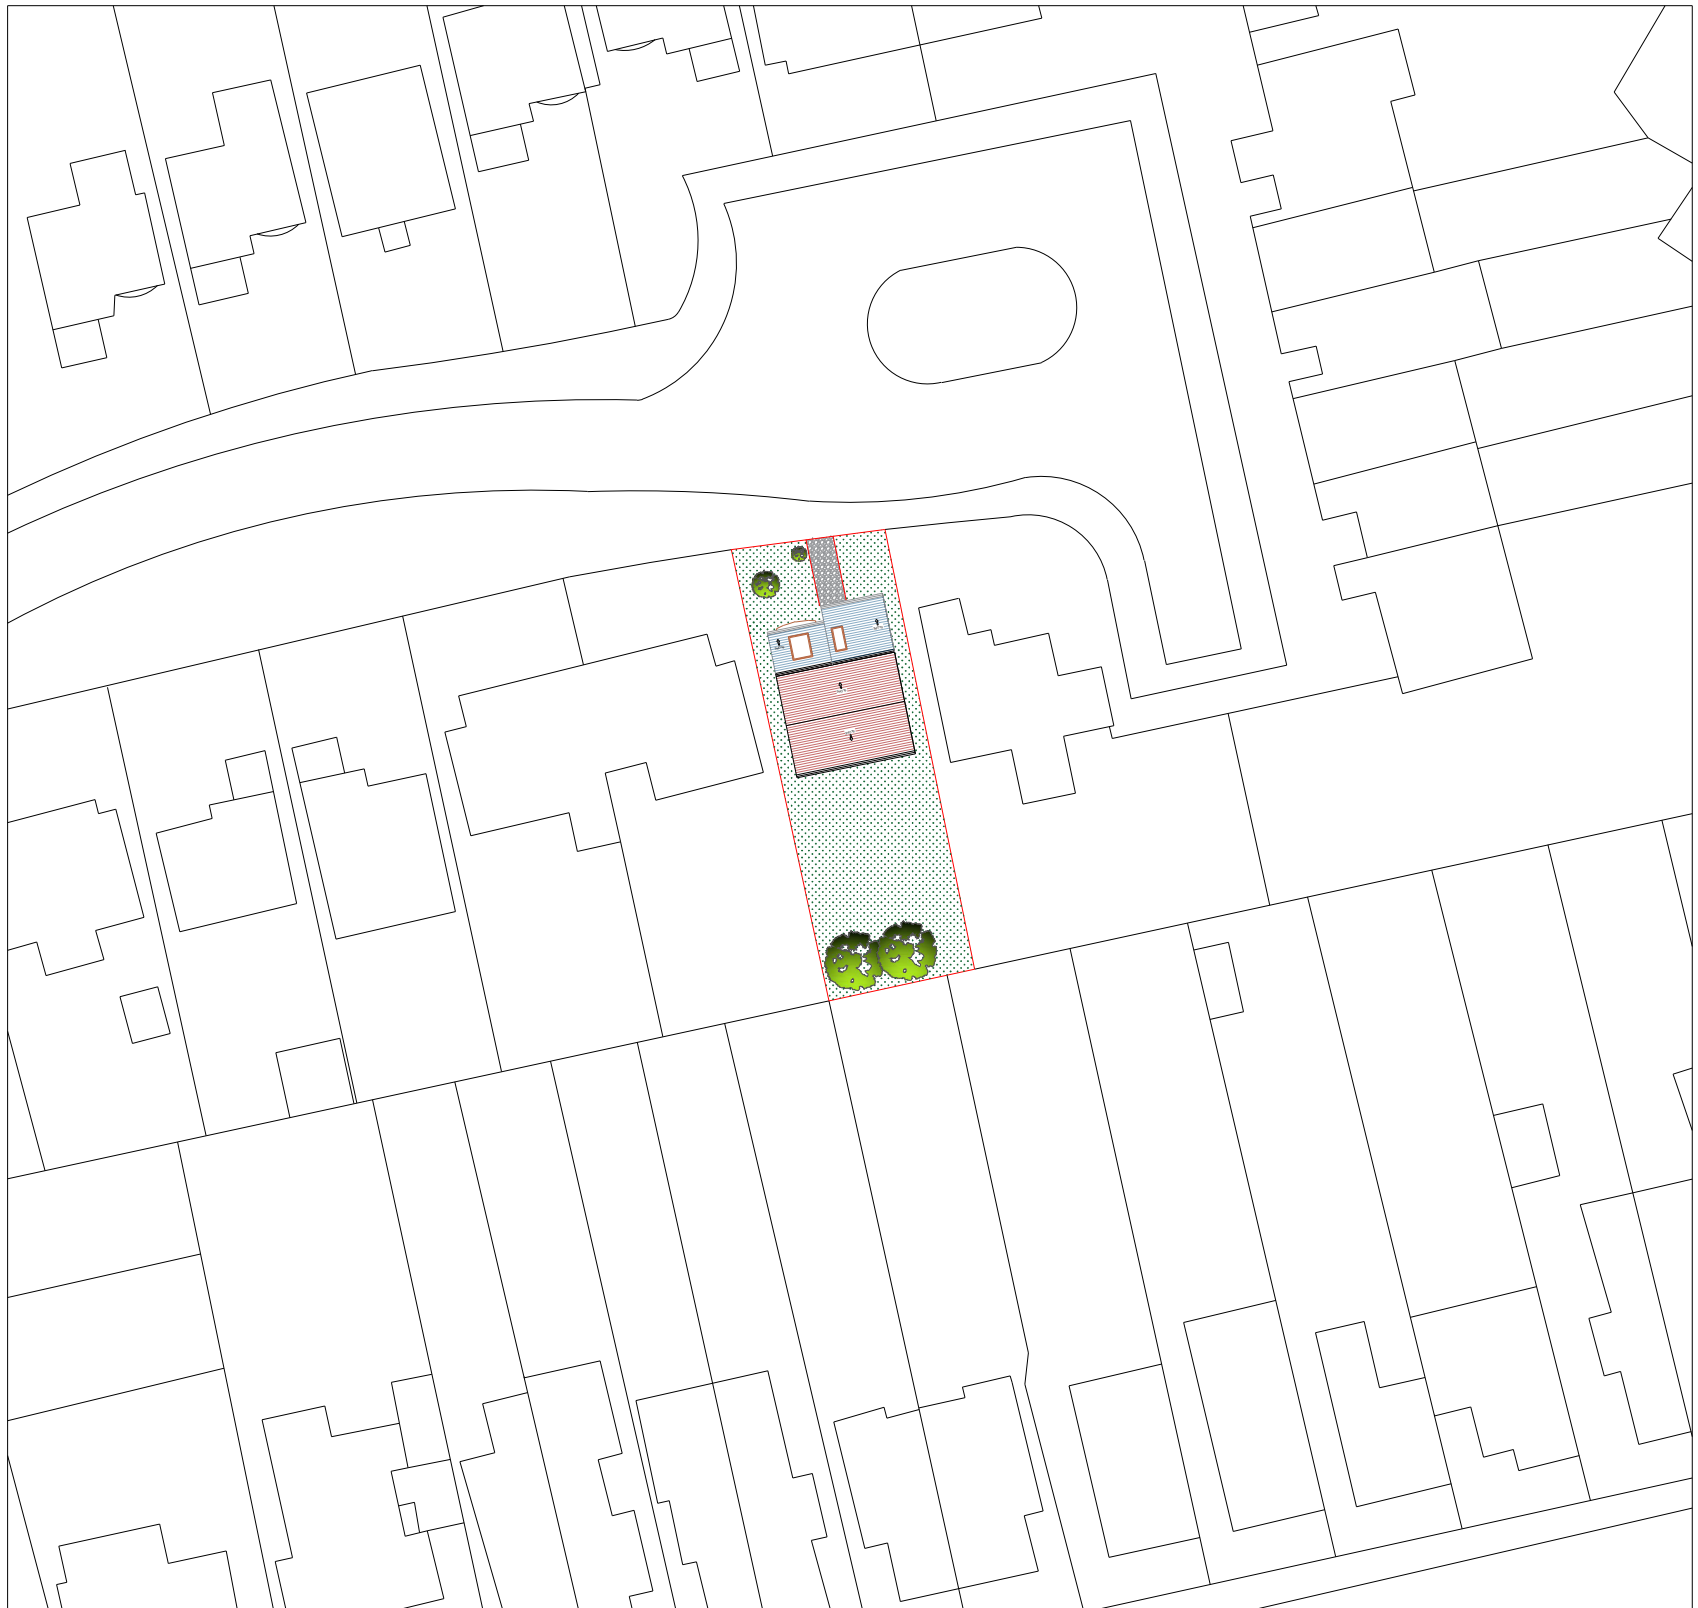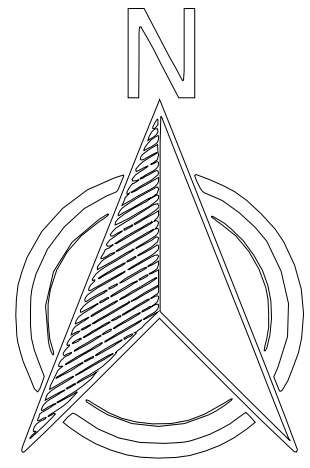

SCALE 1:500 @ A3

POSTCODE: RG 47HB

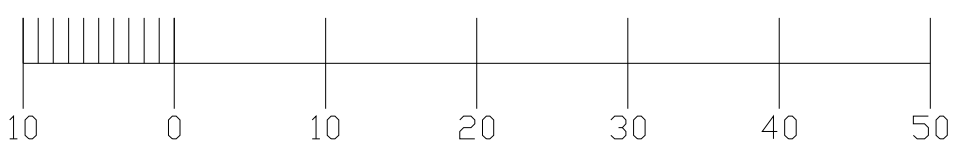

 Application site