


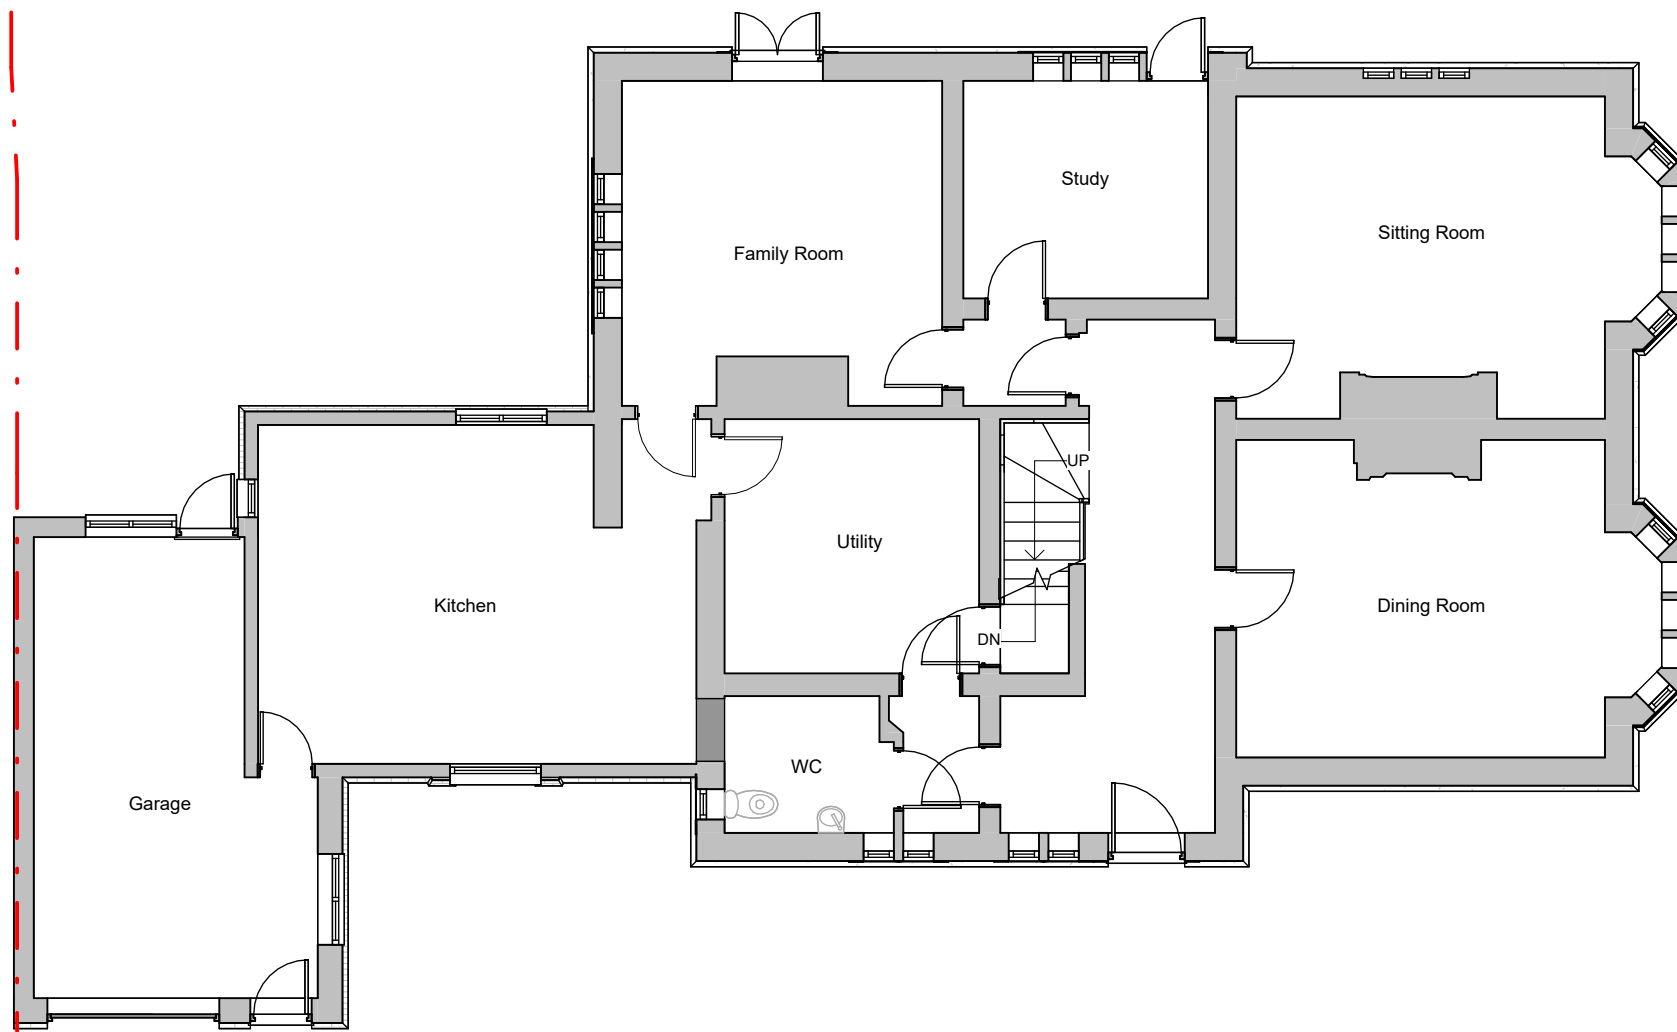

Ground Floor

11 Glebe Road, Reading	Scale @ A3 1 : 100	Drawing number P.M.2.500	Key: Existing Proposed SVP Existing drainage Proposed drainage Overhead Boundary line 0 1 2 3 4 5 10 GRAPHIC SCALE: 1:100	No.	Description	Date
	Date 15.05.24	Project number 2296		A	First draft	15.10.24
	Drawn by NM	Rev C		B	Client's comments (1)	04.11.24
Proposed Ground Floor Plan				C	Client's comments (2)	04.11.24