

Note: Scaling on the drawing cannot be assured.

Revision	Date	Initial

IRONMONGERY – HEAVY DUTY HOOK AND BAND STRAP HINGES, LATCHES, PADBOLT, FLOOR BOLTS AND HOLD BACK HOOKS

GATE POSTS PREMIUM BLACK POWDER COATED STEEL POSTS 150mm x 150mm x 2700mm SET IN CONCRETE FOUNDATION

PREMIUM GRADE SCANDINAVIAN REDWOOD PLANED AND SANDED DOUBLE LEAF FRAMED LEDGES AND BRACED GATES. STILES, TOP AND BOTTOM RAILS - 95mm x 70mm, MIDDLE RAILS - 94mm x 400mm WITH T&G INSET BOARDS 95mm x 15mm NAILED USING MARINE GRADE STAINLESS STEEL PINS

'STOP' POST 150mm x 150mm x 300mm SET IN CONCRETE FOUNDS

CONCRETE FOUNDS TO POSTS 600mm x 600mm WITH 50mm DRAINAGE LAYER – GRAVEL OR SIMILAR MATERIAL

GATES TO BE: WORTLEY BROTHERS WOODEN GATES. STYLE: SHREWSBURY STRAIGHT CENTRE DOUBLE WOODEN GATES OR SIMILAR DESIGN (4.1m WIDE x 1.8m HIGH)

Project:

**DEVELOPMENT AT No.200
TILEHURST ROAD, READING,
BERKSHIRE RG30 2LY**

Drawing Title:

**1.8 m HIGH MAIN ACCESS AND
PEDESTRIAN GATE DETAIL**

Status: **PLANNING**



Date: 27-08-2024 Scale: 1:25 @A3 size DHW Drawn by:

Project No: **0536** Drawing No: **LD4** Revision: **A**

David Williams
Landscape
Consultancy

Dyers
East Pufford
Holsworthy
Devon
EX22 7UG

e: david.williams@dwlc.co.uk
t: (01409) 240 278 m: (07826) 270 368
www.dwlc.co.uk

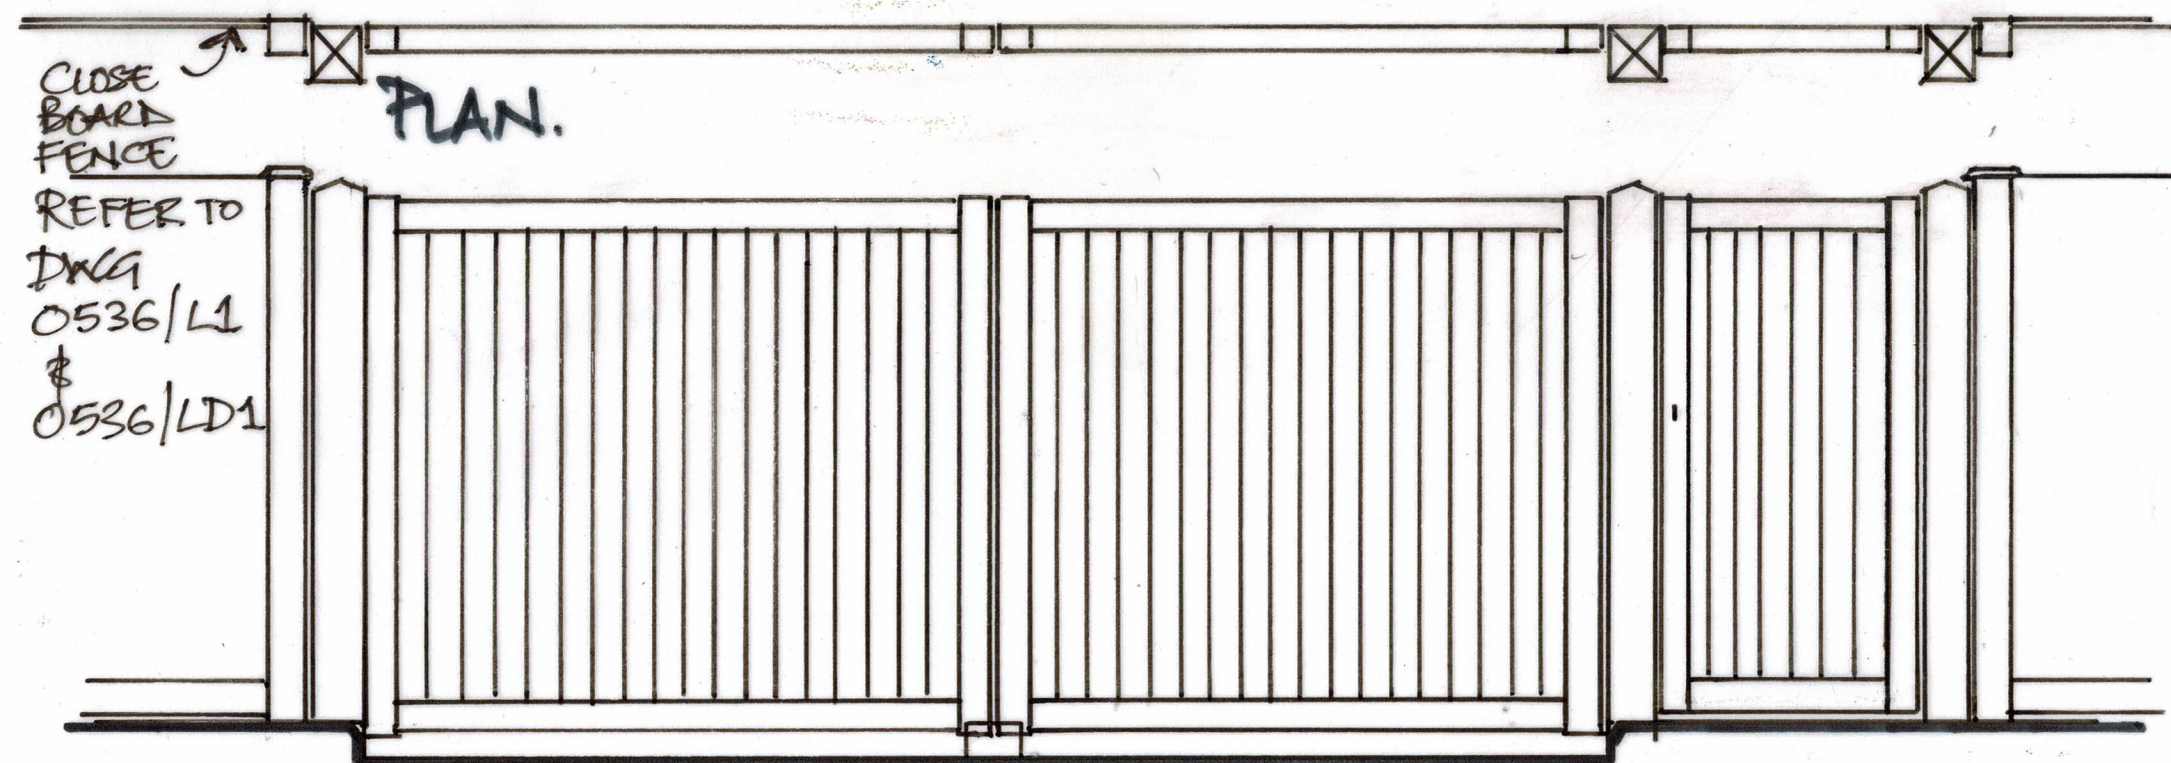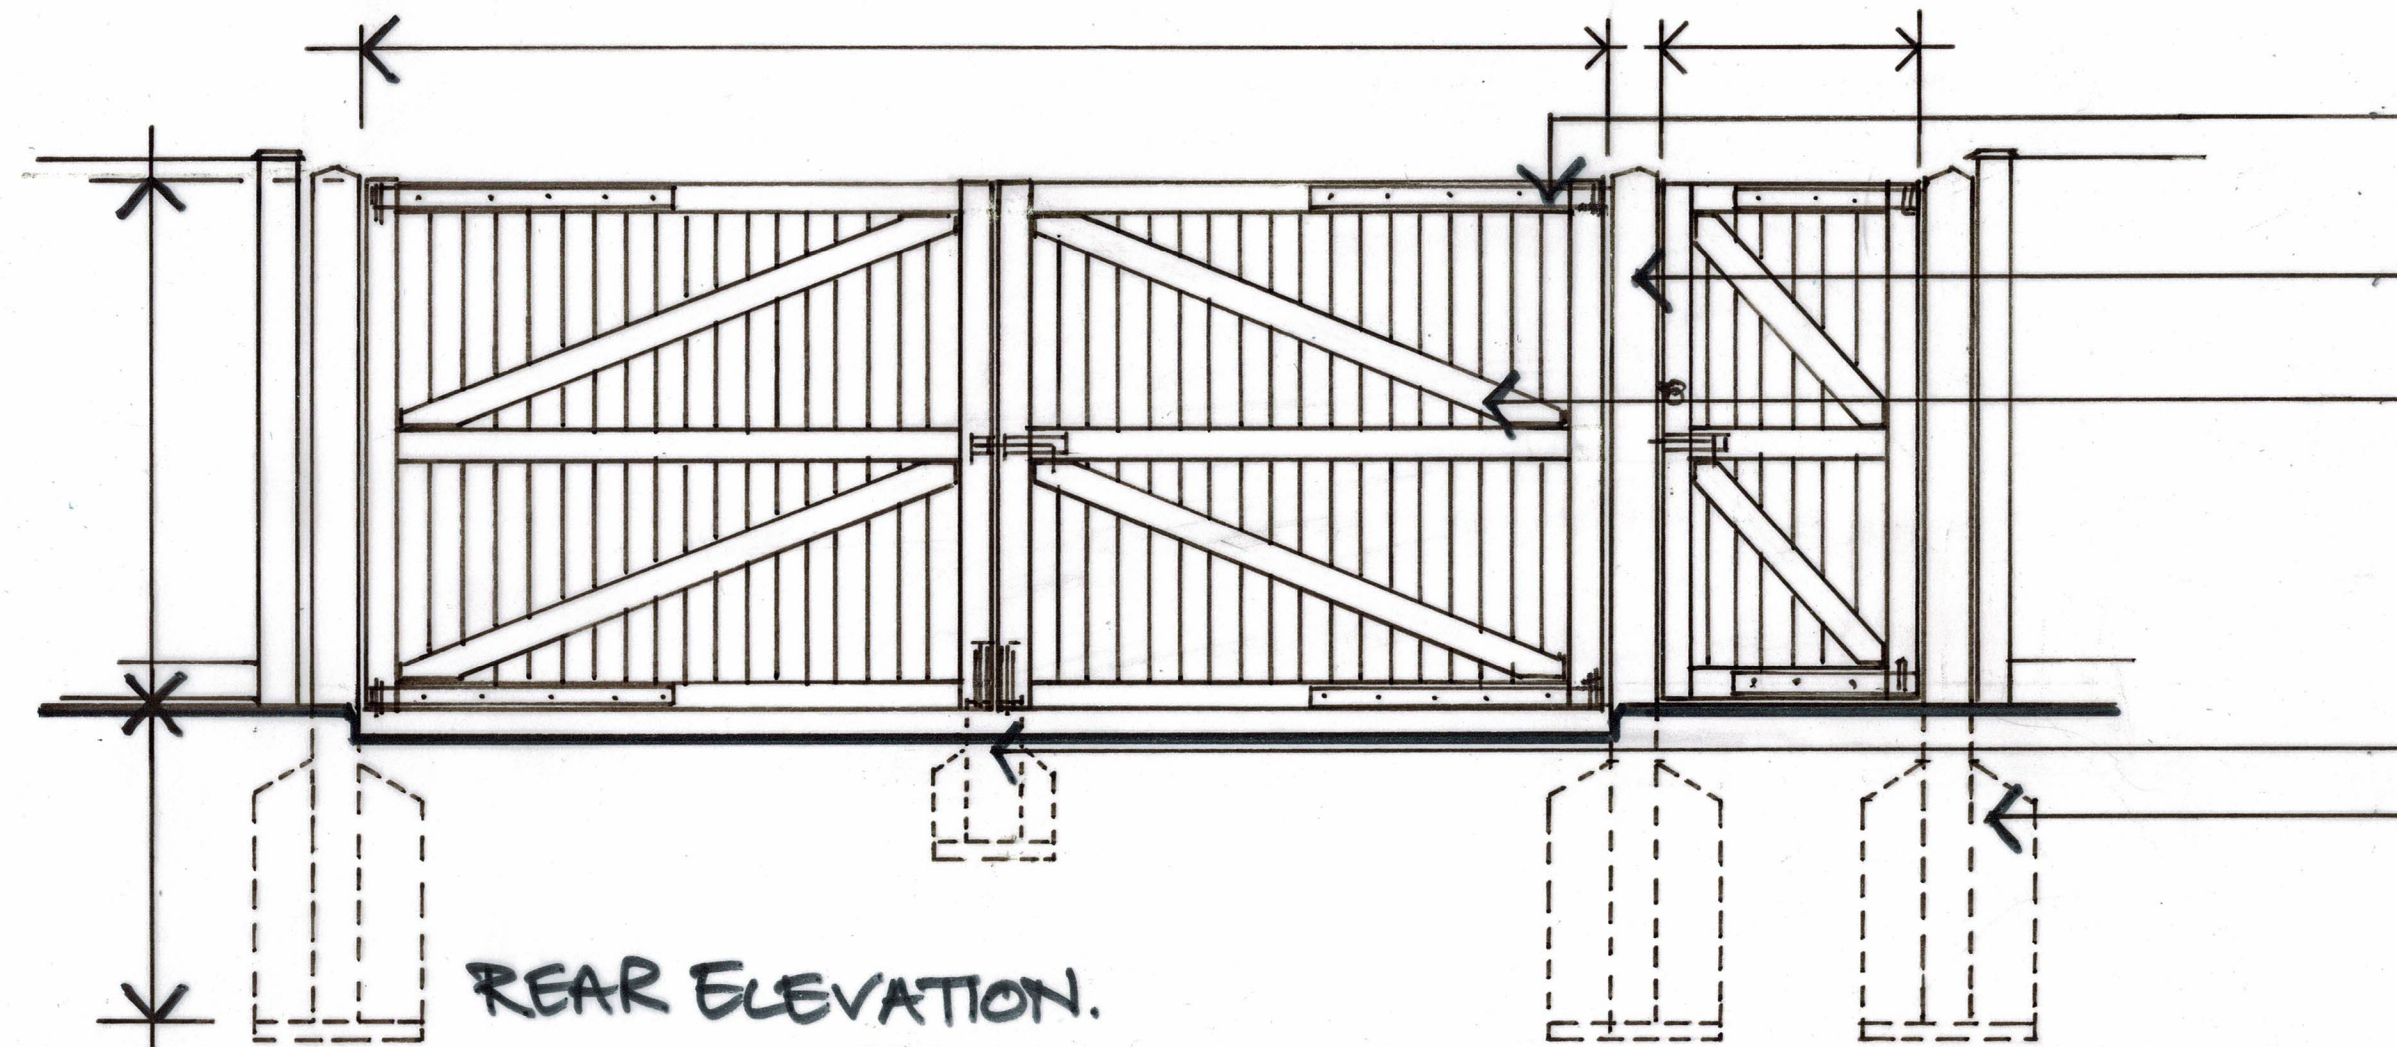

FRONT ELEVATION

CLOSE
BOARD
FENCE
REFER TO
DWG
0536/L1
&
0536/LD1