




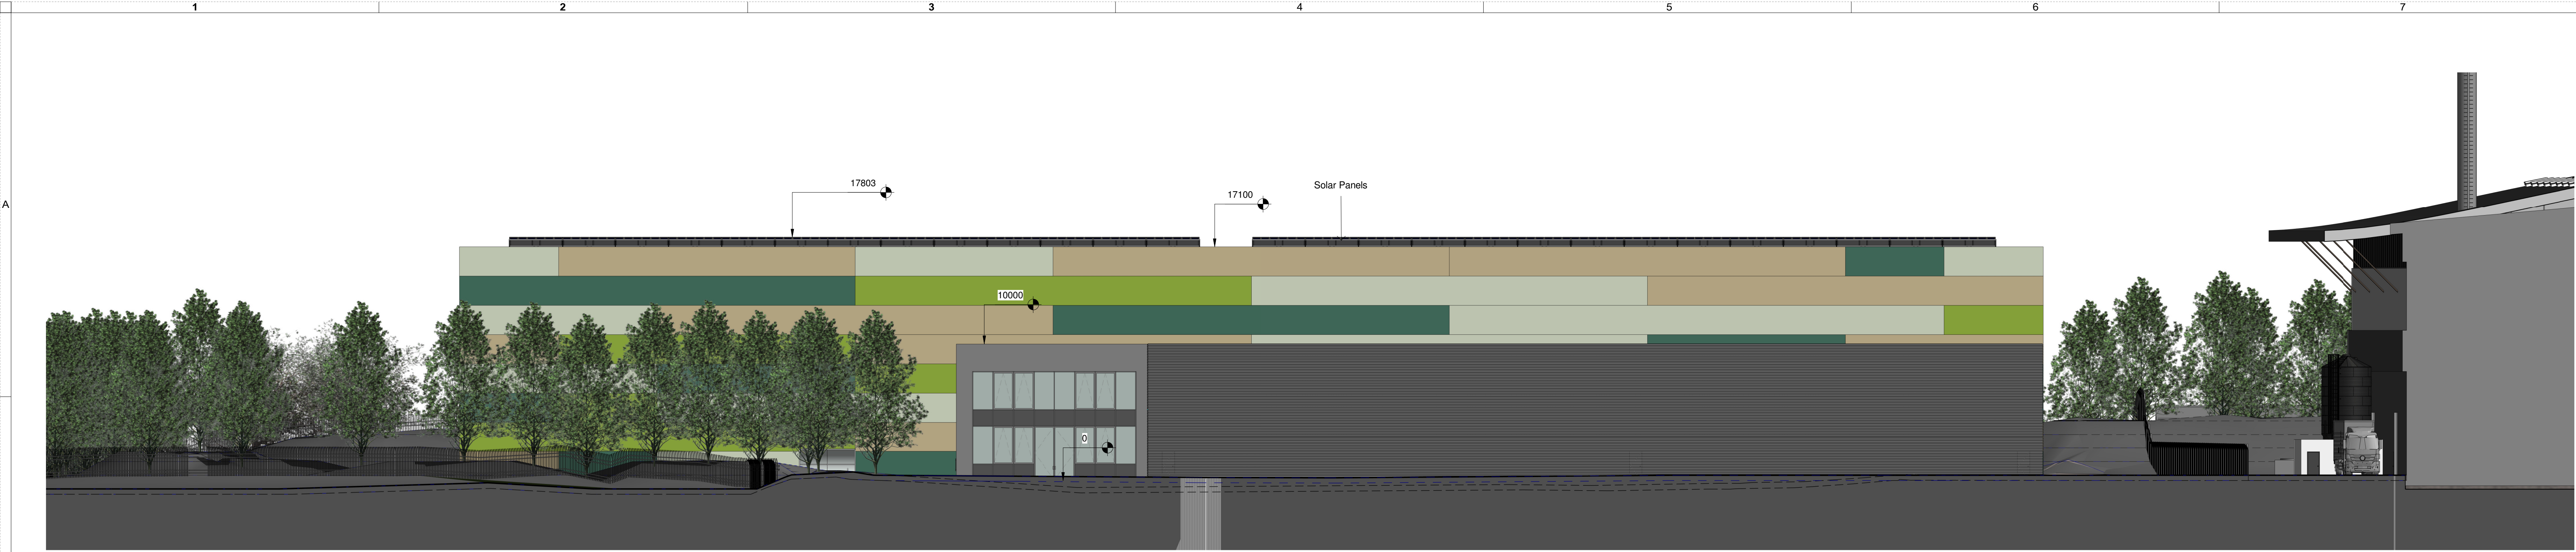


1 Data Centre Elevation - North Elevation -
1 : 200

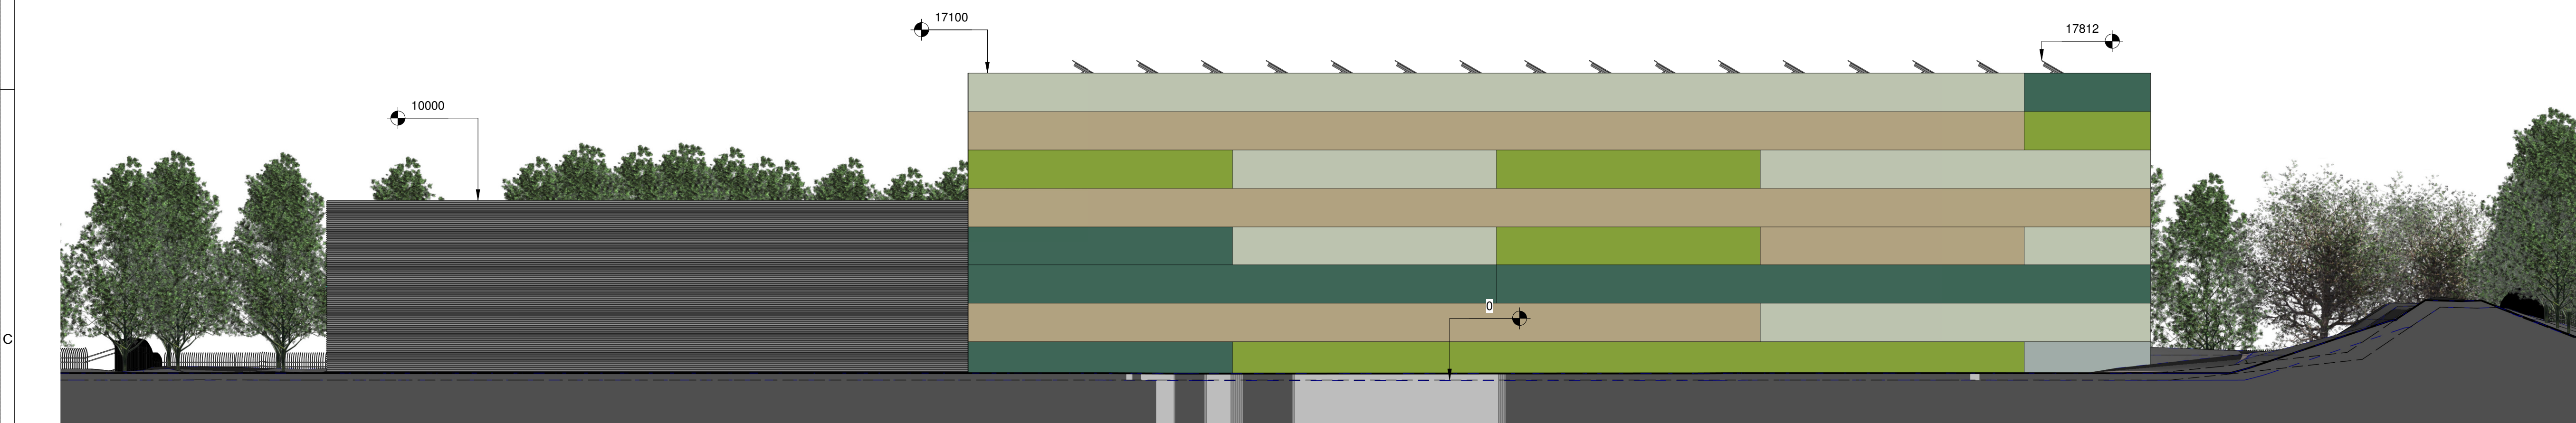

2 Data Centre Elevation - West Elevation -
1 : 200

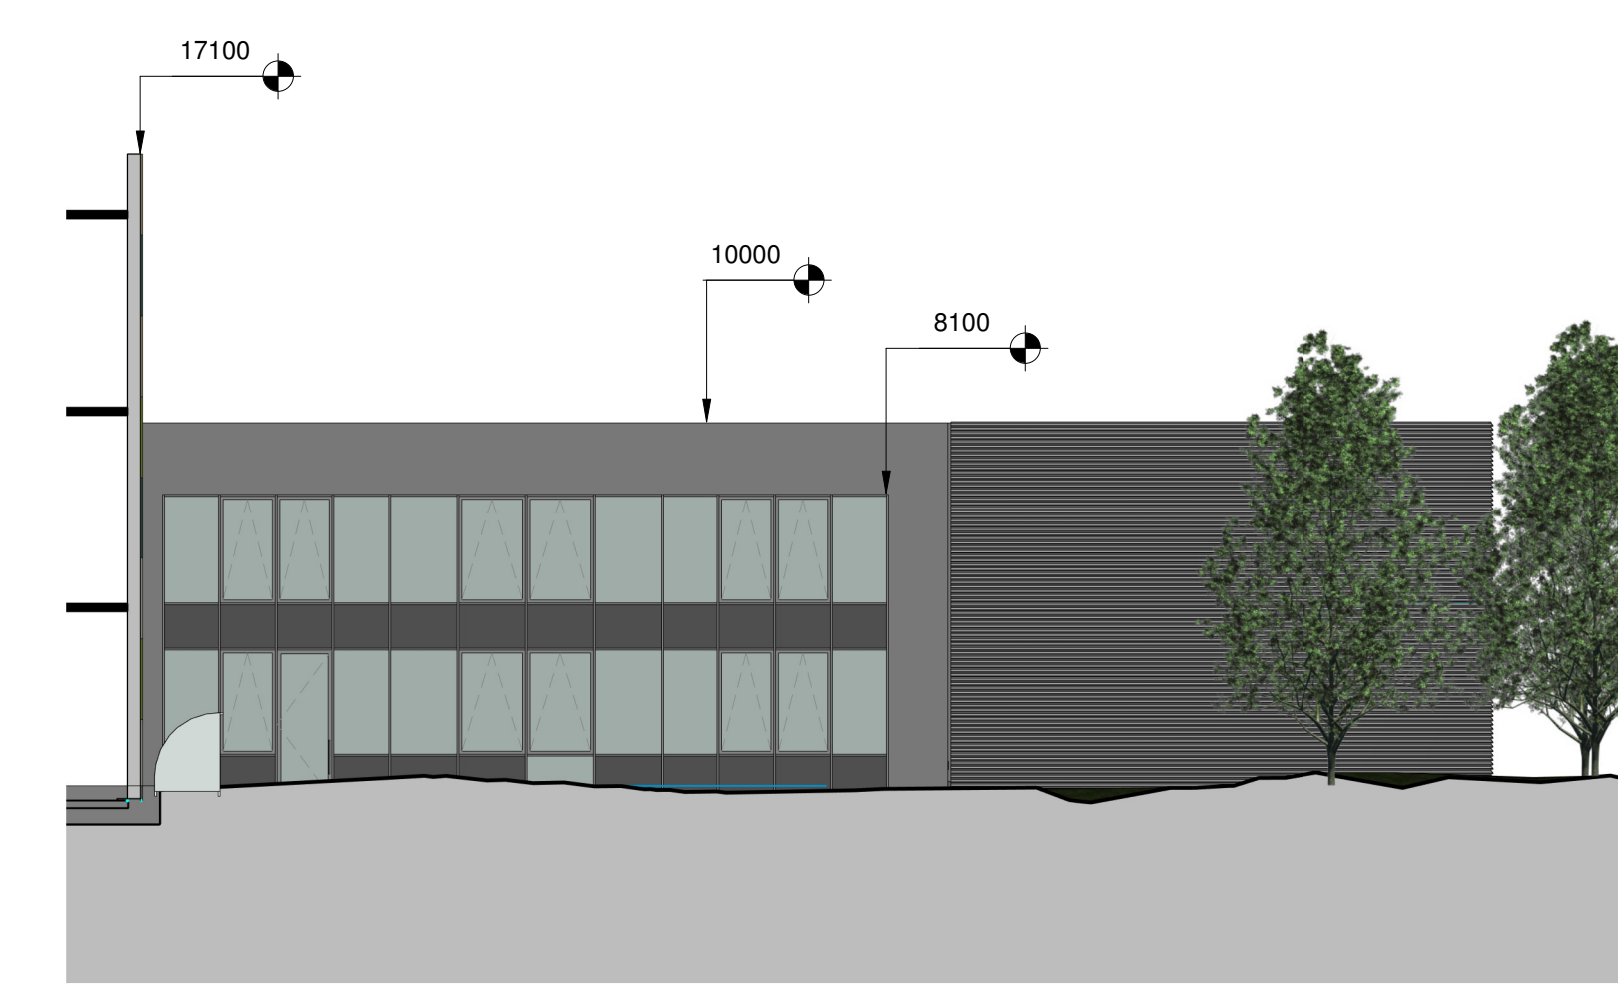

4 Data Centre Elevation - East Elevation 1
1 : 200

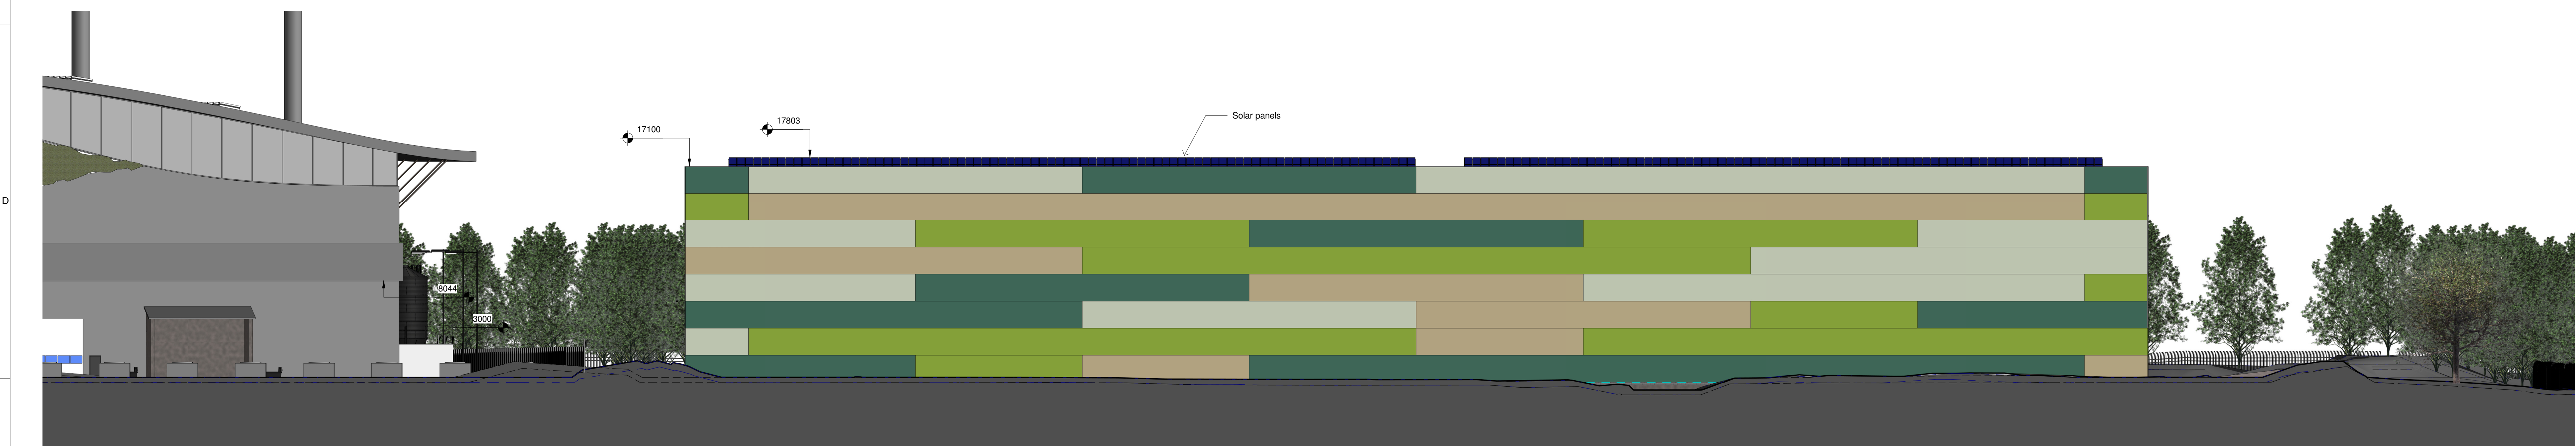

3 Data Centre Elevation - South Elevation
1 : 200



5 Data Centre Elevation - East Elevation -
1 : 200

Please refer to Project Design Hazard Register for description of hazard and also further identified hazards. Also refer to other discipline drawings

Design Hazards	Hazard ID
----------------	-----------

Key Plan:

Notes:

REV	REVISION OR ISSUE	DRN	CHK	APP	DATE
E	Issued for Planning				18.12.20
D	Issued for Planning				27.08.20
C	Final Draft				19.08.20
B	Issued for Review				18.08.20
A	Issued for Review				14.08.20



adi **hitec**
Total Engineering Solutions
Projects
adl htec Ltd
Harrison Park, Harrison Lane,
Corham, Wiltshire,
SN13 6RP,
Website: www.adlhtec.com

PROJECT:
J Mould - Berrys Lane
Energy Recovery Centre and Data Centre

TITLE:
Data Centre Elevations

PROJECT NO. P4009	DRAWN: ApM
SCALE: 1 : 200	CHECKED: ApM
	APPROVED: ApM
Drawing No.	2080
Subsidiary	Revision
	E

This drawing is the copyright of adl htec Ltd and must not be reproduced in whole or part without written permission. The drawing must not be scaled for construction purposes.