



By Room Name Legend


- Balance of Plant
- Data Centre Area
- External plant Area
- Fuel Reception Area
- Fuel Storage
- Grab Maintenance Area
- Office
- Process Area Line 1
- Process Area Line 2
- Turbine Hall

Please refer to Project Design Hazard Register for description of hazard and also further identified hazards. Also refer to other discipline drawings

Key Plan:

Notes:

1 Proposed - Site Plan
1 : 500

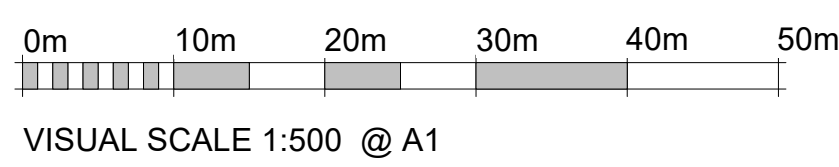

E	Issued for Planning	27-08-20
D	Issued for Planning	27-08-20
C	Final Draft	19-08-20
B	Issued for Review	18-08-20
A	Issued for Review	14-08-20

REV / REVISION OR ISSUE

CLIENT

DATE

DRN / CHK / APP

DATE

DATE

PROJECT: J Mould - Berrys Lane
Energy Recovery Centre and Data Centre

TITLE: Proposed Site Plan

PROJECT NO: P4009
SCALE: 1 : 500

DRAWN: ApM
CHECKED: ApM
APPROVED: ApM

Drawing No: 2000

Subsidiary Revision
E

This drawing is the copyright of adi Hitec Ltd and must not be reproduced in whole or part without written permission. This drawing must not be scaled for construction purposes.