

Contact:
Email: rabinkhadka@hotmail.co.uk,
Cell: 044 + 078 3293 8374
Web site: www.bluearchdesign.co.uk

Notes:
© 2024 Blue Architecture Limited.
All rights reserved.
All drawings are for the purpose of gaining
Planning Permission approval only.
All written dimensions to be taken in
preferences to scaled dimensions.

Rev.	Description	By	Ckd	Date

Client:
Renku Limited.


Project:
Single Storey Rear Extension 4.0 M Deep
And Demolish existing Conservatory.

Location:
149 St. Saviours Road, Coley Park,
Reading, RG1 6EP


Status:
Larger extension: neighbour consultation scheme

Title:
Existing and Proposed Elevations-2.


Drawn by: L.p	Str. Fr. ---	Checked by: R.k	Sheet no.
Project no: BAL-1786	Sheet Size A3	04	
Date: 07/11/2024	Scale: 1:100		

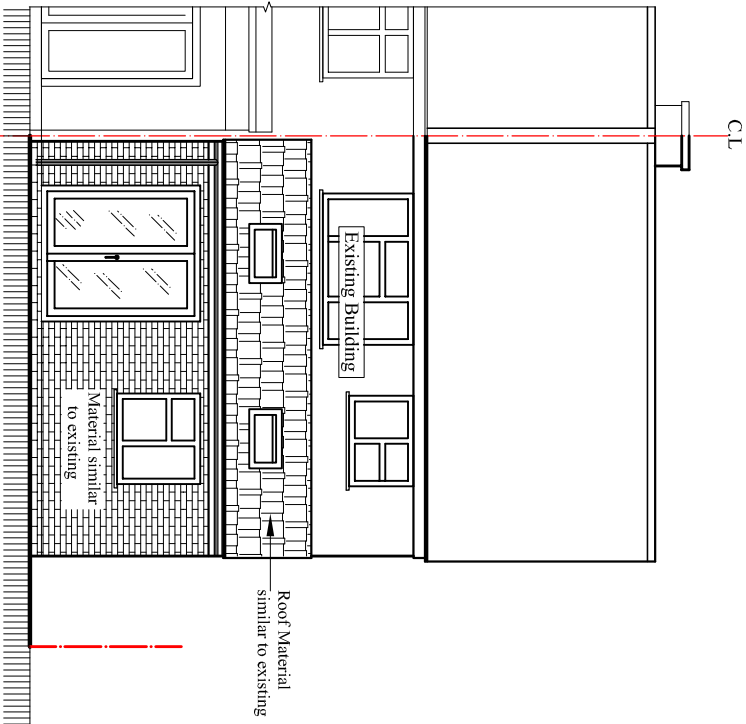


Proposed South Elevation
Scale: 1:100

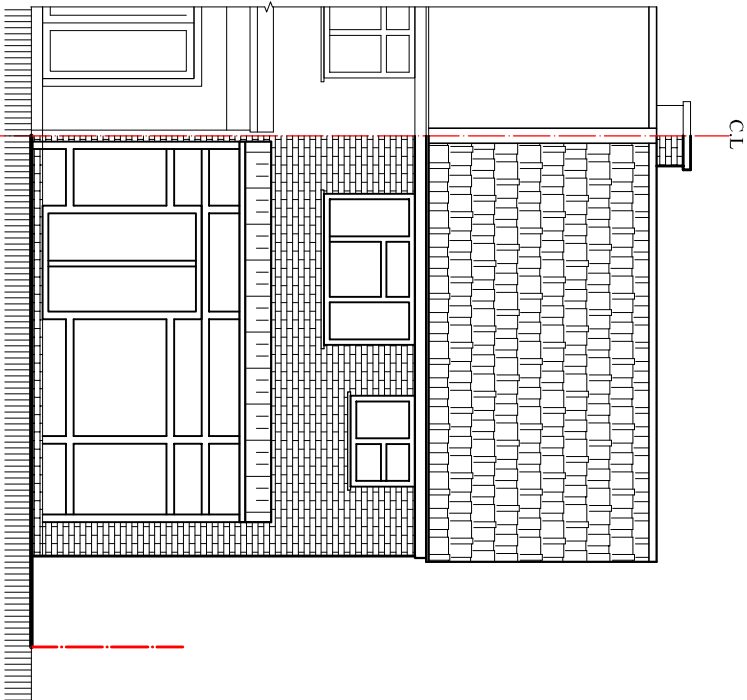

Existing South Elevation
Scale: 1:100

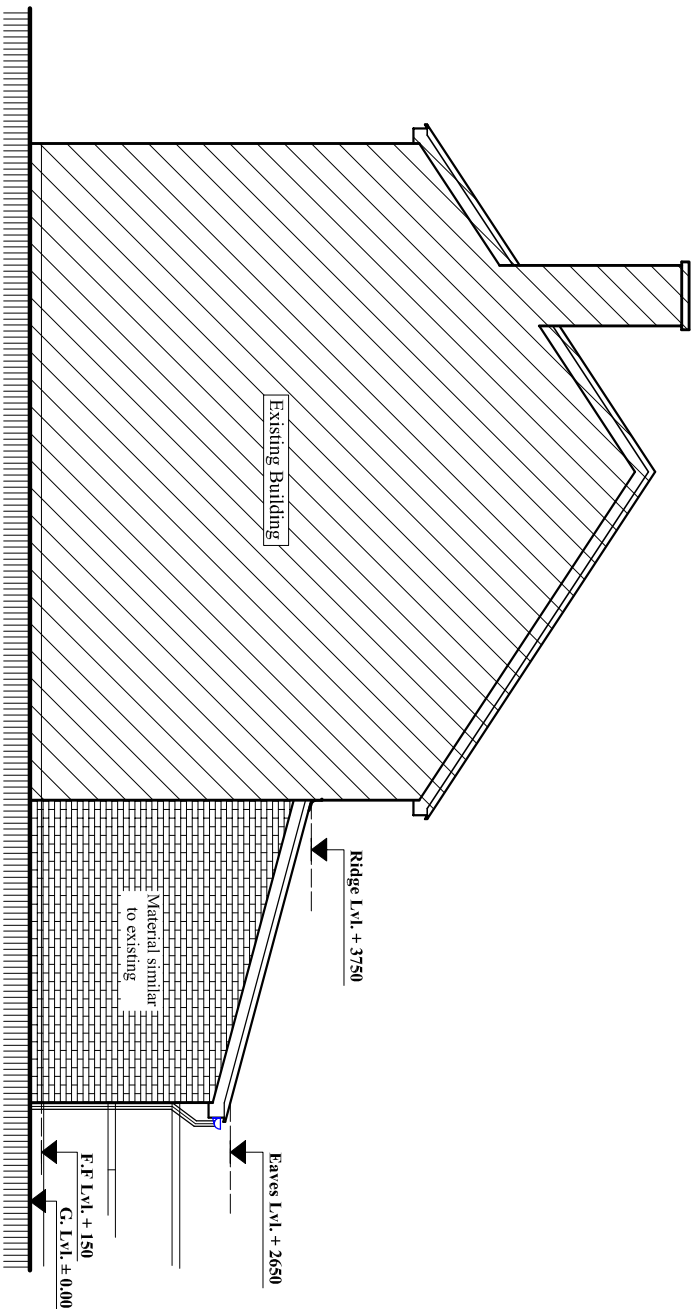

Proposed West Elevation
Scale: 1:100

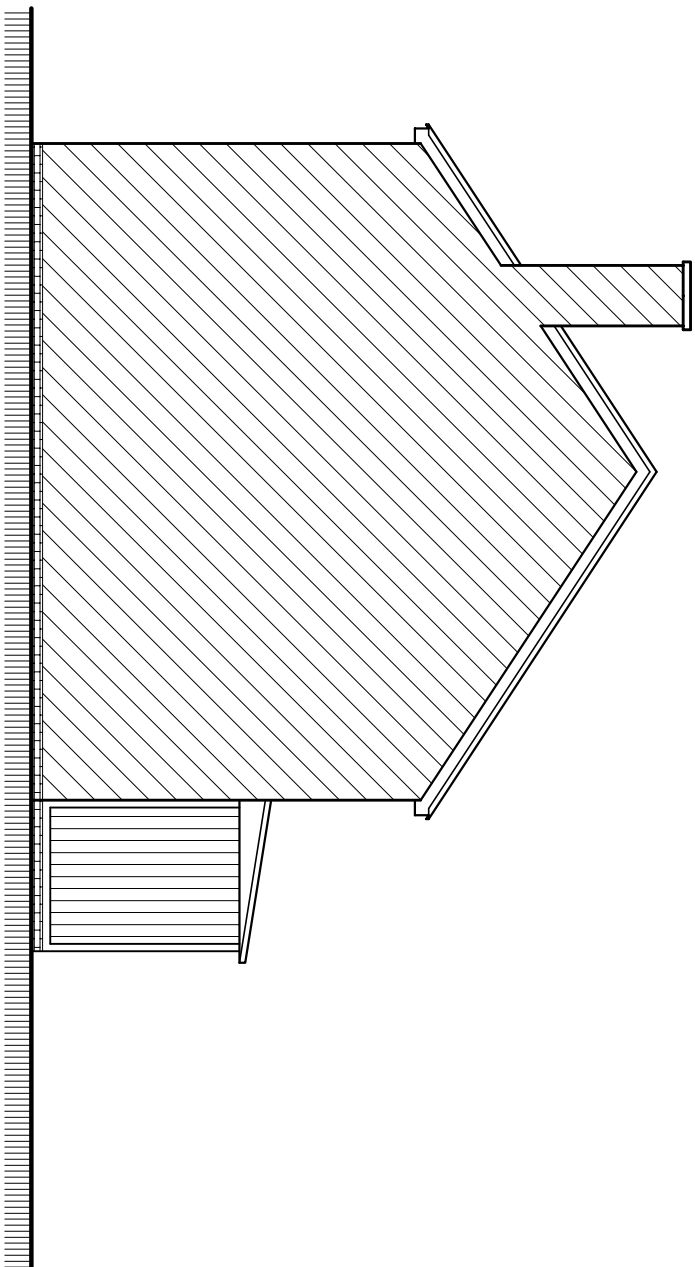

Existing West Elevation
Scale: 1:100