




PROPOSED BLOCK PLAN

General Notes :

Application Area

A	08/11/24	Issued for PLANNING
Rev	Date	Description

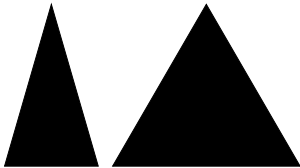


AshtonArchitecture

STAGE 3

Project	Job no
47 Queens Road	0884
Client	
Metrix Developments	
Date	Scale
November 2024	1:500 @ A3

Drawn	Checked	Approved	Rev
IcC	JA		-
Title			
Proposed Block Plan			
Drawing Number			
0884_S100			

 

This drawing is copyright of Ashton Architecture. Do not scale from this drawing. All dimensions and levels to be checked on site by the contractor and such dimensions to be his responsibility. Report all drawing errors, omissions and discrepancies to the architect.


DISCLAIMER

This document may be issued in an editable digital CAD format to enable others to use it as background information to make alterations and/or additions. In that instance the file will be accompanied by a PDF version as a record of the original file. It is for those parties making such alterations and/or additions to ensure that they make use of current background information. Ashton Architecture accepts no liability for either: any such alterations and/or additions to the background information by others; or any other changes made by others to the architectural content of the background information itself.



Proposed Ground Floor Plan

Scale: 1:100@A3

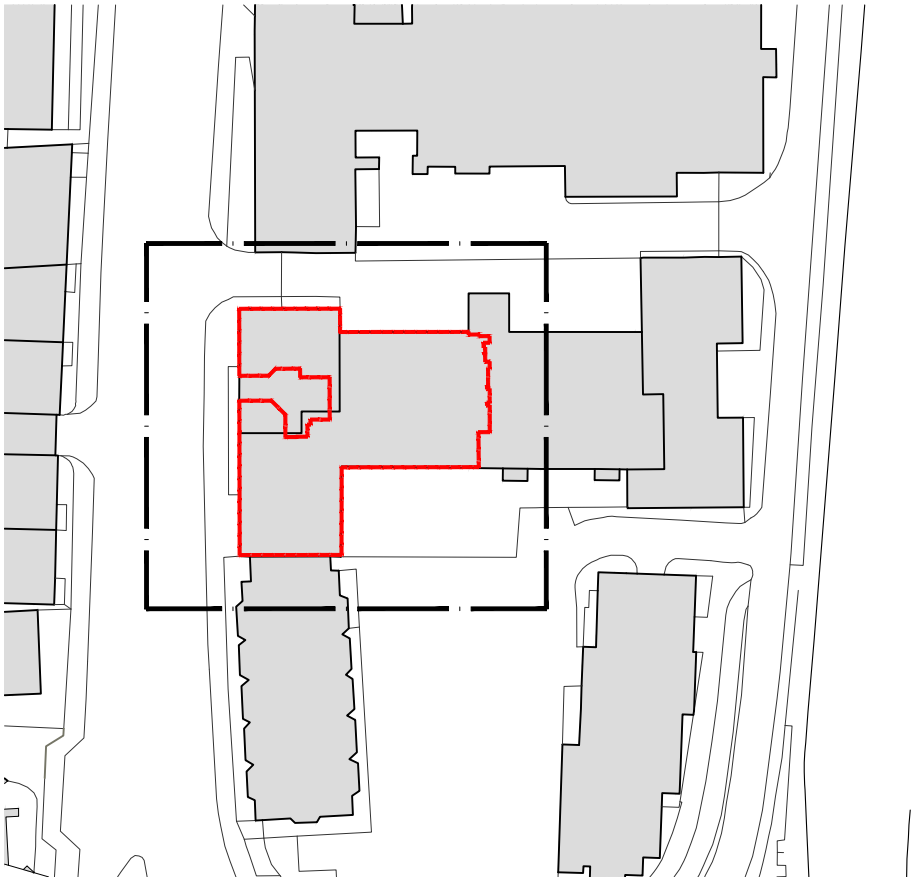


Key Plan

Scale: 1:1000@A3

Schedule of Areas (GIA)			
Unit	Unit Type	SQM	SQFT
G.1	1B2P	55	592
G.2	1B2P	60	646
G.3	2B4P	80	861
G.4	2B4P	108	1163
G.5	1B2P	99	1065
G.6	2B4P	155	1668
G.7	1B1P	46	495
TOTAL		603	6491

A	08/11/24	Issued for PLANNING
Rev	Date	Description


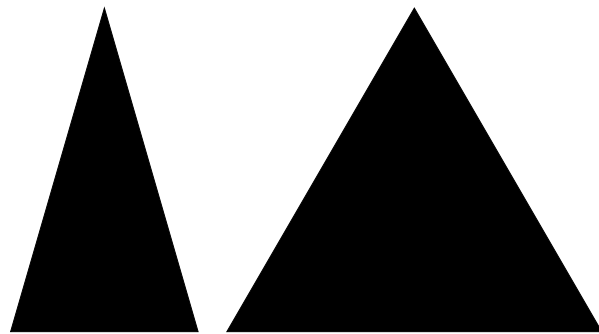


AshtonArchitecture

STAGE 3

Project	Job no
47 Queens Road, Reading	0884
Client	
Metrix Developments	
Date	Scale
November 2024	1:200 @ A3


Drawn	Checked	Approved	Rev
SM	JA		-
Title			
Proposed Ground Floor Plan			
Drawing Number			
0884_5200			

  


This drawing is copyright of Ashton Architecture. Do not scale from this drawing. All dimensions and levels to be checked on site by the contractor and such dimensions to be his responsibility. Report all drawing errors, omissions and discrepancies to the architect.

DISCLAIMER

This document may be issued in an editable digital CAD format to enable others to use it as background information to make alterations and/or additions. In that instance the file will be accompanied by a PDF version as a record of the original file. It is for those parties making such alterations and/or additions to ensure that they make use of current background information. Ashton Architecture accepts no liability for either: any such alterations and/or additions to the background information by others; or any other changes made by others to the architectural content of the background information itself.

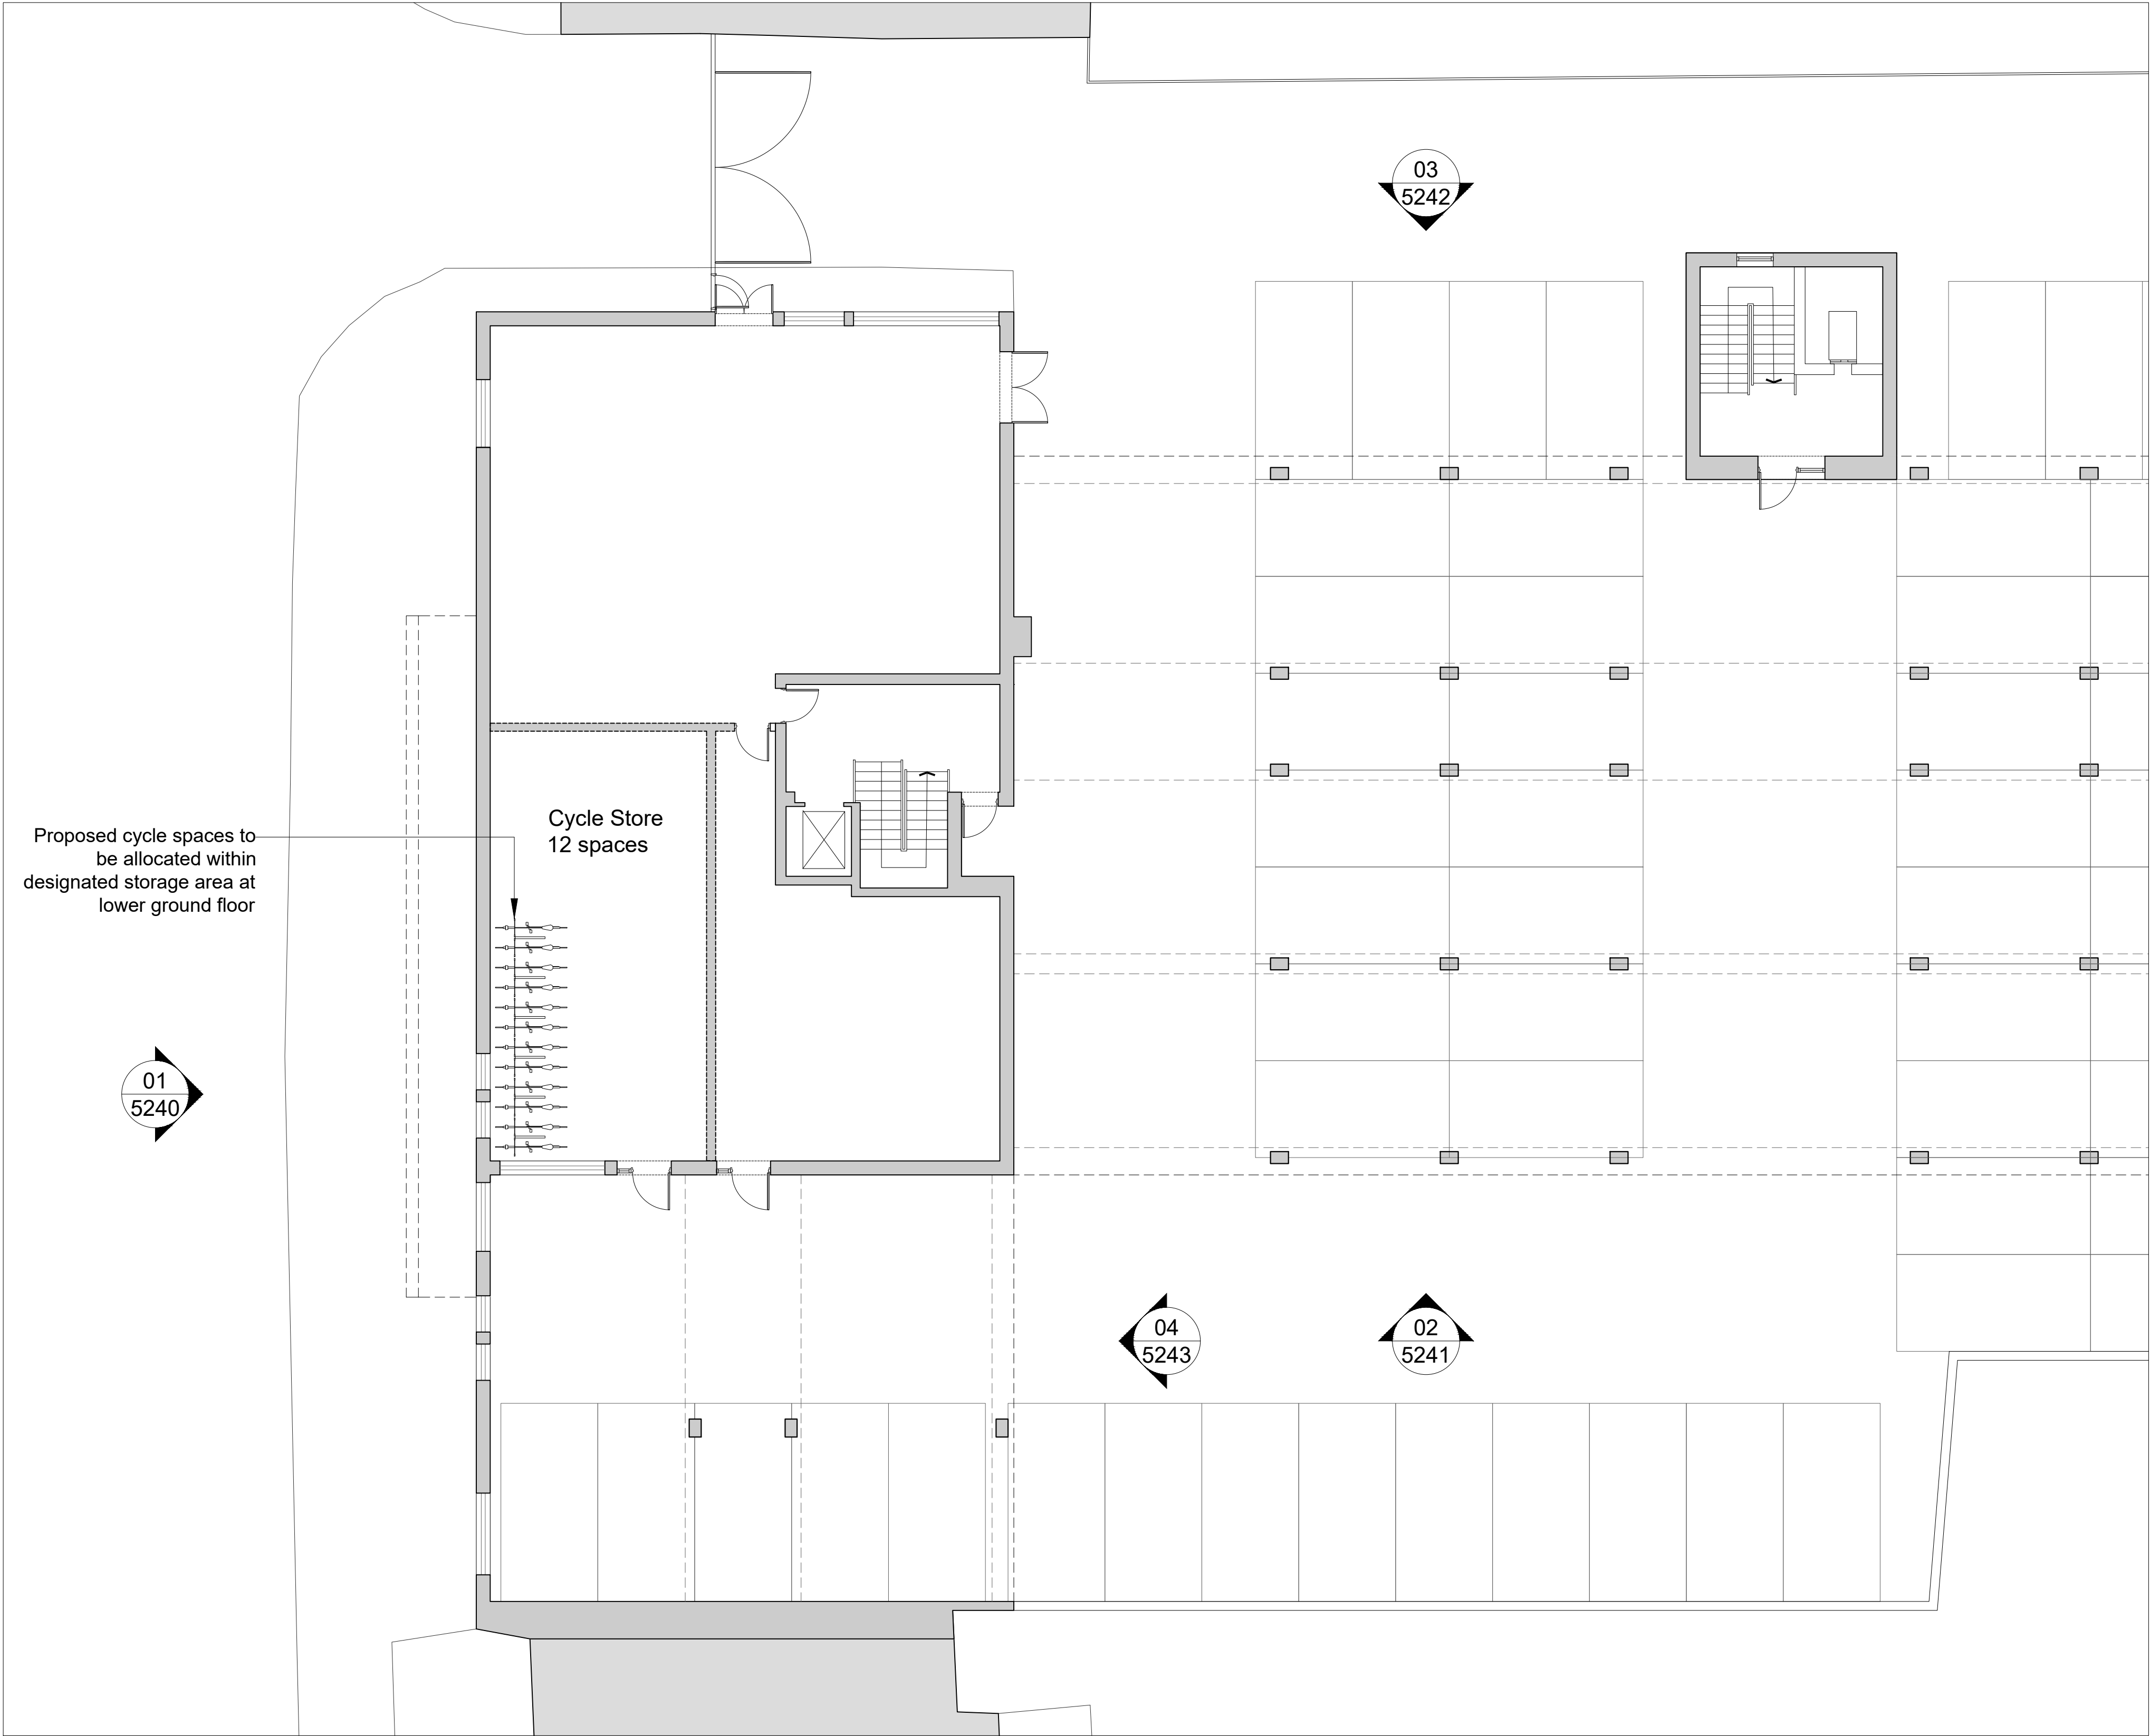


Proposed Lower Ground Floor Plan

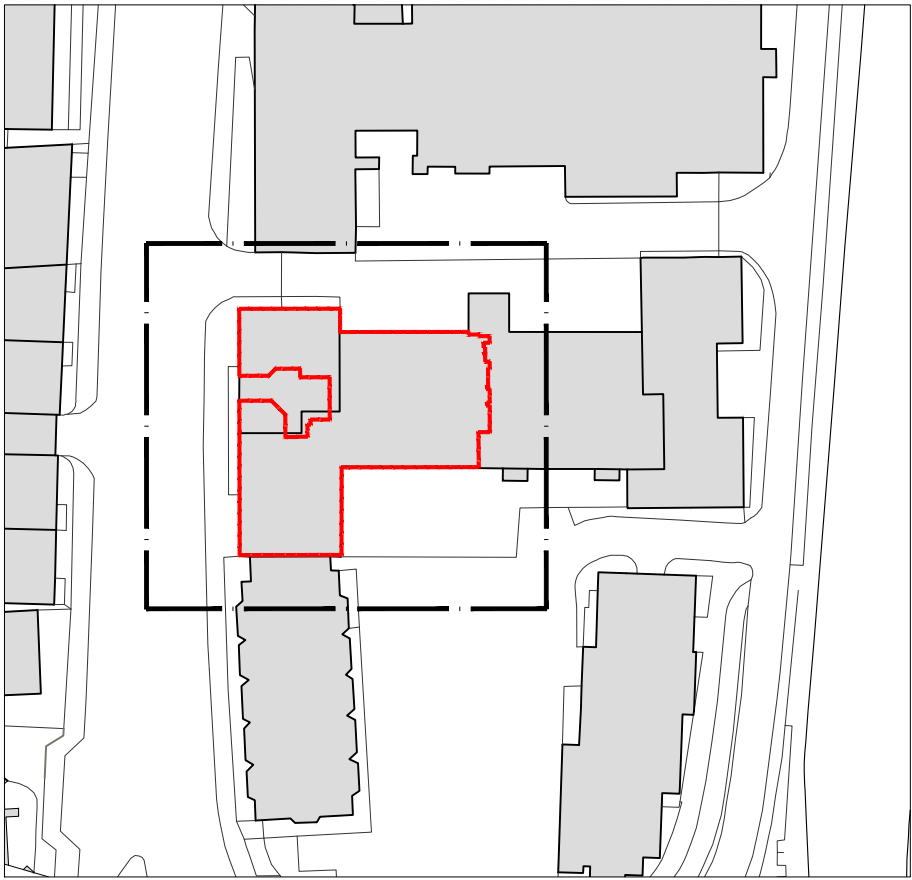

Key Plan

A	08/11/24	Issued for PLANNING
Rev	Date	Description

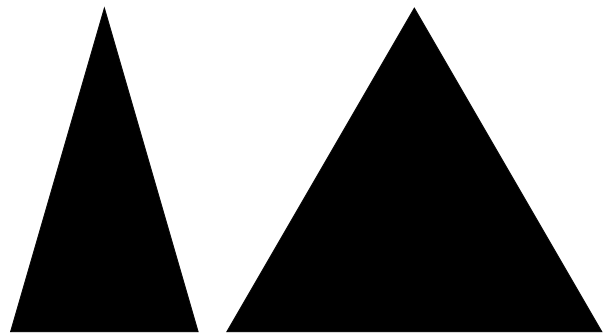


AshtonArchitecture

STAGE 3

Project	Job no
47 Queens Road, Reading	0884
Client	
Metrix Developments	
Date	Scale
November 2024	1:100 @ A1


Drawn	Checked	Approved	Rev
SM	JA		
Title			
Proposed Lower Ground Floor Plan			
Drawing Number			
0884_5201			

 

This drawing is copyright of Ashton Architecture. Do not scale from this drawing. All dimensions in MM unless noted.
All dimensions and levels to be checked on site by the contractor and such dimensions to be the Contractor's responsibility. Report all drawing errors, omissions and discrepancies to the architect.
DISCLAIMER
This document may be issued in an editable digital CAD format to enable others to use it as background information to make alterations and/or additions. In that instance the file will be accompanied by a PDF version as a record of the original file. It is for those parties making such alterations and/or additions to ensure that they make use of current background information. Ashton Architecture accepts no liability for either: any such alterations and/or additions to the background information by others; or any other changes made by others to the architectural content of the background information itself.



Proposed Elevation 01 - South [Front] Elevation

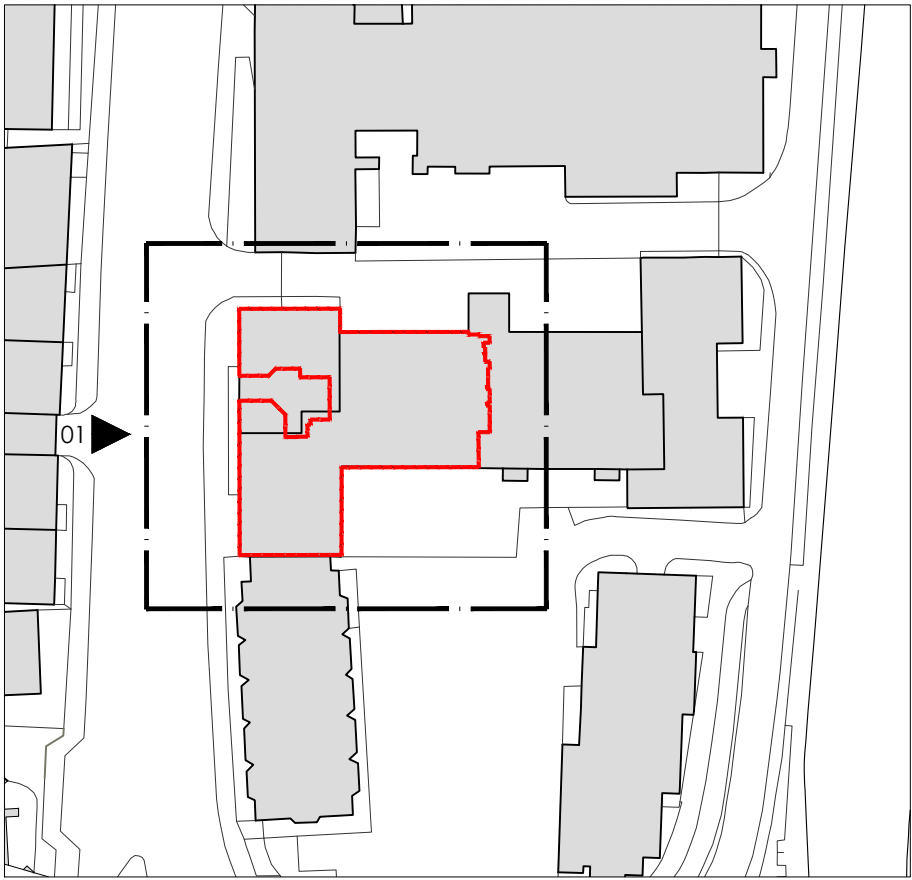

Key Plan


A	08/11/24	Issued for PLANNING
Rev	Date	Description



STAGE 3

Project	Job no
47 Queens Road, Reading	0884
Client	
Metrix Developments	
Date	Scale
November 2024	1:200 @ A3

Drawn	Checked	Approved	Rev
SM	JA		-
Title			
Proposed Elevation 01			
Drawing Number			
0884_5240			

 


This drawing is copyright of Ashton Architecture. Do not scale from this drawing. All dimensions in MM unless noted. All dimensions and levels to be checked on site by the contractor and such dimensions to be the Contractor's responsibility. Report all drawing errors, omissions and discrepancies to the architect.

DISCLAIMER

This document may be issued in an editable digital CAD format to enable others to use it as background information to make alterations and/or additions. In that instance the file will be accompanied by a PDF version as a record of the original file. It is for those parties making such alterations and/or additions to ensure that they make use of current background information. Ashton Architecture accepts no liability for either: any such alterations and/or additions to the background information by others; or any other changes made by others to the architectural content of the background information itself.



Proposed Elevation 02 - East [Side] Elevation

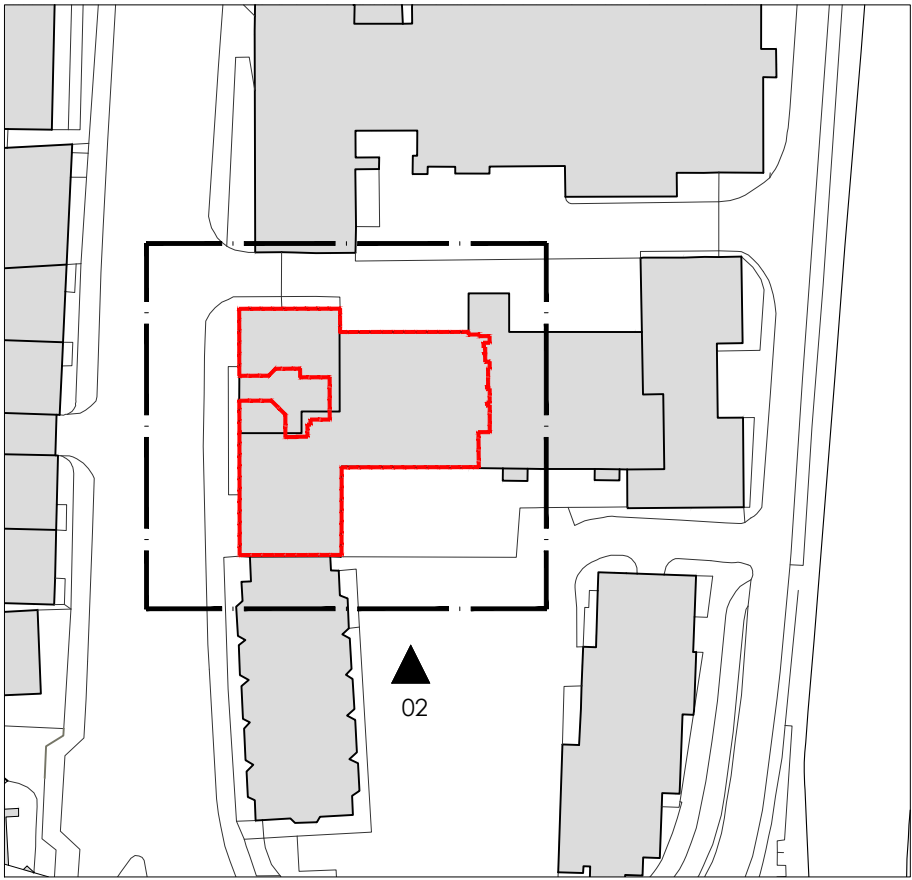

Key Plan

A	08/11/24	Issued for PLANNING
Rev	Date	Description



STAGE 3

Project	Job no
47 Queens Road, Reading	0884
Client	
Metrix Developments	
Date	Scale
November 2024	1:200 @ A3


Drawn	Checked	Approved	Rev
SM	JA		-
Title			
Proposed Elevation 02			
Drawing Number			
0884_5241			



This drawing is copyright of Ashton Architecture. Do not scale from this drawing. All dimensions in MM unless noted.
All dimensions and levels to be checked on site by the contractor and such dimensions to be the Contractor's responsibility. Report all drawing errors, omissions and discrepancies to the architect.
DISCLAIMER
This document may be issued in an editable digital CAD format to enable others to use it as background information to make alterations and/or additions. In that instance the file will be accompanied by a PDF version as a record of the original file. It is for those parties making such alterations and/or additions to ensure that they make use of current background information. Ashton Architecture accepts no liability for either: any such alterations and/or additions to the background information by others; or any other changes made by others to the architectural content of the background information itself.



Proposed Elevation 03 - West [Side] Elevation

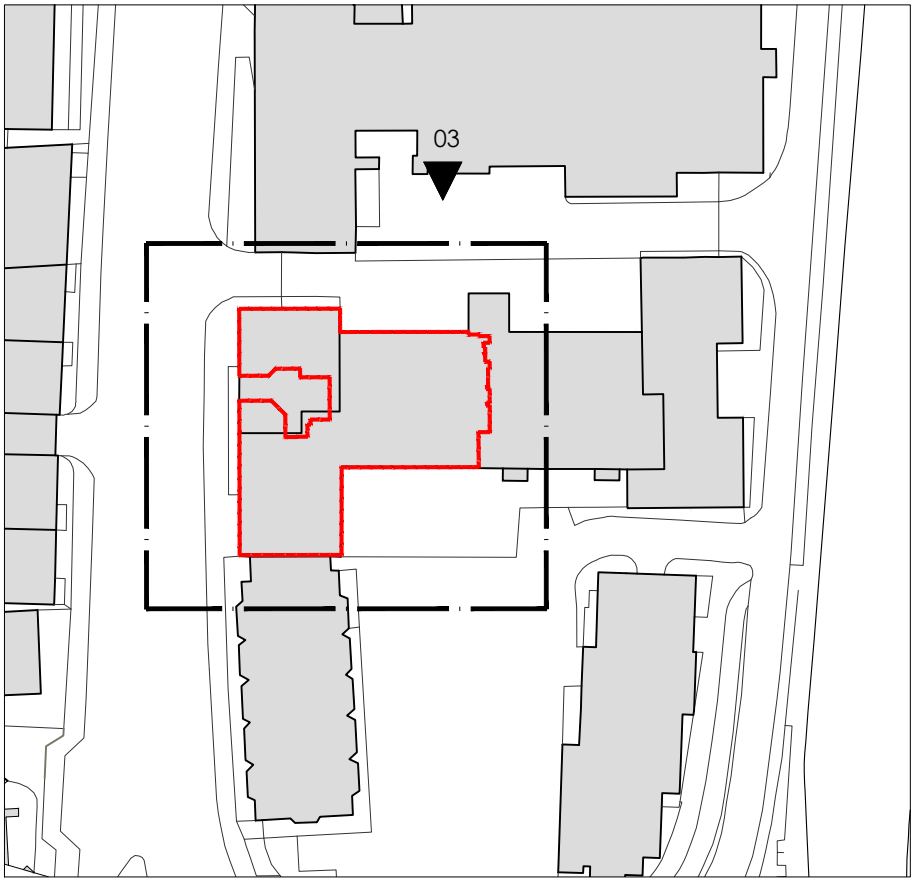

Key Plan


A	08/11/24	Issued for PLANNING
Rev	Date	Description




STAGE 3

Project	Job no
47 Queens Road, Reading	0884
Client	
Metrix Developments	
Date	Scale
November 2024	1:200 @ A3


Drawn	Checked	Approved	Rev
SM	JA		-
Title			
Proposed Elevation 03			
Drawing Number			
0884_5242			

 

This drawing is copyright of Ashton Architecture. Do not scale from this drawing. All dimensions in MM unless noted.
All dimensions and levels to be checked on site by the contractor and such dimensions to be the Contractor's responsibility. Report all drawing errors, omissions and discrepancies to the architect.
DISCLAIMER
This document may be issued in an editable digital CAD format to enable others to use it as background information to make alterations and/or additions. In that instance the file will be accompanied by a PDF version as a record of the original file. It is for those parties making such alterations and/or additions to ensure that they make use of current background information. Ashton Architecture accepts no liability for either: any such alterations and/or additions to the background information by others; or any other changes made by others to the architectural content of the background information itself.

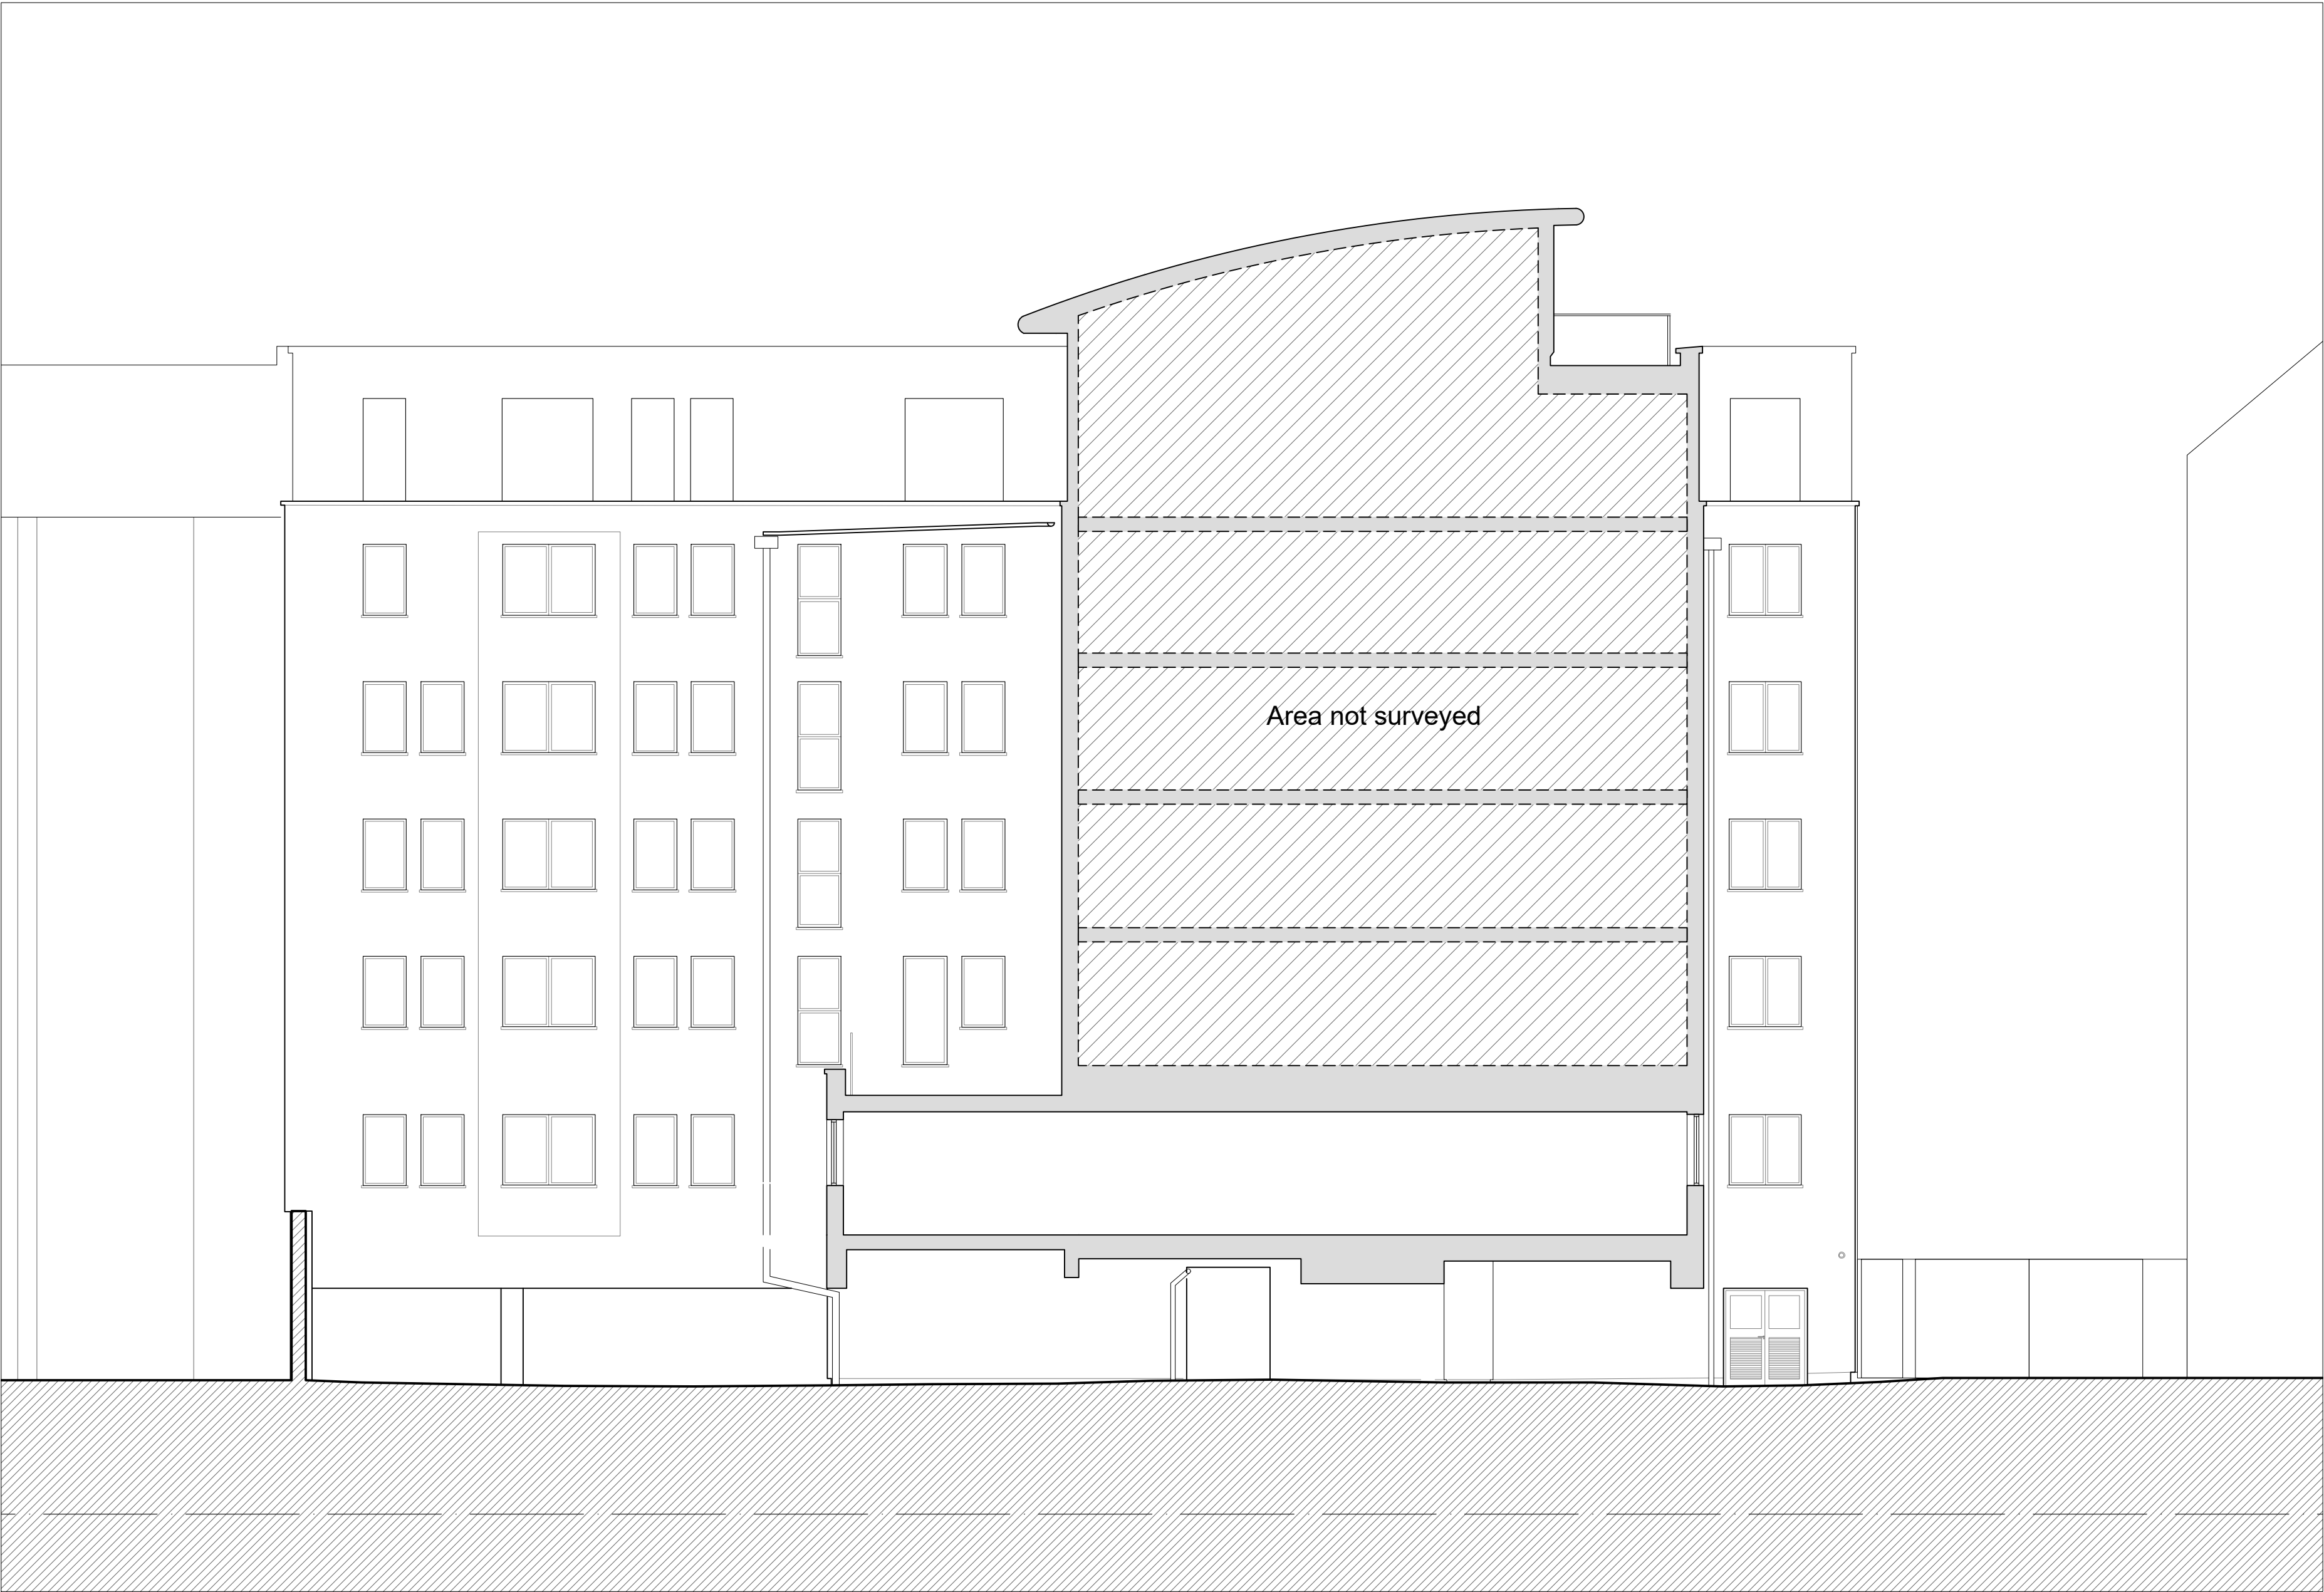


Proposed Elevation 04 - North [Rear] Elevation

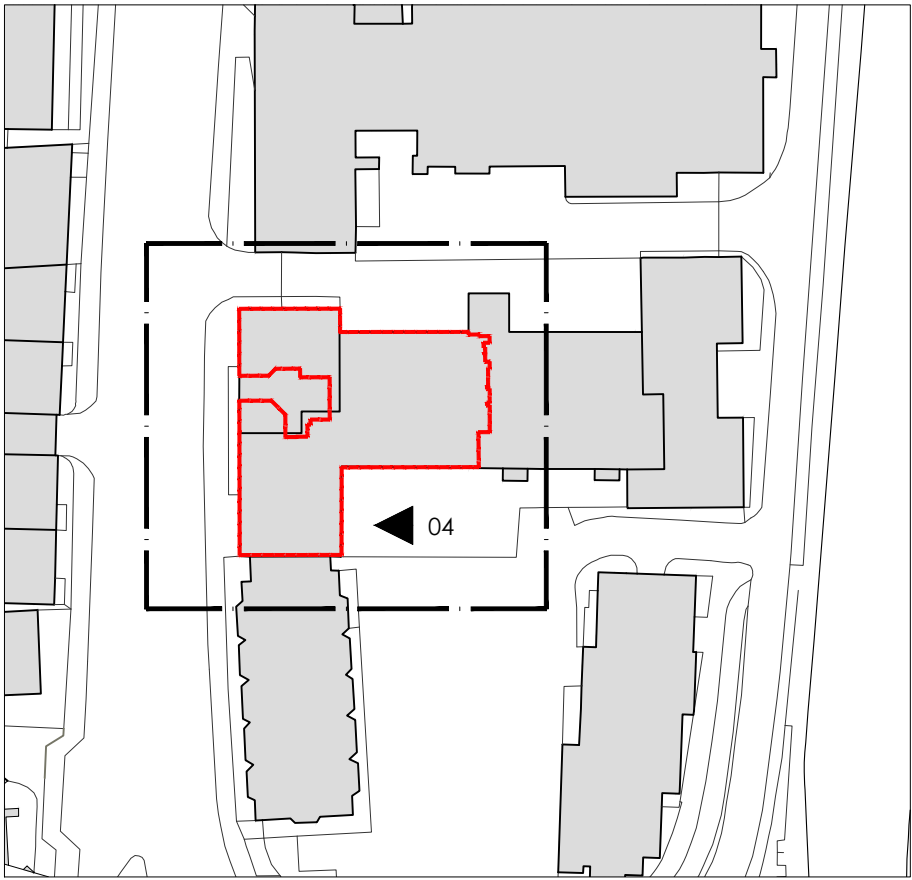

Key Plan

A	08/11/24	Issued for PLANNING
Rev	Date	Description

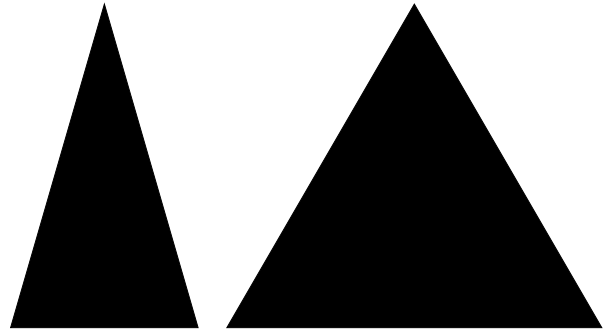


AshtonArchitecture

STAGE 3

Project	Job no
47 Queens Road, Reading	0884
Client	
Metrix Developments	
Date	Scale
November 2024	1:200 @ A3

Drawn	Checked	Approved	Rev
SM	JA		-
Title			
Proposed Elevation 04			
Drawing Number			
0884_5243			

 

This drawing is copyright of Ashton Architecture. Do not scale from this drawing. All dimensions in MM unless noted.
All dimensions and levels to be checked on site by the contractor and such dimensions to be the Contractor's responsibility. Report all drawing errors, omissions and discrepancies to the architect.
DISCLAIMER
This document may be issued in an editable digital CAD format to enable others to use it as background information to make alterations and/or additions. In that instance the file will be accompanied by a PDF version as a record of the original file. It is for those parties making such alterations and/or additions to ensure that they make use of current background information. Ashton Architecture accepts no liability for either: any such alterations and/or additions to the background information by others; or any other changes made by others to the architectural content of the background information itself.