




P7	Existing trees updated	16.10.24
P6	Exit stairs from North elevation and CAT ladder updated	15.10.24
P5	Cycle shelter shown	08.10.24
P4	Proposed landscaping updated to suit comments	07.10.24
P3	Raised walkway omitted	23.09.24
P2	Stairs and ramp to main entrance updated to suit fire strategy	07.09.24
P1	First Issue	04.07.24

Rev	Description	Date
-----	-------------	------

Status
For Information

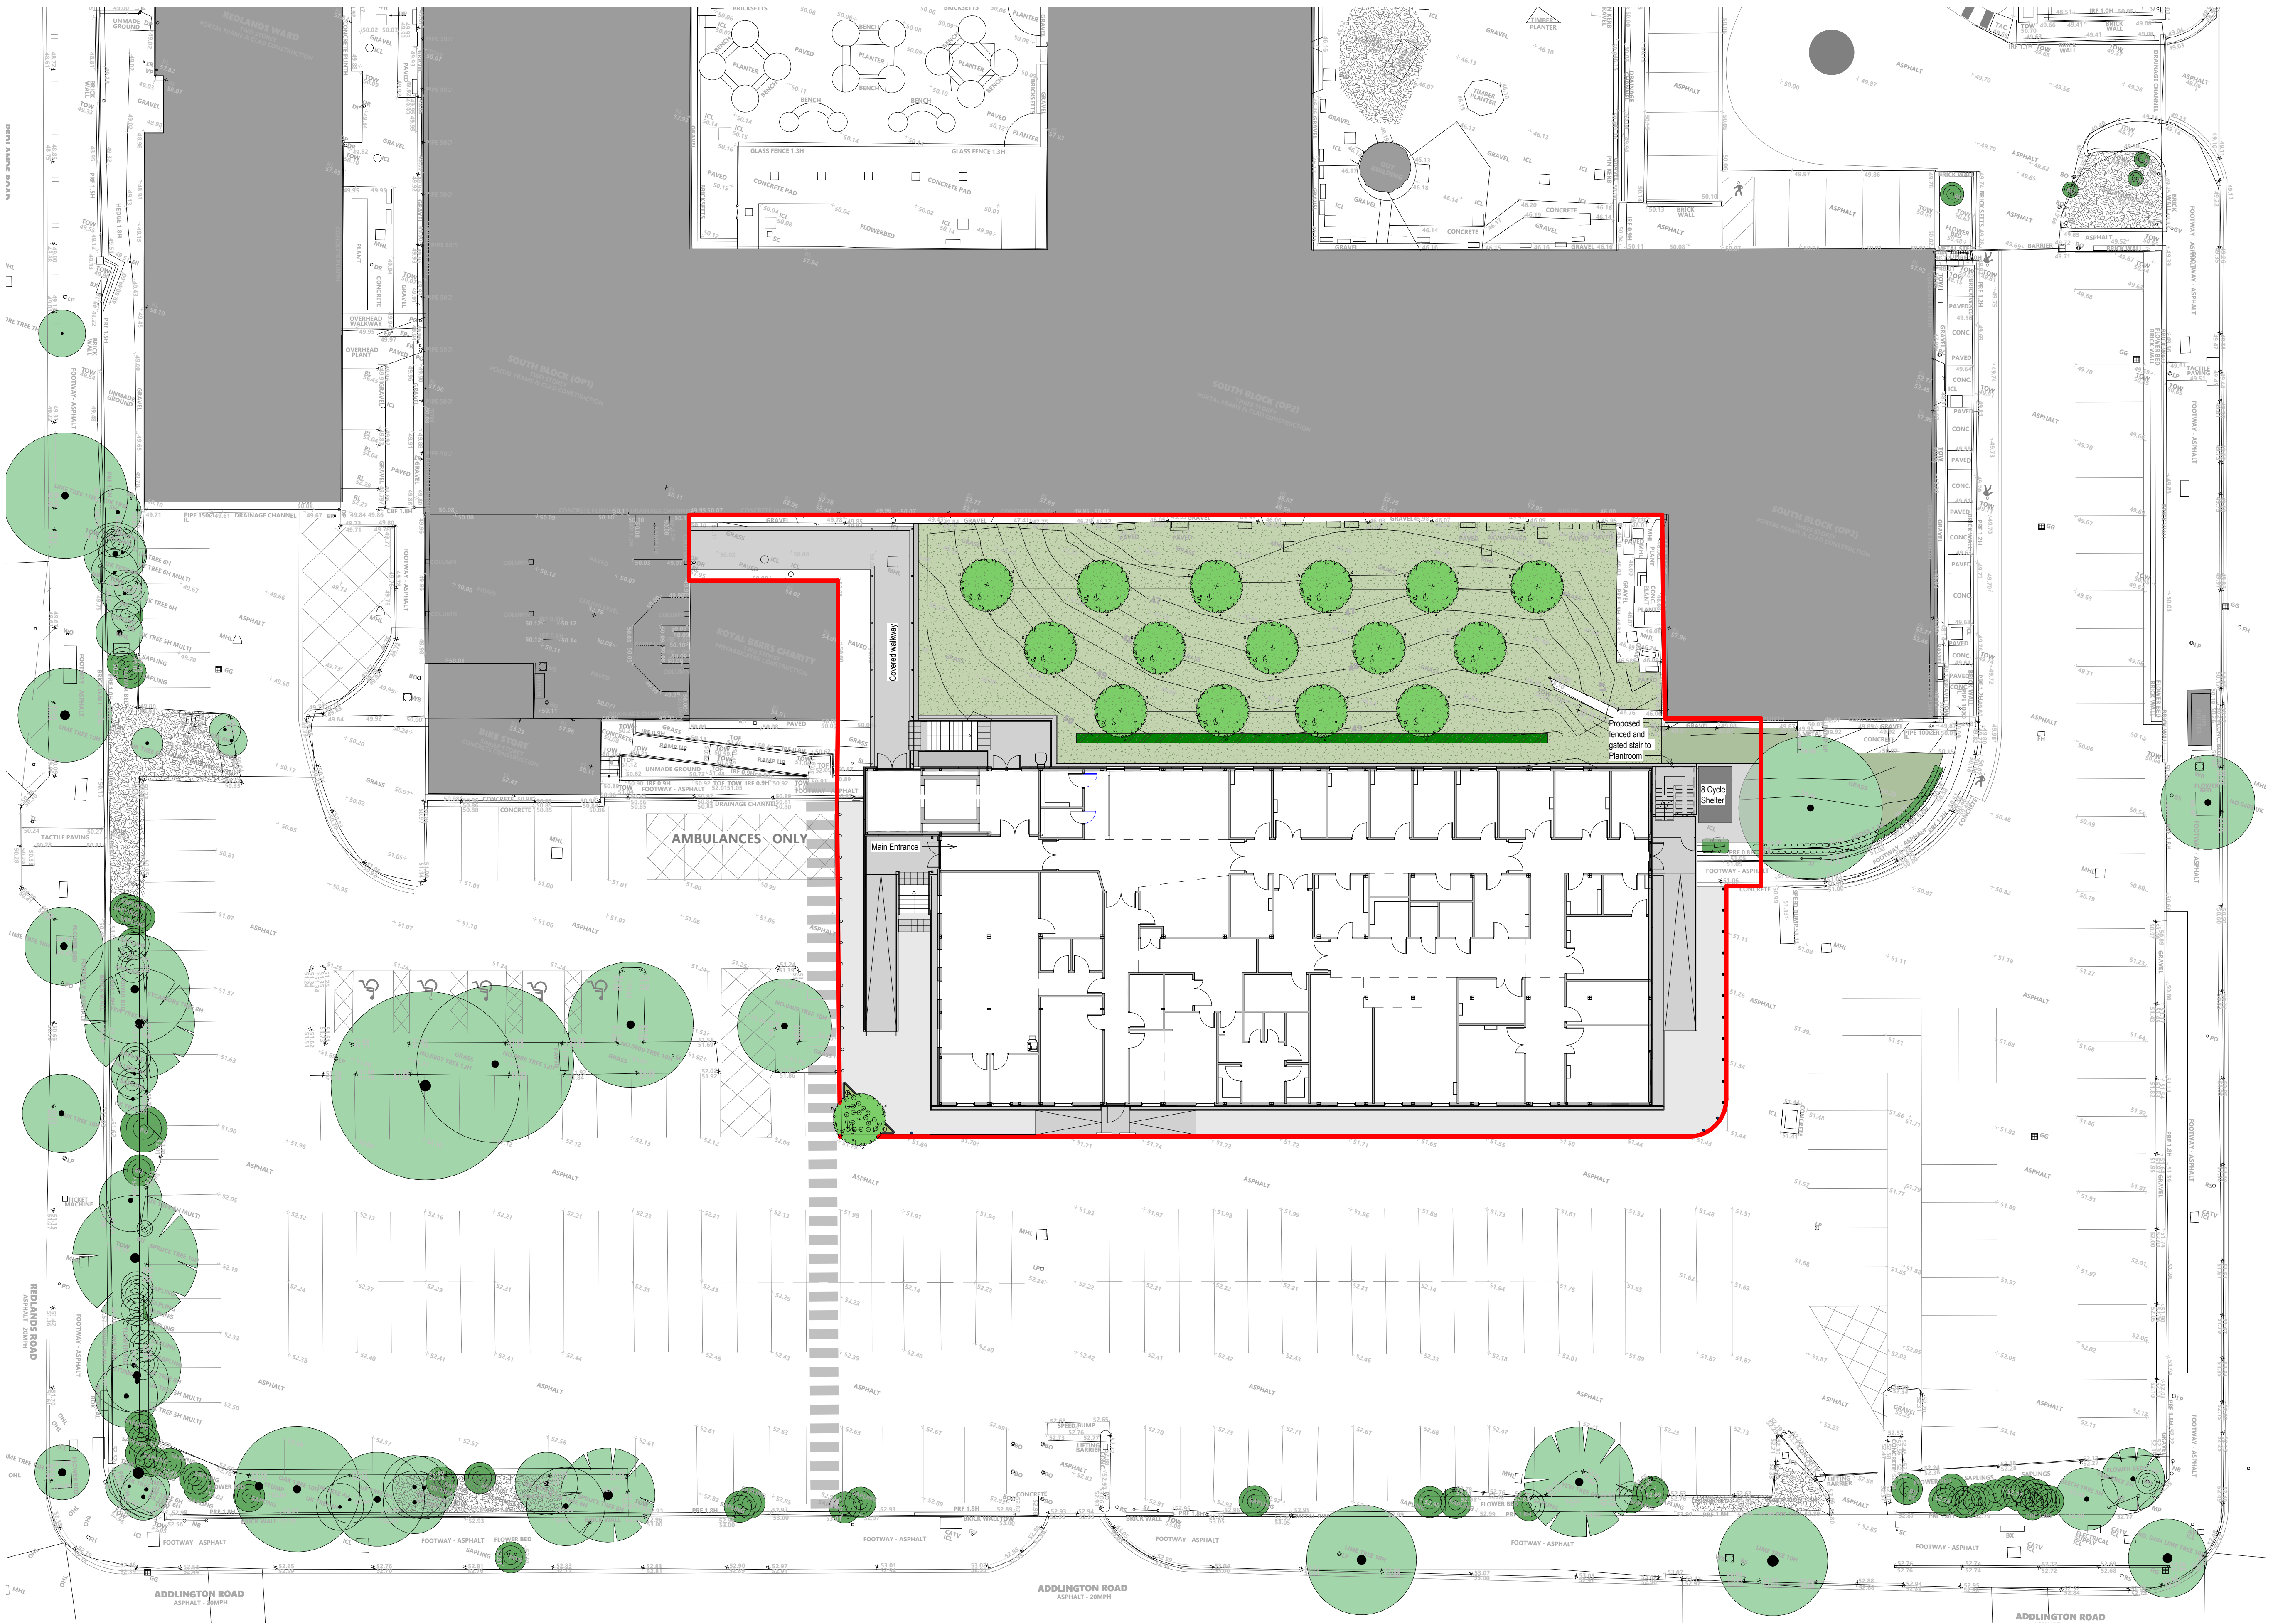

T: +44(0)161 6940123 | E: info@mtxcontracts.co.uk | W: www.mtx.co.uk

Client
Royal Berkshire NHS Foundation Trust

Project
Royal Berkshire Hospital
Urology Unit

Title
Proposed Site Plan

Drawn By	Checked By	Date	Scale@A1
NP	NS	28.06.24	1 : 200
Project	Origin	Volume	Level
P24-0002-MTX-XX-XX-DR-A-700-001			
	Number	Revision	
		P7	

COPYRIGHT: The copyright of this drawing belongs to: MTX Contracts LTD and cannot be reproduced in any way whatsoever without company approval.