






Proposed Cycle store Key Plan

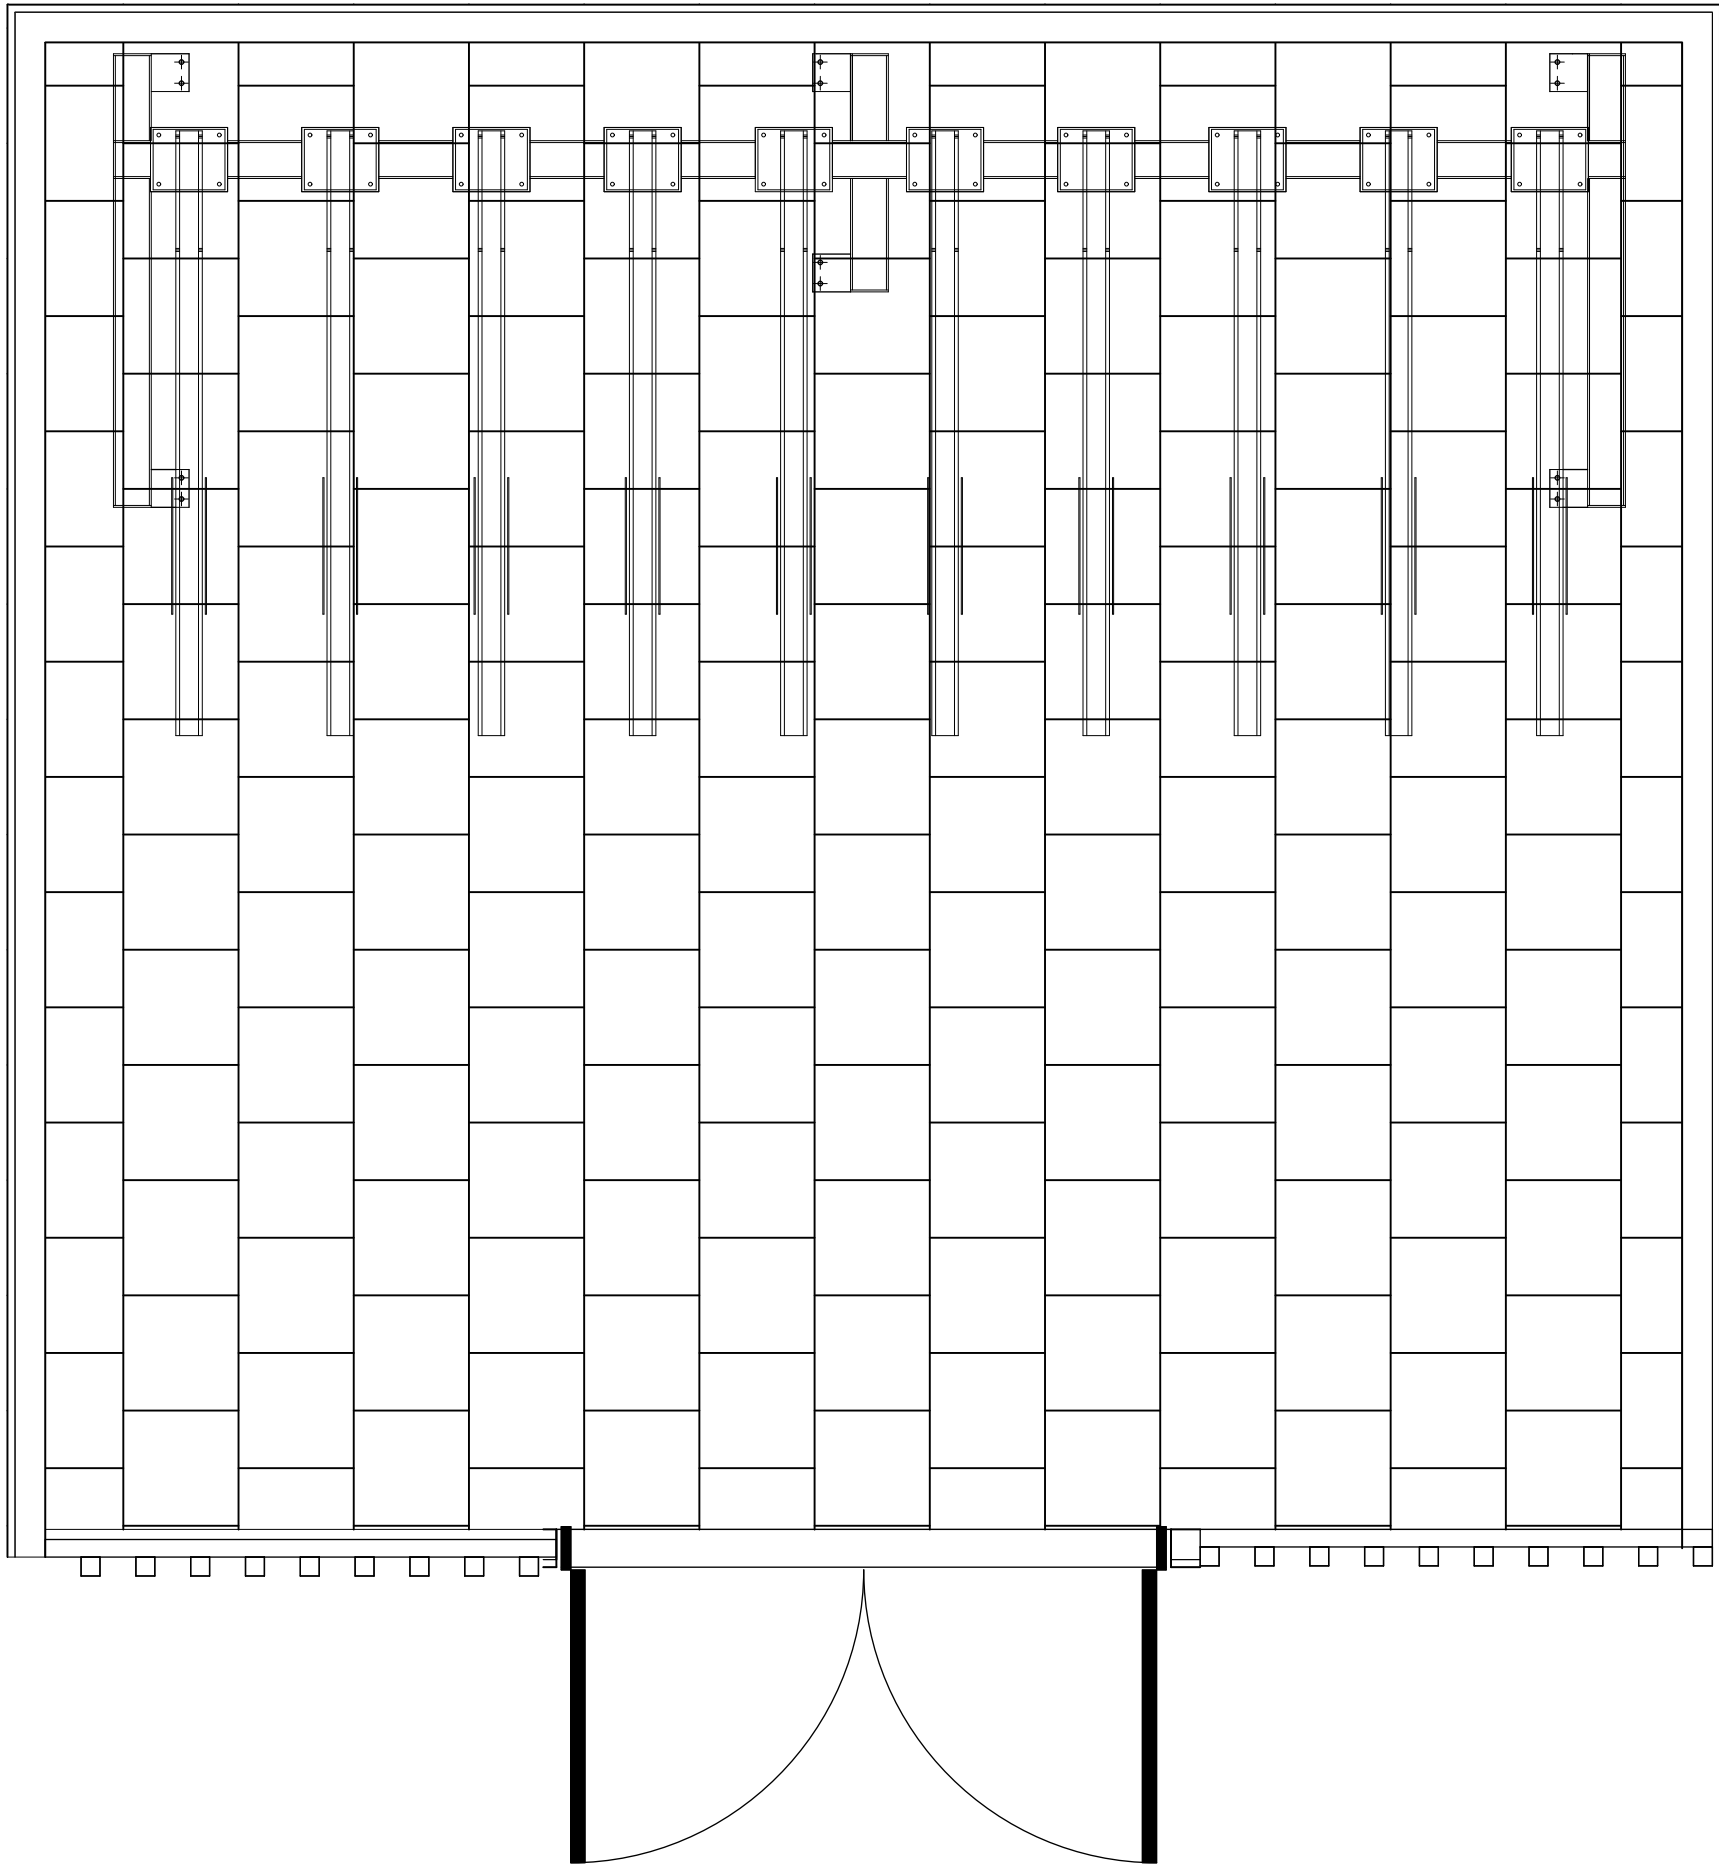

Reference product: Falcolok secure cycle store for two tier cycle parking system

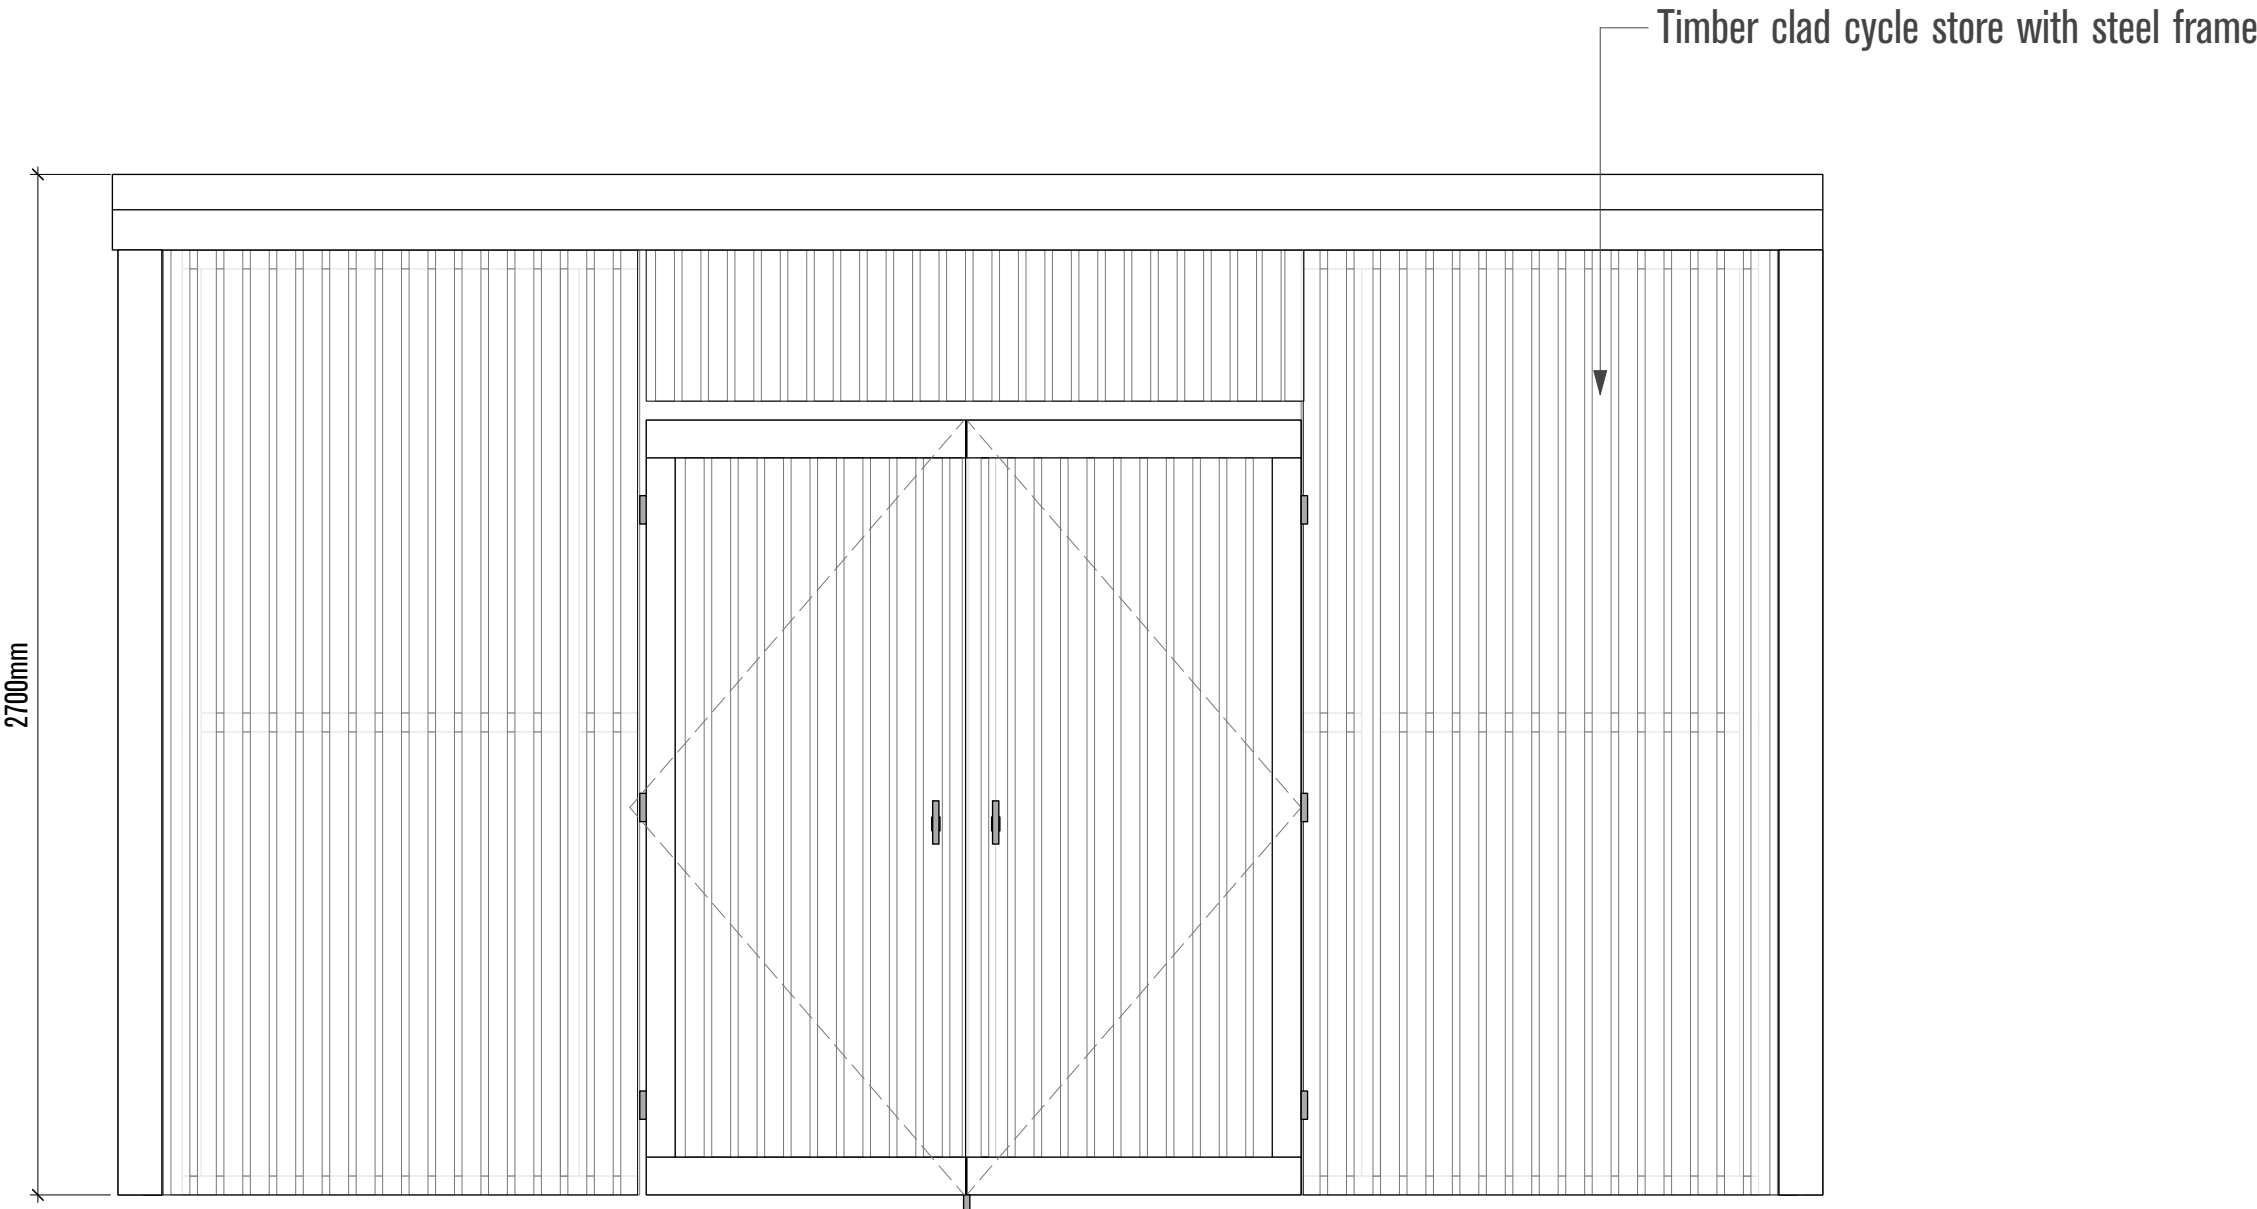

Proposed Front Elevation

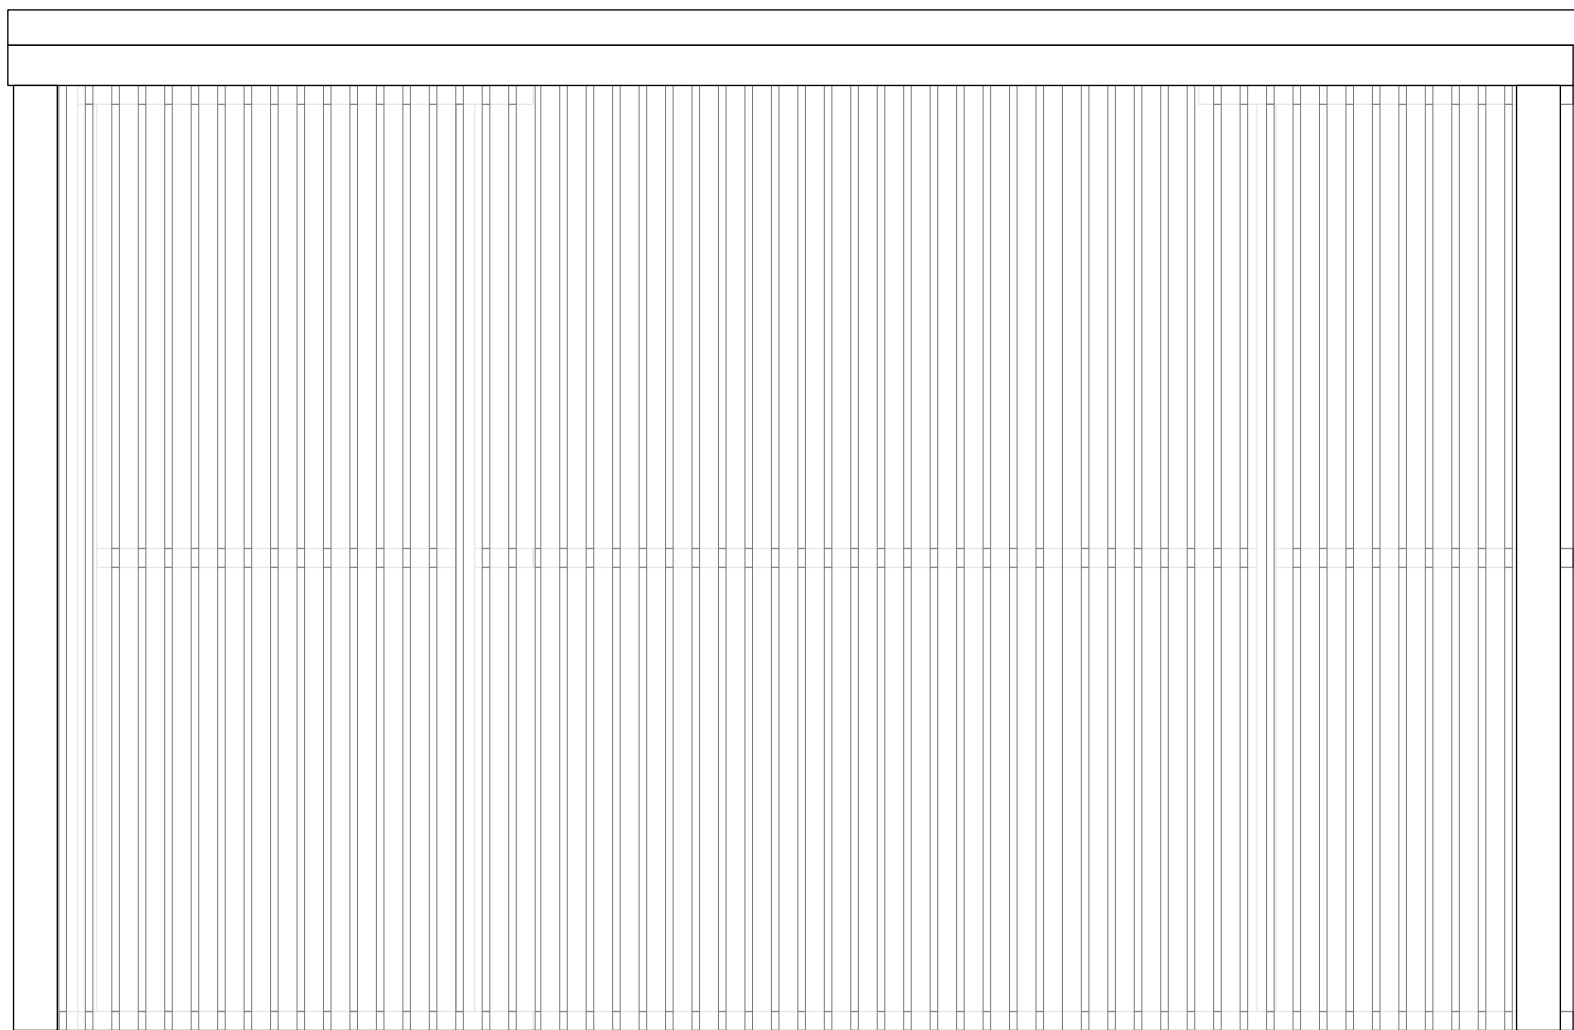

Proposed Side Elevation

SCALE @ A1: 1:20
SCALE @ A3: 1:40

0 200 400 600 800 mm

A1

A3

NOTES

Default drawing size is A1

To print at A3 please 'scale by 50%

Check printed scale against scale bar above

DRAWING DATE: 23/10/2024

Sawkings Architects Ltd copyright 2024

This drawing must not be reproduced in part or whole without prior written consent.

Scale to be checked against scale bar as this drawings has been provided electronically

Check and confirm all dimensions on site prior to commencing work.

IF IN DOUBT ASK.

REV.	DATE	NOTES
P1	23/10/2024	Planning Issue

PROJECT

Charters, Reading

CLIENT

Maxika Homes

Sawkings Architects

The Box Hill Studio

1 The Quarry,

Batchworth,

Surrey RH3 7BY

12

sawkings

architects

T 01737 845580

E hello@sawkingsarchitects.com

W www.sawkingsarchitects.com

RIBA

Chartered Practice

STATUS	DRAWN BY	CHECKED BY
PLANNING	RN	CC
JOB NO.	DRAWING NO.	REV
A4685	3401	P1
DRAWING TITLE		
Proposed Cycle Storage		

HAZARDS LEADING TO UNUSUAL OR SIGNIFICANT RISK DURING THE CONSTRUCTION PROCESS ARE IDENTIFIED ON THIS DRAWING AS:
SAWKINGS ARCHITECTS SPECIFIC RISKS & HAZARDS:

NOTE: THE LIST ABOVE IDENTIFIES CERTAIN RISKS WHICH ARE DEEMED TO BE UNUSUAL, ABNORMAL OR UNEXPECTED TO A COMPETENT CONTRACTOR CARRYING OUT WORK OF THIS NATURE BUT DOES NOT COVER ALL POSSIBLE SITUATIONS WHICH MAY BE ENCOUNTERED DURING THE CONSTRUCTION PROCESS. IT IS THEREFORE THE MAIN CONTRACTOR'S RESPONSIBILITY TO IDENTIFY ANY FURTHER RISKS/HAZARDS AND TAKE APPROPRIATE ACTION.