



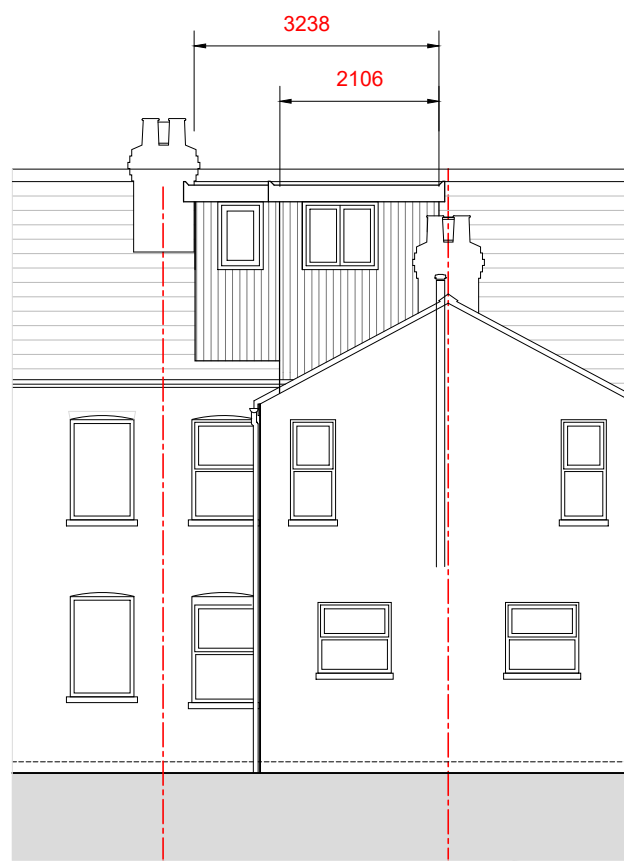


PROPOSED NORTH ELEVATION
SCALE 1 : 100


Volume of dormer V1= W xH x L/2
3.3 x 2.3 x3.7/2 = 14.0 m³
Volume of dormer V1= W xH x L/2
2.1 x 2.5 x1.9/2 = 4.98 m³
Total V1 + V2 = 14.0m³ + 4.98 m³ = 18.98 m³

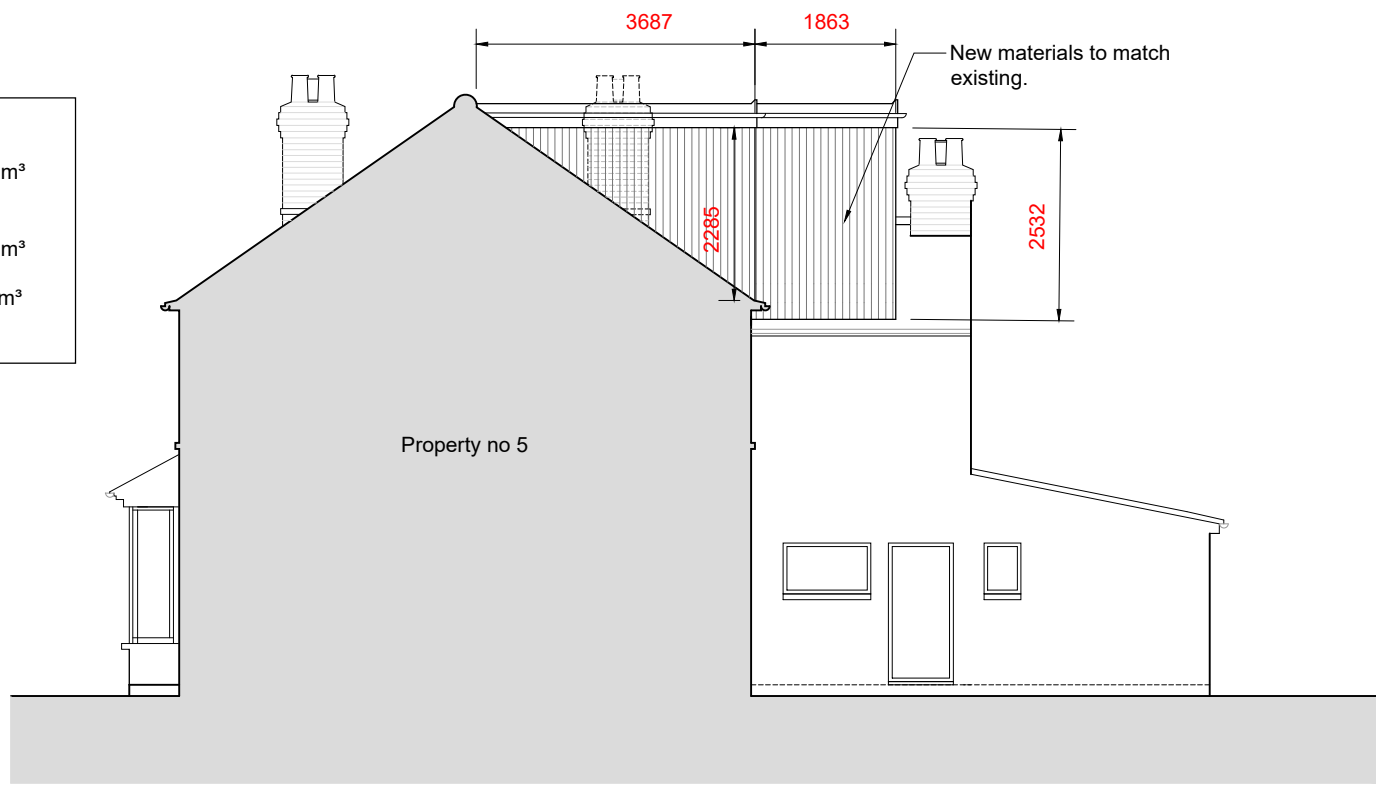

PROPOSED EAST ELEVATION
SCALE 1 : 100

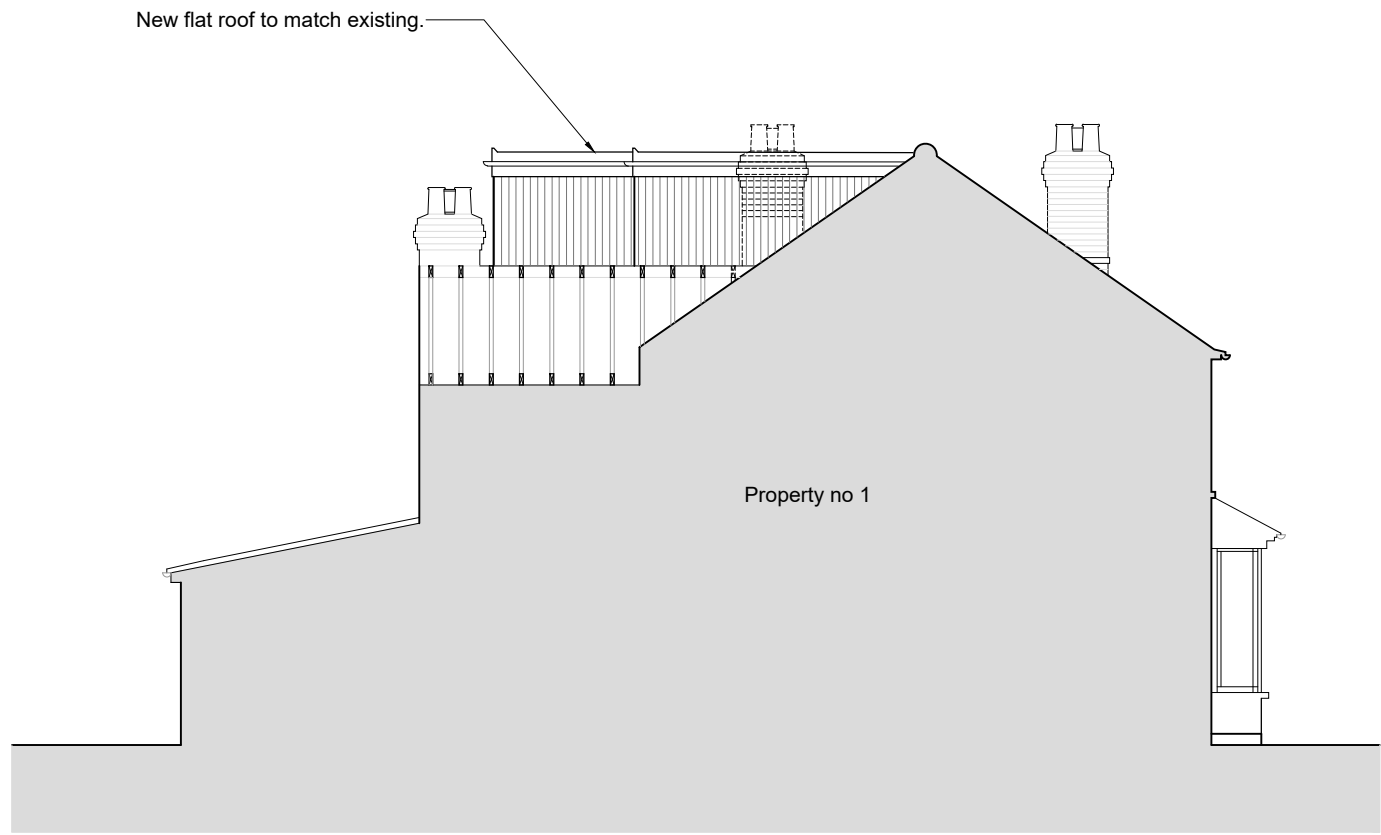


PROPOSED WEST ELEVATION
SCALE 1 : 100

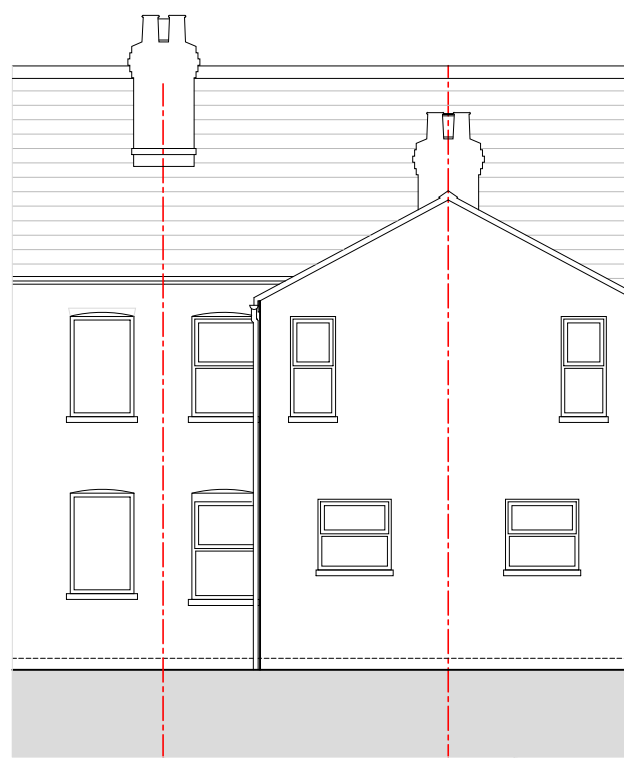


EXISTING NORTH ELEVATION
SCALE 1 : 100




EXISTING EAST ELEVATION
SCALE 1 : 100

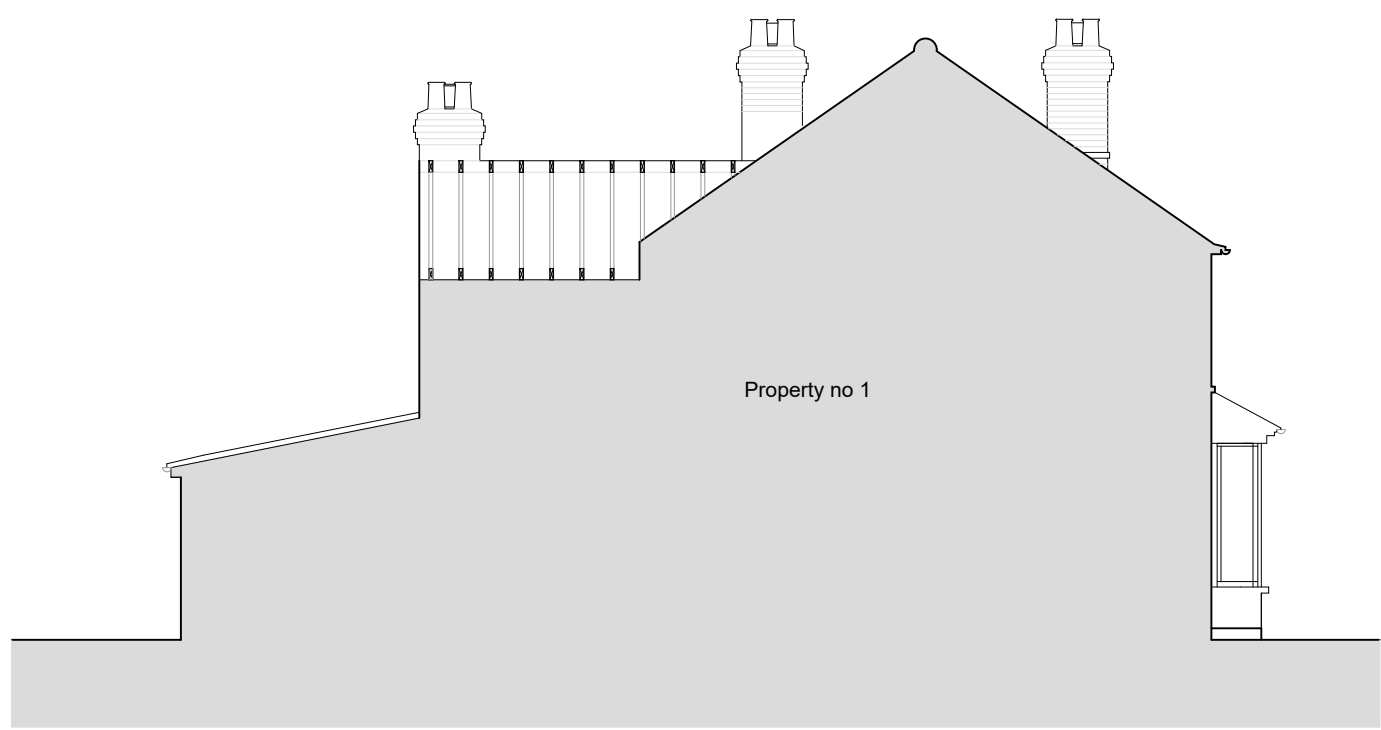


EXISTING WEST ELEVATION
SCALE 1 : 100

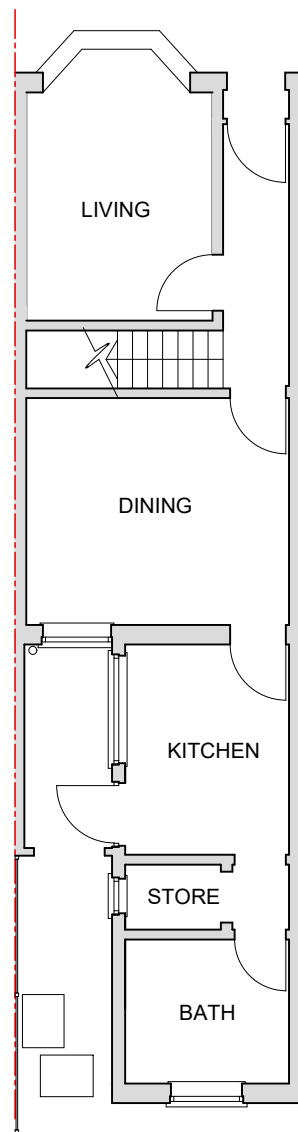


EXISTING GROUND FLOOR PLAN
SCALE 1 : 100

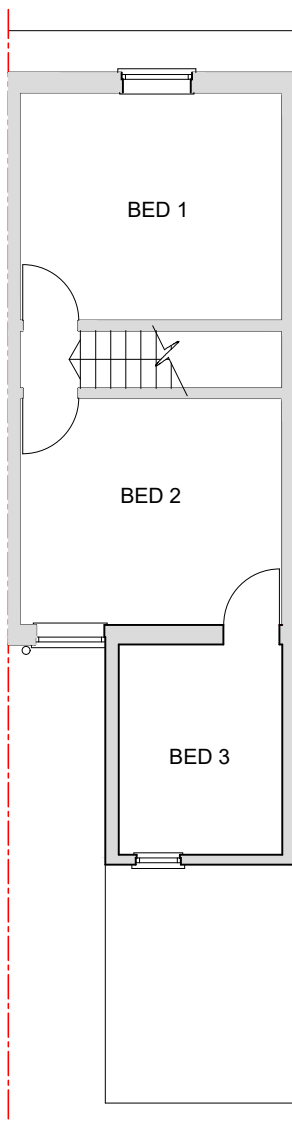


EXISTING FIRST FLOOR PLAN
SCALE 1 : 100

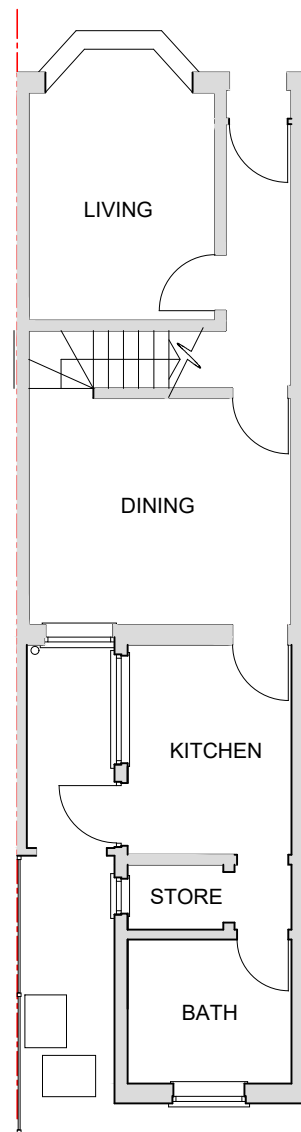


PROPOSED GROUND FLOOR PLAN
SCALE 1 : 100

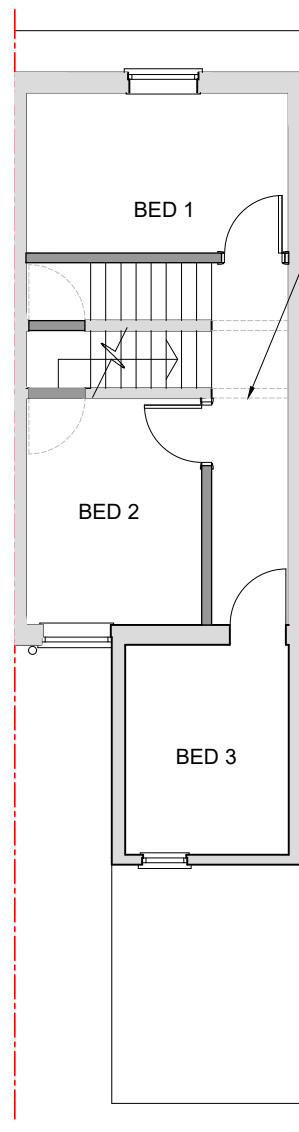

PROPOSED FIRST FLOOR PLAN
SCALE 1 : 100

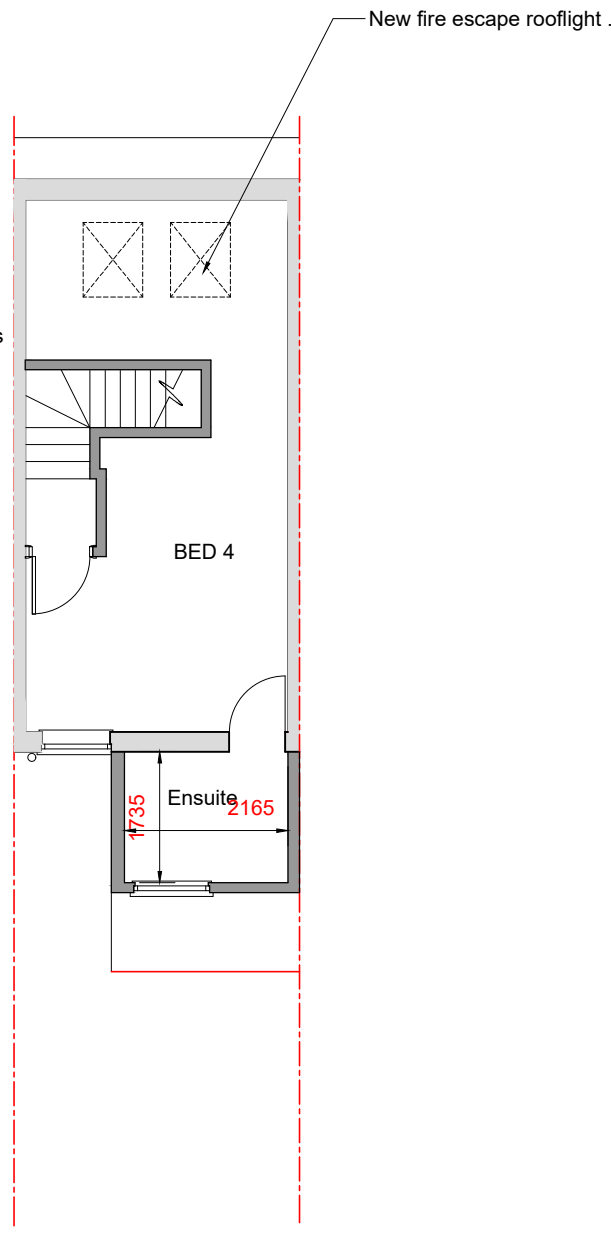

PROPOSED LOFT PLAN
SCALE 1 : 100

 

NOTES

© SK Design consultants - THIS DRAWING AND DESIGN REMAINS THE COPYRIGHT AND INTELLECTUAL PROPERTY OF SK CONSULTANTS AND SHALL NOT BE COPIED IN ANY FORMAT WITHOUT APPROVAL.

THIS DRAWING IS TO BE READ IN CONJUNCTION WITH ALL OTHER DRAWINGS AND DOCUMENTS PROVIDED. THE CONTRACTOR MUST CHECK ALL DIMENSIONS ON SITE BEFORE PLACING ORDERS FOR MATERIALS OR SHOP FABRICATIONS OR COMMENCING WORKS ON SITE. ANY DISCREPANCIES SHOULD BE NOTIFIED BEFORE PROCEEDING.

SK Design Consultants
22 Netley close
Caversham
Reading RG4 6SR
Tel : 07821111602

Client:
Mr KHALID RAJA

Project:
LOFT CONVERSION.

Location:
3 Lennox Road, READING, Berkshire, RG6 1PJ

Drawing Title:
EXISTING PLANS AND ELEVATIONS

Date:
OCT 2024

Sheet Size:
A1

Drawn:
SK

Drawing No:

B1579-02

Revision:

.