
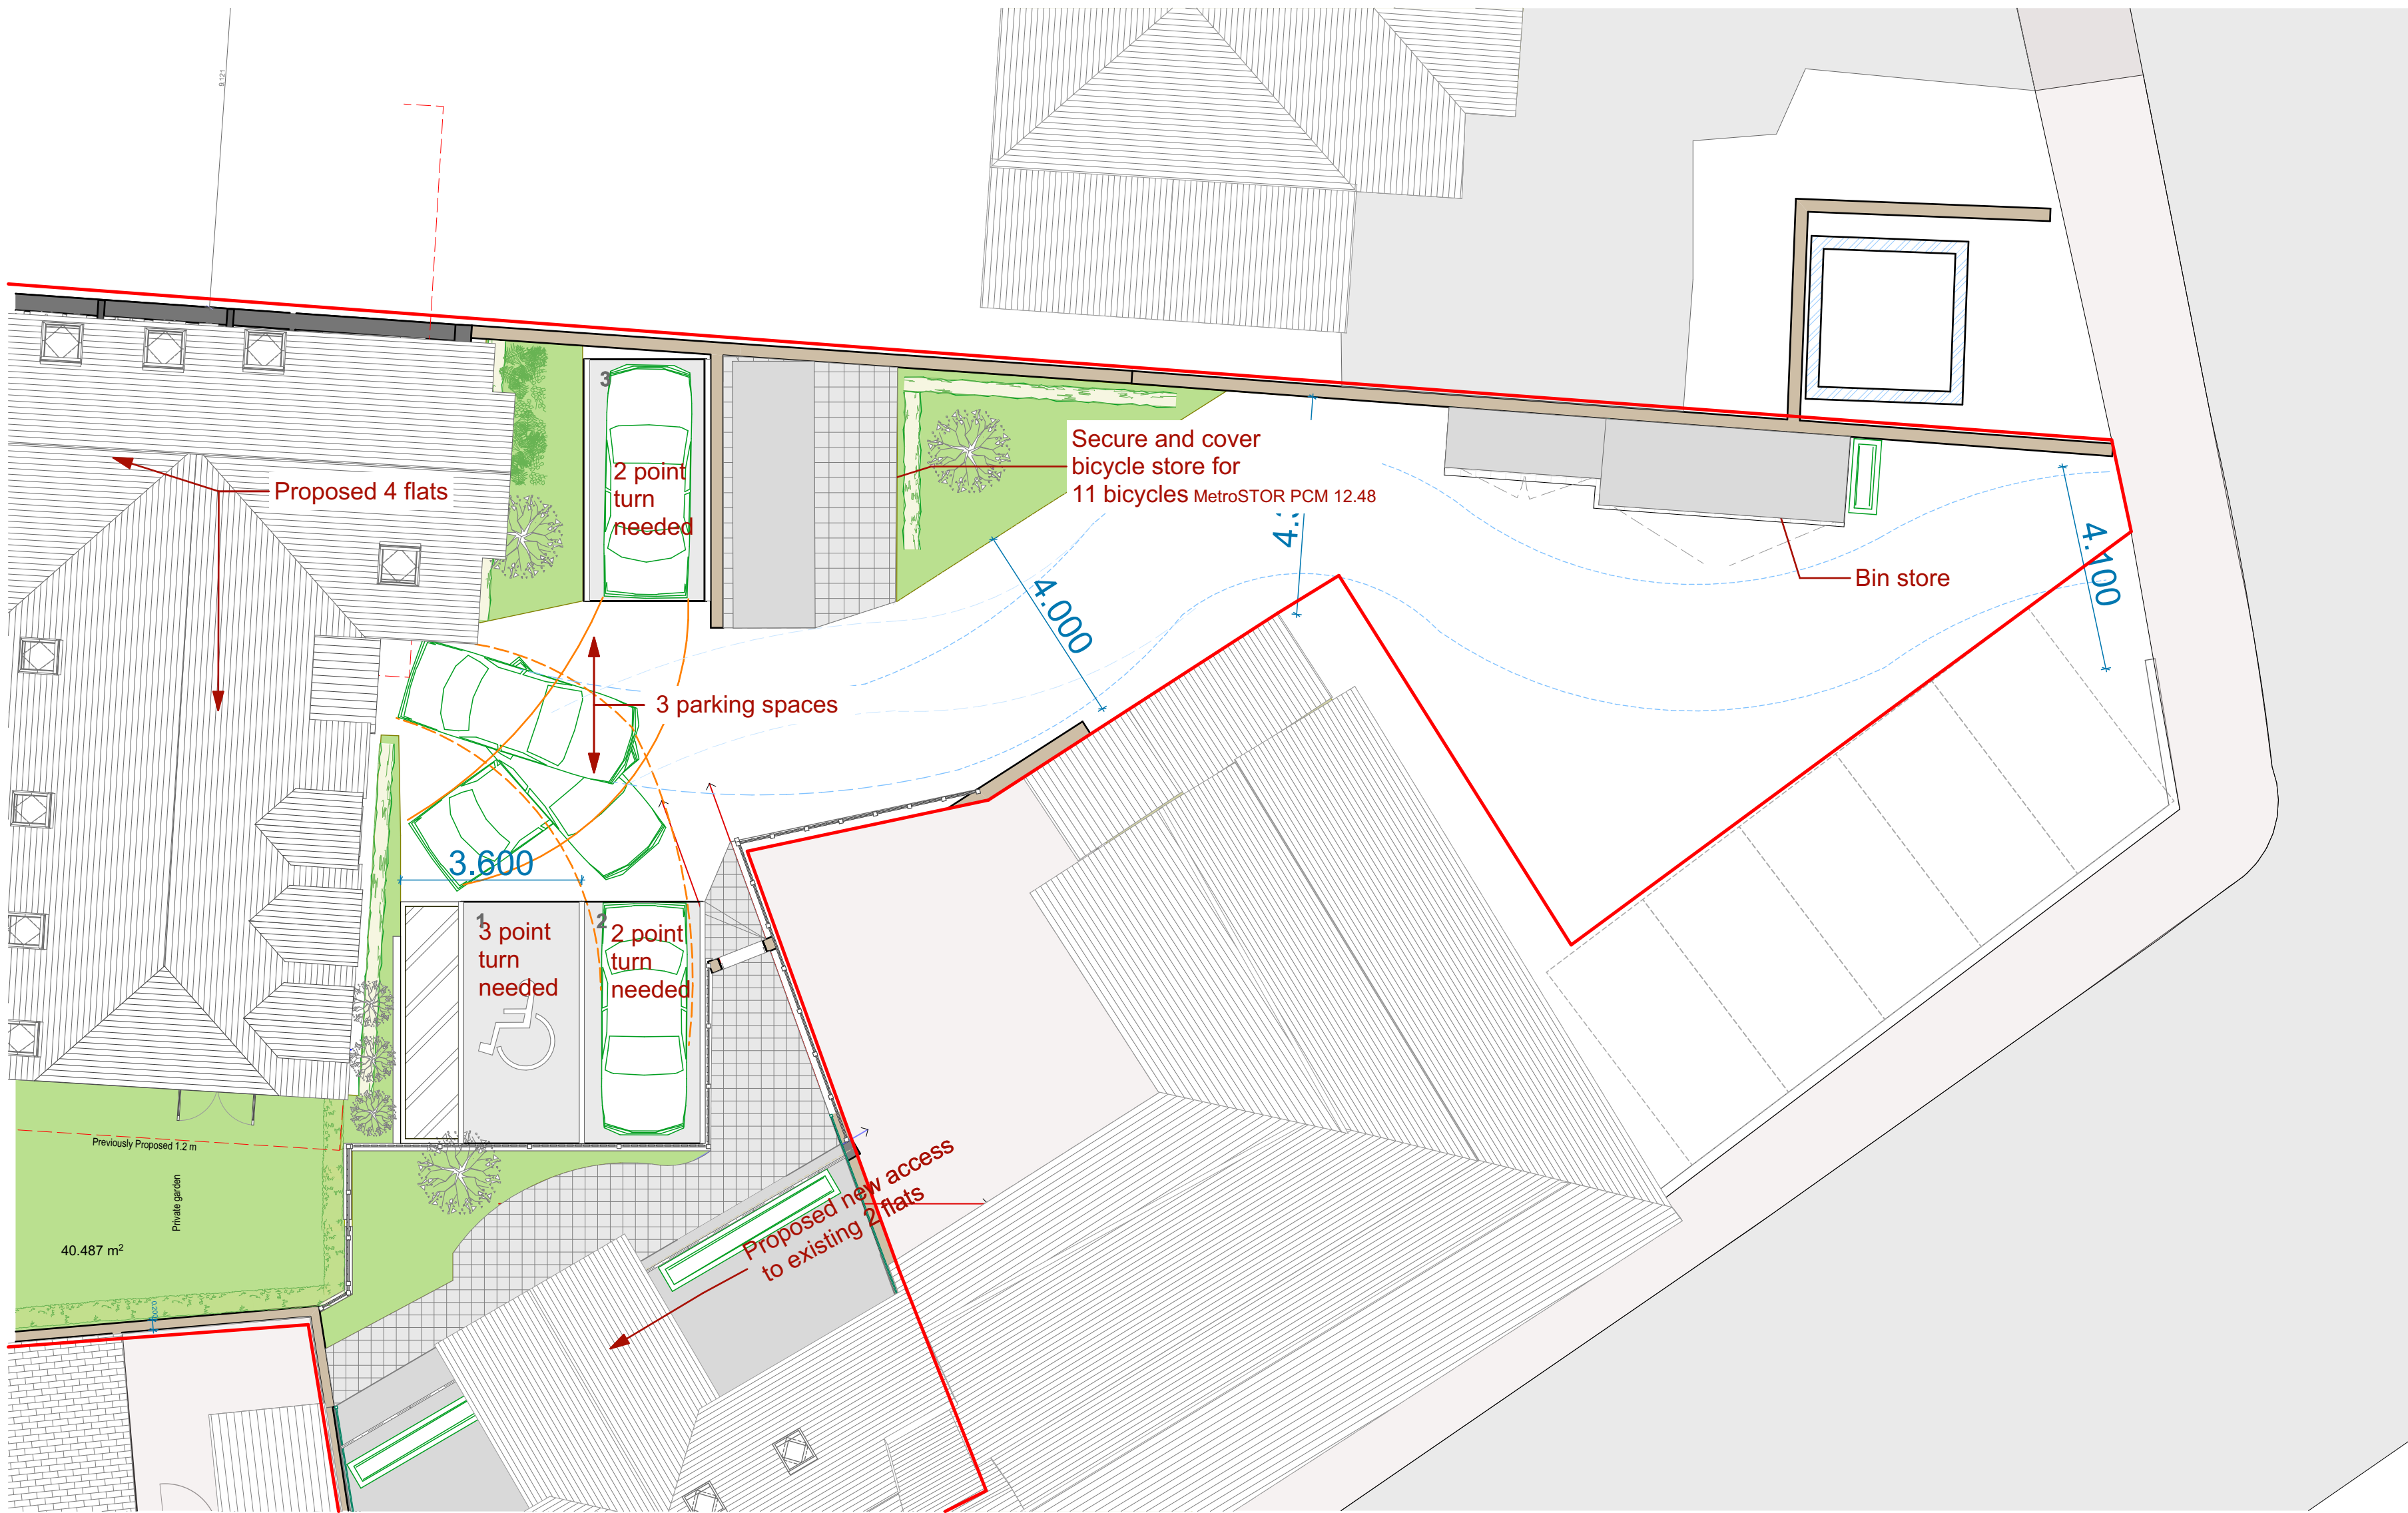


© This drawing remains the property of The Keen Partnership and shall not be copied without prior written consent.
All dimensions to be checked on site and any discrepancies to be reported before work commences.

Notes:

 

New FLATS areas :

Ground Floor
Flat 1: 79 m², garden: 33m²
Flat 2: 52m², garden: 32m²
First Floor
Flat 3:79 m²
Flat 4: 51m²
amenities: balcony

Existing areas to remain:

Ground Floor
Restaurant: 80 m²,
First Floor
Flats: 79 m²
Second Floor
Flats: 50 m²

Areas to be demolished:

Ground Floor
Rear A3 unit : 470 m²

THE
KEEN
PARTNERSHIP

The Courtyard
Edinburgh Road
Reading
RG30 2UA

Tel: 0118 9510855

Fax: 0118 951866

Email: info@keenpartnership.co.uk

Client:

Krish Food & Leisure Ltd
Mr. Parihar

Job Title:

New Development rear to
2-4 Church Street, Caversham
Reading RG4 -8AT

Drawing Title:

Draft Car Tracking Diagram

Status:

Planning

Date Drawn:

15-11-2017

Drawn By:

L.Lample

Scale:

1:100 @A2

Job No:

8636-16

Drg No:

8636-PL-16

Rev:

23/09/2024

GROUND FLOOR PLAN FLATS & HOUSES
LAND TO REAR AT 2-4 CHURCH STREET CAVERSHAM, READING