
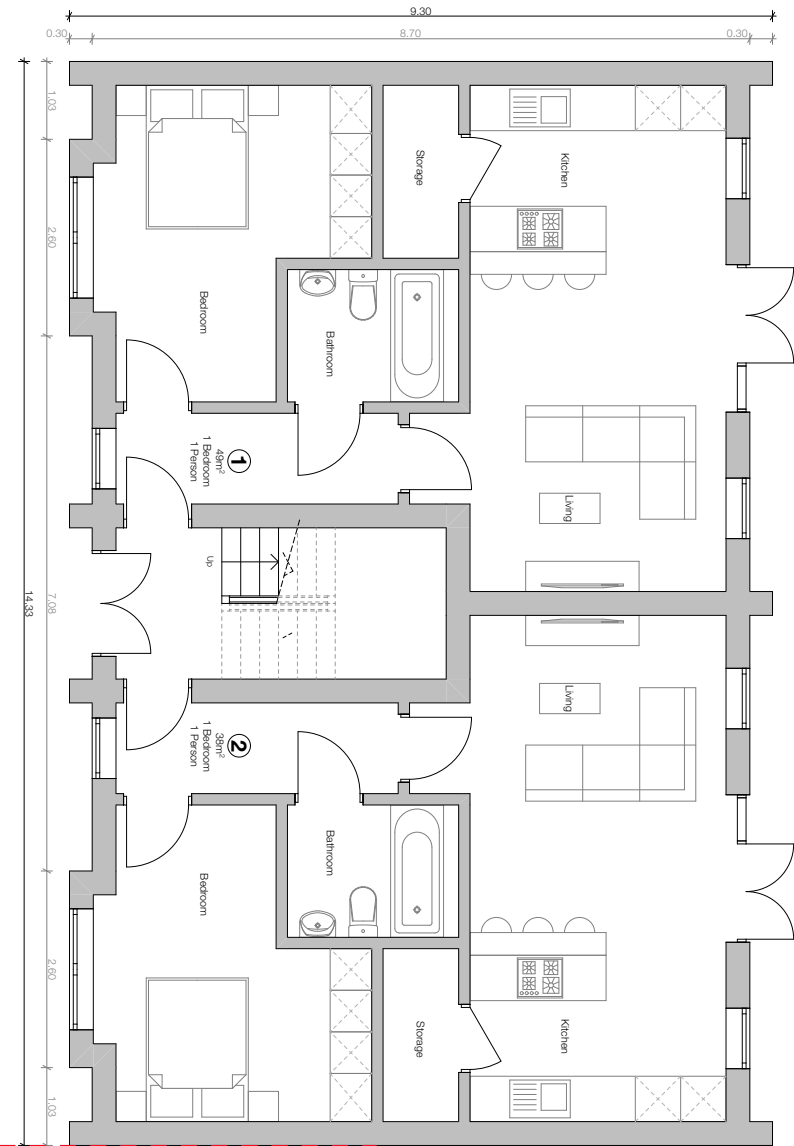


**Notes:**  
\*These drawings are for planning and client comments only\*  
\*All drawings to be checked by a structural engineer\*

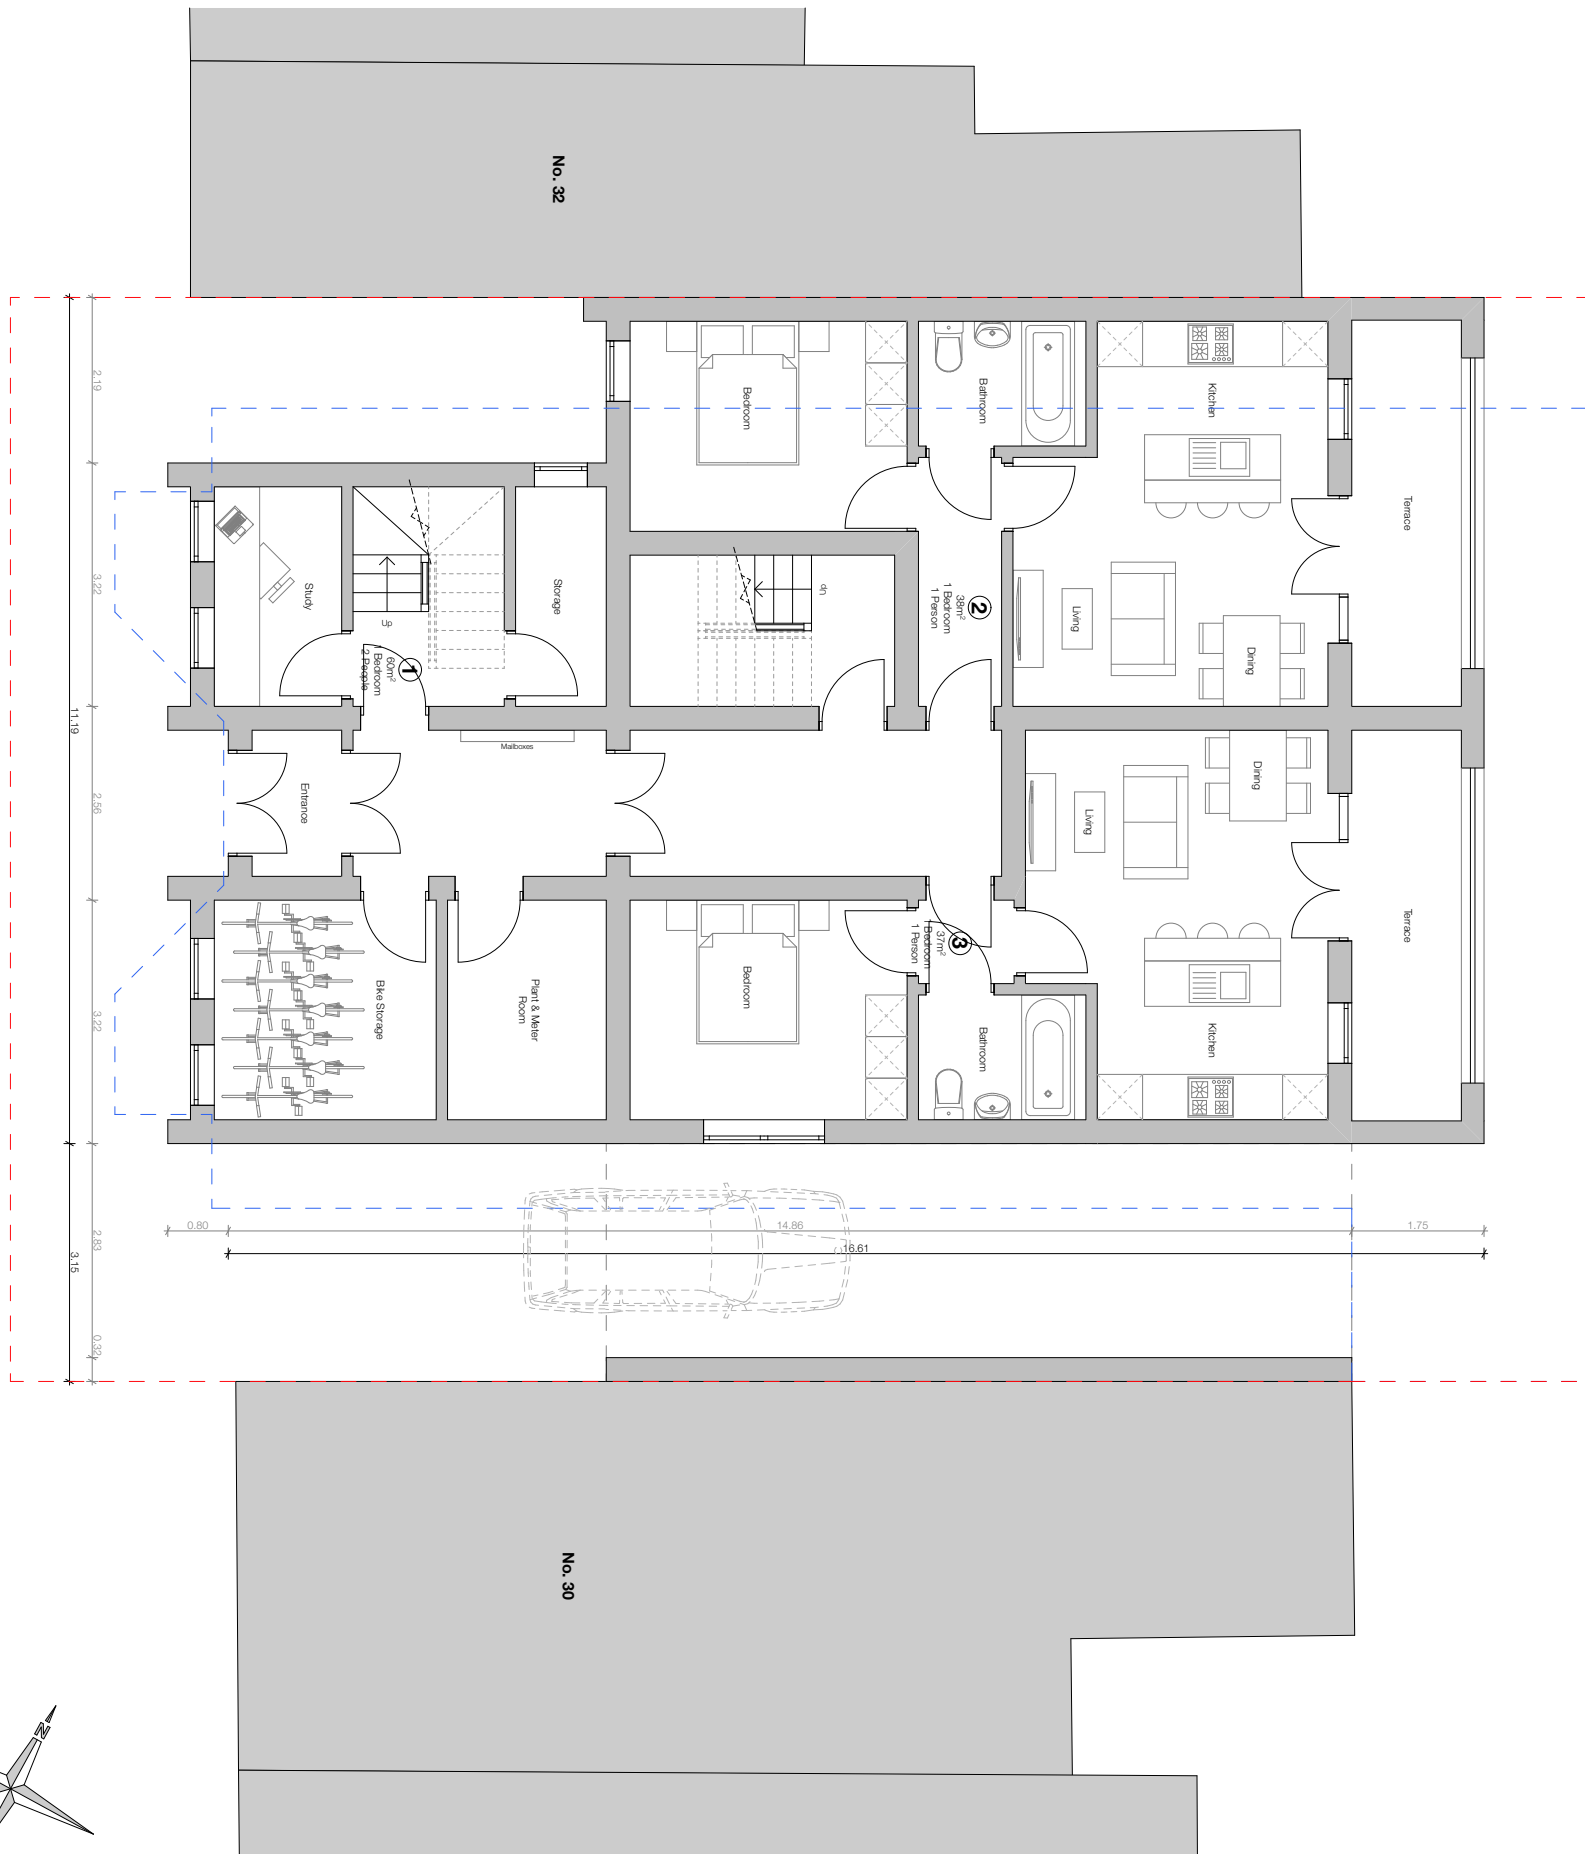

**Client Details:**  
Sikh Gurdwara | 30a Cumberland Road, Reading, Berkshire, RG1 3LB

**Drawing Title:**  
Proposed Ground Floor Plan

|                 |        |             |           |
|-----------------|--------|-------------|-----------|
| JEA-PRO-001b    |        | 23-025      | 29.04.24  |
| Drawing Number: |        | Project No: | Drawn On: |
| 1:100           | JE     | JE          | B         |
| Scale@A3:       | Drawn: | Checked:    | Revision: |

**JEARCHITECTURE**  
ARCHITECTURE STUDIO

School Hill Cottage | School Hill | Farnham | Surrey | GU10 1HY

E: info@jearchitecture.co.uk | W: www.jearchitecture.co.uk | T: 07545 581686