


RUPERT STREET

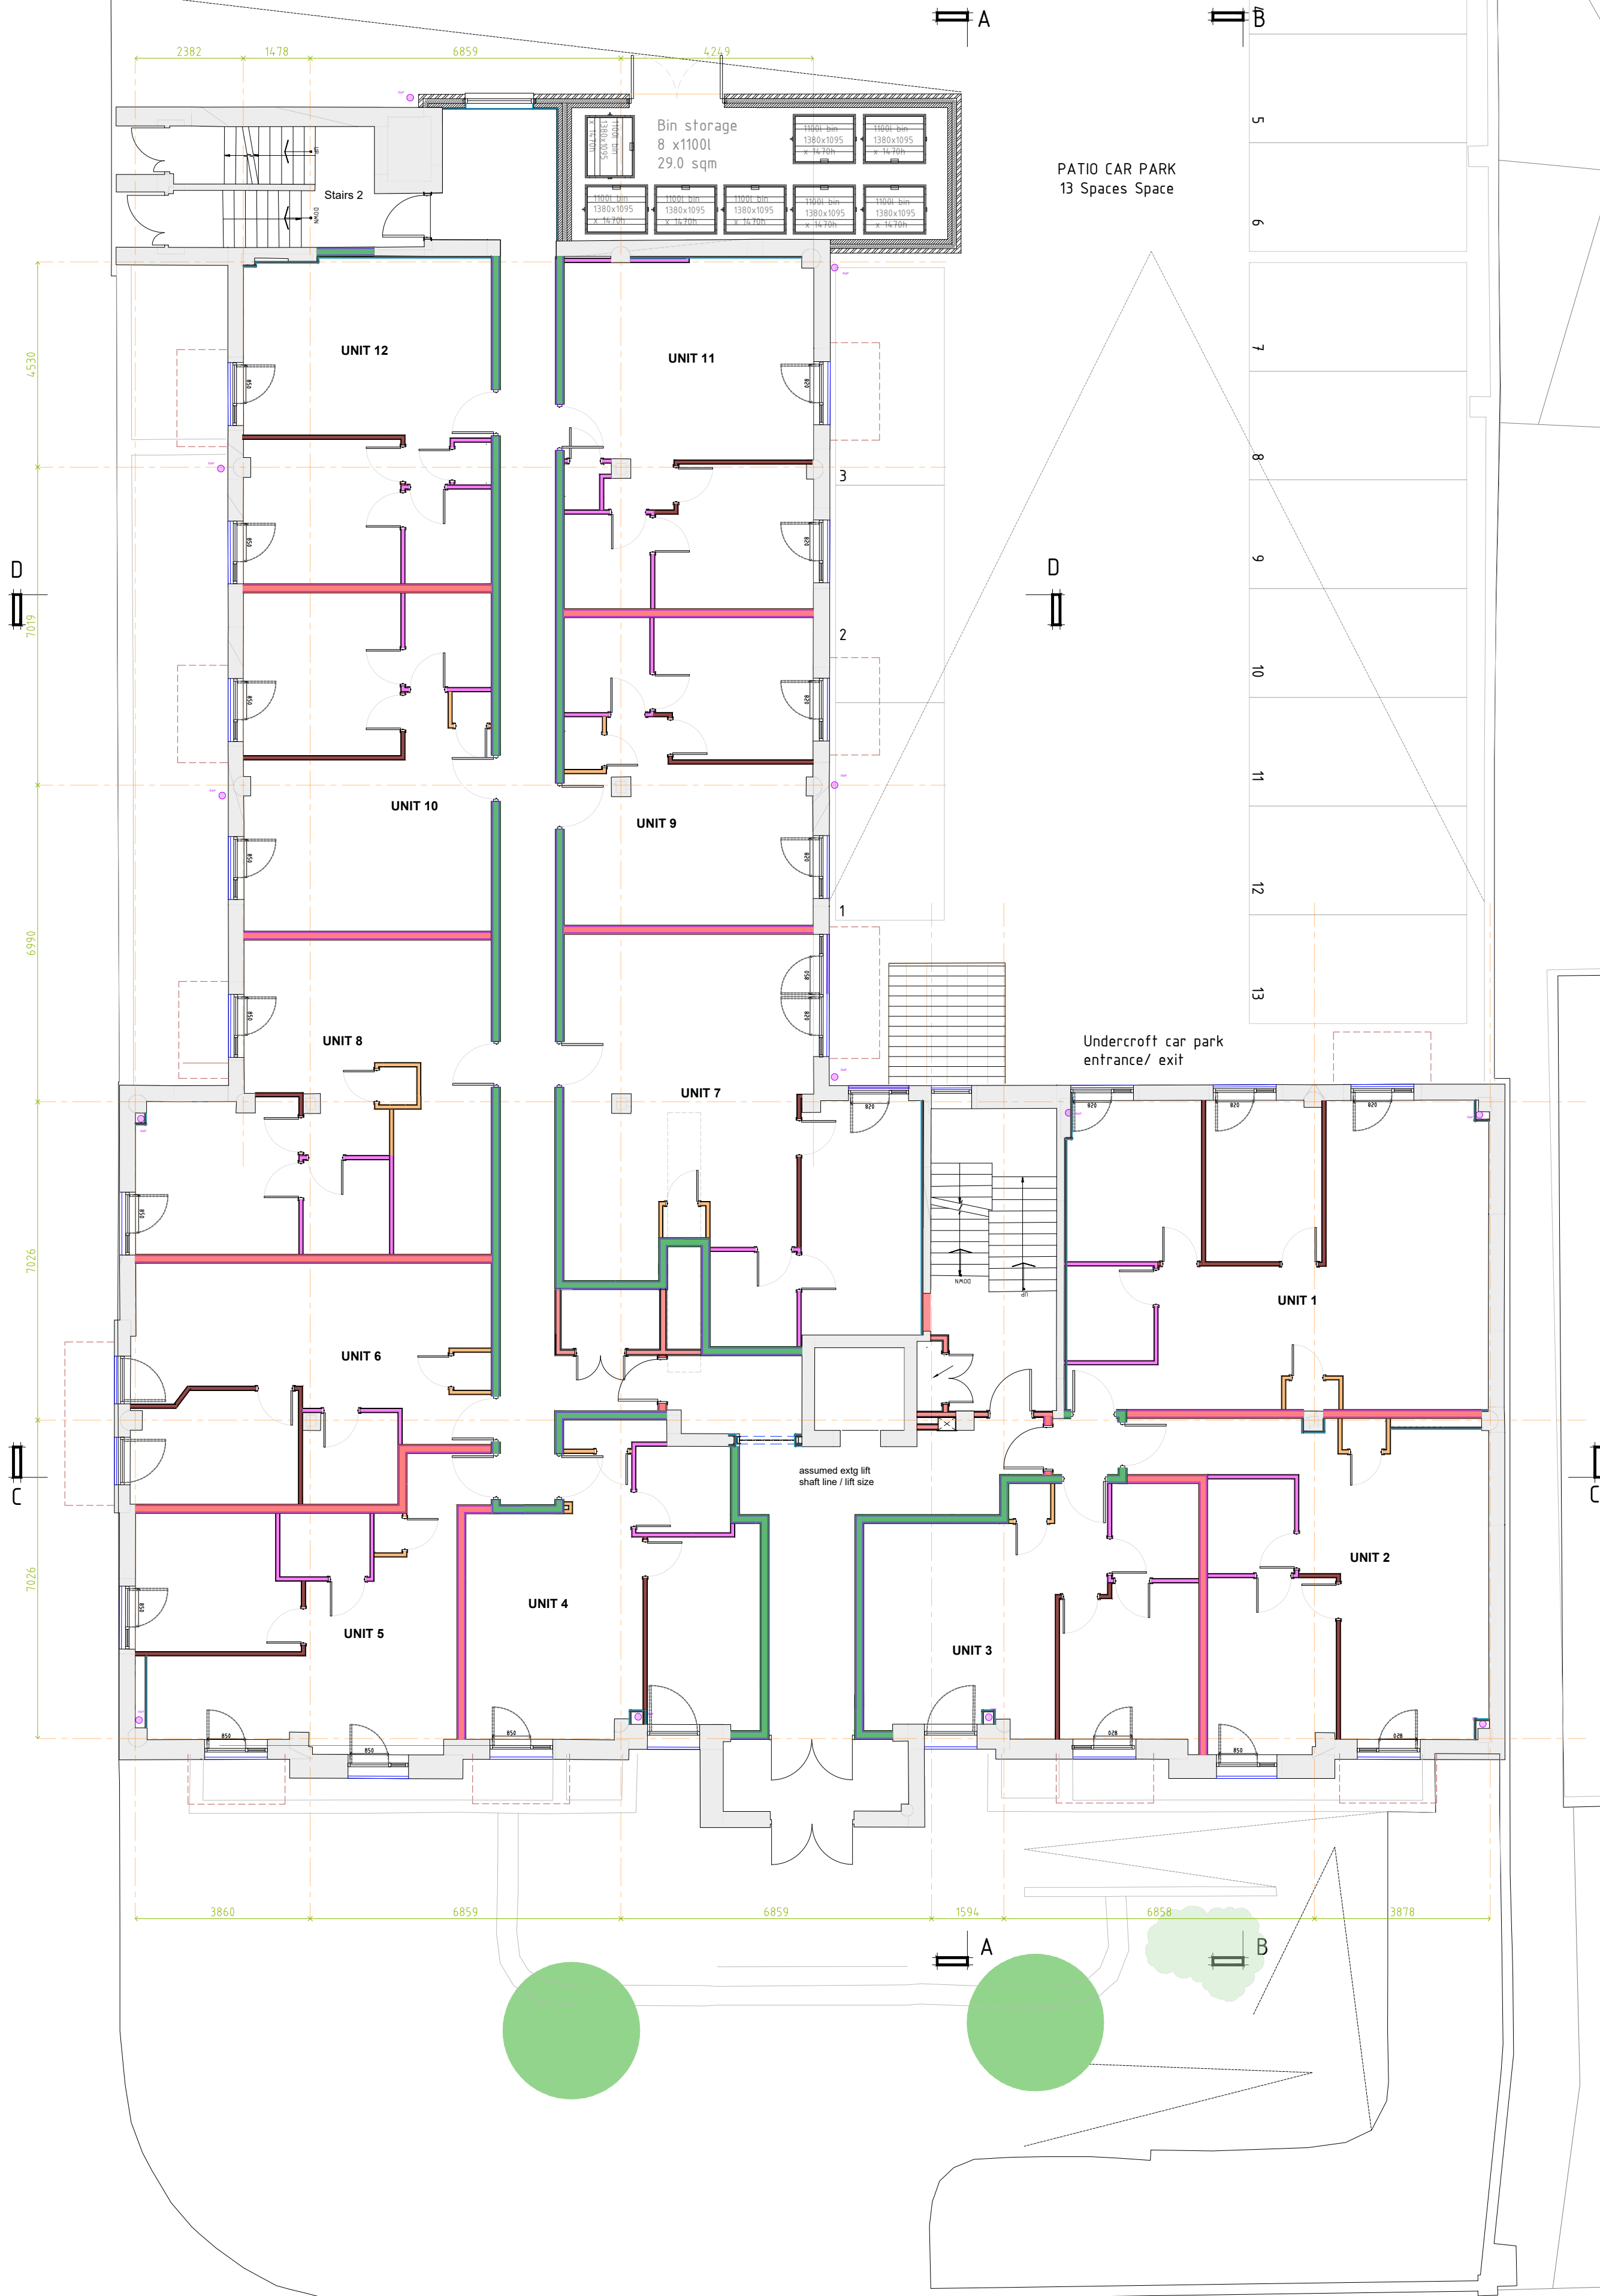


The Contractor is to check and verify in conjunction with the Architects details all setting out points, building and site dimensions, levels and sewer invert levels at connection points and ensure that they are fully conversant with the content and the requirements of the Site Investigation Report before work starts.  
The Contractor is to comply in all respects with current building legislation, British and European Standard Specifications, Building Regulations, Robust Details etc., whether or not specifically stated on this drawing.

This drawing is not intended to show details of ground conditions or ground contaminants. Each area of ground relied upon to support any structure depicted (including drainage) must be investigated by the Contractor. Any areas of formation for road structures which do not accord with the anticipated conditions as described in the Site Investigation Report are to be immediately notified to the Engineer, where applicable. Any suspect fluid ground or ground contaminants on or within the ground should be further investigated by a suitable expert. Any earthworks shown indicate typical slopes for guidance only and should be investigated further by a suitable geotechnical expert.


Where existing trees are shown to be retained they should be subject to a full arboricultural inspection for safety. All trees are to be planted so as to ensure they are a minimum of 5 metres from buildings and 3 metres from drainage and services, where applicable. A foundation is to be provided to accommodate the proposed tree planting, where applicable.

© This drawing and the building works depicted are the copyright of Archi-tek Partnership Ltd and may not be reproduced or amended except by written permission. No liability will be accepted for amendments made by other persons.

**Drawing Status:**
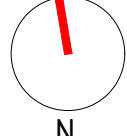
|                    |                                                                                          |
|--------------------|------------------------------------------------------------------------------------------|
| FOR COMMENT        | <br>N |
| PRELIMINARY ISSUE  |                                                                                          |
| TENDER ISSUE       |                                                                                          |
| CONSTRUCTION ISSUE |                                                                                          |
| AS BUILT           |                                                                                          |

**Scale**

 

0 1 2 3 4 metres

Notes:

Client: BMR Property Group

Project: Alexander House, 205-207 King's Rd, Reading RG1 4LS

Title: Proposed Site Plan & Bins Store

  
**Archi-tek**  
PARTNERSHIP  
communication comes in many forms  
77 FRANCIS ROAD BIRMINGHAM EDGBASTON B15 8SP  
E-mail: info@archi-tek.co.uk www.archi-tek.co.uk

|                                                                                                  |                       |            |            |                      |
|--------------------------------------------------------------------------------------------------|-----------------------|------------|------------|----------------------|
| Scale: 1:100                                                                                     | Plot size: A1L        | Drawn: BSM | Check: ARC | Date: SEPTEMBER 2022 |
| CAD Ref: D:\Dropbox\Y-Projects\2022-258-Alexander House - RG1 4LS\BUILDING\2022-258-PLANS 240807 | Drawing no.: 2022-258 |            |            |                      |
| Project no.: 2022-258                                                                            | Drawing no.: 002      |            | -          |                      |