




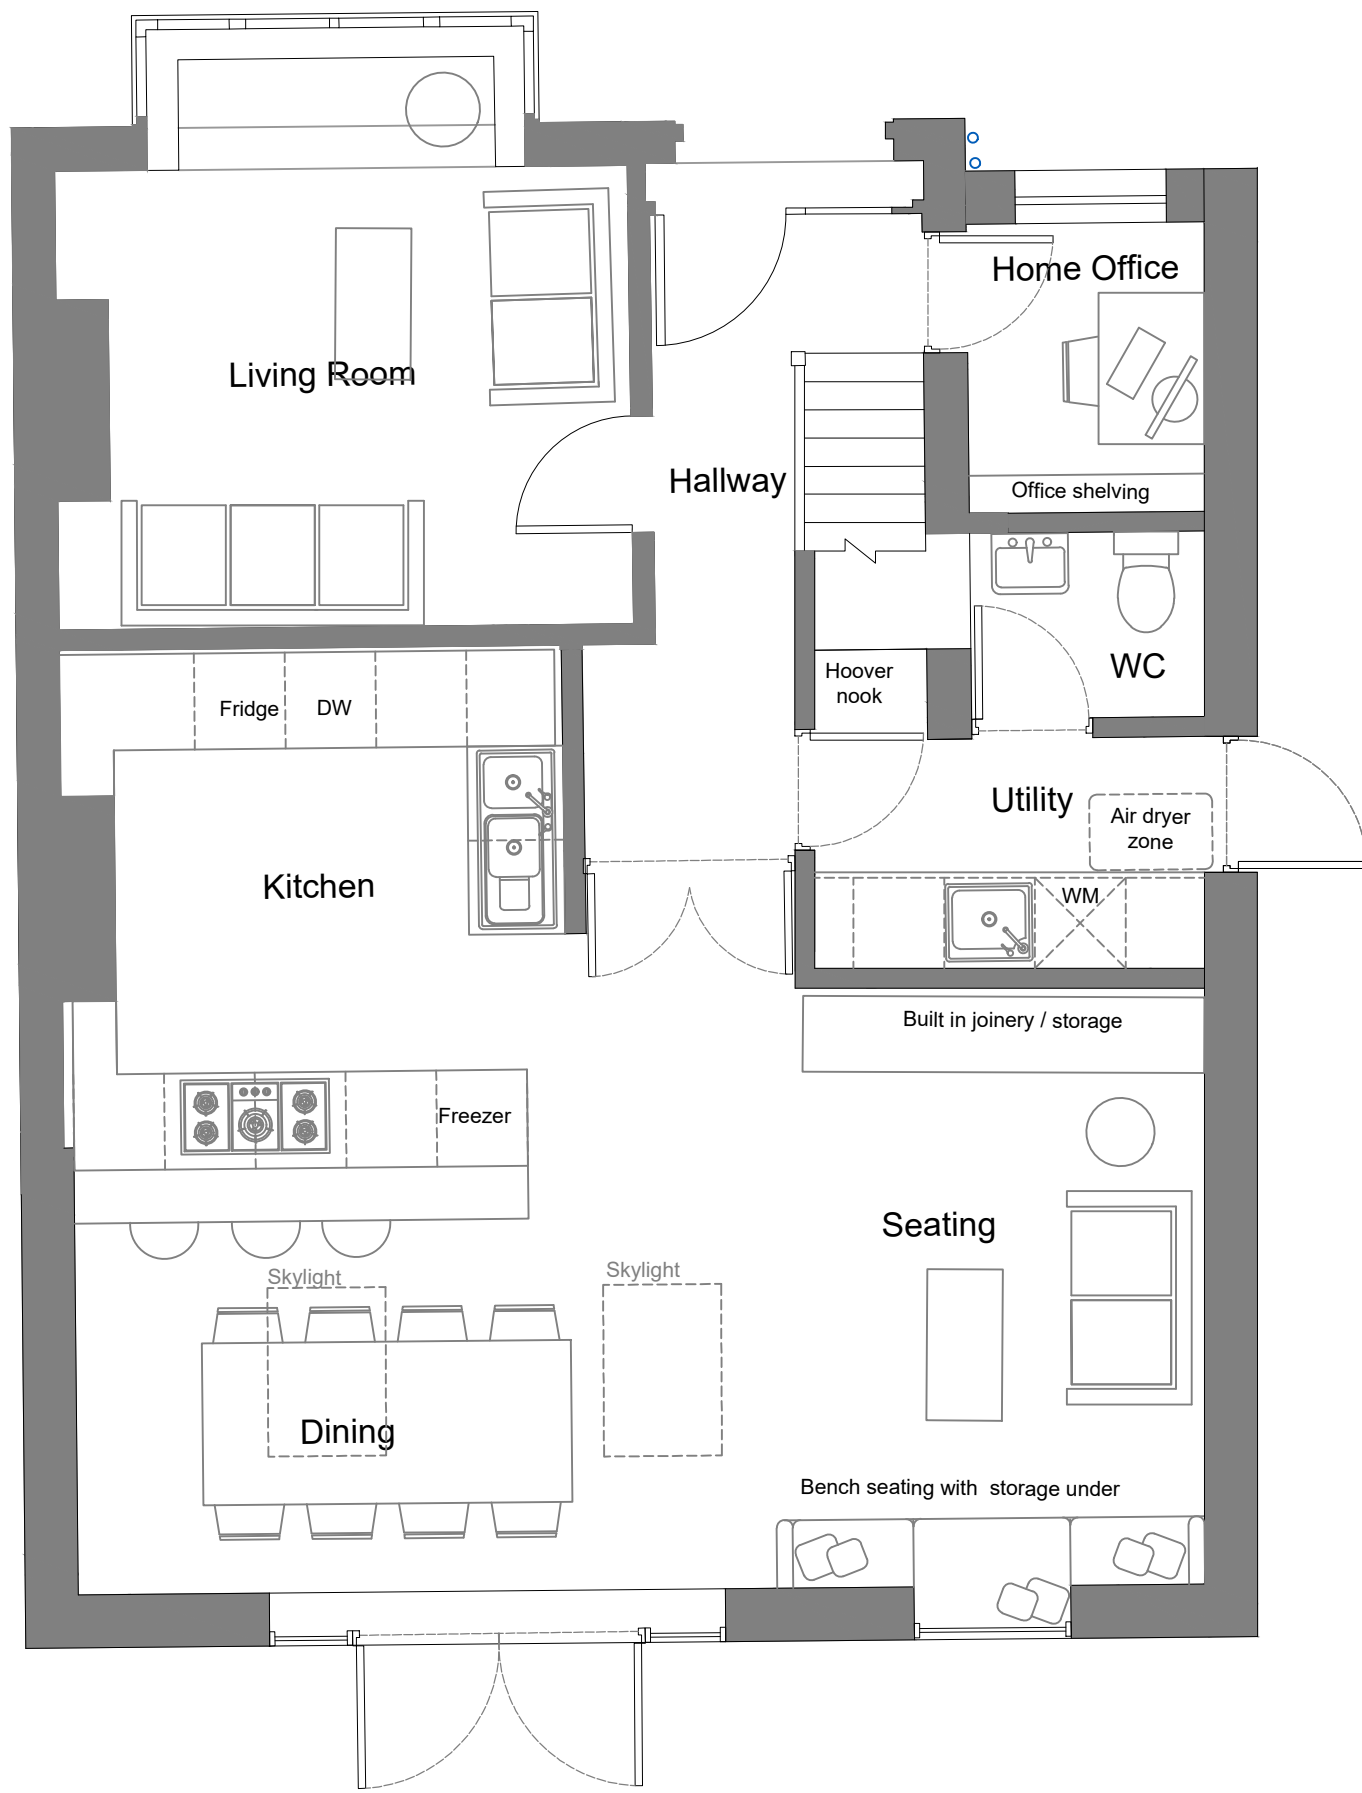


GROUND FLOOR PLAN

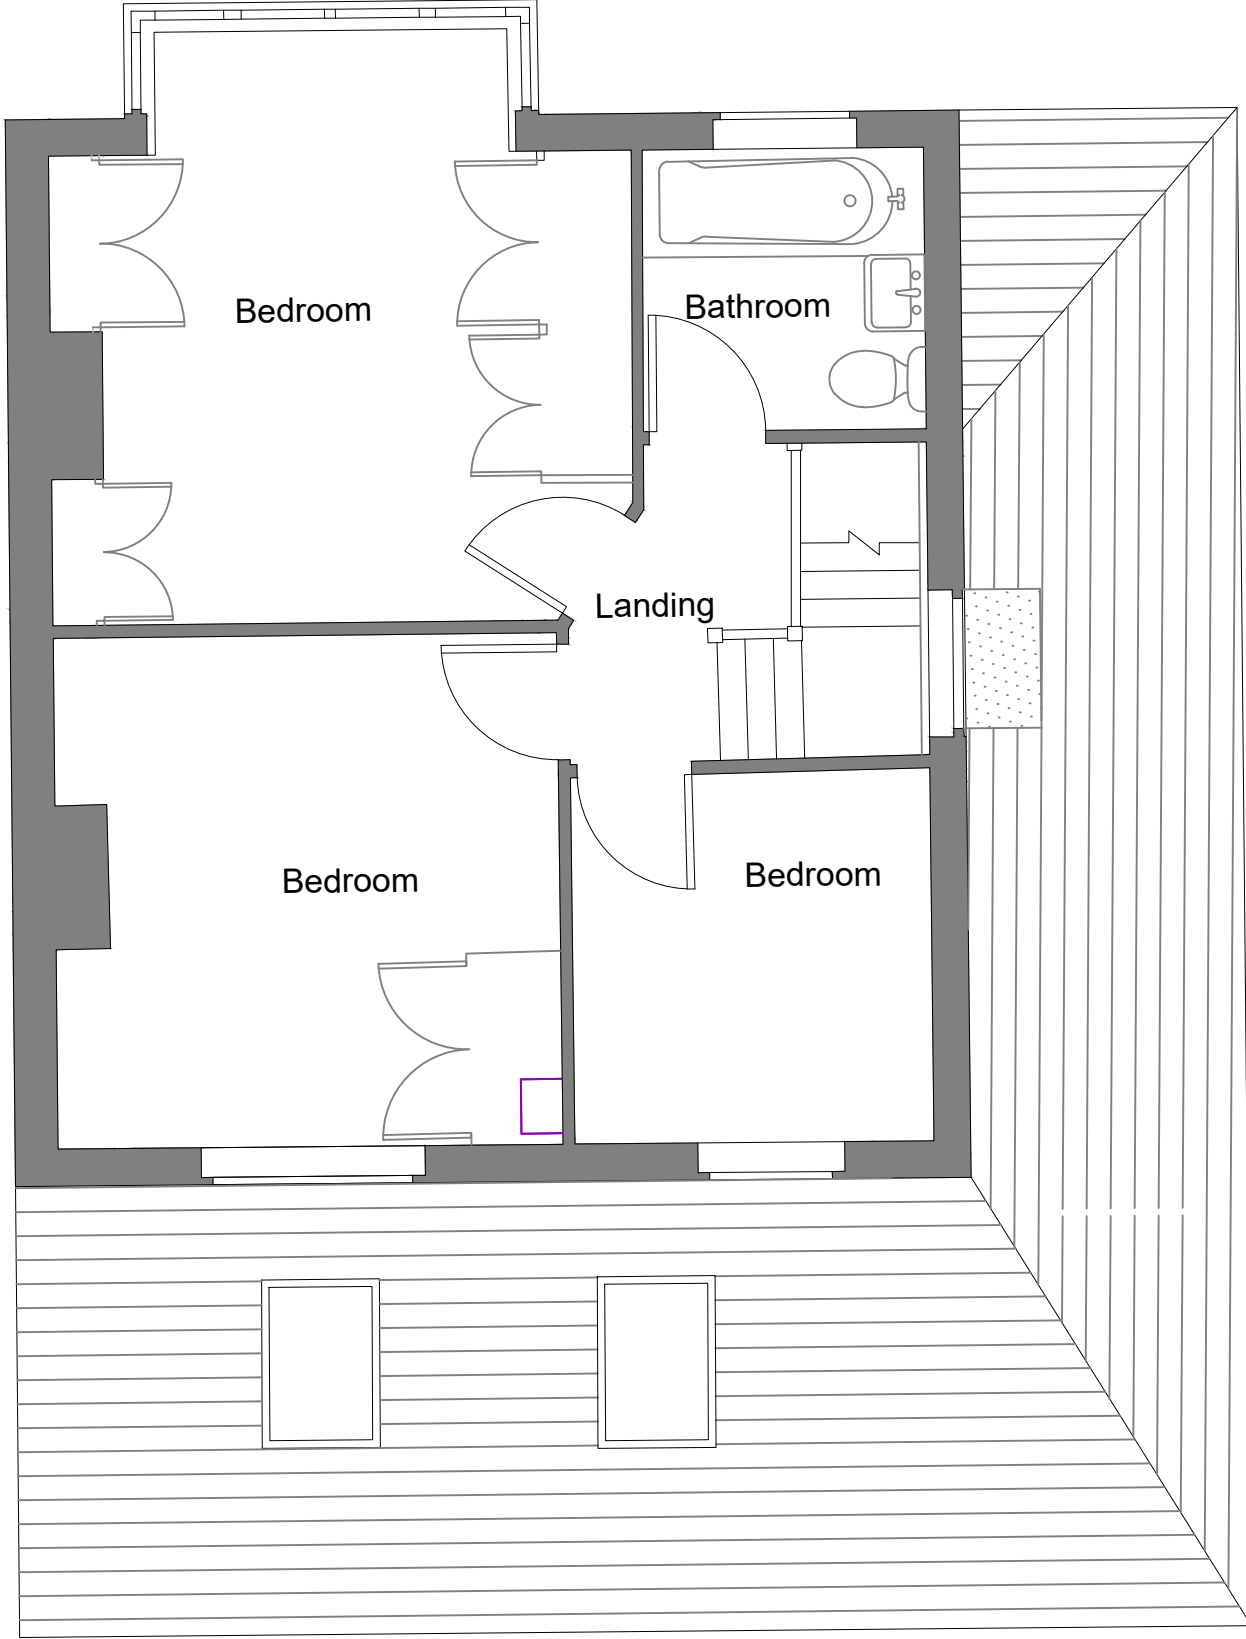

FIRST FLOOR PLAN

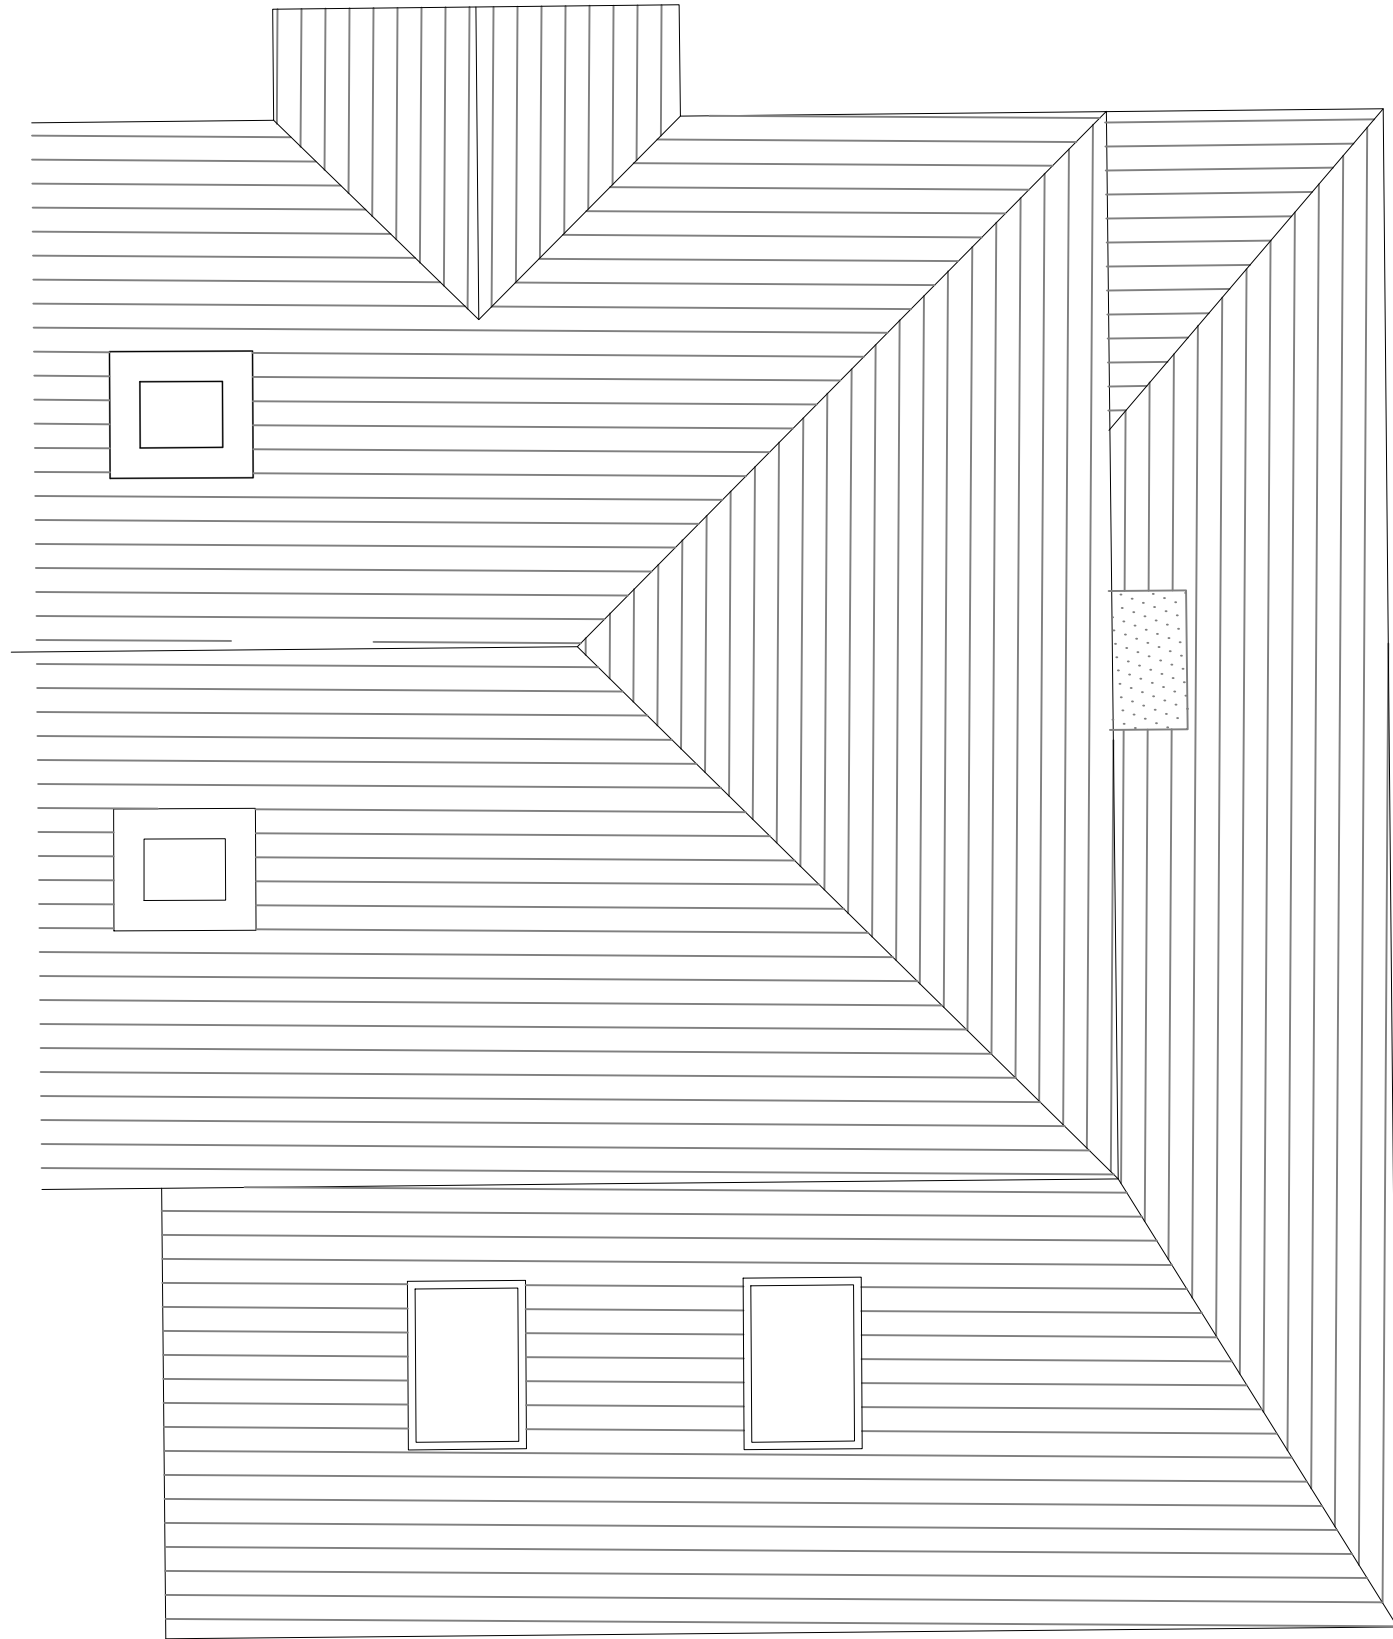

ROOF PLAN

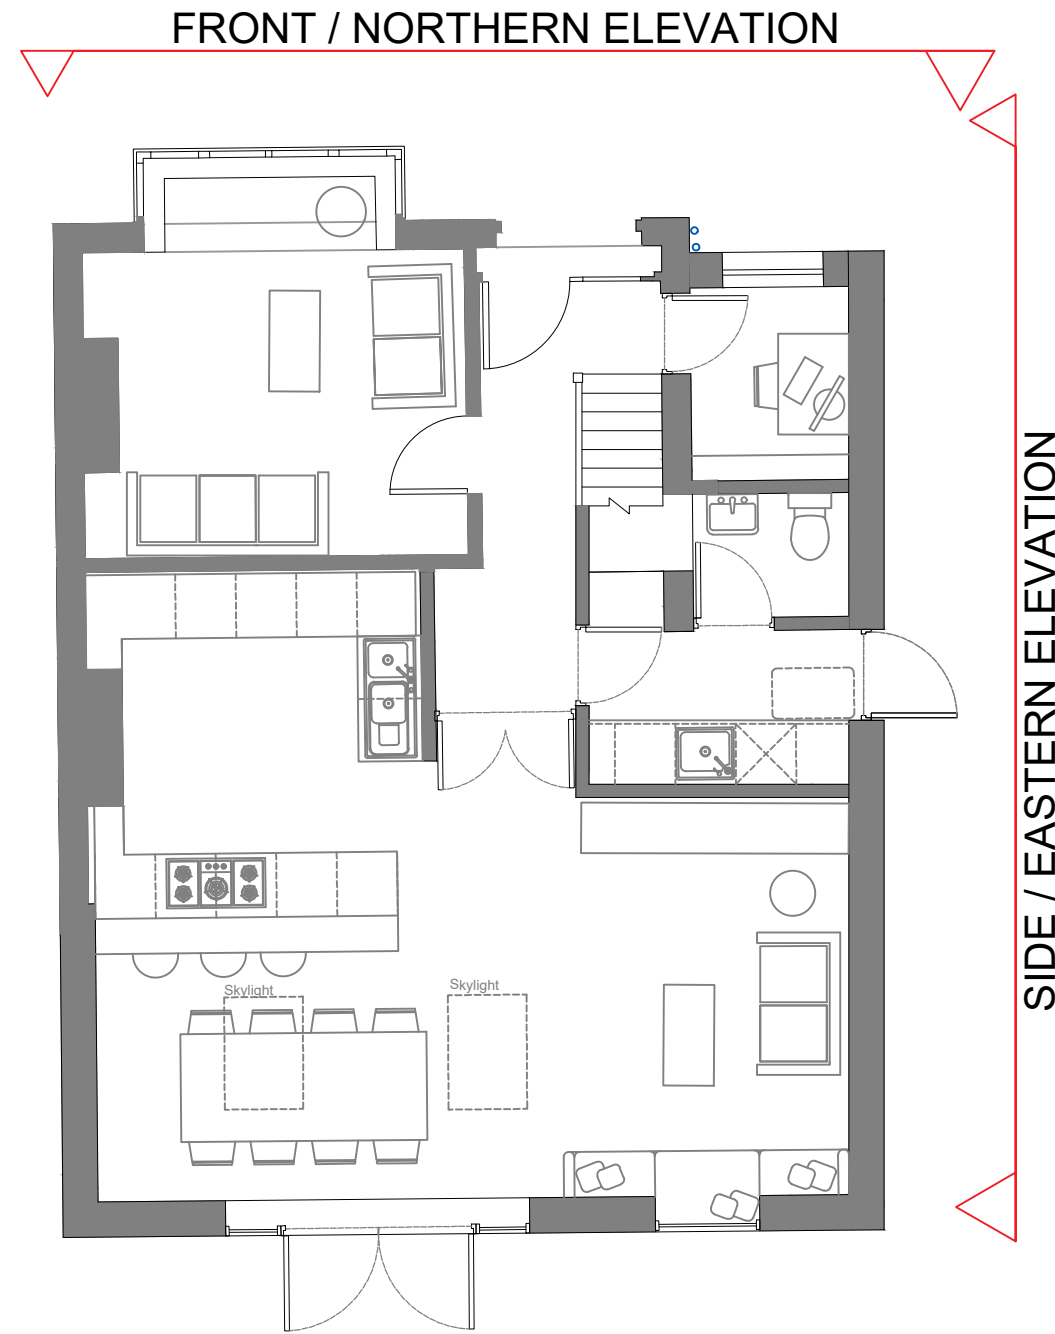

REAR / SOUTHERN ELEVATION

KEY PLAN




FRONT / NORTHERN ELEVATION



SIDE / EASTERN ELEVATION



REAR / SOUTHERN ELEVATION

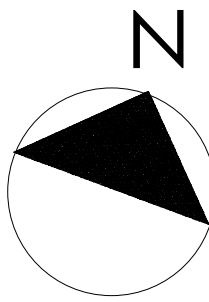

Note
Survey not undertaken by LUPA.
Drawing based on information from others.
Dimensions to be checked prior to works starting.
Any discrepancies to be reported to the Architect.
Drawings for Planning issue only.
Drawing shows Design Intent - Not for construction



NOTES
Do not scale drawings dimensions govern. All dimensions to be checked on site. Drawing to be read in conjunction with all consultants information. Any discrepancies to be reported to Architect. LUPA does not take responsibility for legal boundary lines and advises a specialist should produce a separate drawing. DWG files are issued for information only use PDF for records
Copyright of this drawing is held by LUPArchitecture Ltd. Not to be used for any purpose without consent
LUPARCHITECTURE Ltd. © copyright

00	Planning Issue	lup	lup	16.08.23
00	Planning - Client Issue	lup	lup	14.08.23
Rev	Description	Dr	Ch	Date

Rev	Description	Dr	Ch	Date
-----	-------------	----	----	------

Client
MR & MRS BROWN

Project
32 BOSTON AVENUE
SINGLE STOREY
SIDE AND REAR
EXTENSION

Title
PLANNING
PROPOSED PLANS
AND ELEVATIONS

LUPARCHITECTURE Ltd.
103 Mayfield Drive, Carristown, R54 S, R
+44 (0) 7771470630
lyou@LUPArchitecture.com

Date AUG 2023	Drawn LUP	Checked LUP	Scale 1:50@A1
Job No. 2339	Drawing No. 010	Revision 00	