




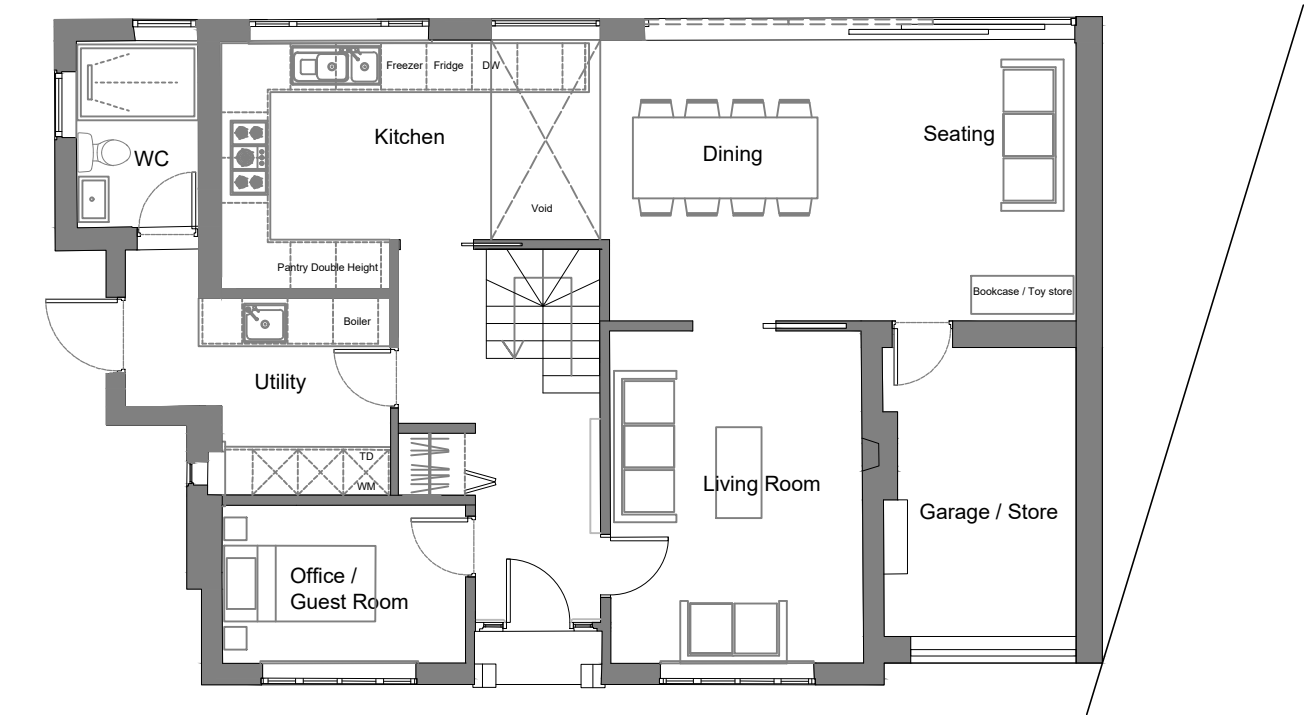


Proposed Ground Floor Plan 1:100@A1

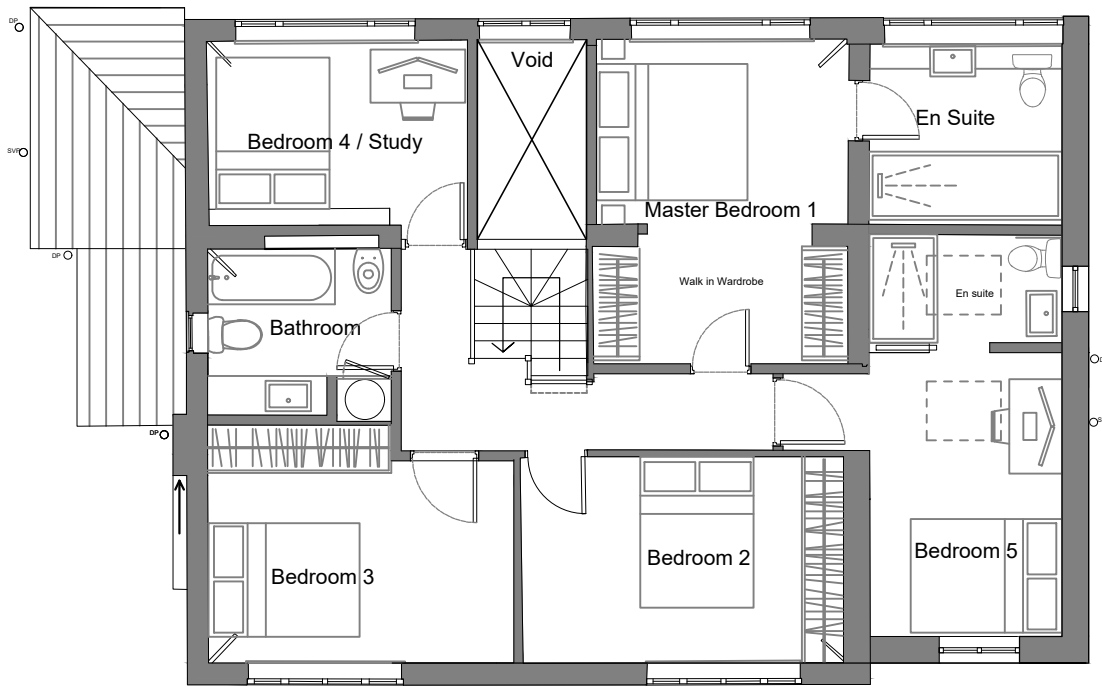

Proposed First Floor Plan 1:100@A1

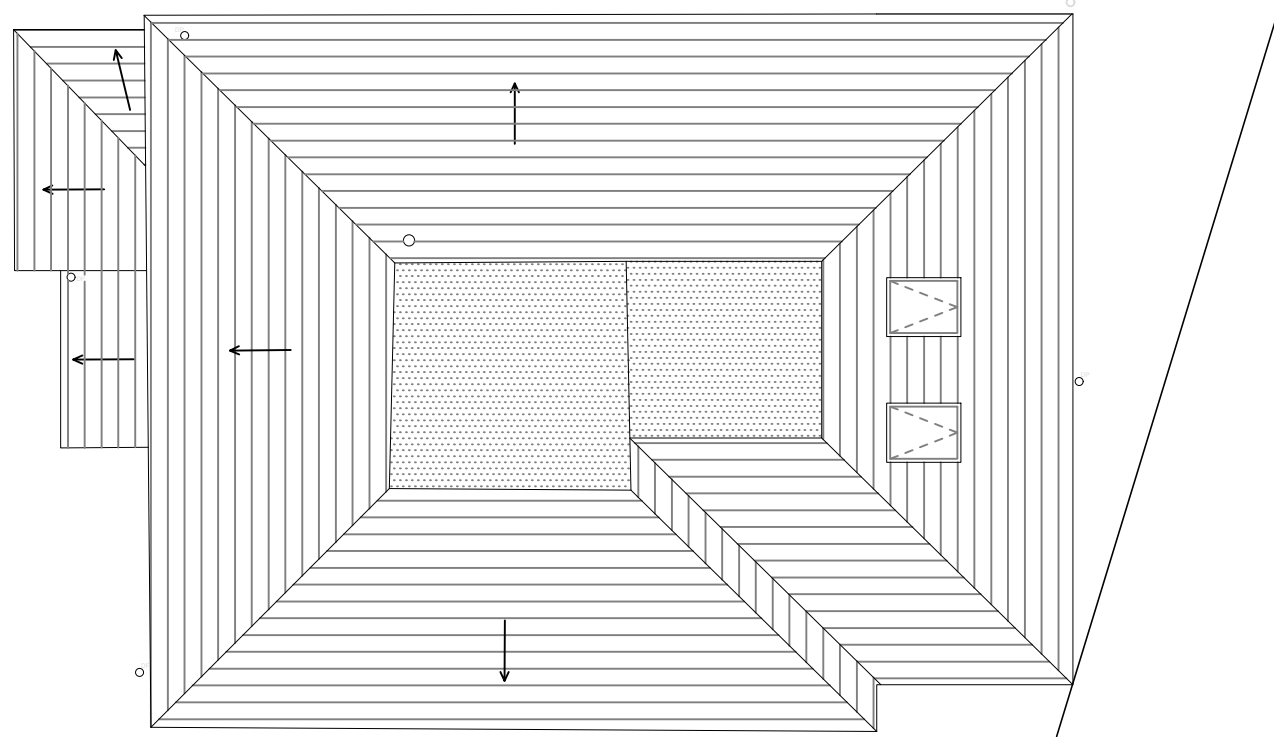


Proposed Roof Plan 1:100@A1

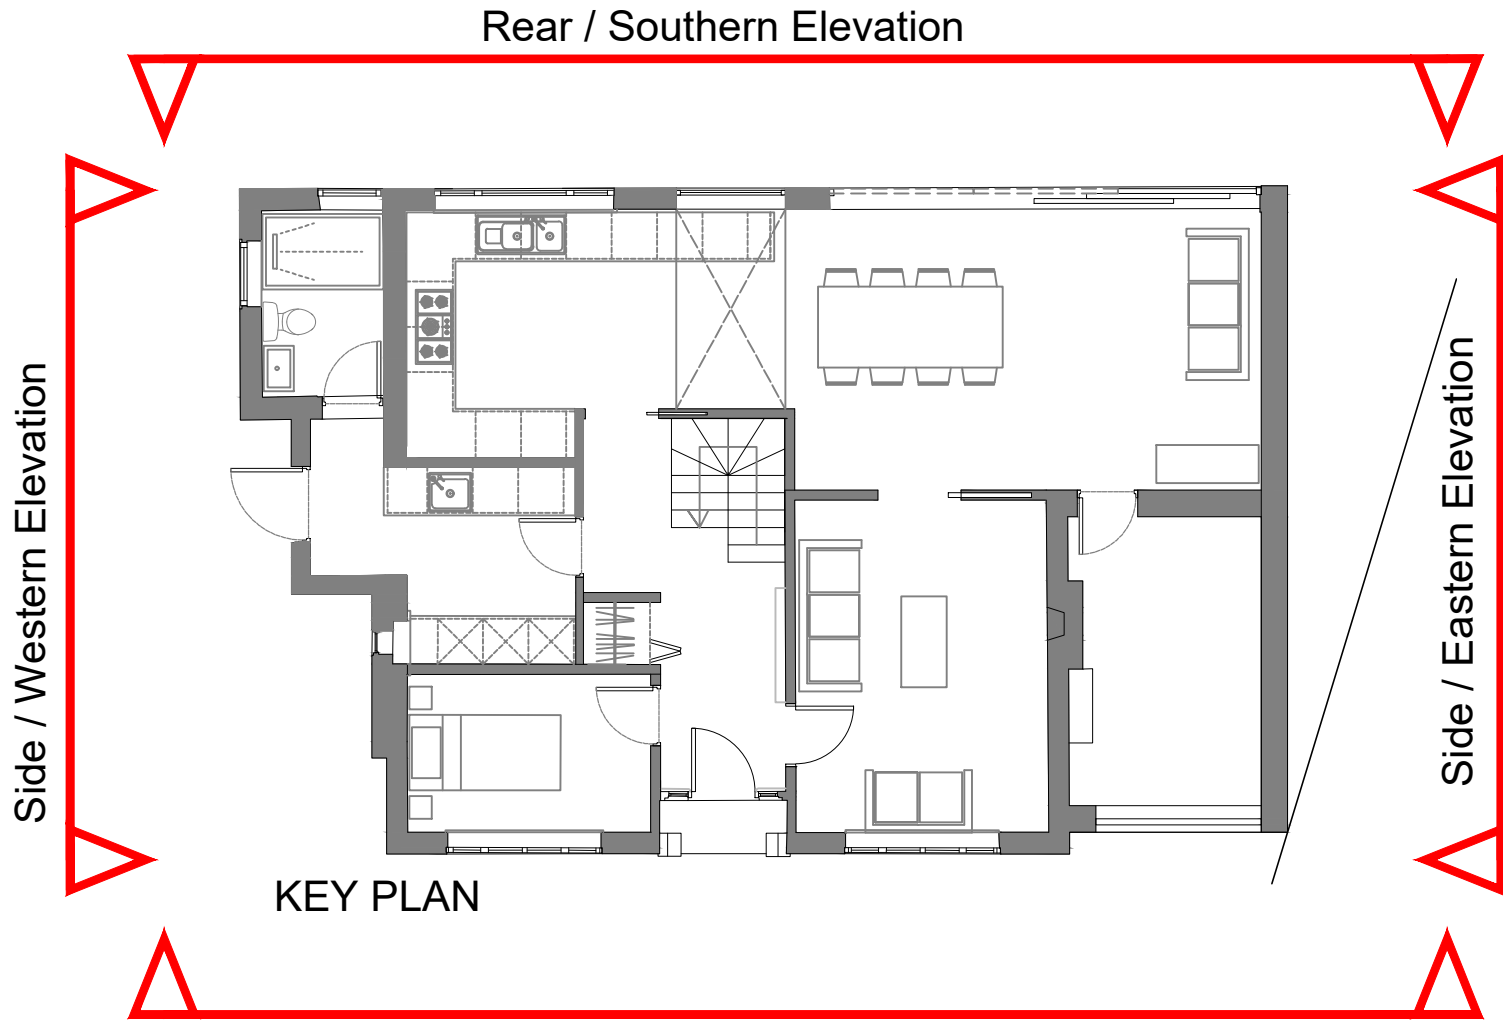

Front / Northern Elevation




Front / Northern Elevation

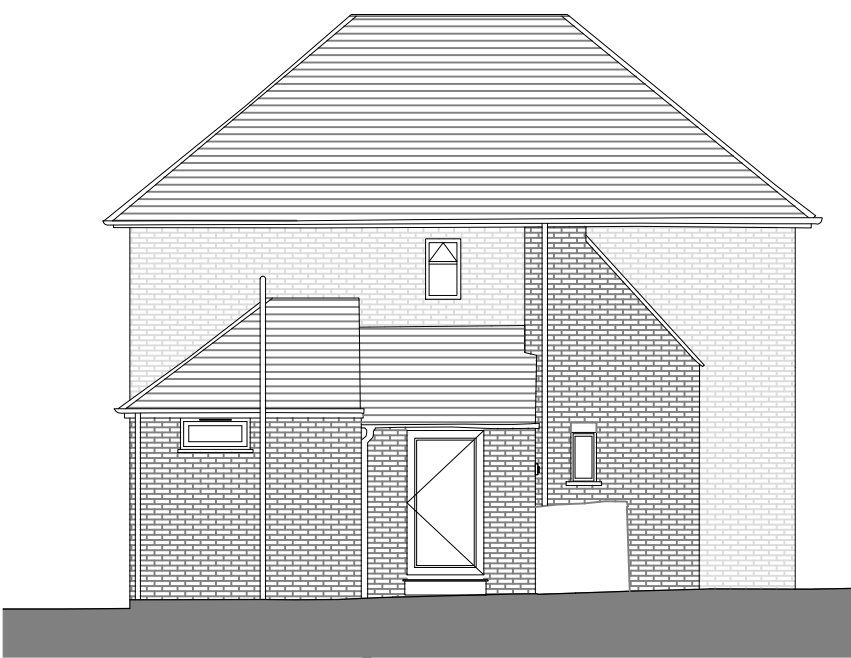

Side / Eastern Elevation



Rear / Southern Elevation

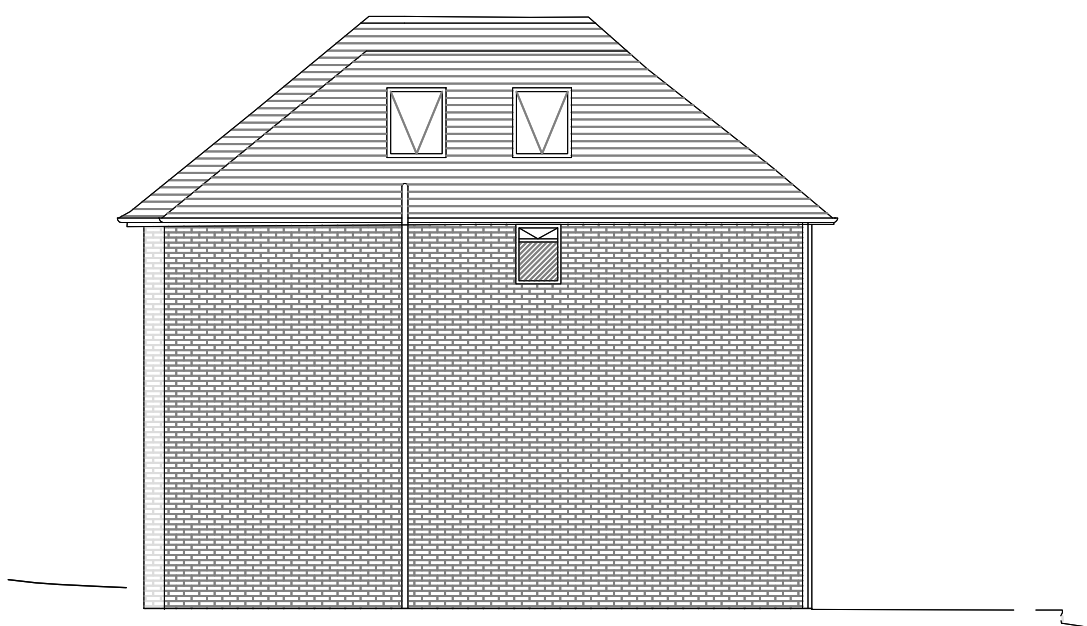

Side / Western Elevation

NOTES
Do not scale drawings dimensions govern. All dimensions to be checked on site. Drawing to be read in conjunction with all consultants information. Any discrepancies to be reported to Architect. LUPA does not take responsibility for legal boundary lines and advises a specialist should produce a separate drawing. DWG files are issued for information only use PDF for records
Copyright of this drawing is held by LUPArchitecture Ltd. Not to be used for any purpose without consent
LUPARCHITECTURE Ltd. ©Copyright

04	Planning Updates following meeting	lup	lup	12.10.23
03	Planning Updates following meeting	lup	lup	11.10.23
02	Planning Updates following meeting	lup	lup	09.10.23
01	Planning Issue	lup	lup	29.08.23
01	Planning – Client Issue	lup	lup	28.08.23
00	Planning – Client Issue	lup	lup	21.08.23
Rev	Description	Dr	Ch	Date

Rev	Description	Dr	Ch	Date
-----	-------------	----	----	------

Client
**MR & MRS
FRANK-GEMMIL**

Project
**6 KELMSCOTT CLOSE
REMODEL AND EXTENSION**

Title
**PLANNING PROPOSED
PLANS & ELEVATIONS**

LUPARCHITECTURE Ltd.
103 Mayfield Drive, Caversham, RG4 5JR
+44 (0) 7771470630
lyou@LUPArchitecture.com

Note
Survey not undertaken by LUPA.
Drawing based on information from others. Dimensions to be checked prior to works starting. Any discrepancies to be reported to the Architect. Drawing for Planning issue only
Drawing shows Design Intent - Not for construction

Scale bar

Date AUGUST 2023	Drawn LUP	Checked LUP	Scale 1:100@A1
Job No. 2261	Drawing No. 010	Revision 04	