



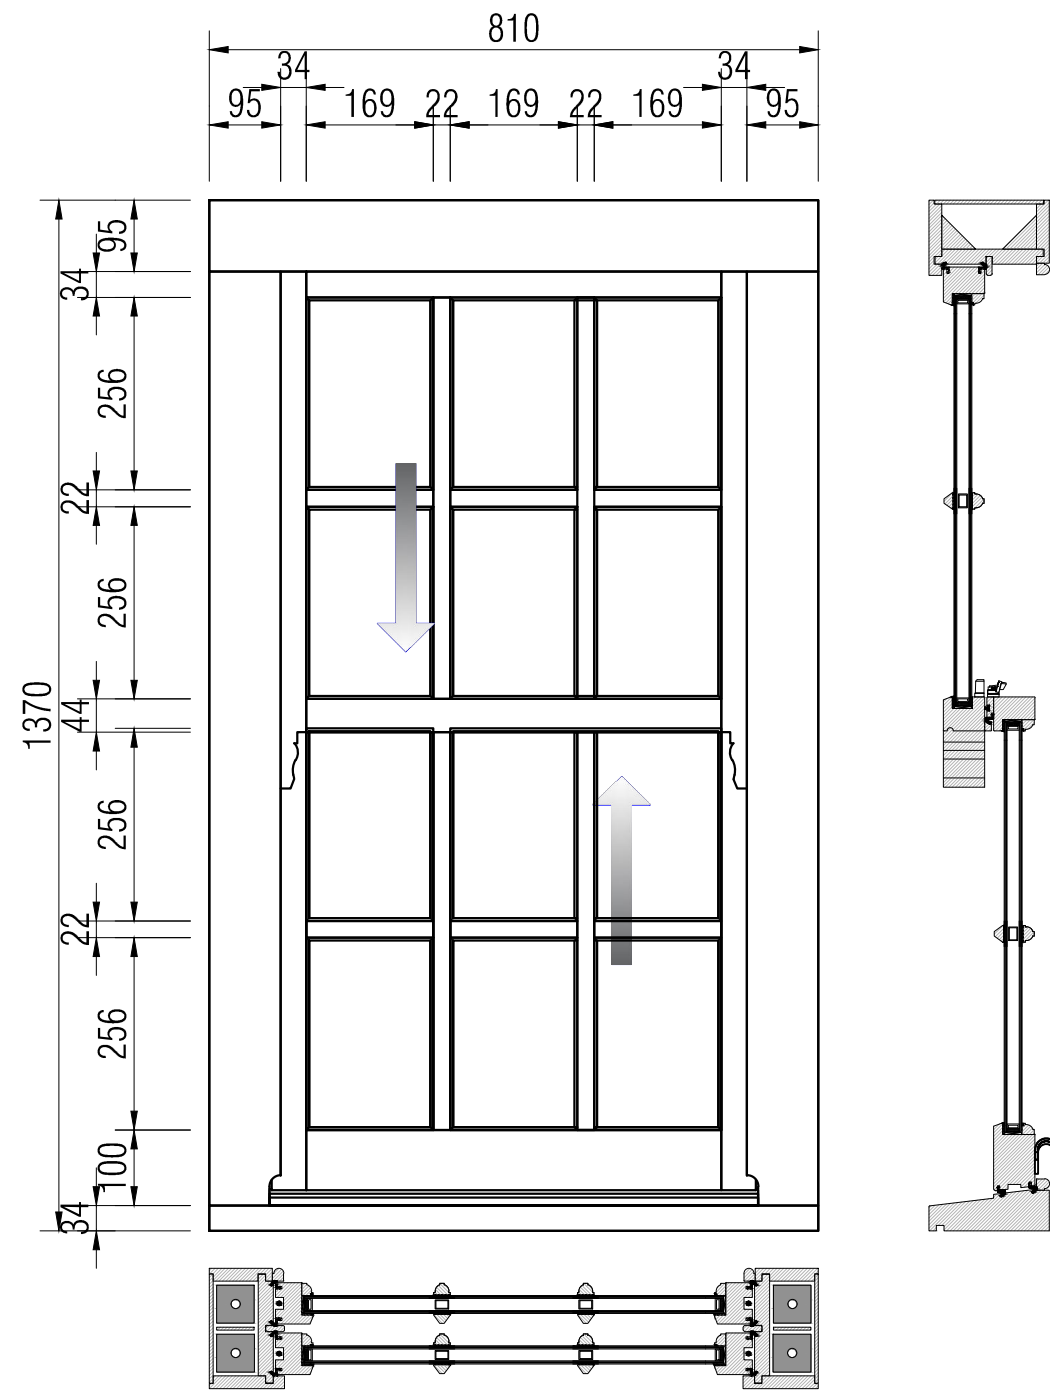

W7 ELEVATION
SCALE 1:10
REAR ELEVATION FIRST FLOOR RIGHT, U-PVC DOUBLE GLAZED WINDOW
QUANTITY = 01 No

SECTION
SCALE 1:2

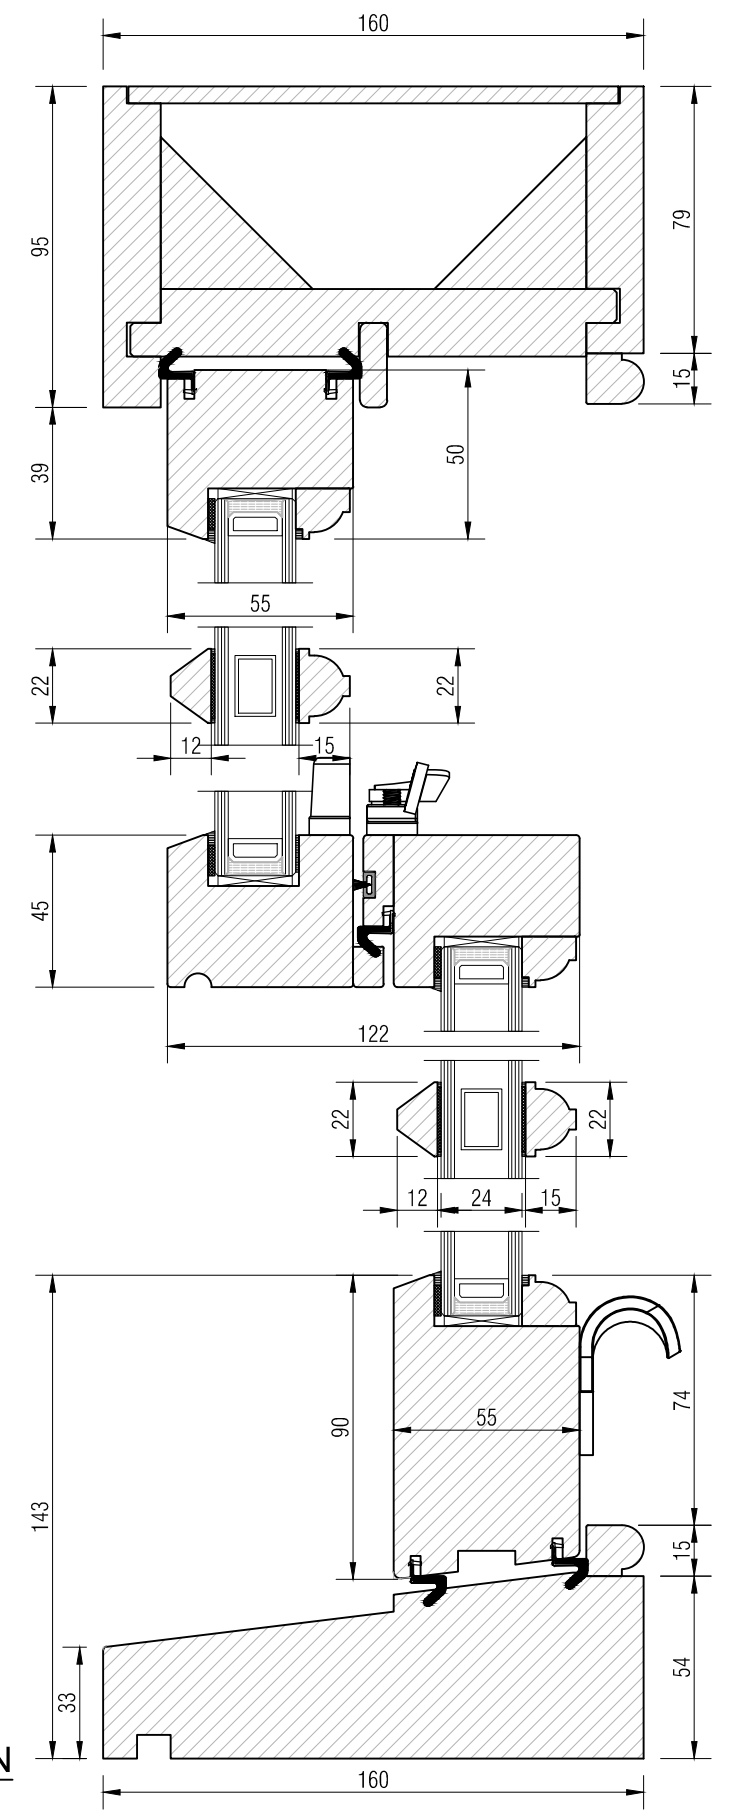

ISSUE DATE		
No.	Date	Description
1		
ADDRESS		
TITLE		
W7 WINDOW DETAILS		
SHEET		SCALE
A-1.7		AS-SHOWN @A3
DATE		
28-09-2023		