



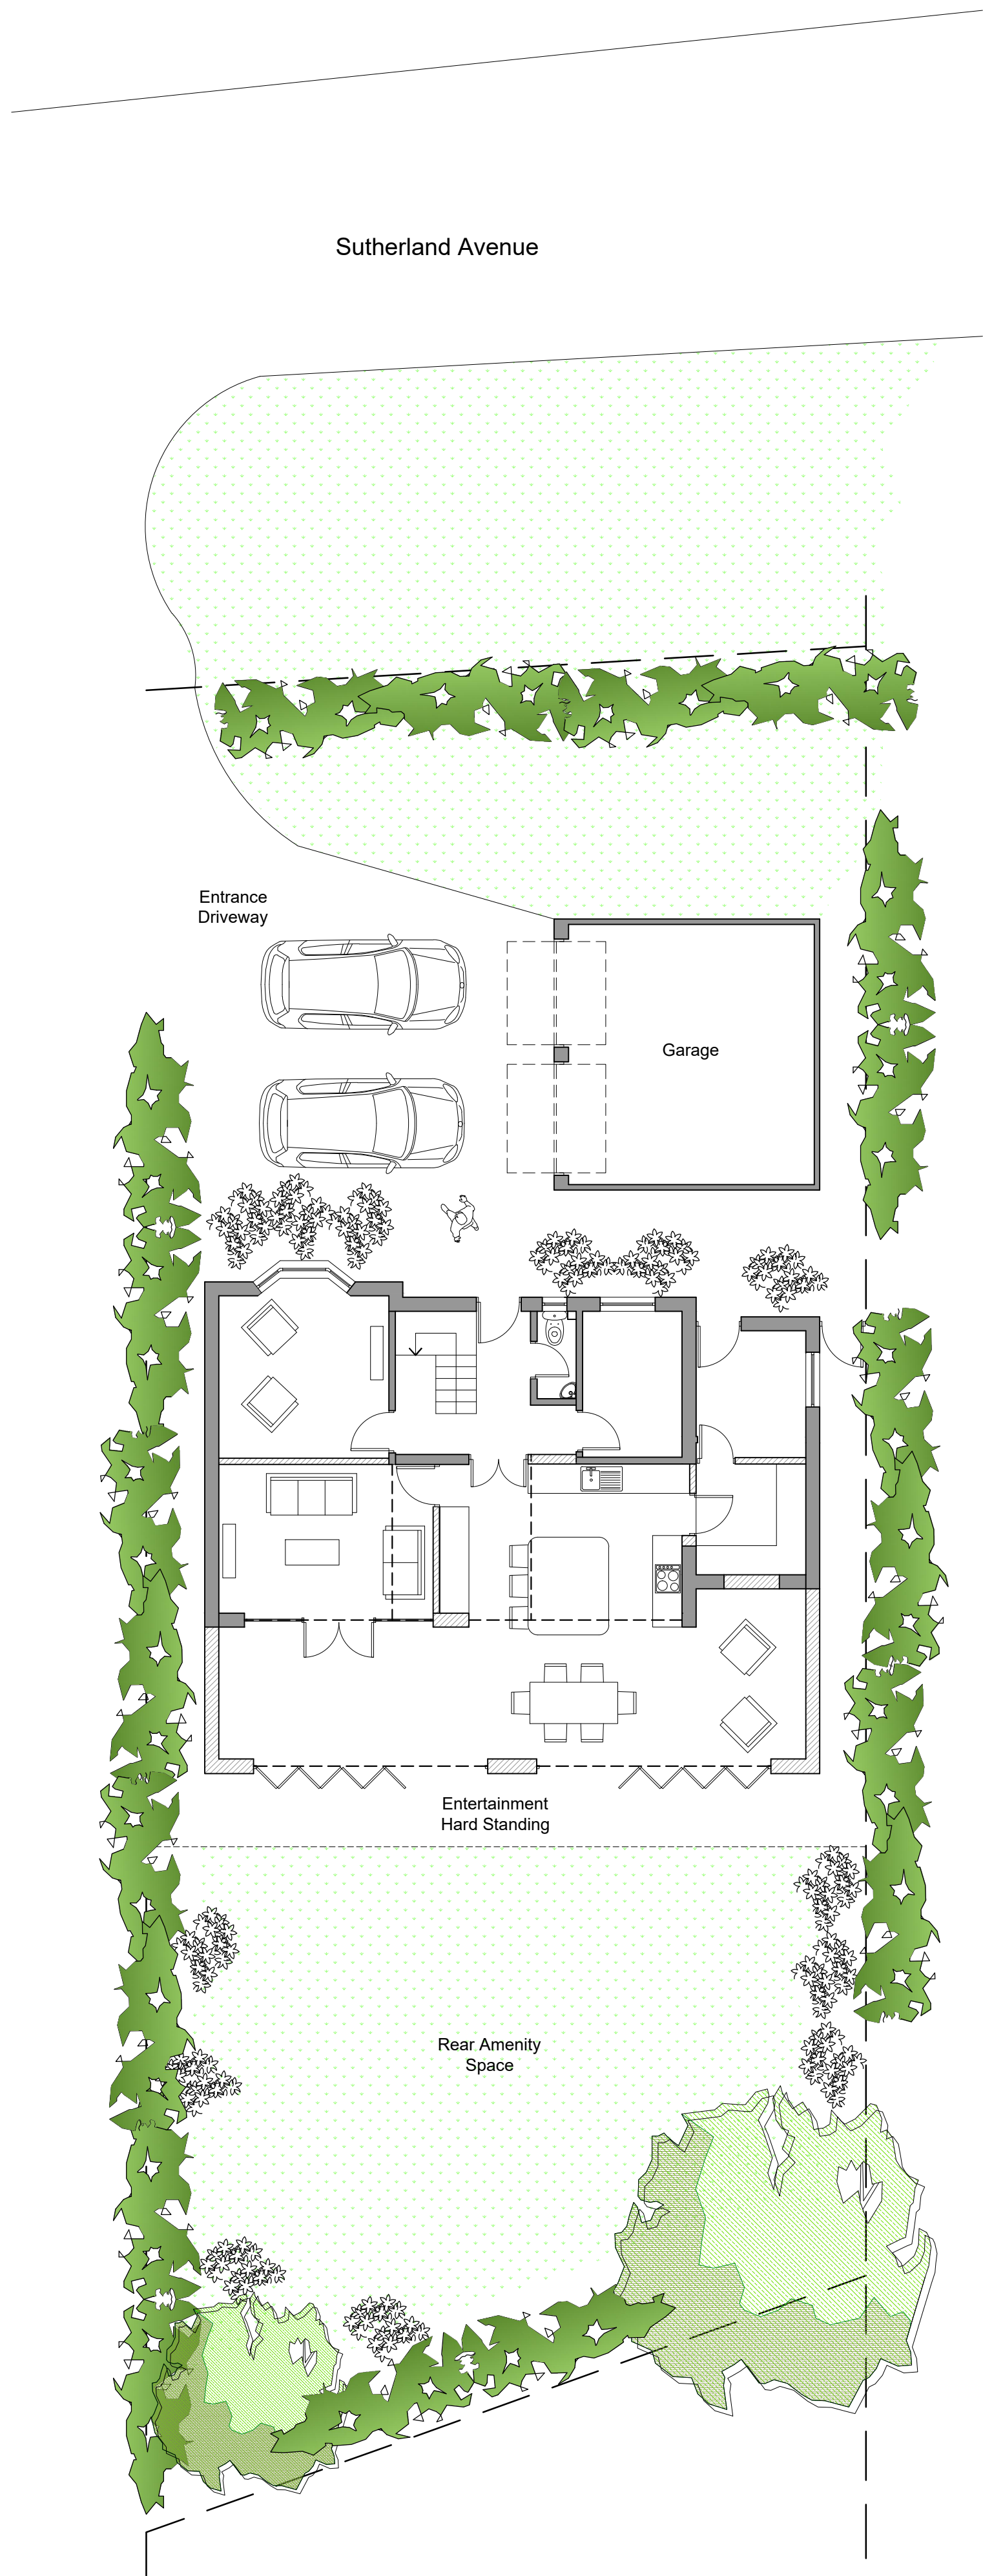

Proposed Ground Floor Plan
(Scale 1:100)

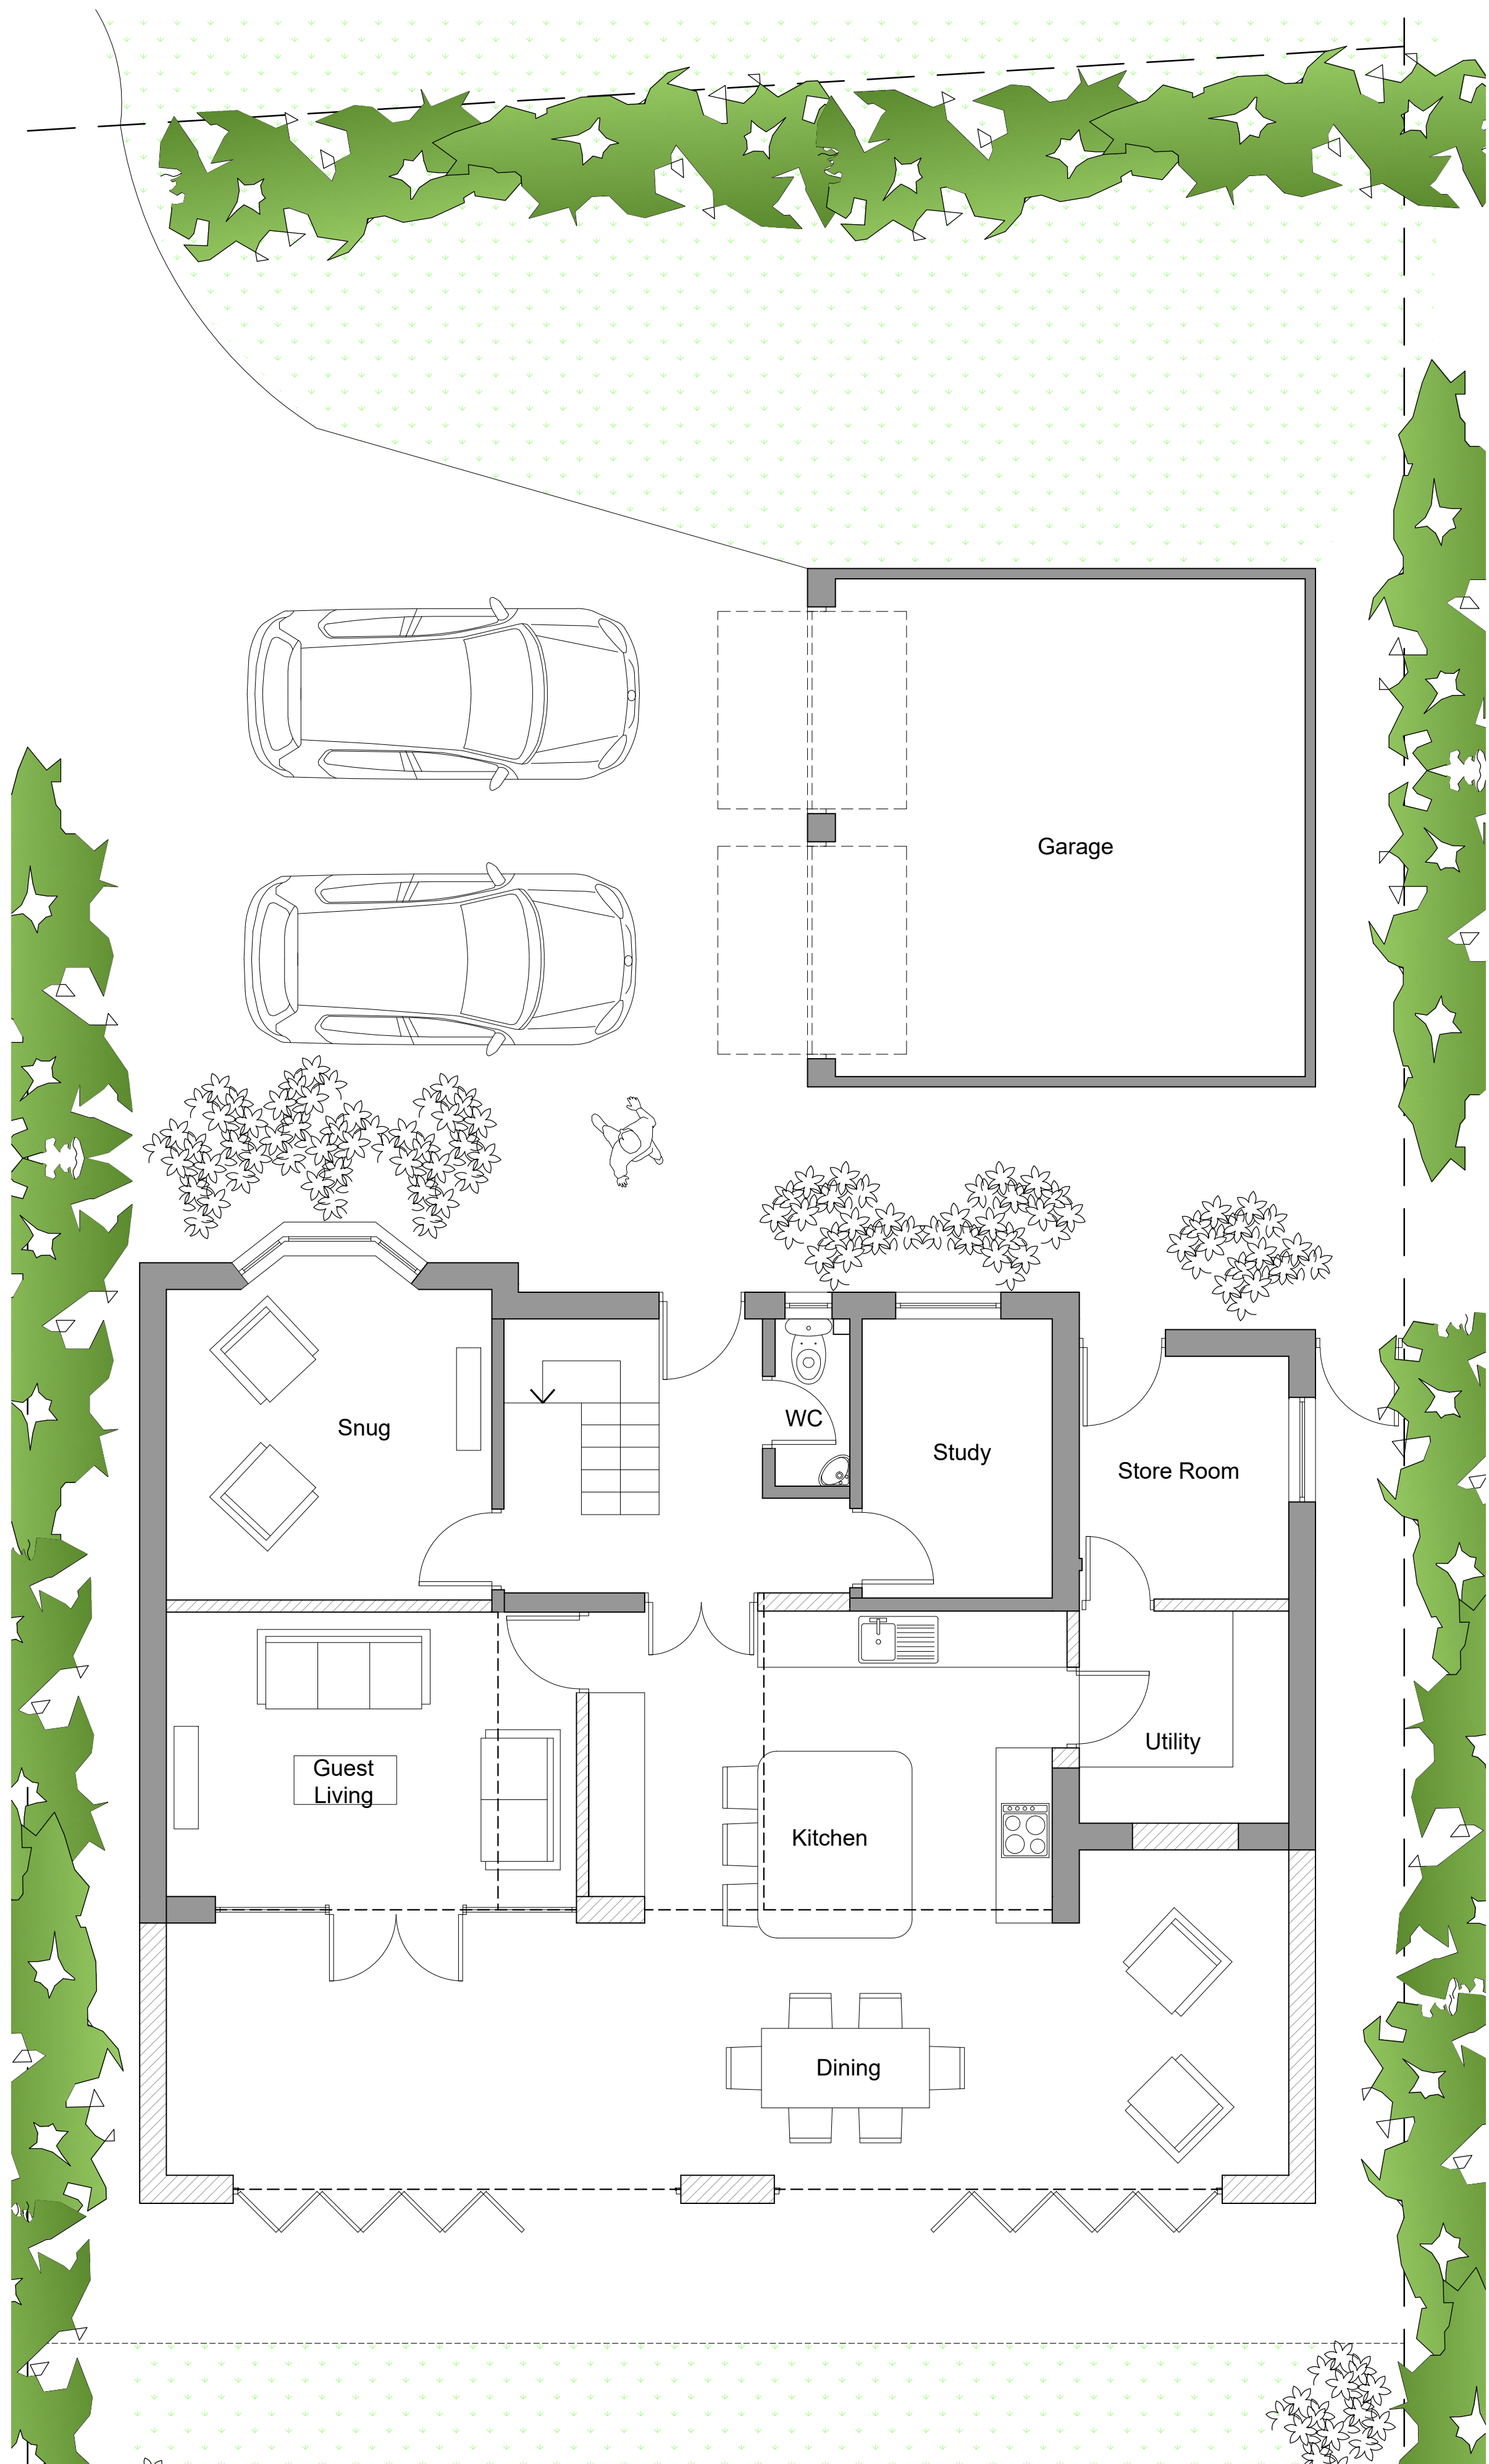

Proposed Ground Floor Plan
(Scale 1:50)

EXISTING STRUCTURE/PARTITION

PROPOSED STRUCTURE/PARTITION

01000500010000mm

SCALE 1:100

010002000300040005000mm

SCALE 1:50

D	10.11.23	JA	DA	JA	ISSUED FOR PLANNING APPROVAL
C	30.10.23	JA	DA	JA	ISSUED TO CLIENT PROPOSED LANDSCAPE
B	20.09.23	JA	DA	JA	ISSUED TO CLIENT
A	04.05.23	JA	DA	JA	ISSUED TO CLIENT
REV	DATE	DRN	CHKD	APPD	DESCRIPTION
DRAWING STATUS					

For Approval

BLUEBIRD

DESIGN SERVICES

E: info@bluebirdengineering.co.uk

T: 0118 9583 551

A: 46 London Street, Reading, RG1 4SQ

CLIENT	Mr Tony Chima	
PROJECT	Weston Lodge, Sutherland Avenue Reading	
TITLE	Proposed Ground Floor Plan	
DRAWN	DATE	SCALE
JA	April 23	As Shown @ A1
DRG NO	REV	
A-1010	D	

© BLUEBIRD ENGINEERING LTD 2022