



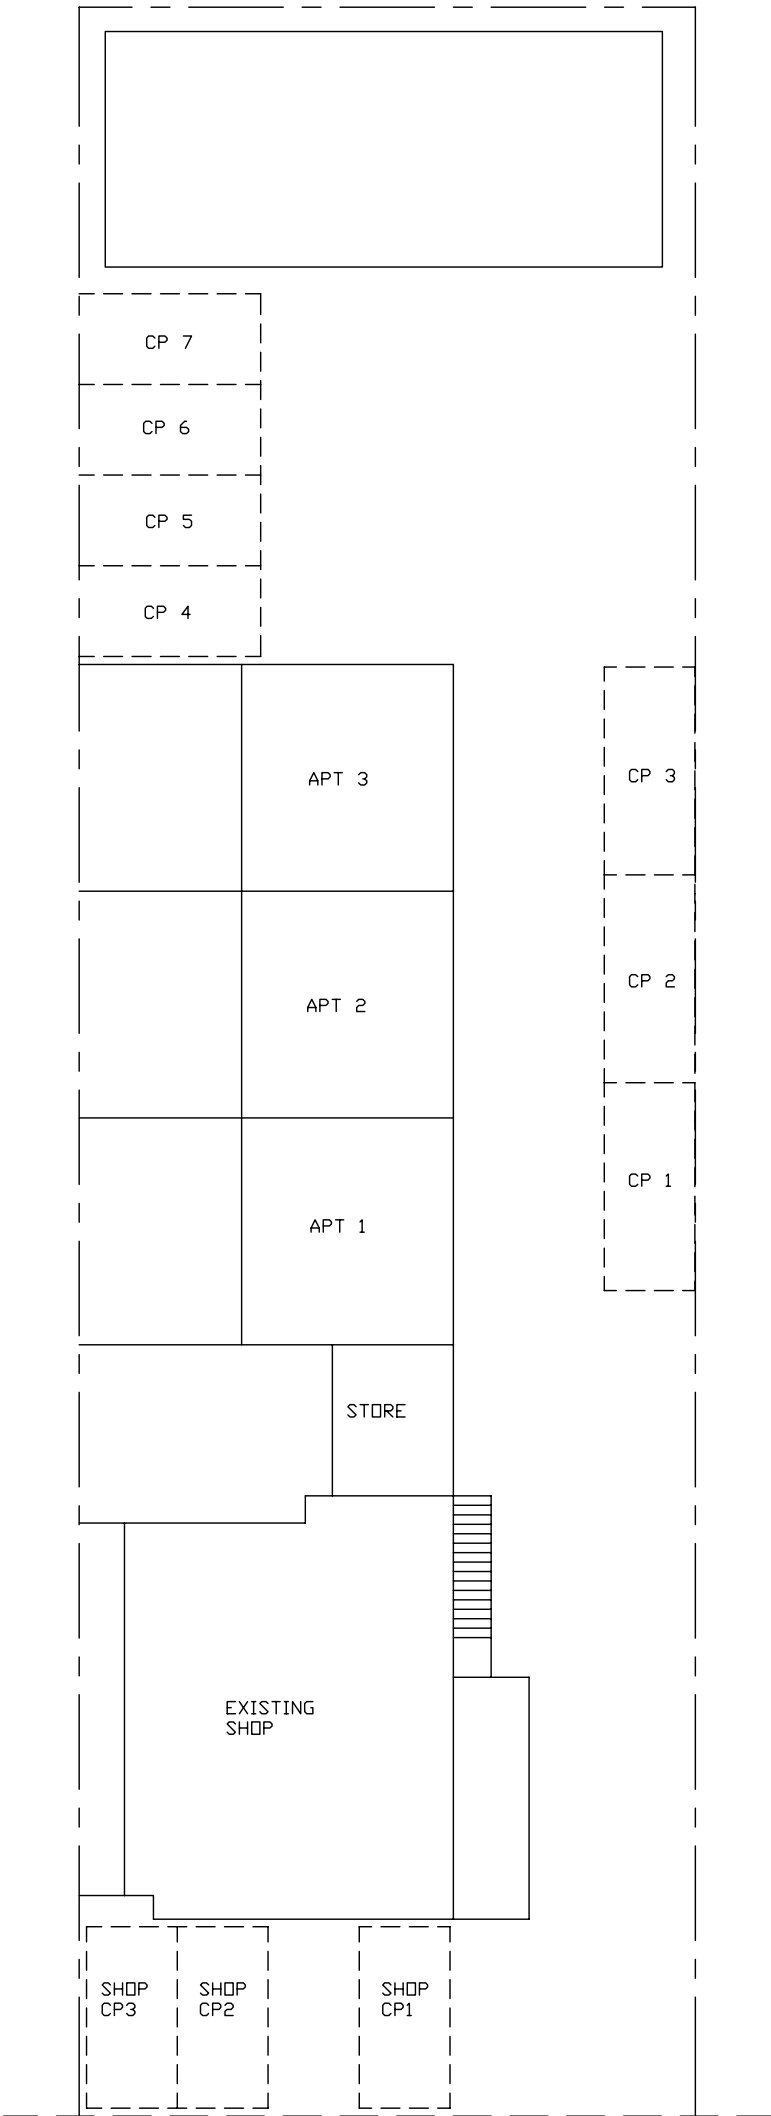

EXISTING SITE PLAN

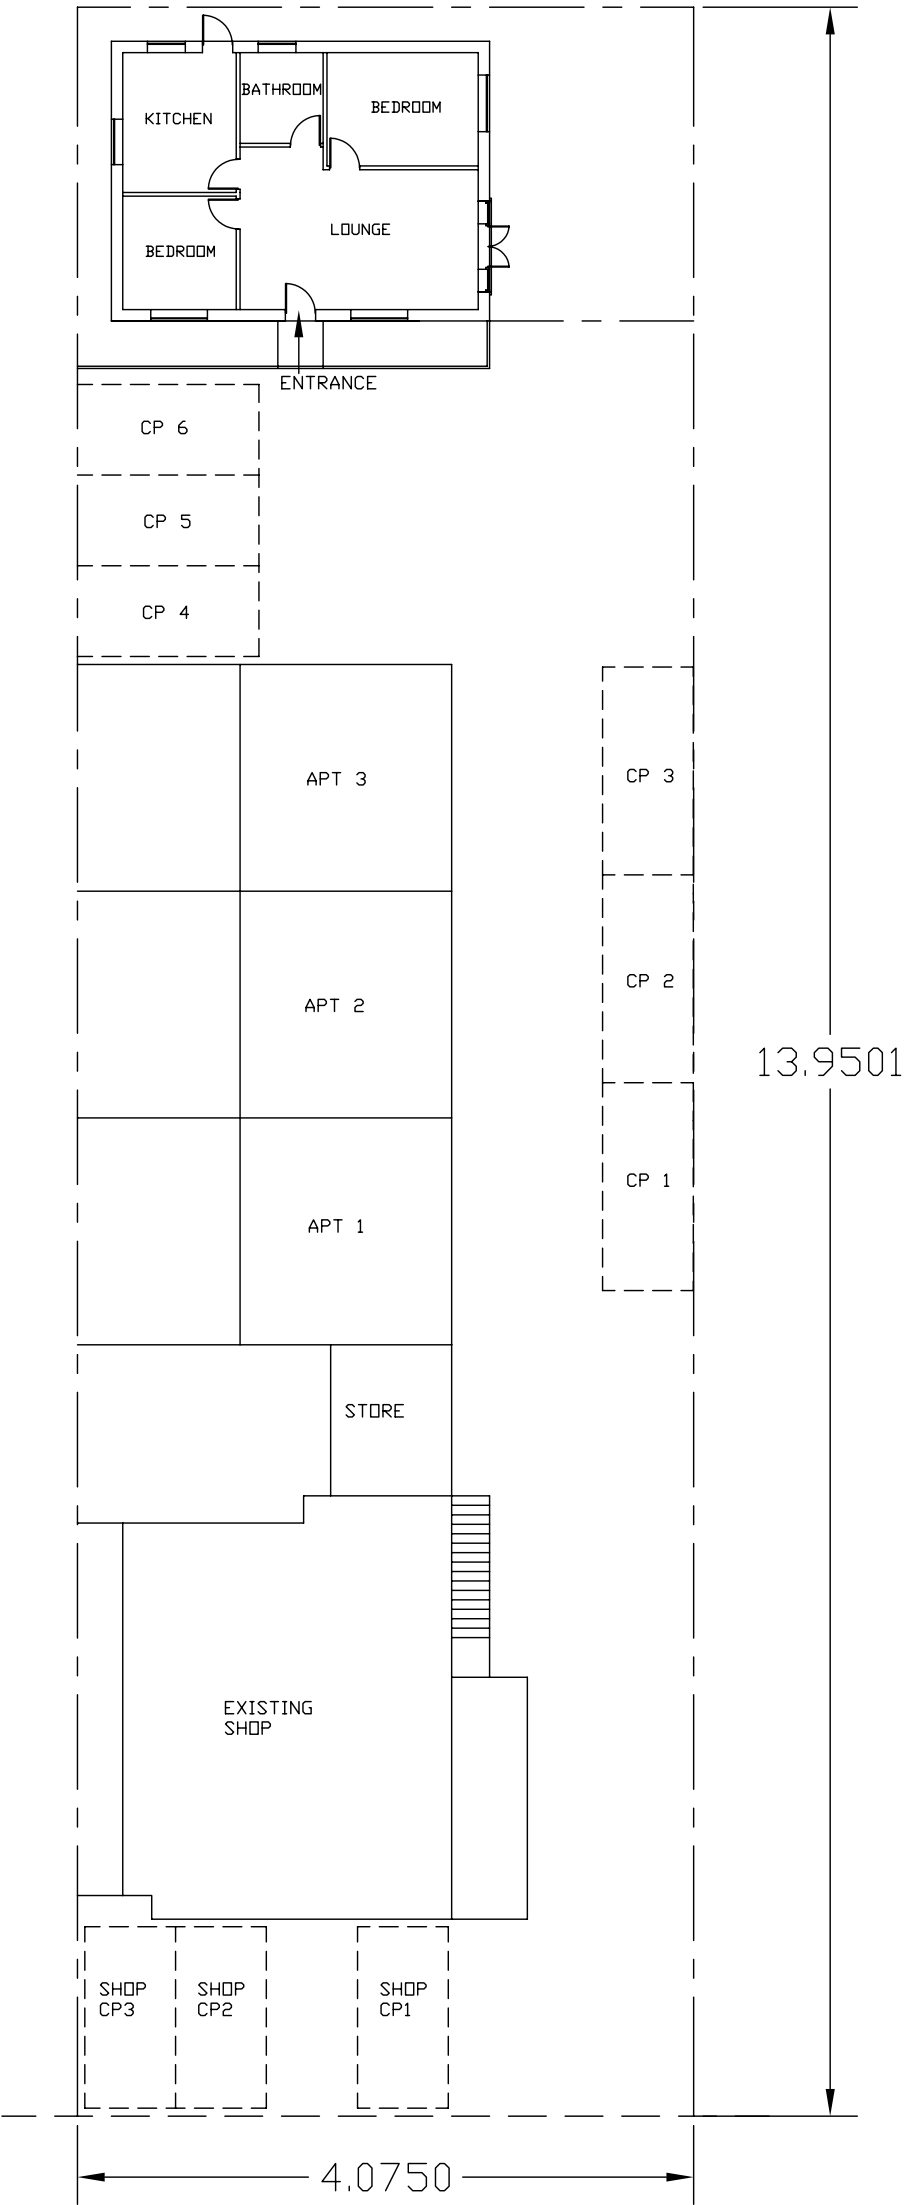

PROPOSED SITE PLAN

Project PROPOSED TWO BEDROOM RESIDENTIAL UNITS AT 22 NORCOT ROAD TILEHURST READING RG30 6BY	Drawing Title SITE BLOCK PLANS	Scale 1:200@A3
		Date AUGUST 2023
		Drawing No. 22/NR/02