


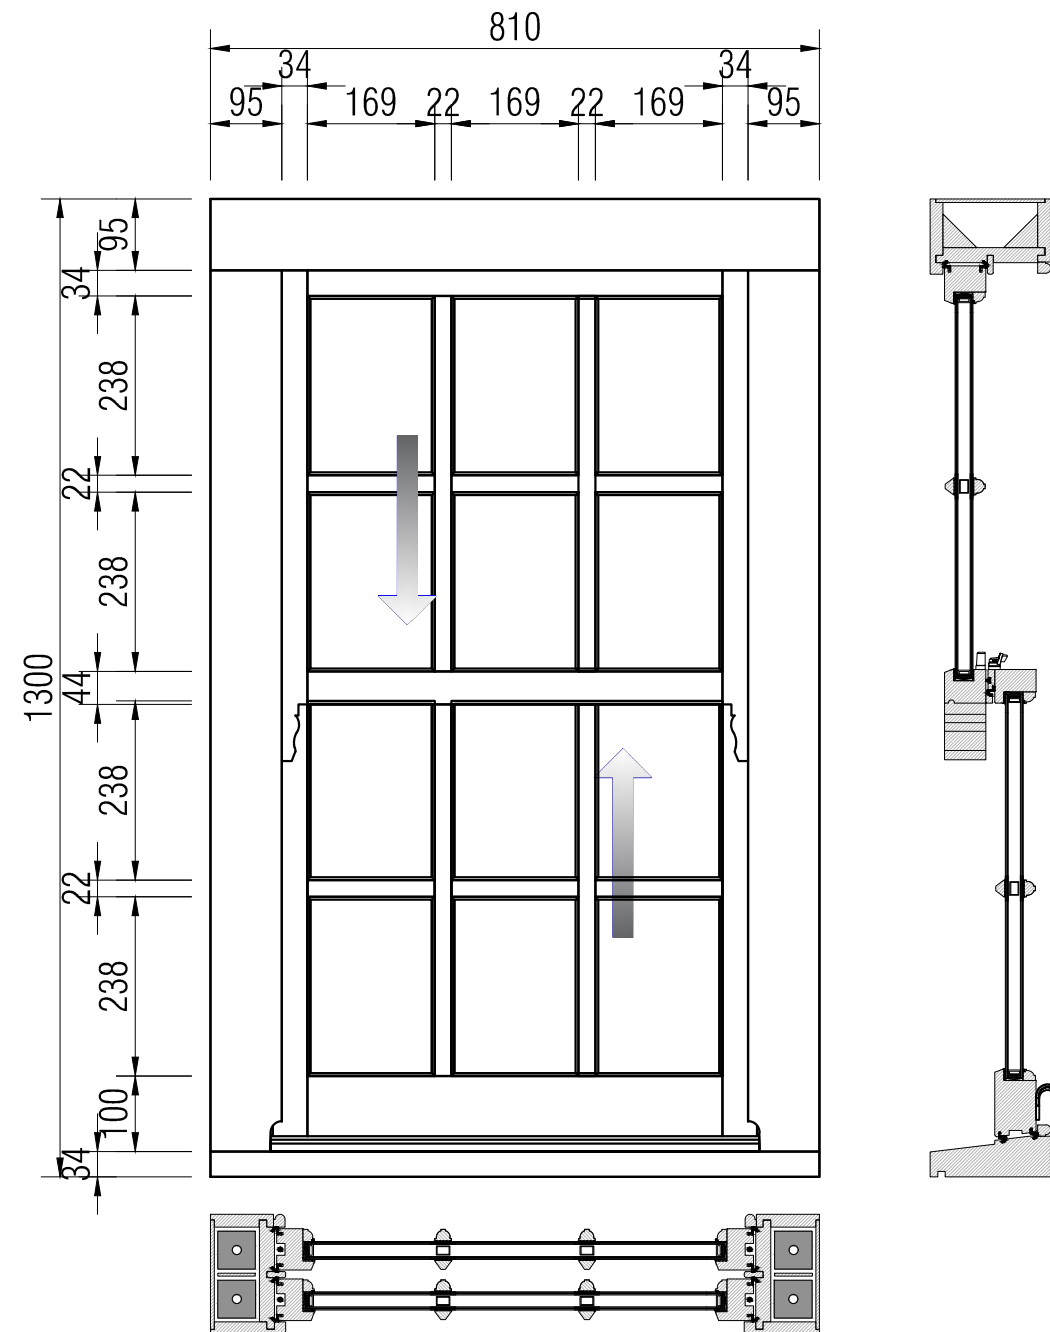


W8 ELEVATION

SCALE 1:10
REAR ELEVATION FIRST FLOOR LEFT, U-PVC DOUBLE GLAZED WINDOW
QUANTITY = 01 No

SECTION

SCALE 1:2

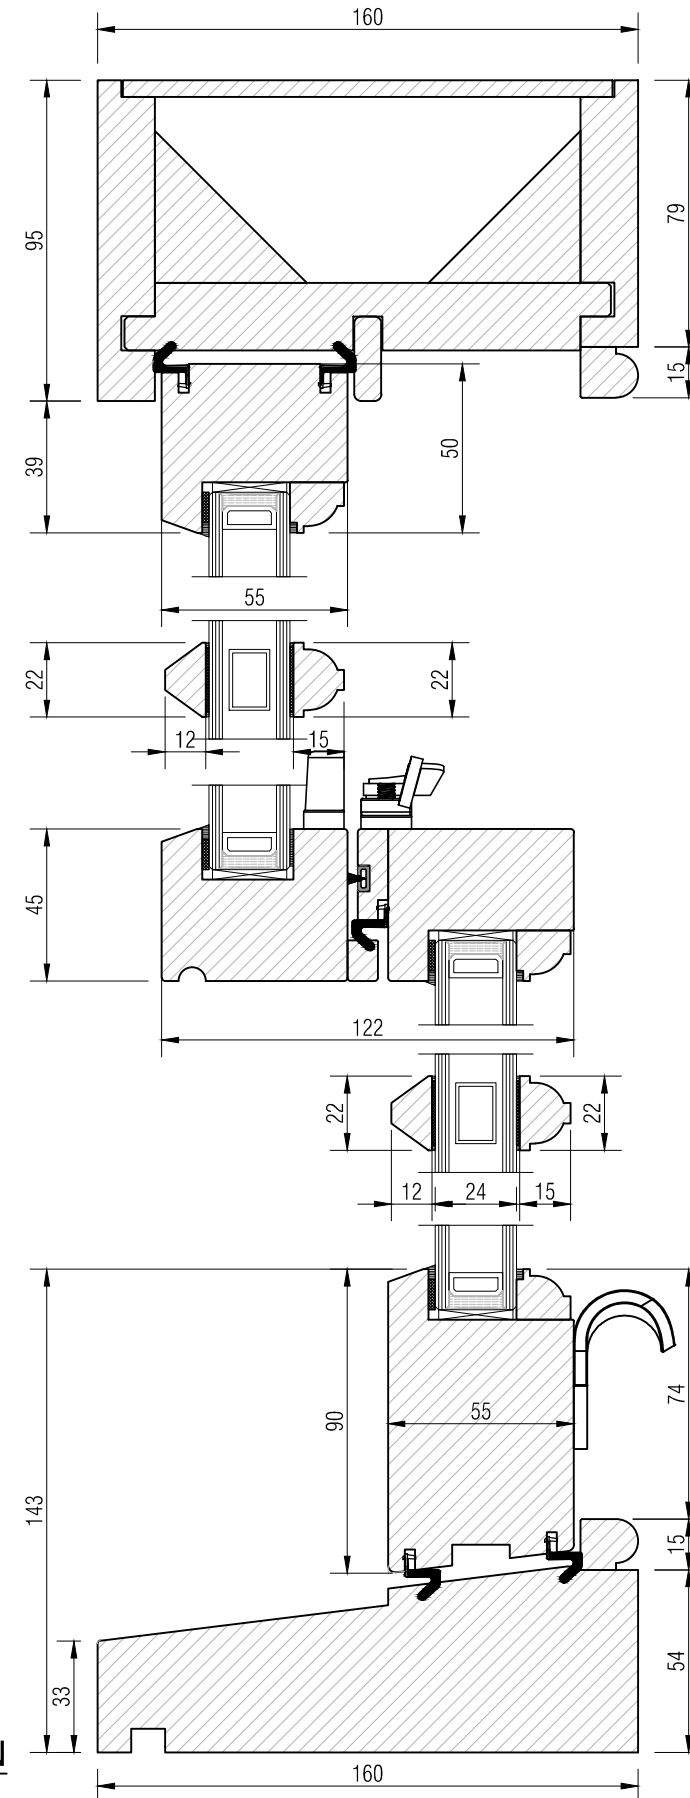

ISSUE DATE

No.	Date	Description
1		

ADDRESS

TITLE

W8 WINDOW DETAILS

SHEET SCALE

A-1.8 AS-SHOWN
@A3

DATE

28-09-2023