




Existing Front Elevation  
Scale 1:50



Proposed Front Elevation  
Scale 1:50

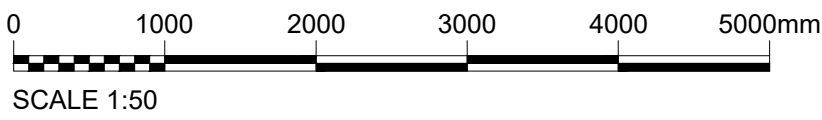

|     |          |     |      |      |                              |
|-----|----------|-----|------|------|------------------------------|
| B   | 10.11.23 | JA  | DA   | JA   | ISSUED FOR PLANNING APPROVAL |
| A   | 04.05.23 | JA  | DA   | JA   | ISSUED TO CLIENT             |
| REV | DATE     | DRN | CHKD | APPD | DESCRIPTION                  |

DRAWING STATUS


For Approval



E: [info@bluebirdengineering.co.uk](mailto:info@bluebirdengineering.co.uk)  
T: 0118 9583 551  
A: 46 London Street, Reading, RG1 4SQ



Existing Rear Elevation  
Scale 1:50

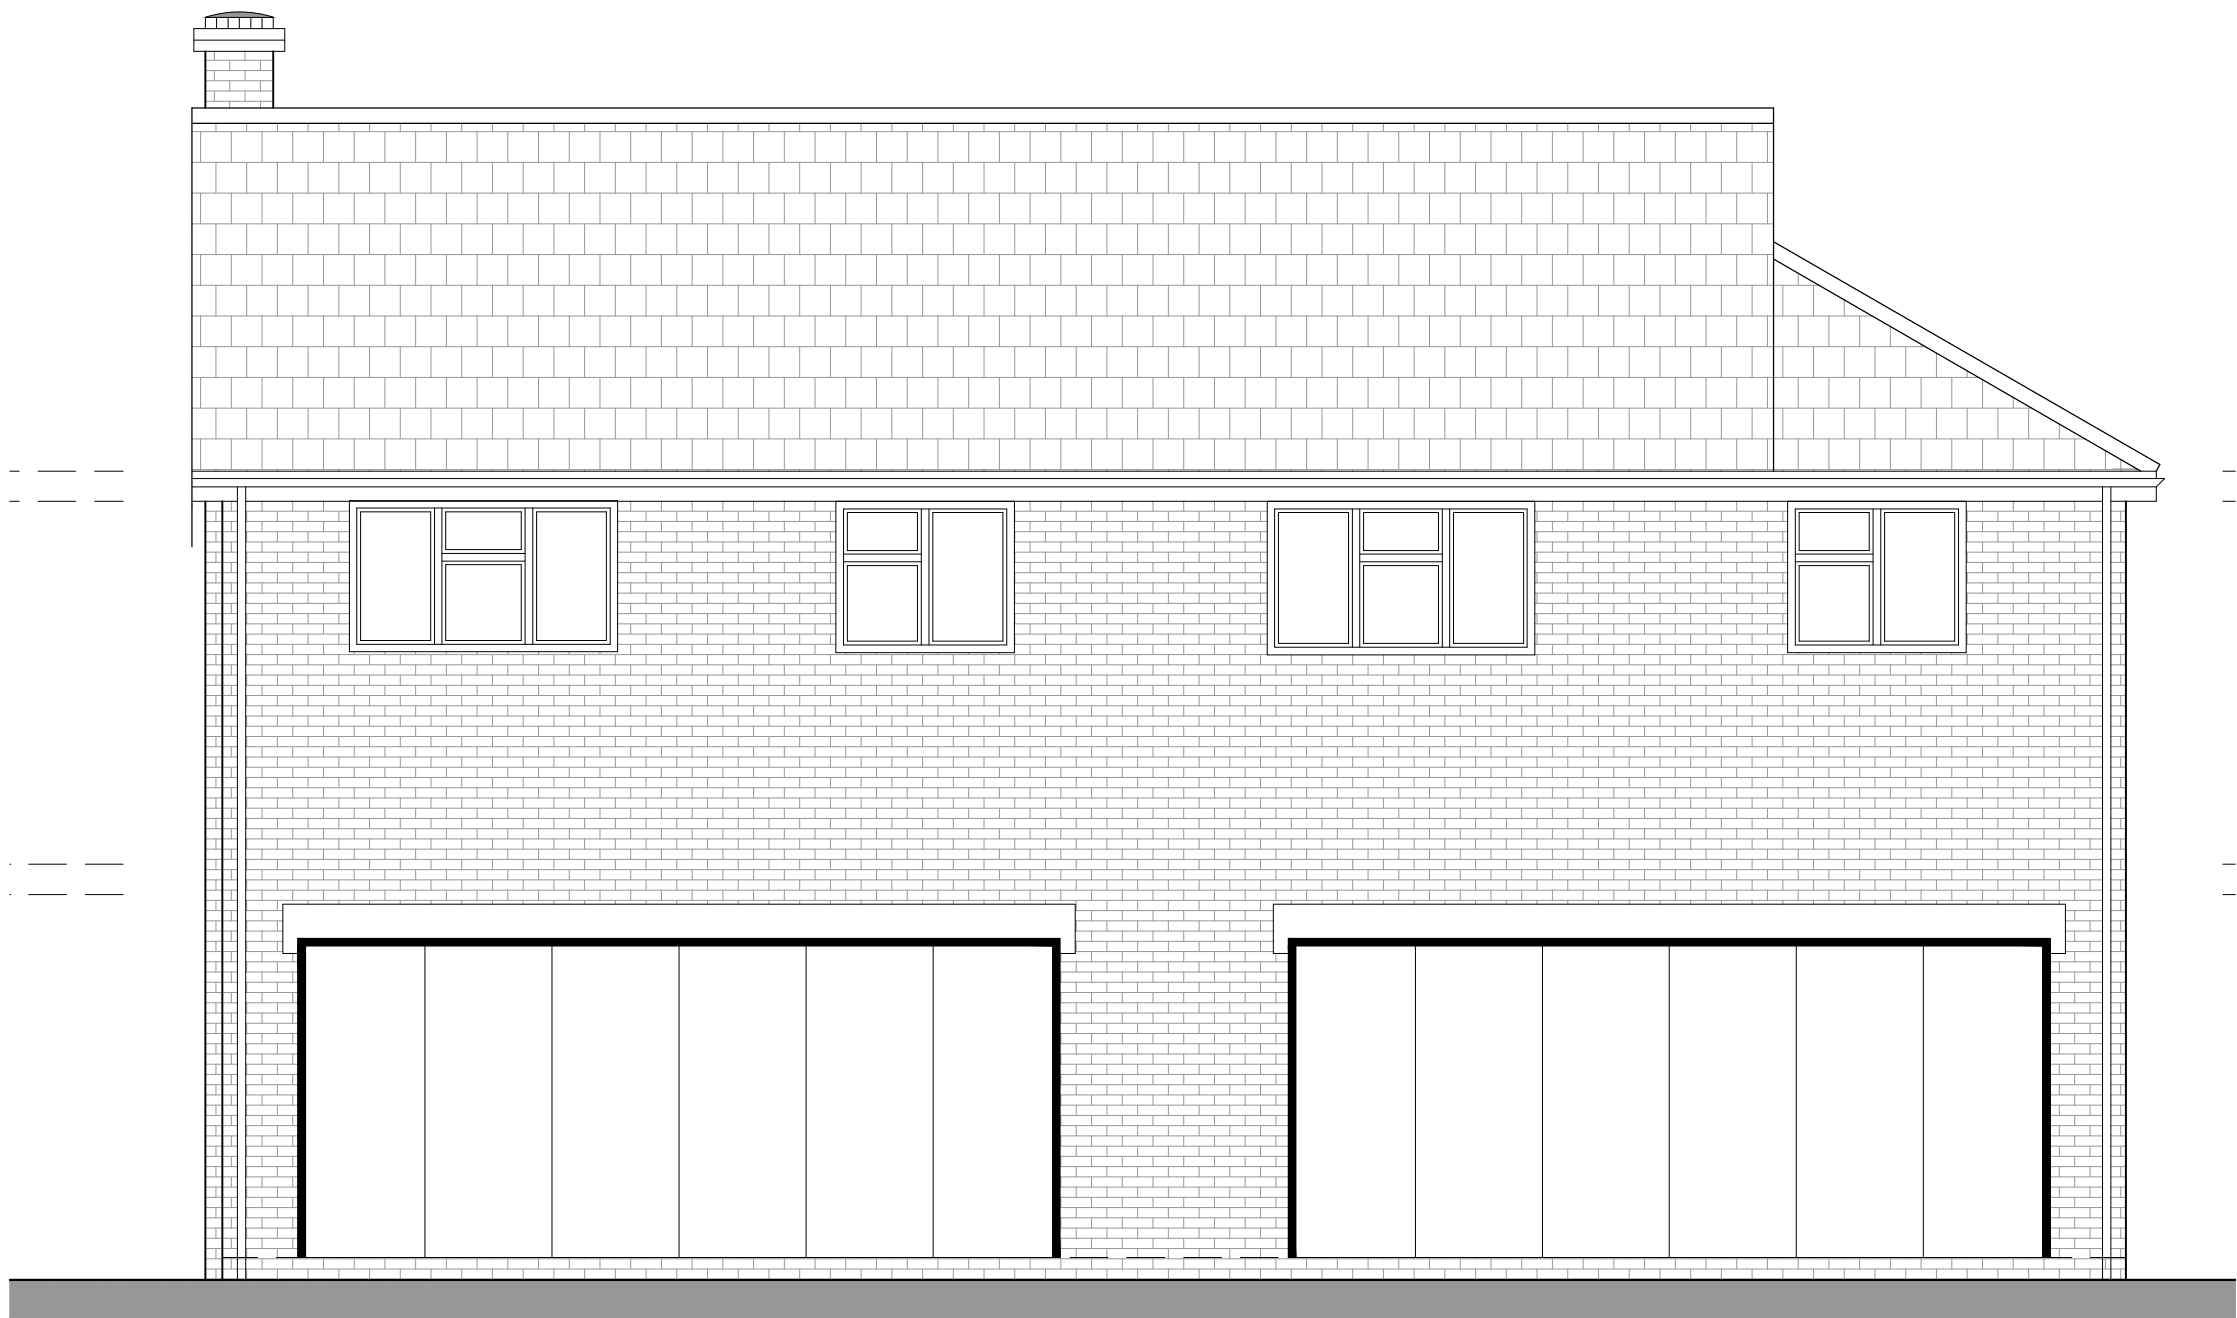

Proposed Rear Elevation  
Scale 1:50

CLIENT Mr Tony Chima

PROJECT Weston Lodge  
Sutherland Avenue, Reading

TITLE Existing and Proposed  
Front and Rear Elevations

DRAWN JA DATE Oct 22 SCALE 1:50 @ A1

DRG NO A-1100 REV B

© BLUEBIRD ENGINEERING LTD 2022