


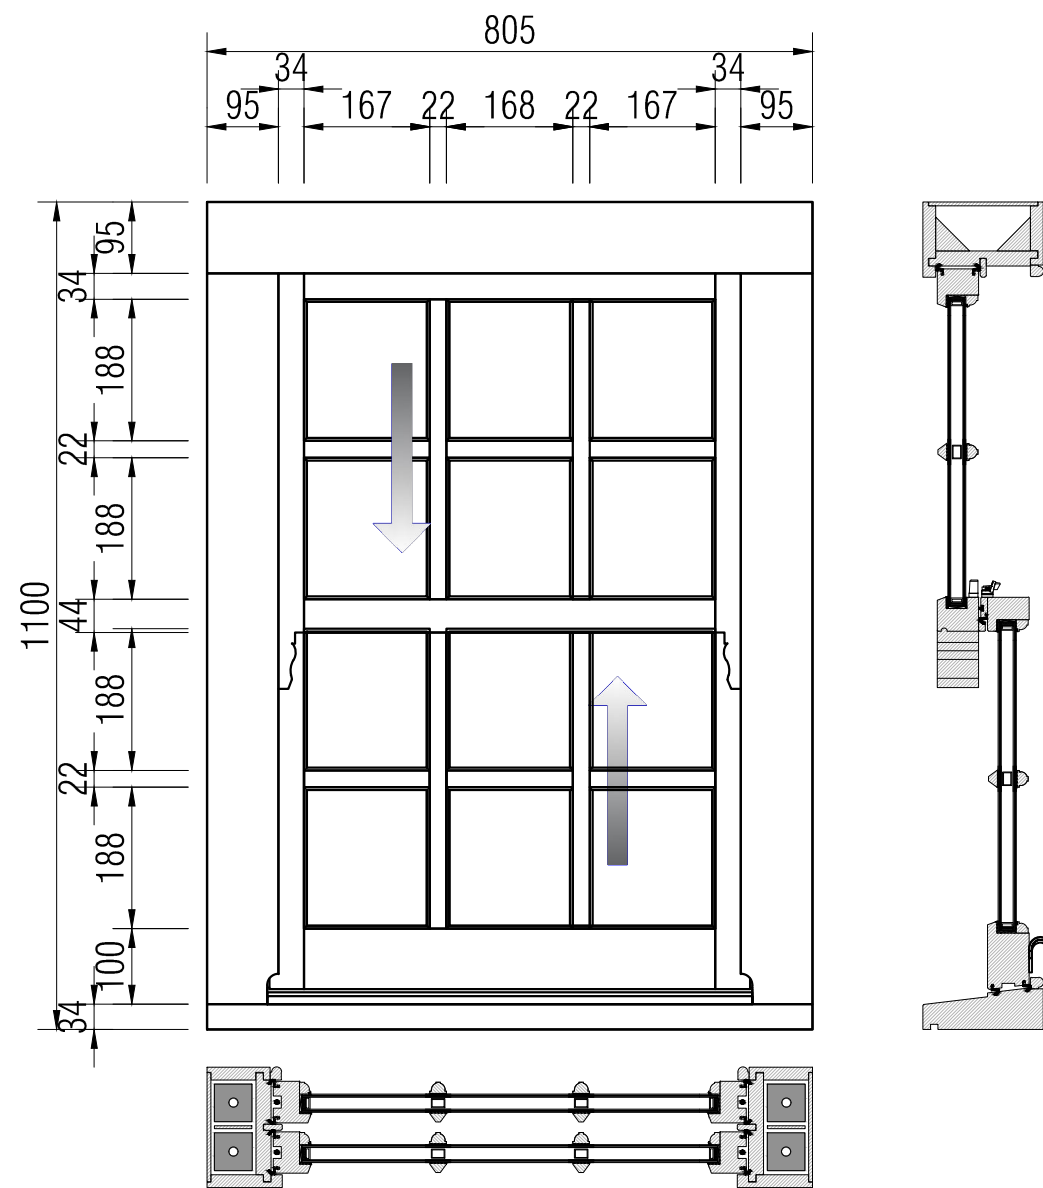


### W10 ELEVATION

SCALE 1:10  
REAR ELEVATION SECOND FLOOR LEFT, U-PVC DOUBLE GLAZED WINDOW  
QUANTITY = 01 No

### SECTION

SCALE 1:2

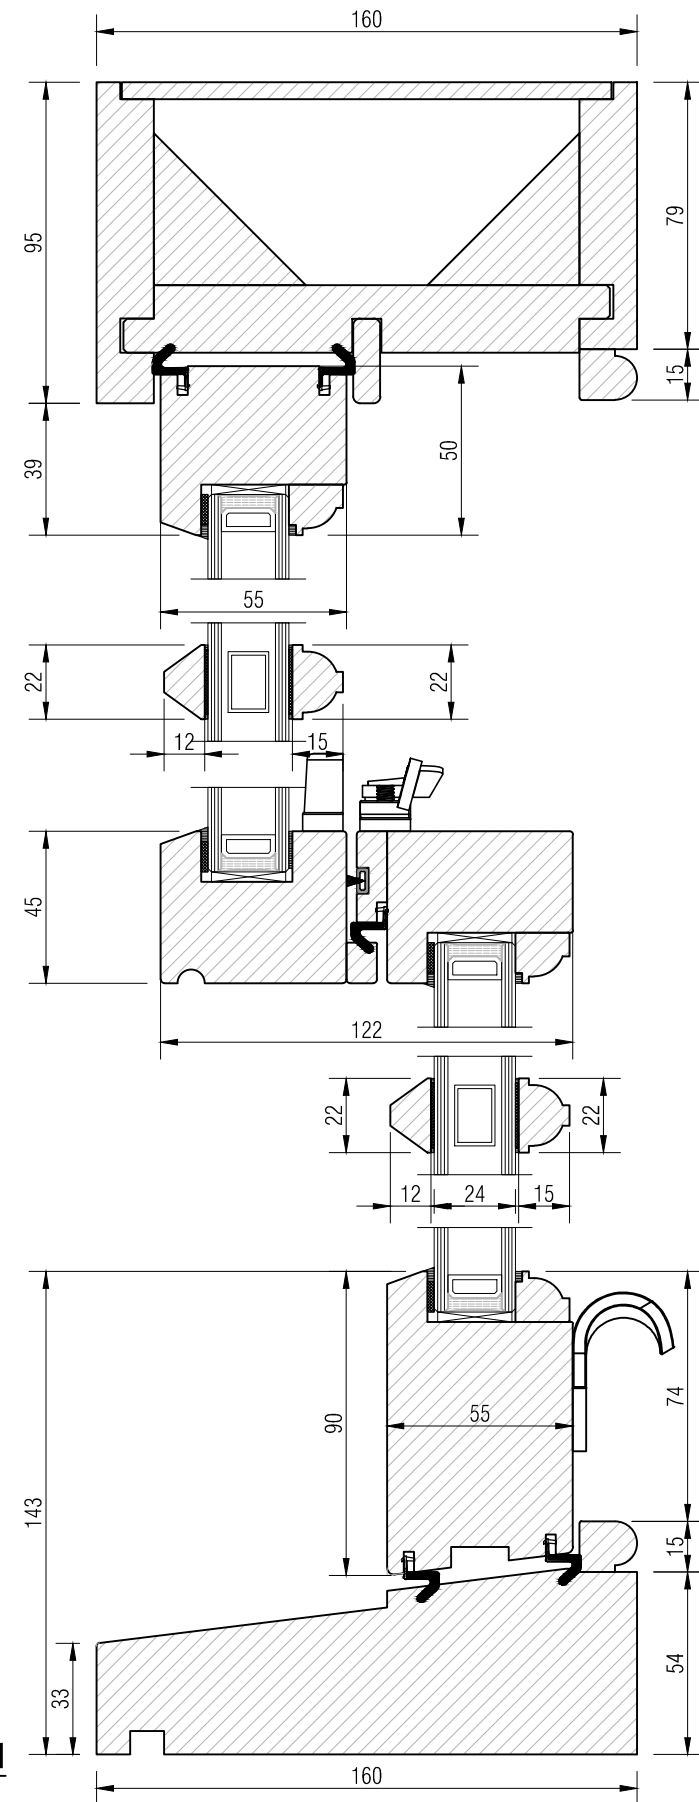

### ISSUE DATE

| No. | Date | Description |
|-----|------|-------------|
| 1   |      |             |
|     |      |             |
|     |      |             |
|     |      |             |
|     |      |             |

### ADDRESS

### TITLE

### W10 WINDOW DETAILS

### SHEET

### SCALE

A-1.10

AS-SHOWN  
@A3

### DATE

28-09-2023