


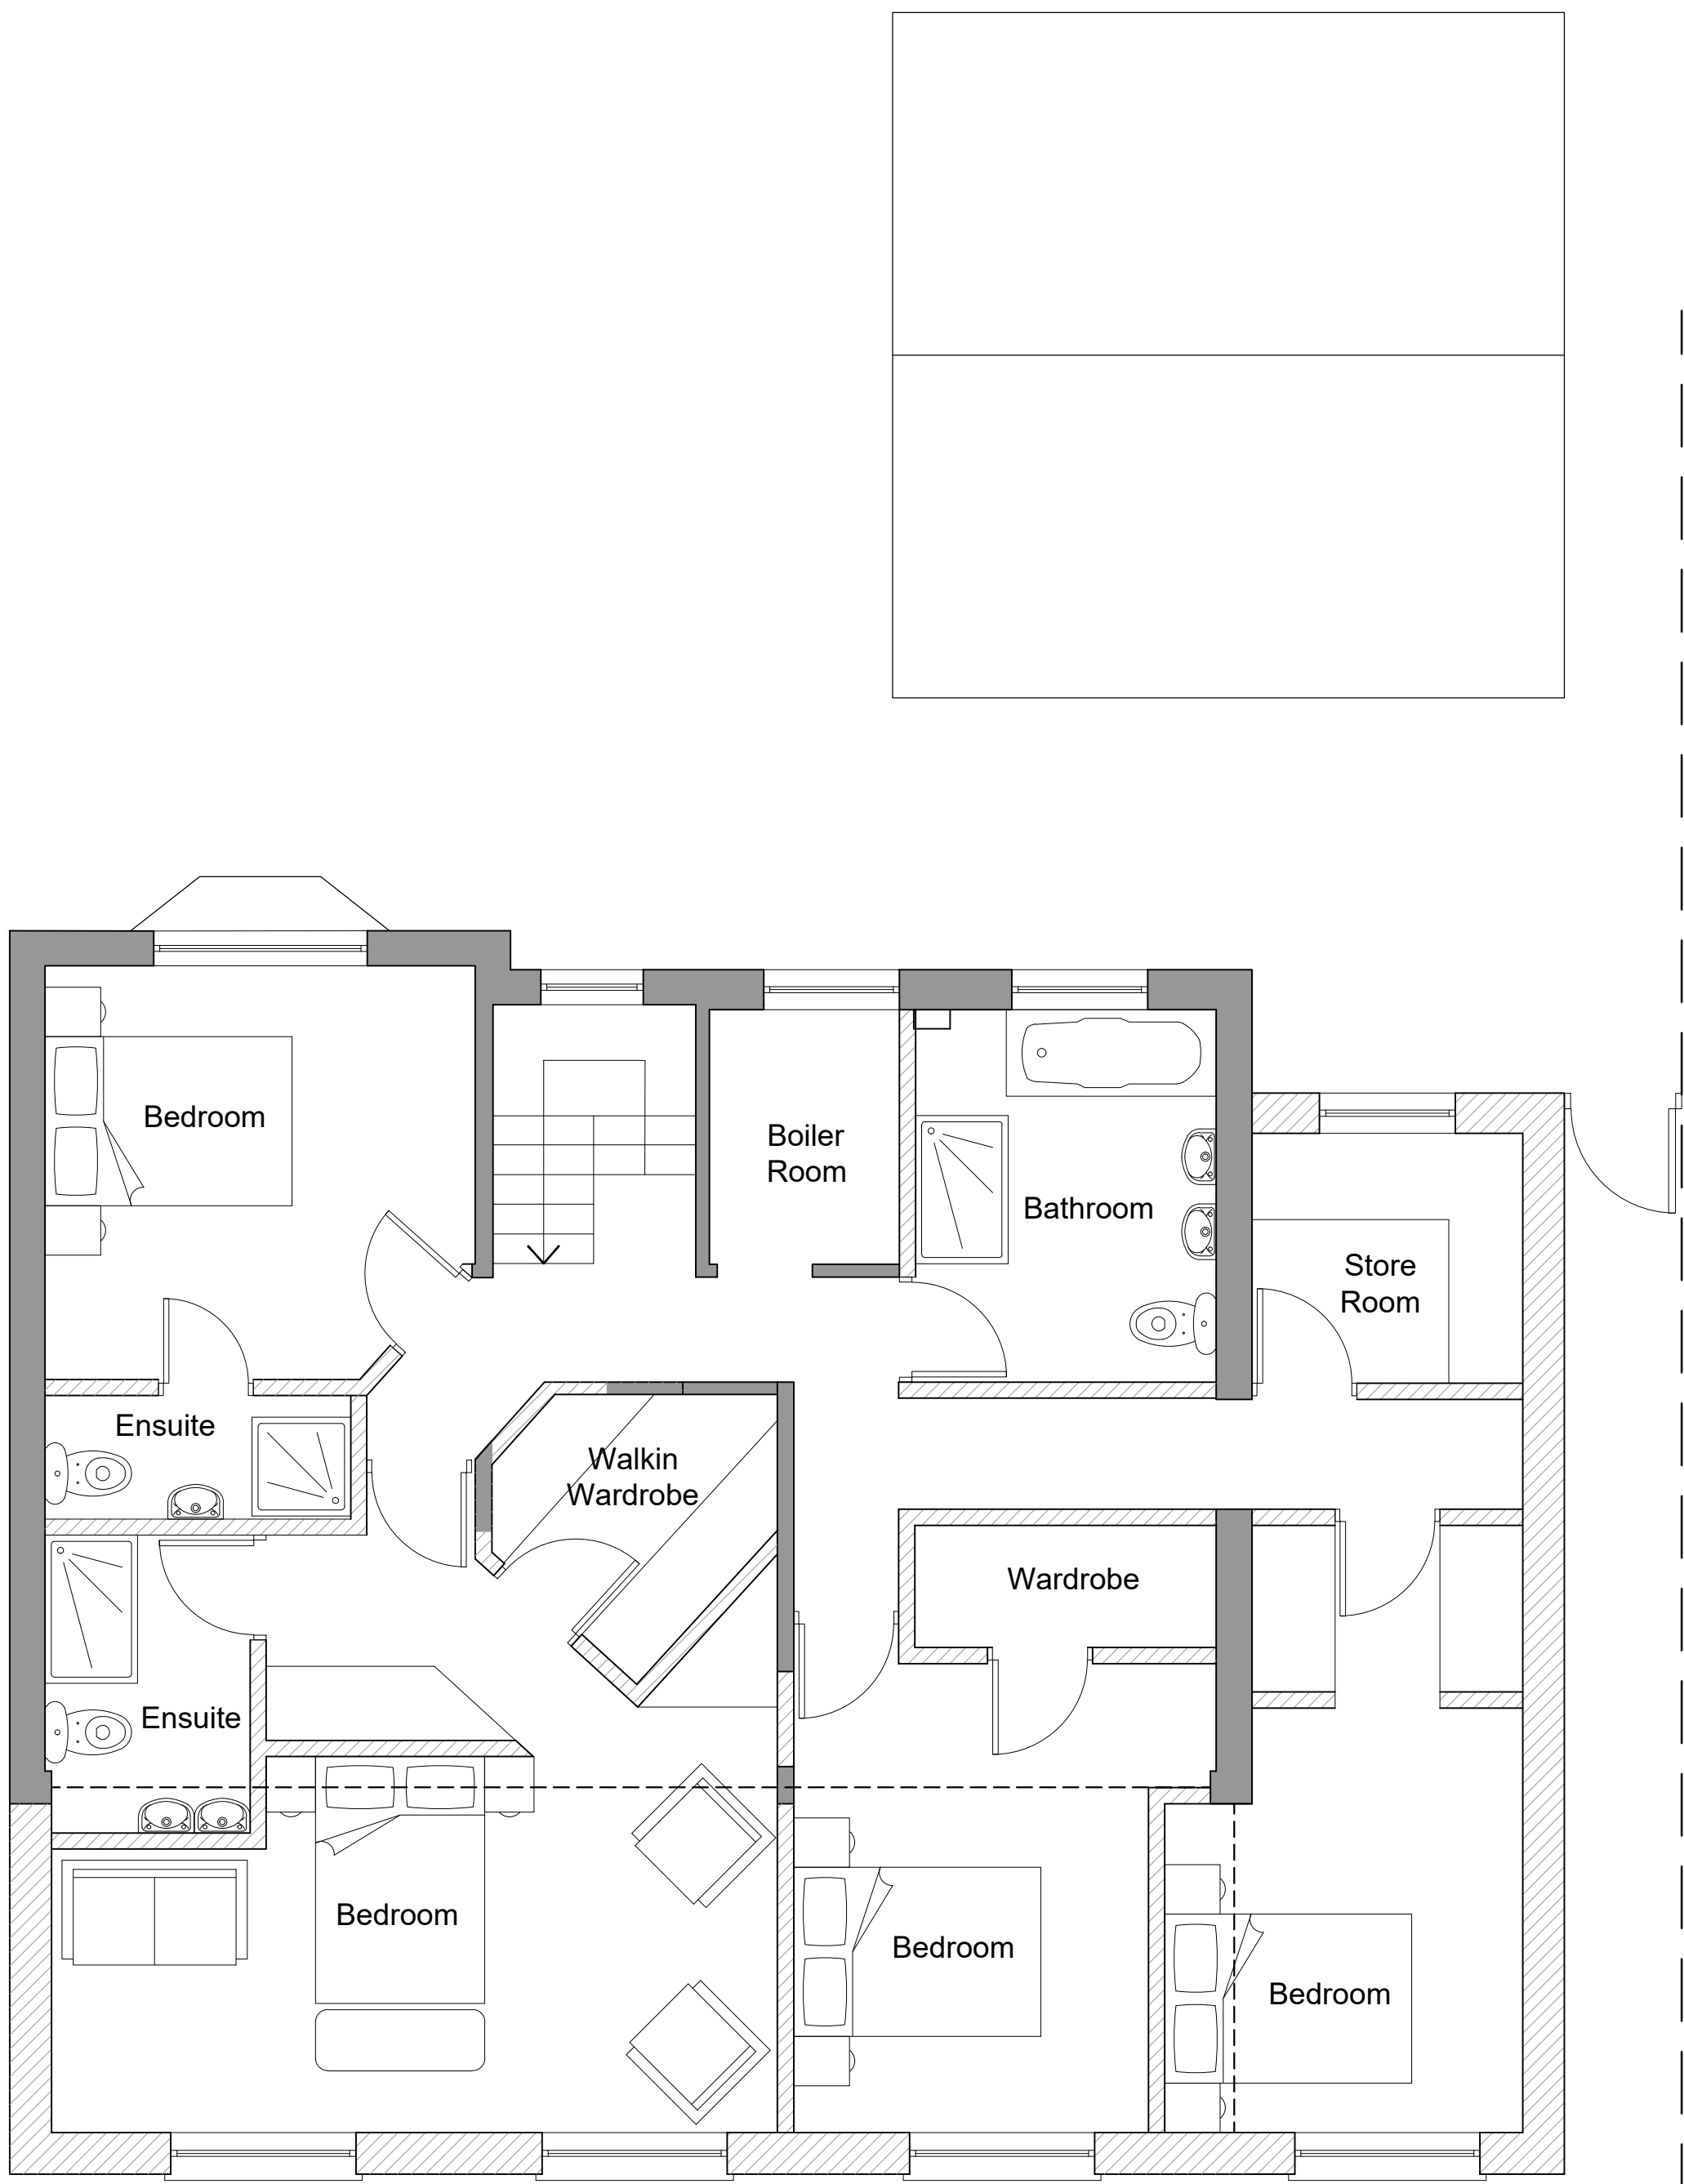


Existing First Floor Plan
(Scale 1:50)



Proposed First Floor Plan
(Scale 1:50)

- EXISTING STRUCTURE/PARTITION
- PROPOSED STRUCTURE/PARTITION

 

REV	DATE	DRN	CHKD	APPD	DESCRIPTION
C	10.11.23	JA	DA	JA	ISSUED FOR PLANNING APPROVAL
B	20.09.23	JA	DA	JA	ISSUED TO CLIENT
A	04.05.23	JA	DA	JA	ISSUED TO CLIENT

For Approval



E: info@bluebirdengineering.co.uk
T: 0118 9583 551
A: 46 London Street, Reading, RG1 4SQ

CLIENT
Mr Tony Chima

PROJECT
Weston Lodge, Sutherland Avenue
Reading

TITLE
Existing and Proposed
First Floor Plan

DRAWN JA	DATE April 23	SCALE 1:50 @ A1
-------------	------------------	--------------------

DRG NO A-1020	REV C
------------------	----------