


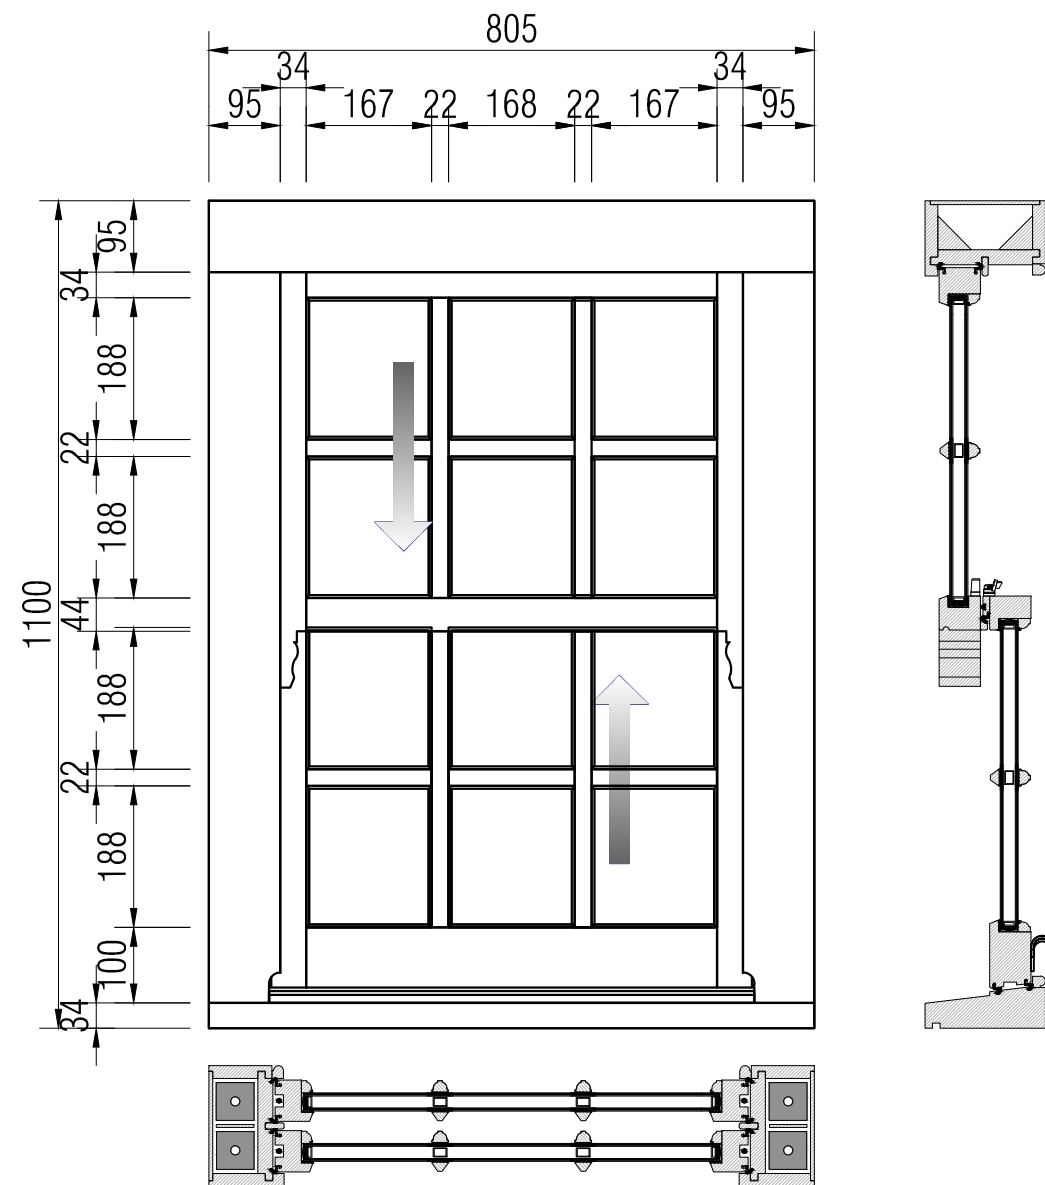


W9 ELEVATION

SCALE 1:10
REAR ELEVATION SECOND FLOOR RIGHT, U-PVC DOUBLE GLAZED WINDOW
QUANTITY = 01 No

SECTION

SCALE 1:2

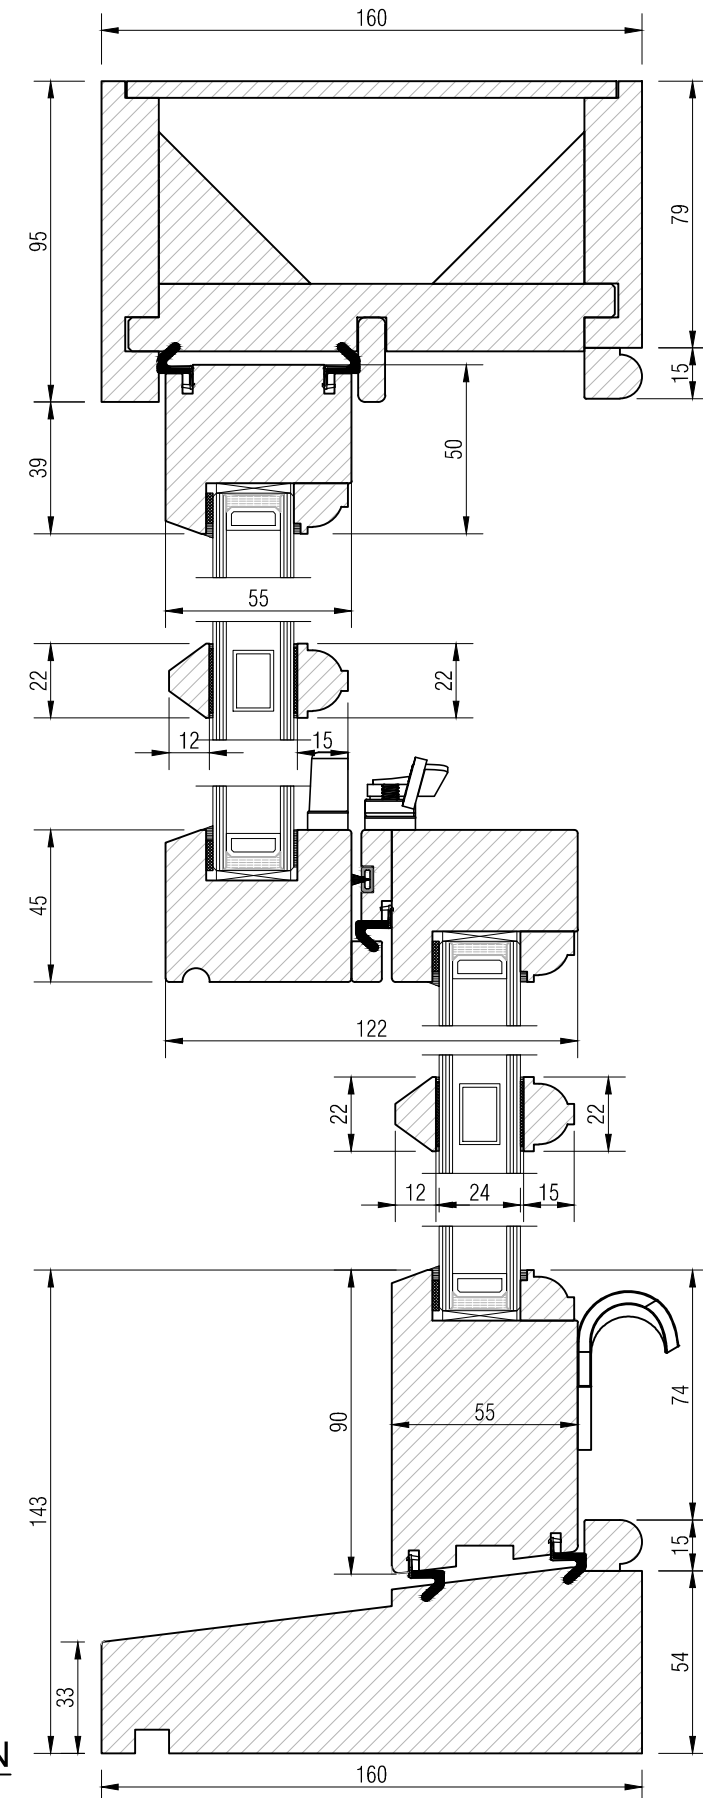

ISSUE DATE

No.	Date	Description
1		

ADDRESS

TITLE

W9 WINDOW DETAILS

SHEET

SCALE

A-1.9

AS-SHOWN
@A3

DATE

28-09-2023