




Please Note:
These plans must not be acted upon until the appropriate Planning and Building Regulation approvals have been granted.
Should the works be undertaken prior to the above approvals being in place, it is done so entirely at the clients own risk.


GENERAL NOTES:
Check and verify all dimensions prior to commencement of work.This drawing should be read in conjunction with all other contract documents including those by other consultants.

The survey information shown this drawing is based on a survey prepared by a third party and CDS Ltd accept no responsibility for the accuracy or completeness of the survey. Any discrepancies to be reported to CDS Ltd immediately.

This drawing is cophright of and shall remain the property of:
Creative Design and Structure Ltd

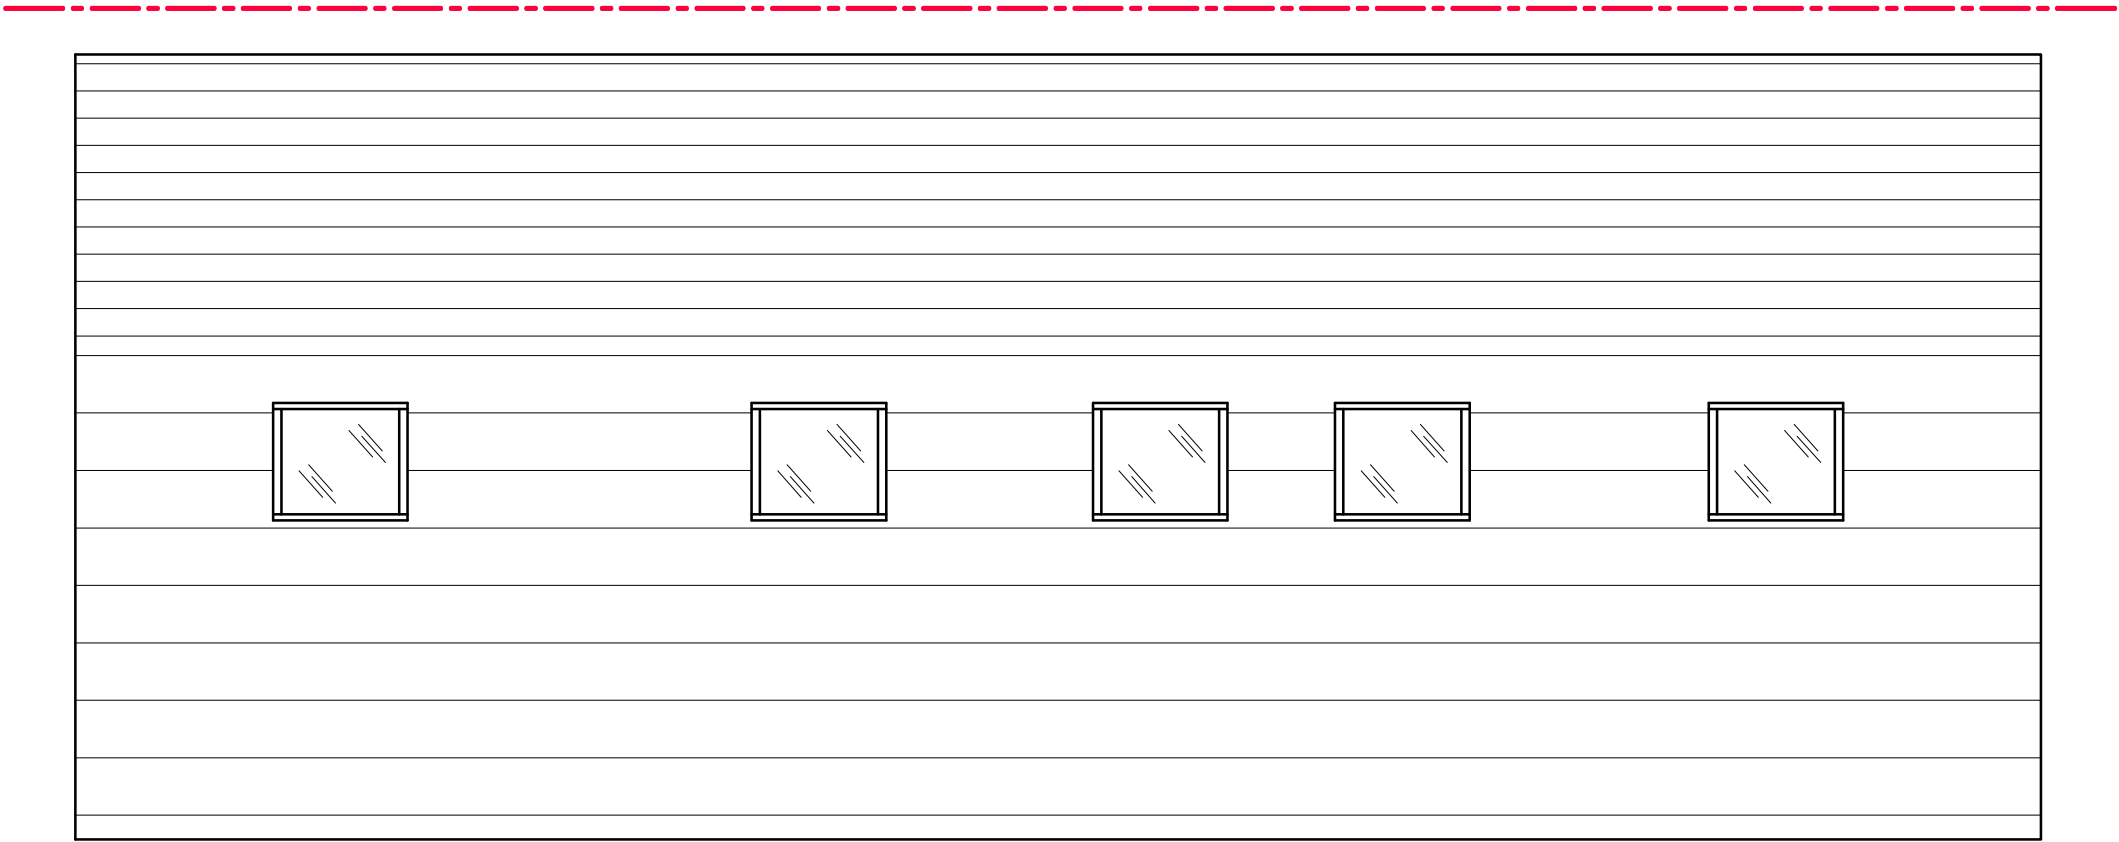

PROPOSED ROOF PLAN

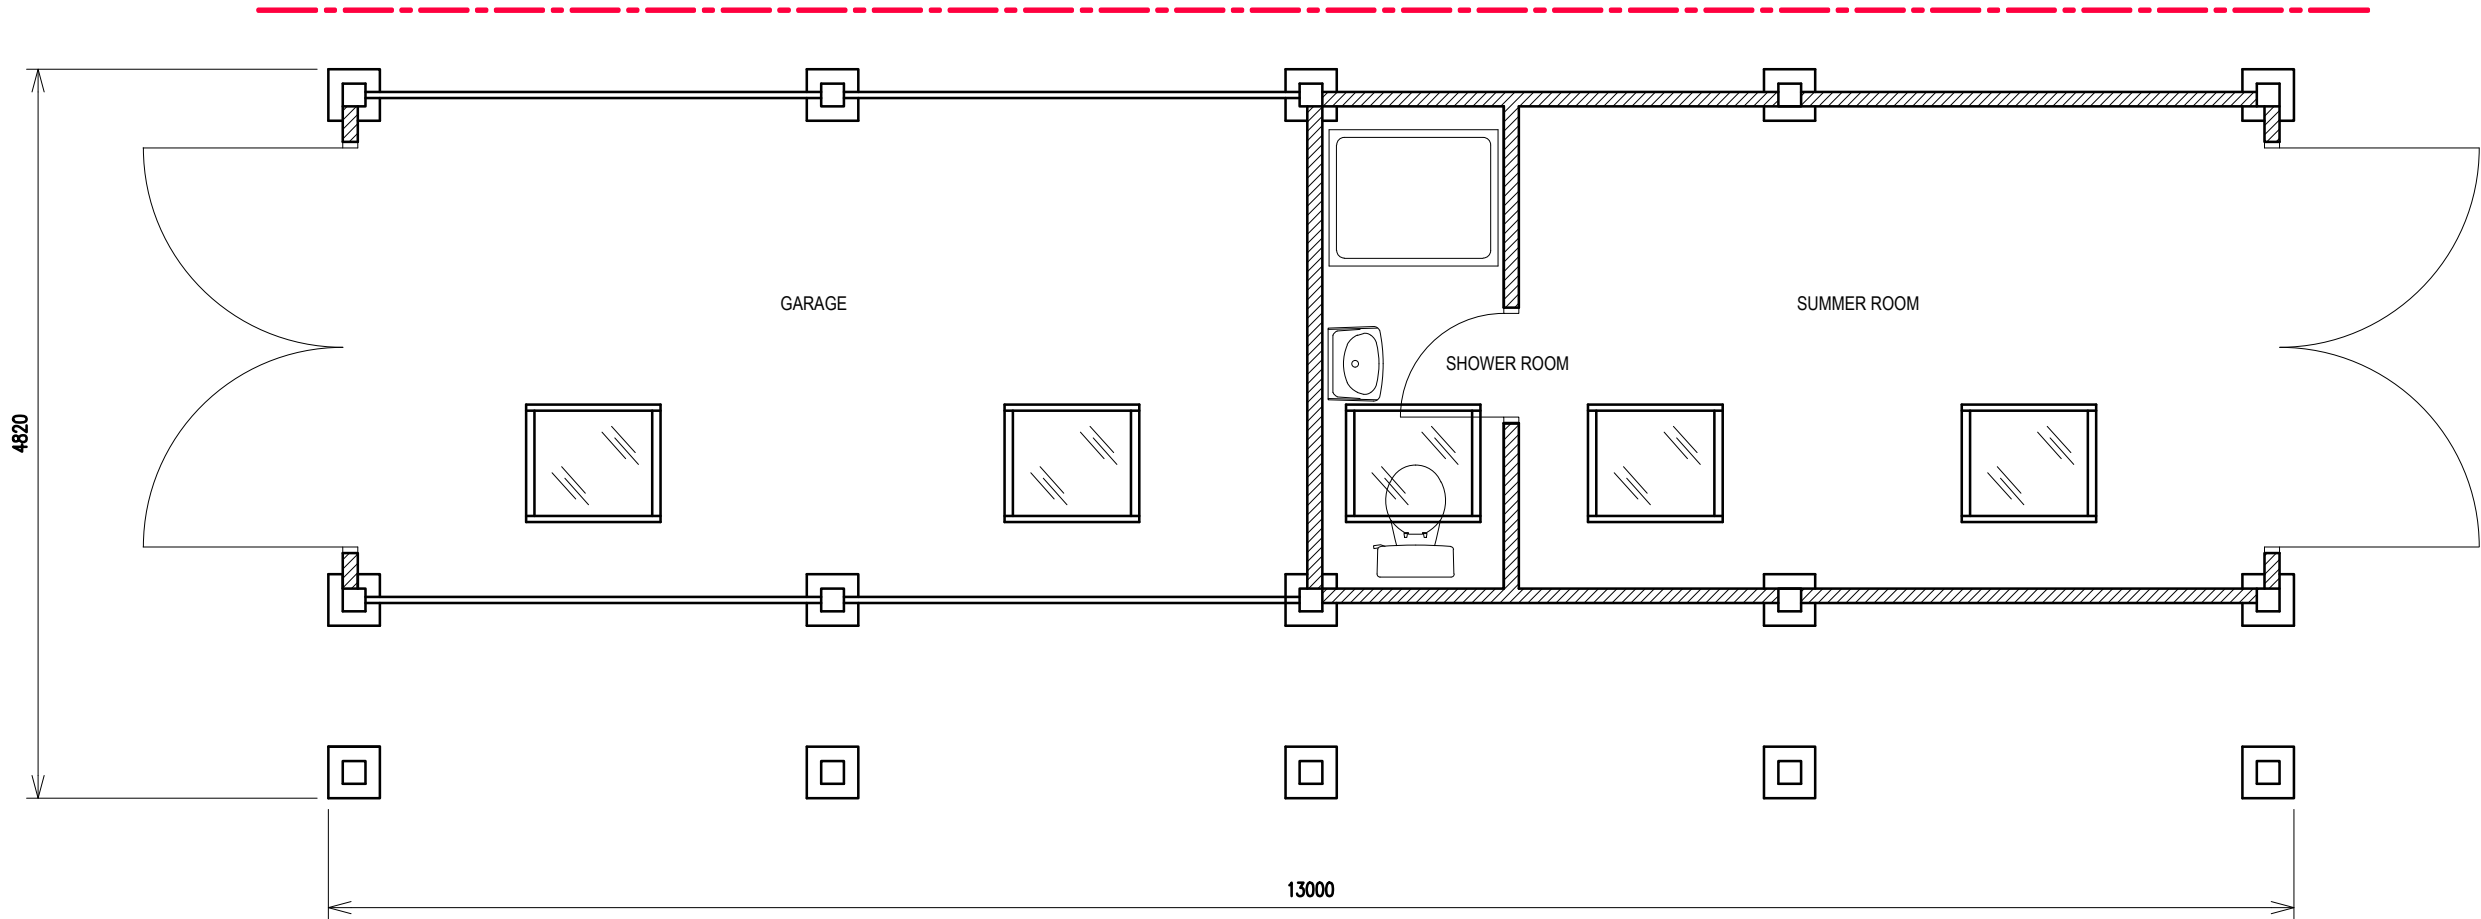

PROPOSED GROUND FLOOR PLAN

Status Planning

Project235 HENLEY ROAD CAVERSHAM READING RG4 6LJ			
Drawing Title PROPOSED GROUND FLOOR & ROOF PLAN			
 CREATIVE DESIGN & STRUCTURE LTD Henson House, Newtown Rd, Henley-on-Thames, RG9 1HG T:01491 411922 W: www.creativedesignandstructure.co.uk			
Drawn	EB	Scale	
Date	JULY 2023	1:50 @ A2	
Drawing No.		Rev.	
18523-01			