


IMPORTANT NOTE:
ALL BASE DIMENSIONS TO BE WITHIN PLUS OR MINUS 5.00mm UNLESS OTHERWISE STATED

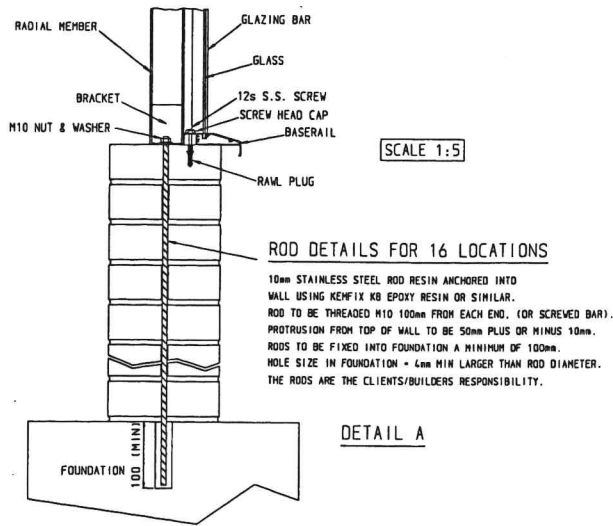

SCALE 1:5

ROD DETAILS FOR 16 LOCATIONS
10mm STAINLESS STEEL ROD RESIN ANCHORED INTO WALL USING KEMFIX KB EPOXY RESIN OR SIMILAR. ROD TO BE THREADED 100mm FROM EACH END. (OR SCREWED BAR). PROTRUSION FROM TOP OF WALL TO BE 50mm PLUS OR MINUS 10mm. RODS TO BE FIXED INTO FOUNDATION A MINIMUM OF 100mm. HOLE SIZE IN FOUNDATION = 4mm MIN LARGER THAN ROD DIAMETER. THE RODS ARE THE CLIENTS/BUILDERS RESPONSIBILITY.


DETAIL A

M10 RODS - 16 POSITIONS - SEE DETAIL A


750+0.0 ABOVE THRESHOLD

ISOMETRIC WALL LAYOUT


PLEASE NOTE: A CLEARANCE OF 500mm MINIMUM IS REQUIRED AROUND THE ENTIRE PERIMETER OF THE GLASSHOUSE FOR ACCESS

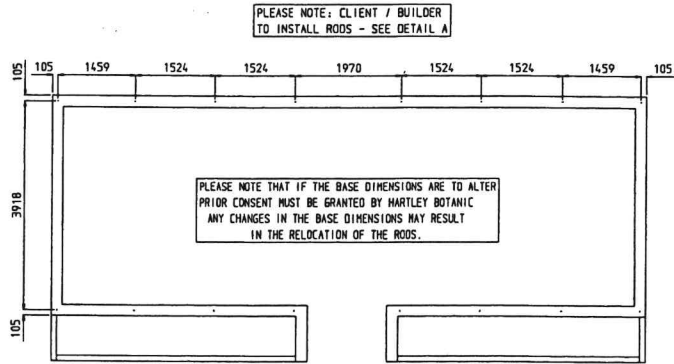


WALL PLAN SHOWING ROD POSITIONS - SEE DETAIL A

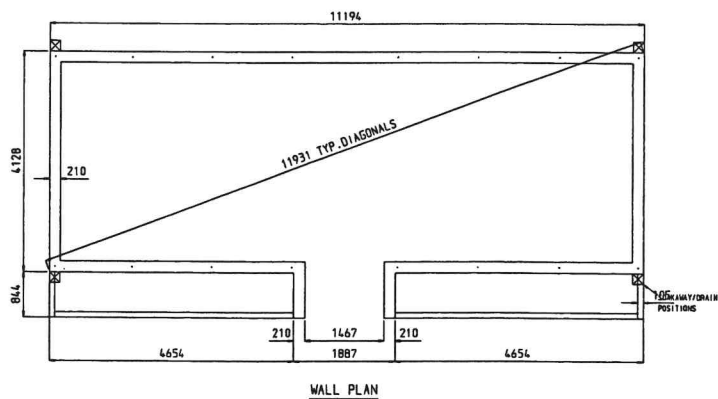

WALL PLAN

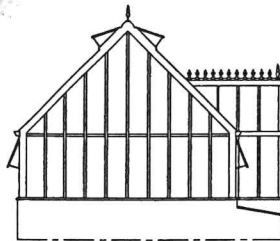


END ELEVATION

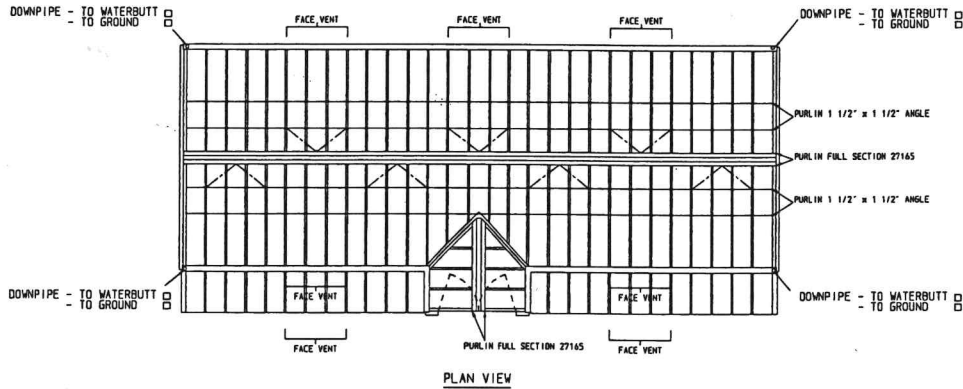


PLAN VIEW

RADIAL POSITIONS

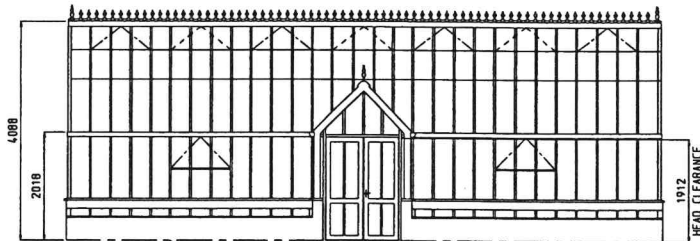

FRONT ELEVATION

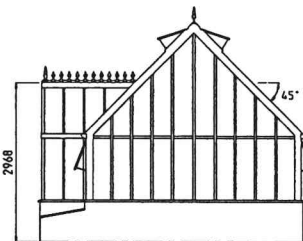

END ELEVATION

THRESHOLD AND INTERIOR PATH LEVEL WHICH SHOULD BE SLIGHTLY ABOVE NORMAL GROUND LEVEL. THE THRESHOLD LEVEL IS THE LEVEL AT WHICH THE DOOR WILL OPERATE WITH NORMAL CLEARANCE. THIS SHOULD BE THE FINISHED FLOOR LEVEL INSIDE THE GLASSHOUSE. WALLTOP TO BE 750mm ABOVE THRESHOLD.

STONE WORK NOTES ARE AVAILABLE ON REQUEST FROM HARTLEY BOTANIC

NOTES RELATING TO FOUNDATION AND WALLING (CLIENTS RESPONSIBILITY)

All brickwork to be constructed with a minimum compressive strength of 20N/mm² bricks using mortar designation to BS5206: Part 1:1992 Table 1. See table below for mix details of standard class mortar designation.

Type of mortar (portion by volume)	5: 1.5 to 8
Cement: Lime: Sand	1:4 to 8
Masonry Cement: Sand	1:5 to 8
Cement: Sand with Plasticiser	1:5 to 8

The mixing and use of mortars should be in accordance with the recommendations given in BS5206: Part 3 or BS5206: Part 4. Ready mix mortars should comply with the requirements of BS4771 and be equivalent to the above specification.

All facing brickwork from 150mm above ground level to be constructed using type NE1 or NE2 bricks (BS3621) with water absorption not exceeding 12%.

All brickwork up to 150mm above ground level from the top of the foundation to be constructed with engineering class B bricks with water absorption not exceeding 7%.

For fully bonded construction, the brickwork is to be constructed in either of the following:

A: English bond - one course of headers and one course of stretchers alternately.

B: Flemish bond - headers and stretchers alternately in the same course.


If the wall is to be constructed with two parallel leaves, this is to be half stretcher bond with no cavity. Wall ties are to be provided at centres not exceeding 450mm vertical and 450mm horizontal. All wall ties are to be of the stainless steel double triangle type to BS1243 and in accordance with BS1243: Part 1:1987 and BS5206: Part 3: 1995.

If a damp proof course is to be used, the membrane must have mortar above and below (effectively sandwiched in the mortar bed), and must not sit directly against the brickwork.


If a damp proof course is not used, then it is recommended that a waterproofing agent is added to the mortar mix.

The foundation, or footing should be of a suitable depth to suit local ground conditions. The depth of the foundation is the client/builder's responsibility.


Client/Buyer to install wall rods & lead flashing if not otherwise specified.

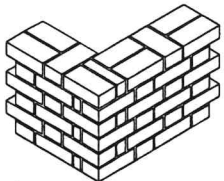

Flemish Bond

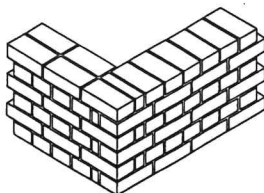

English Bond

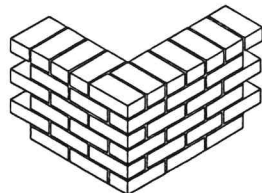

Stretcher Bond

GENERAL NOTES:


STRUCTURE BUILT IN ALUMINIUM ALLOY POLYESTER POWDER COATED ***** ROOF VENTS OPERATED BY THE 7 AUTOVENTS VERTICAL FACE VENTS OPERATED BY MANUAL SWING THROWS GLAZED IN TOUGHENED SAFETY GLASS CAST ALUMINIUM RIDGE CRESTING & FINIALS FITTED TO RIDGE ALUMINIUM SWING DOOR COMPLETE WITH LOCKS & FURNITURE DOOR ALUMINIUM GUTTERS

COLORFRAMES AS DETAILED

THESE DETAILS MUST BE ADHERED TO

IF YOU HAVE DOUBTS RELATING TO THESE DETAILS

PLEASE CONTACT HARTLEY BOTANIC LIMITED

 

SCALE FOR DRAWING IN METRES

DESCRIPTION:

GENERAL ARRANGEMENT DRAWING
THE VICTORIAN GRAND MANOR GLASSHOUSE

CLIENT:-

HARTLEY BOTANIC LIMITED

Wellington Road, Greenfield,
Oldham, Lancashire, OL3 7AQ.

Tel: 01457 821958 Fax: 01457 821967

DRAWN: XX MODIFICATION: CHECKED:

DATE: .., .., .. SCALE: 1:50 ON A0

DRAWING No.: -001 DESIG: JBL

ISSUE A