


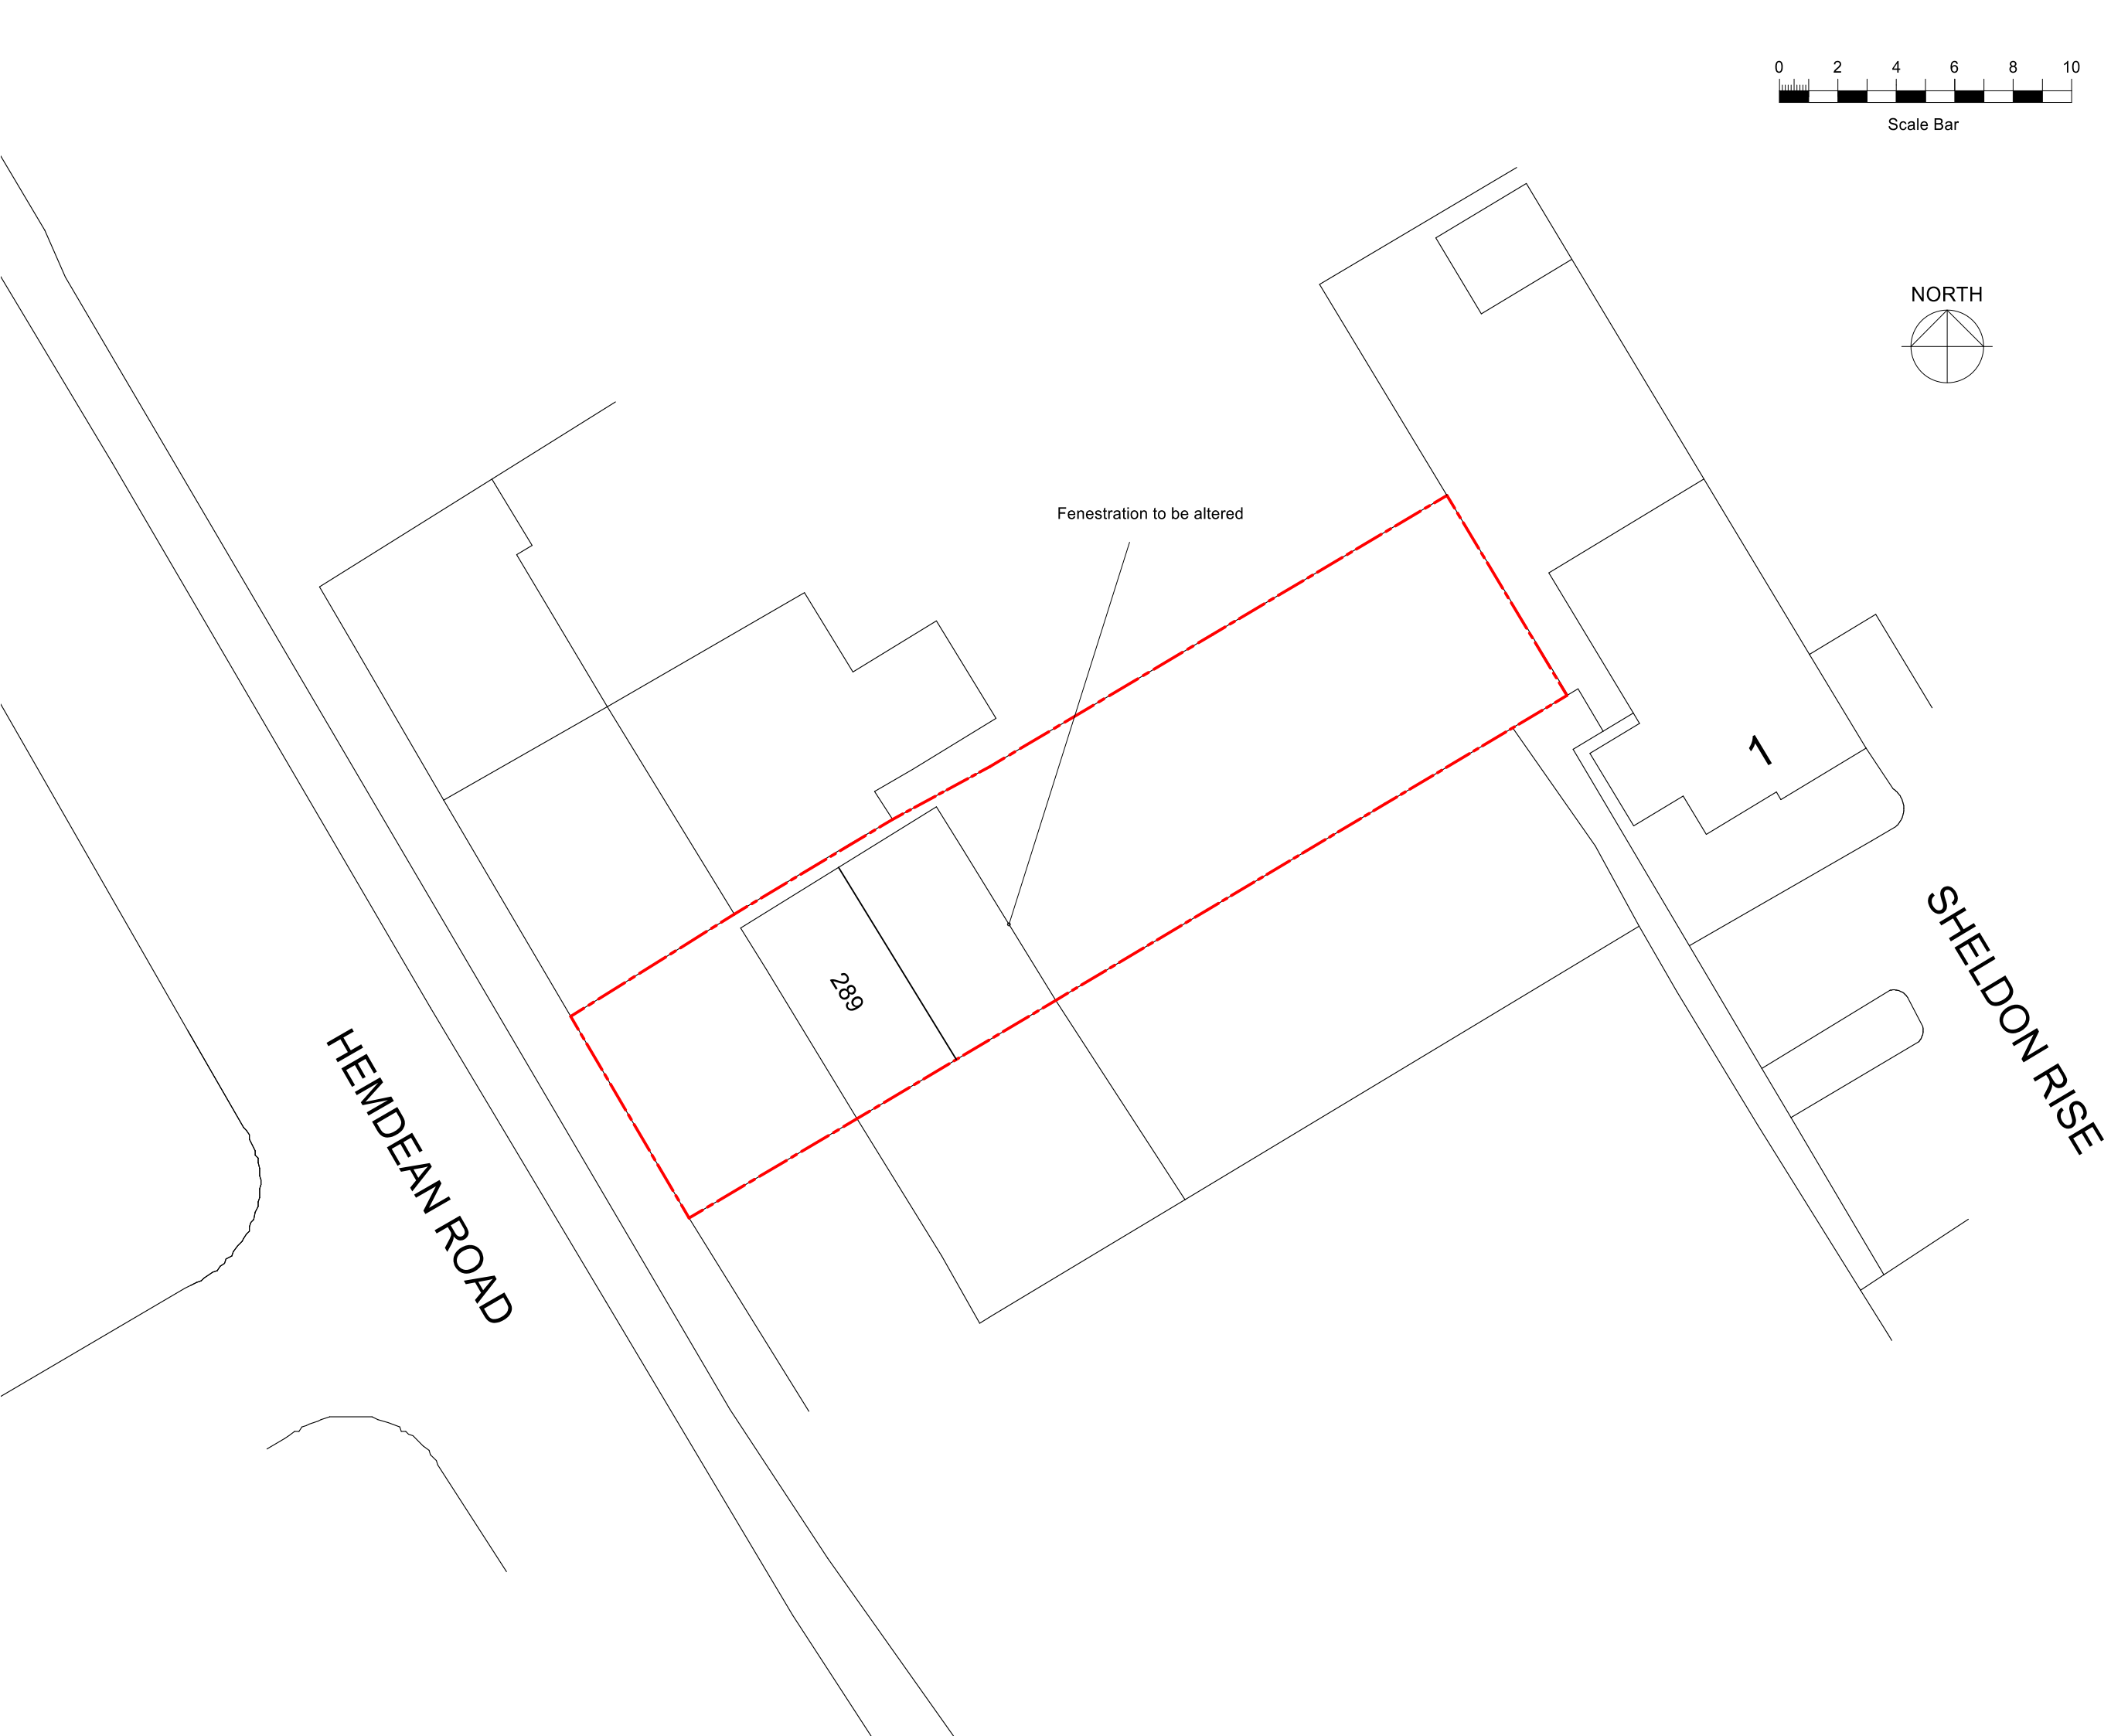

Notes

All dimensions to be checked on site before work commences.
Copyright reserved.

REV	DATE	REVISION
A	11/23	First Issue

B-DBM

Project

Alterations to
289 Hemdean Road,
Caversham
RG4 7QP

Client

Mr & Mrs Cruse

Drawing Title

Site Plan

Drawing No.

23569-103

Date

Nov 23

Page / Scale

A3 / 1:200

Drawn by

MB

Revision

A

CIAT

CHARTERED PRACTICE

6 Rushmere Cottages, Woodley, RG5 4BZ
info@b-dbm.co.uk www.b-dbm.co.uk
0118 9696857 07971177573