


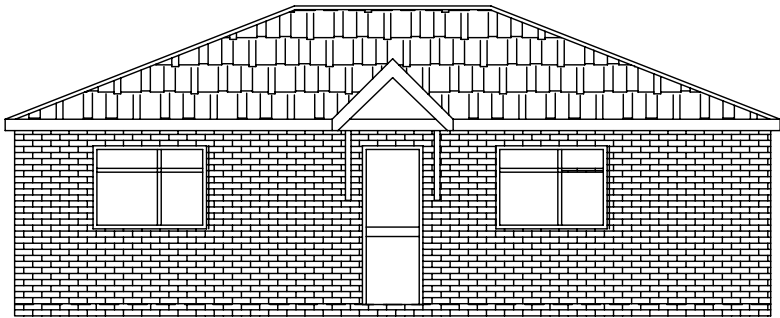


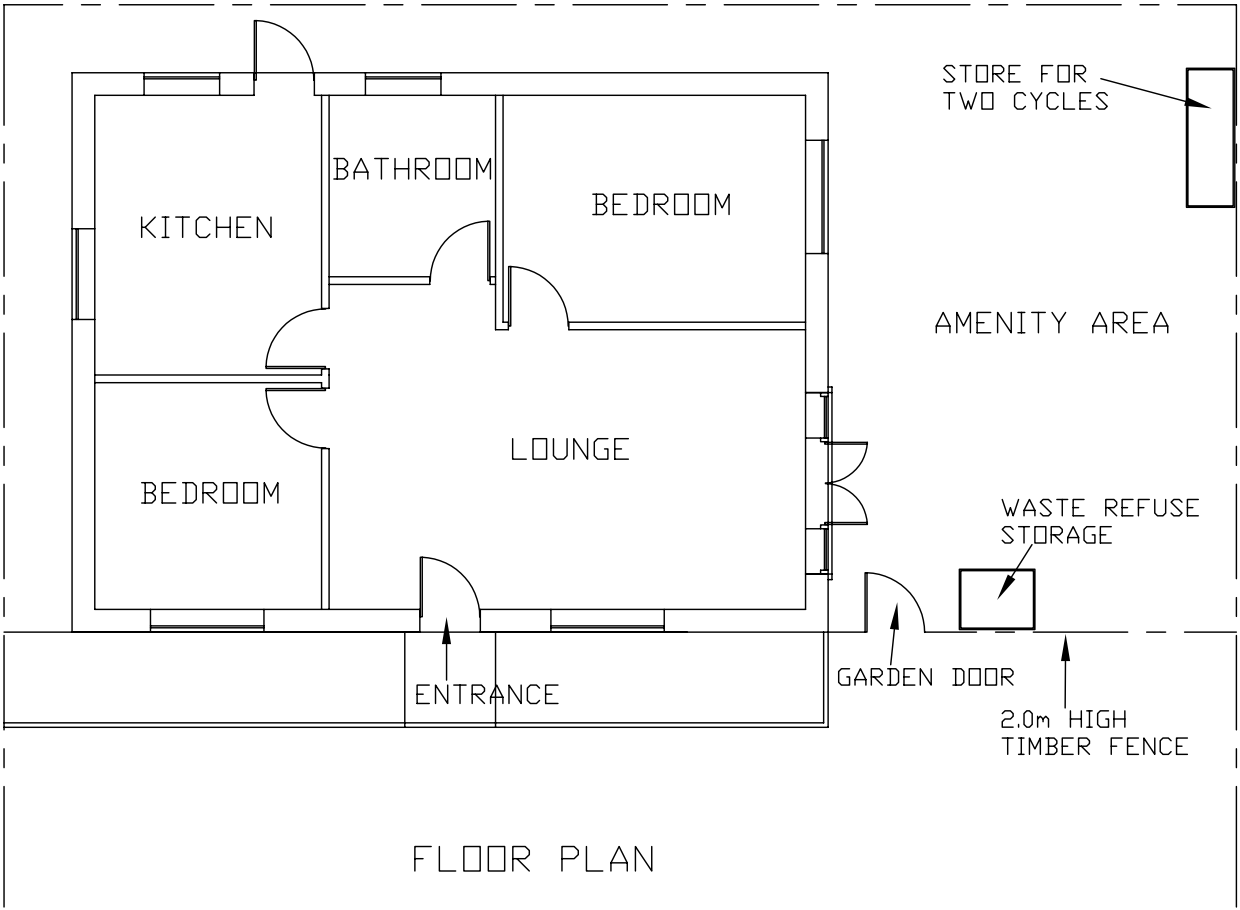


FRONT ELEVATION

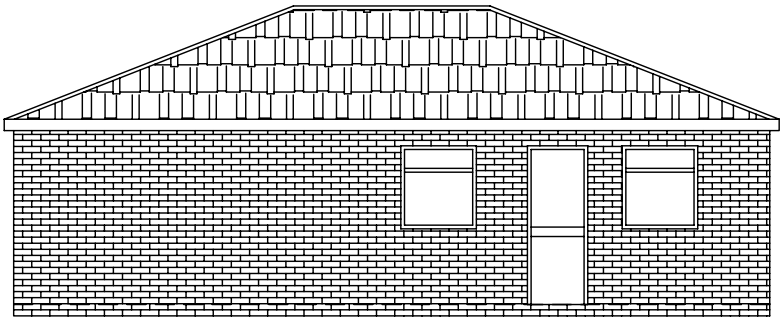


REAR ELEVATION

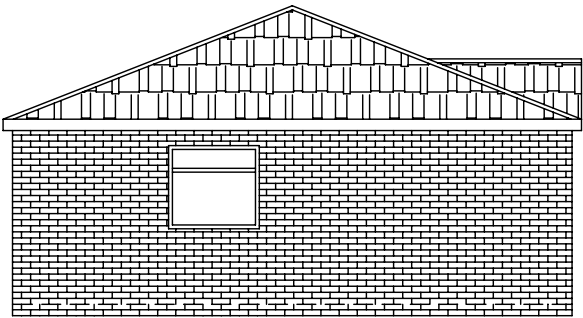

SIDE ELEVATION

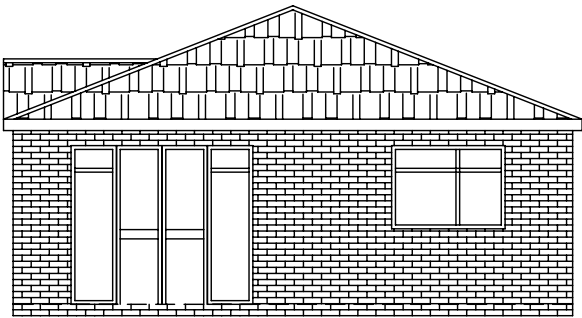

SIDE ELEVATION

 

Project PROPOSED TWO BEDROOM RESIDENTIAL UNITS AT 22 NORCOT ROAD TILEHURST READING RG30 6BY	Drawing Title FLOOR PLAN AND ELEVATIONS	Scale 1:100@A3
		Date AUGUST 2023
		Drawing No. 22/NR/01