

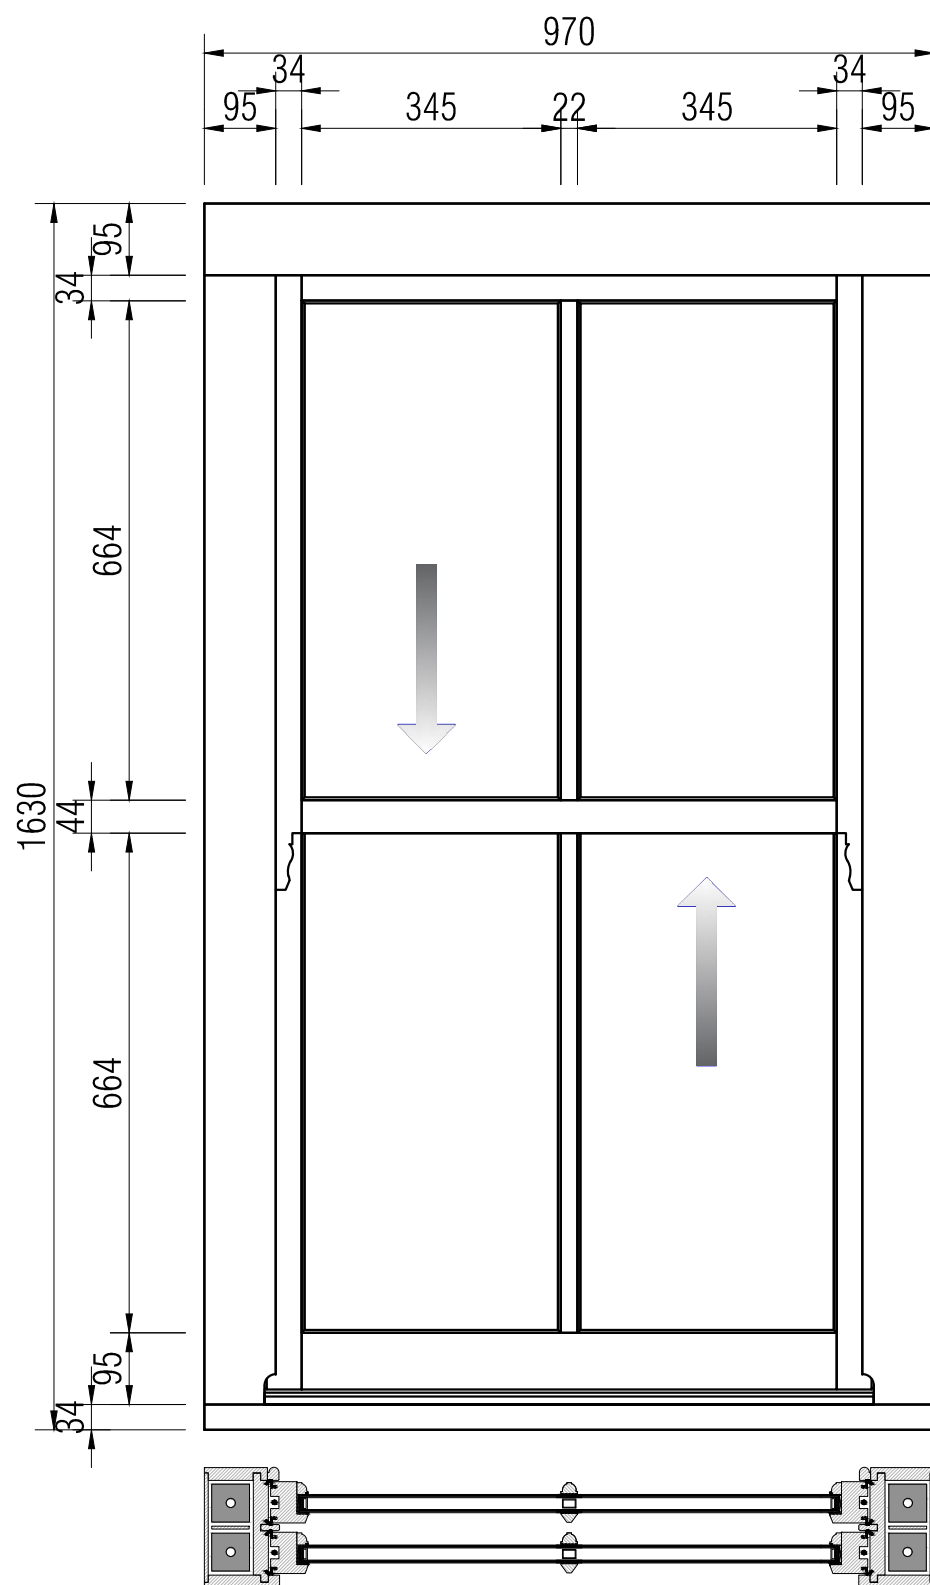


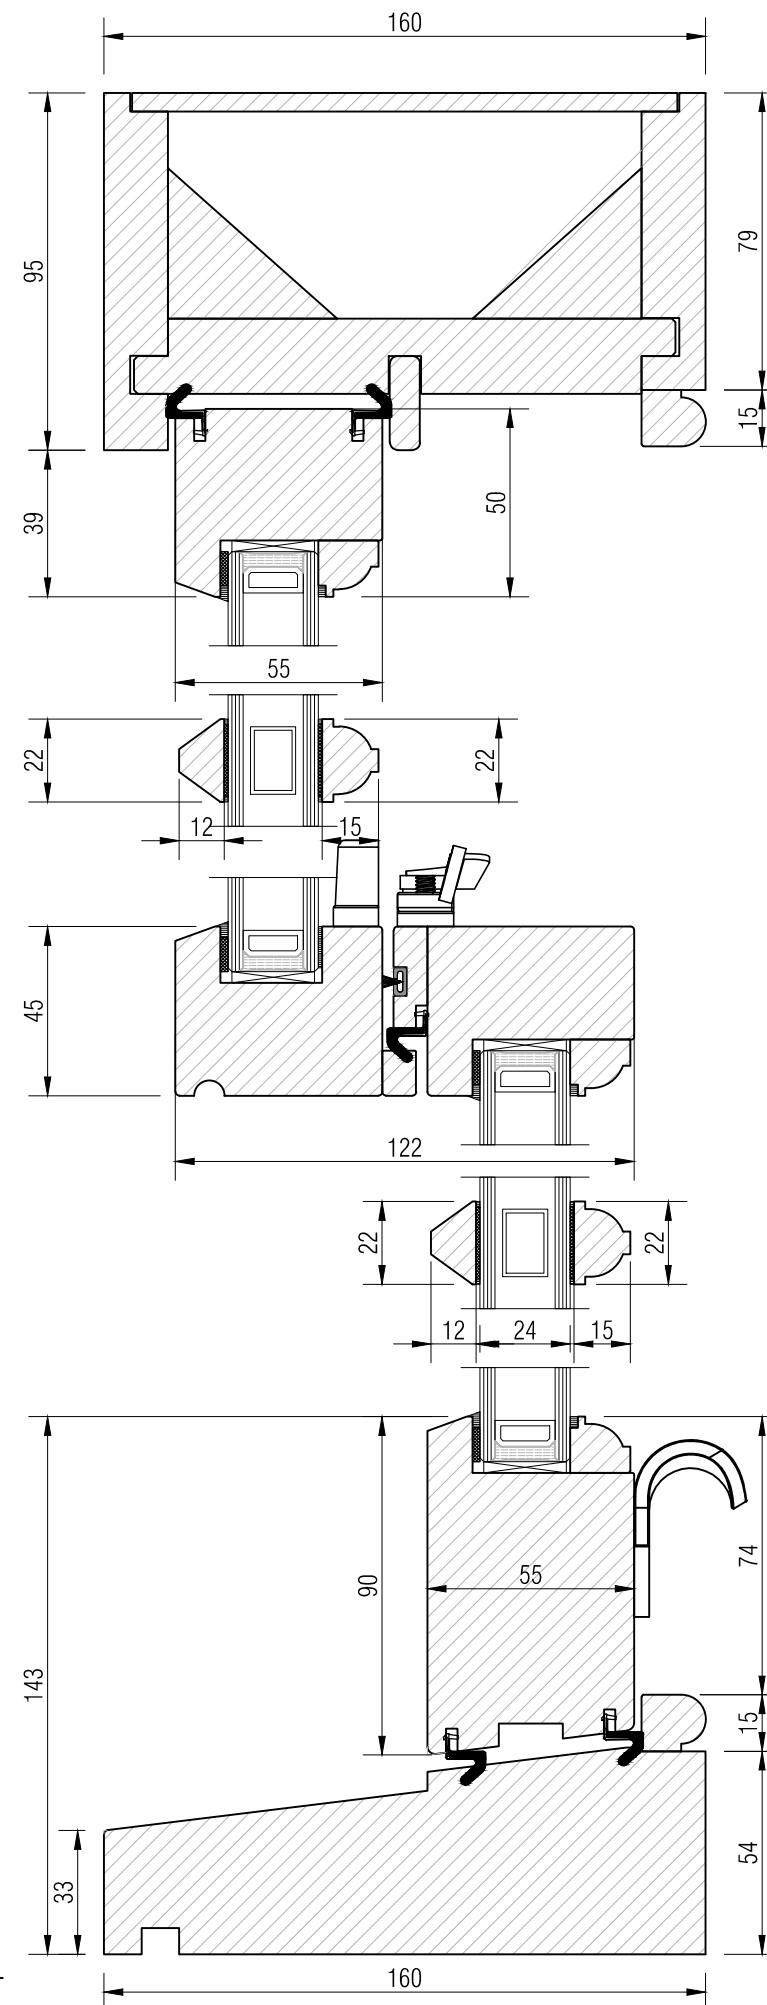

W1 ELEVATION

SCALE 1:10
FRONT ELEVATION FIRST FLOOR RIGHT WINDOW
QUANTITY = 01 No

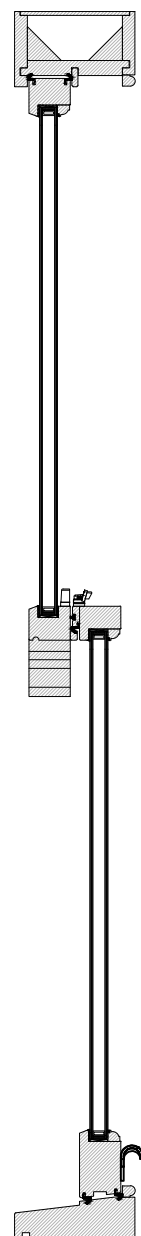

SECTION

SCALE 1:2

ISSUE DATE

No.	Date	Description
1		

ADDRESS

32 ST MARY'S BUTTS,
READING, RG1 2LG

TITLE

W1 WINDOW DETAILS

SHEET

SCALE

A-1.1

AS-SHOWN
@A3

DATE

28-09-2023