



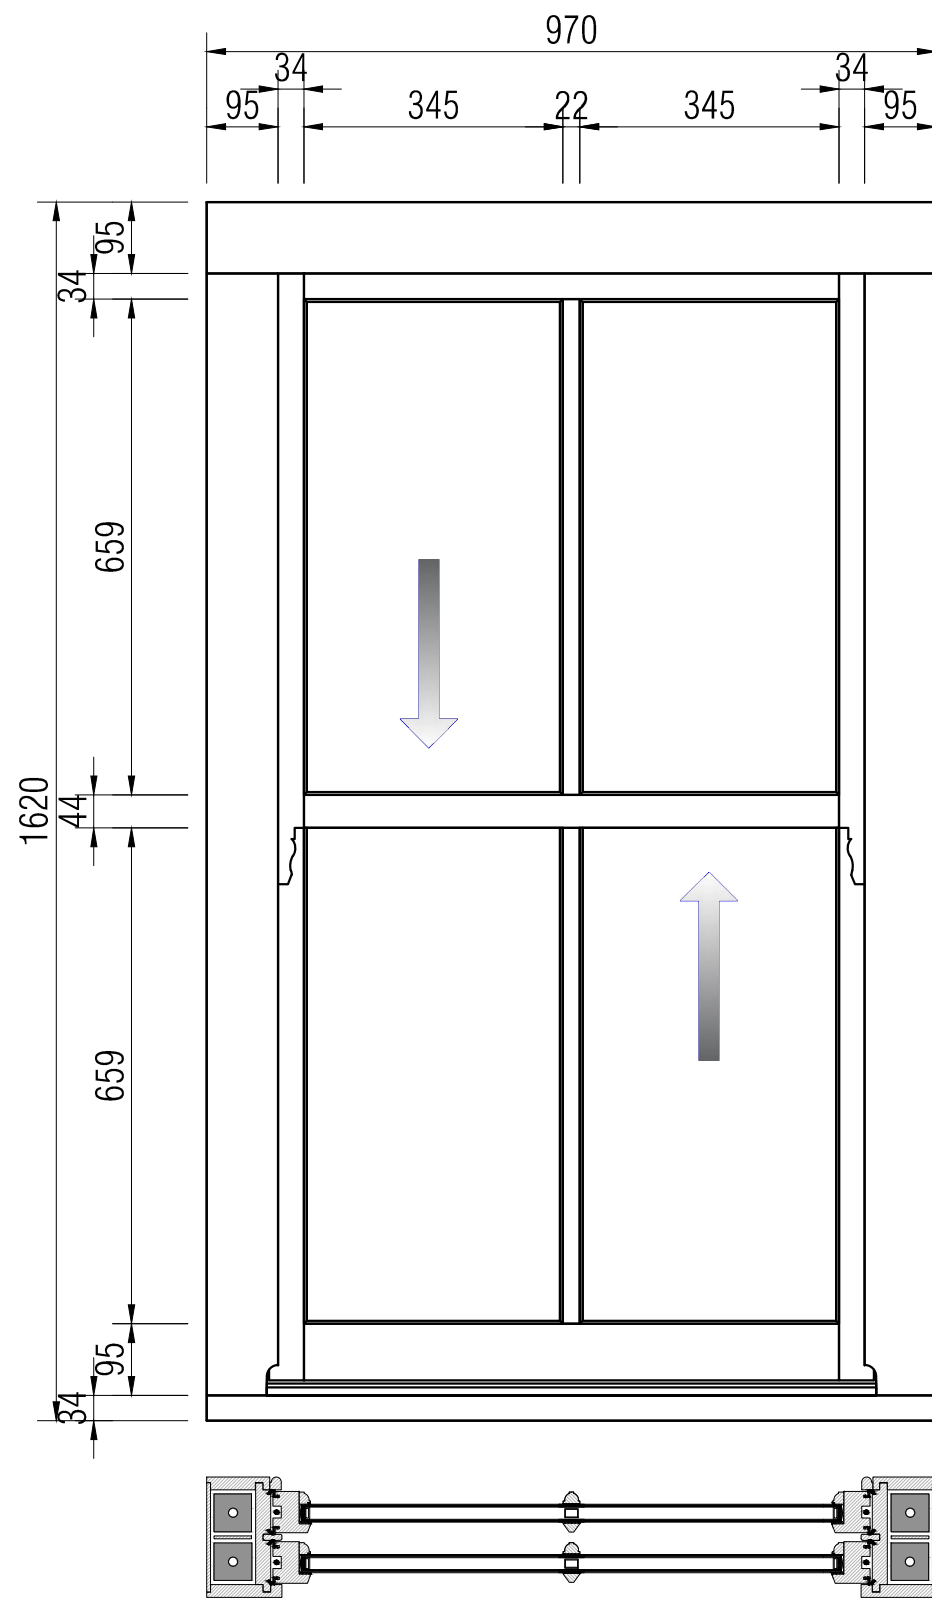


W4 ELEVATION

SCALE 1:10
FRONT ELEVATION SECOND FLOOR LEFT WINDOW
QUANTITY = 01 No

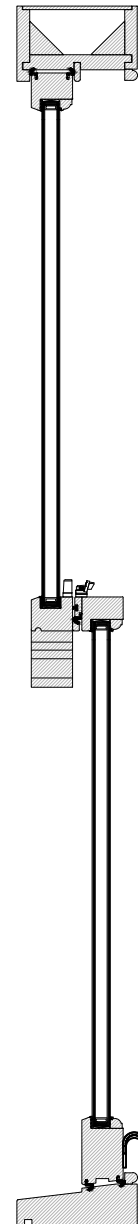

SECTION
SCALE 1:2

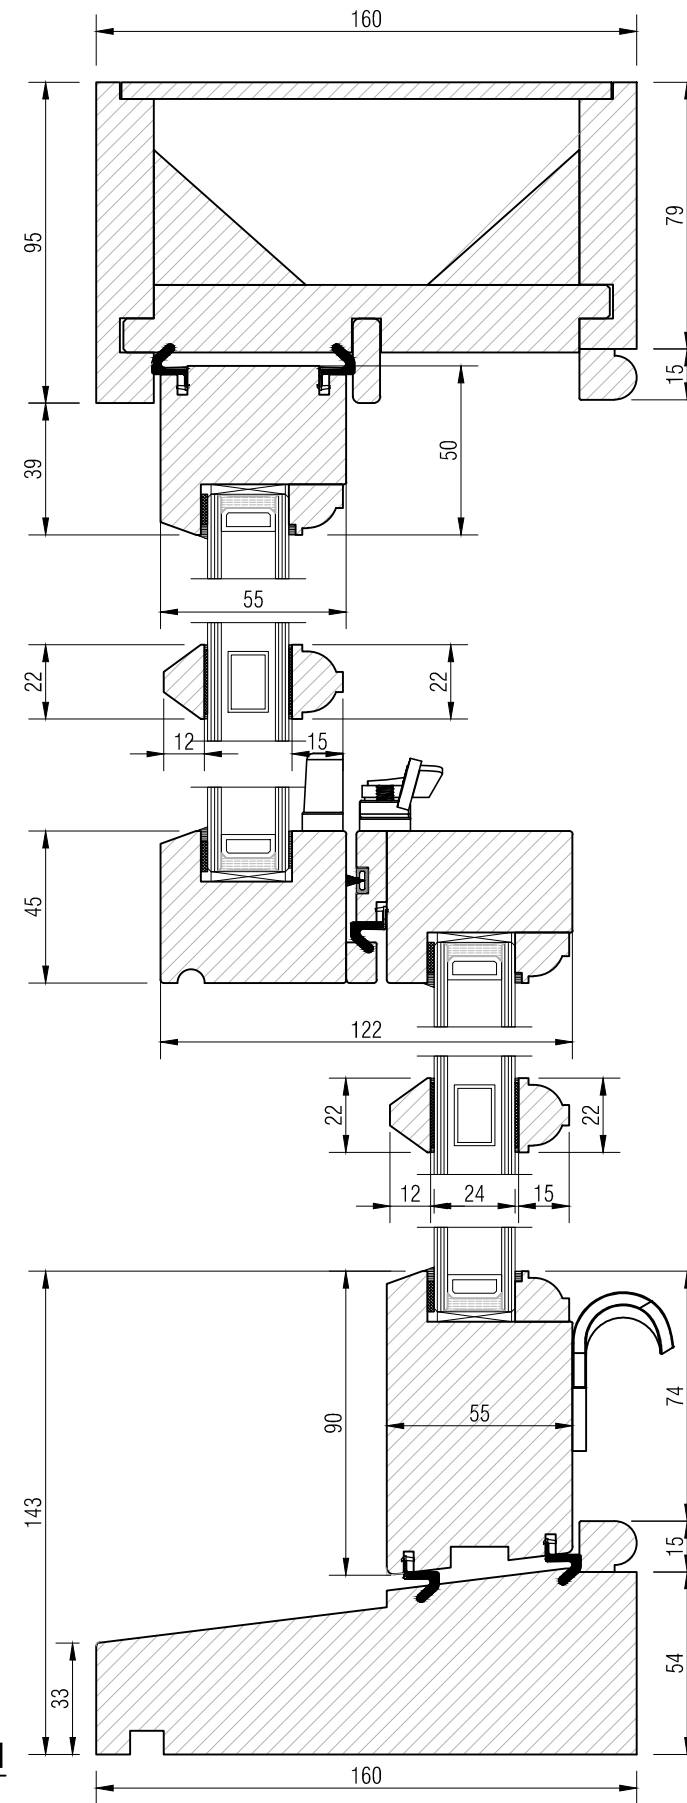

ISSUE DATE

No.	Date	Description
1		

ADDRESS

TITLE

W4 WINDOW DETAILS

SHEET

SCALE

A-1.4

AS-SHOWN
@A3

DATE

28-09-2023