



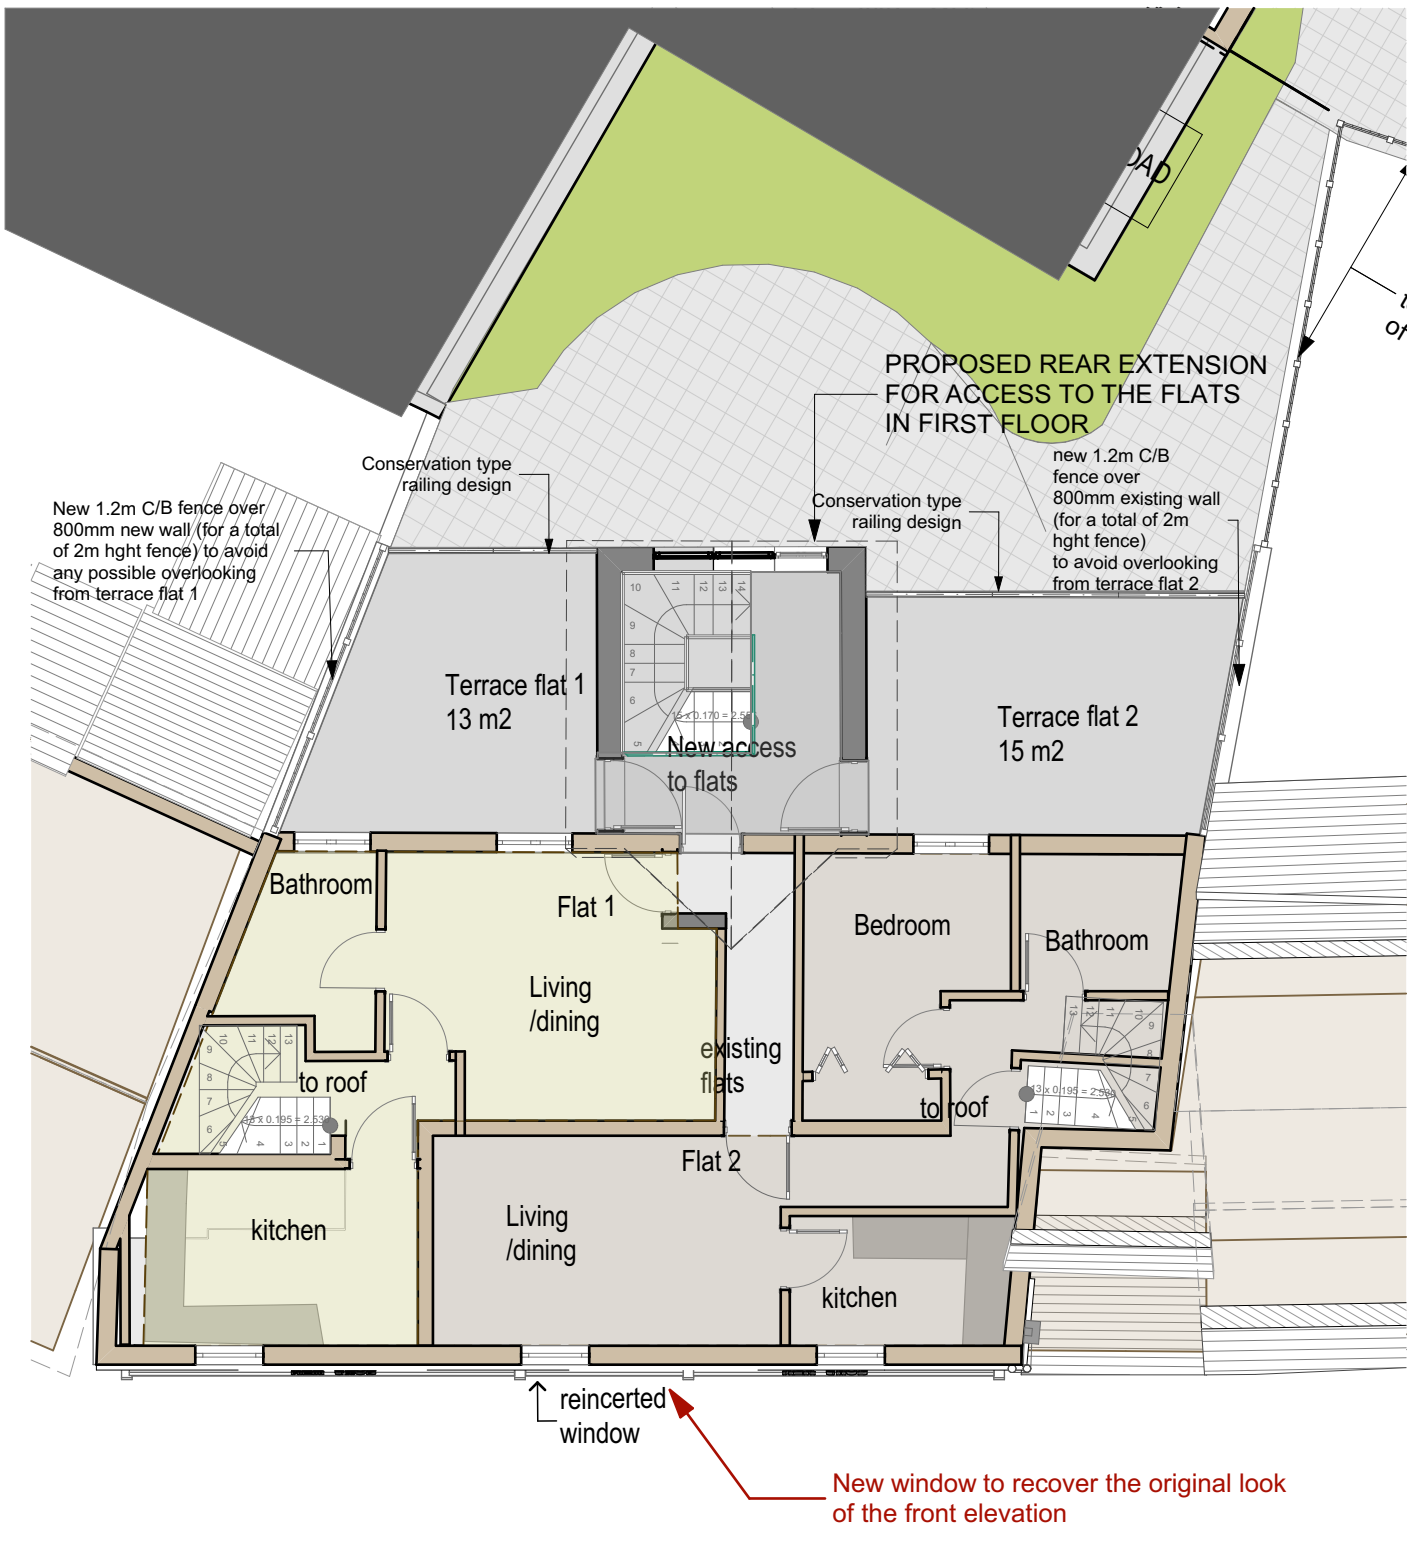

PROPOSED FIRST LOOR PLAN
2-4 CHURCH STREET CAVERSHAM

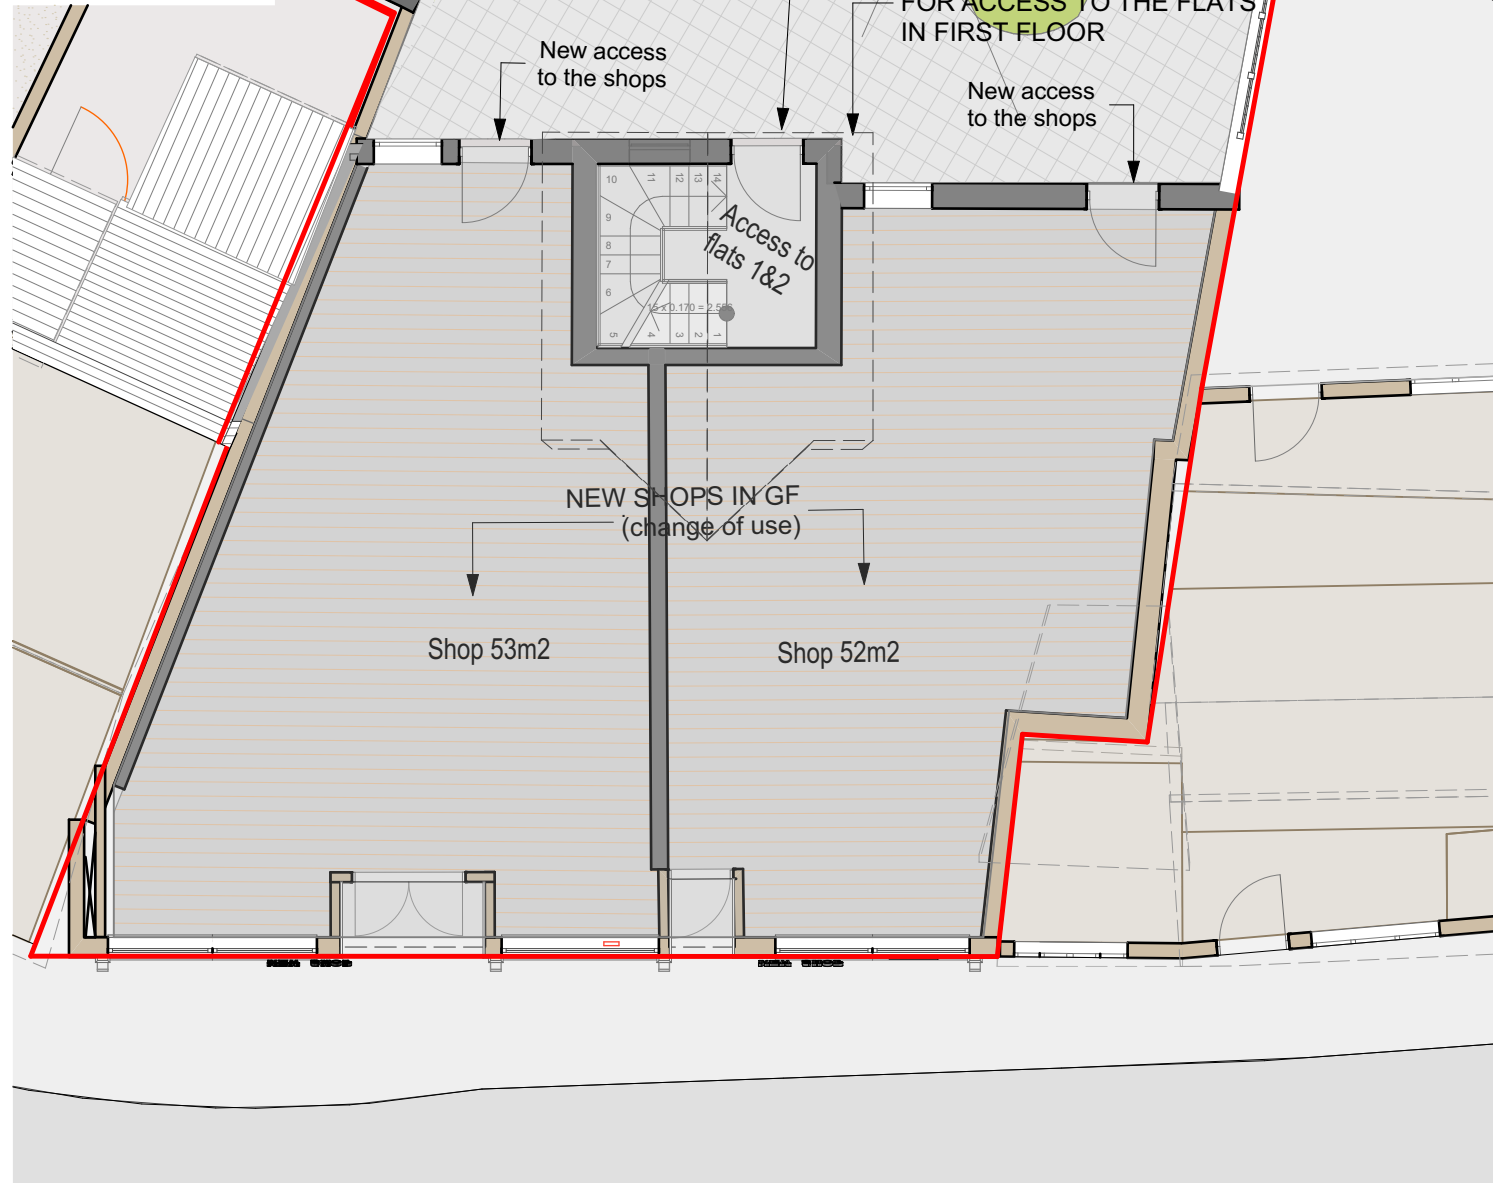


PROPOSED GROUND FLOOR PLAN SHOPS
2-4 CHURCH STREET CAVERSHAM



© This drawing remains the property of The Keen Partnership and shall not be copied without prior written consent.
All dimensions to be checked on site and any discrepancies to be reported before work commences.

Notes:

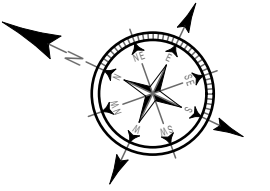

Rev	Description	By	Date
C	Additional information on side walls terraces fall 1 & 2	LL	05/06/2018
B	Changed modern glass railing for conservation metal railing design	LL	11/04/2018
A	Additional information for the rear access REAR 2-4 CHURCH STREET PARTIAL DEMOLISH	LL	15.03.17

THE KEEN PARTNERSHIP

The Courtyard
Edinburgh Road
Reading
RG30 2UA
Tel: 0118 9510855
Fax: 0118 951866
Email: info@keenpartnership.co.uk

Client:

Krish Food & Leisure Ltd
Mr. Parihar

Job Title:

Change of Use & rear Extension to
2-4 Church Street, Caversham
Reading RG4 -8AT

Drawing Title:

PROPOSED New Shops &
Rear Access Ground, First
Floor plans

Issue Date:

20.04.16

Status:

Planning

Drawing Date:

05/06/2018

Drawn By:

L.Lample

Scale:

1:100 @A2

Job No:

8636-16

Drg No:

8636-PL-08SO

Rev:

C

Client revision 08.04.16