

© This drawing remains the property of The Keen Partnership and shall not be copied without prior written consent.

All dimensions to be checked on site and any discrepancies to be reported before work commences.

Notes:

A	Additional information on side walls terraces falt 1 & 2		
	Changed modern glass railing for conservation metal railing design	LL	05/06/2018

Rev	Description	By	Date
-----	-------------	----	------

THE
KEEN
PARTNERSHIP

The Courtyard
Edinburgh Road
Reading
RG30 2UA

Tel: 0118 9510855

Fax: 0118 951866

Email: info@keenpartnership.co.uk

Client:
Krish Food & Leisure Ltd
Mr. Parihar


Job Title:
Change of Use & rear Extension to
2-4 Church Street, Caversham
Reading RG4 -8AT

Drawing Title:
Existing & Proposed Rear
elevation New Access to Flats
3D

Issue Date:	Status:	
20.04.16	Planning	


Drawing Date:	Drawn By:	Scale:
05/06/2018	L.Lample	@A3

Job No:	Drg No:	Rev:
8636-16	8636-PL-10SO	A

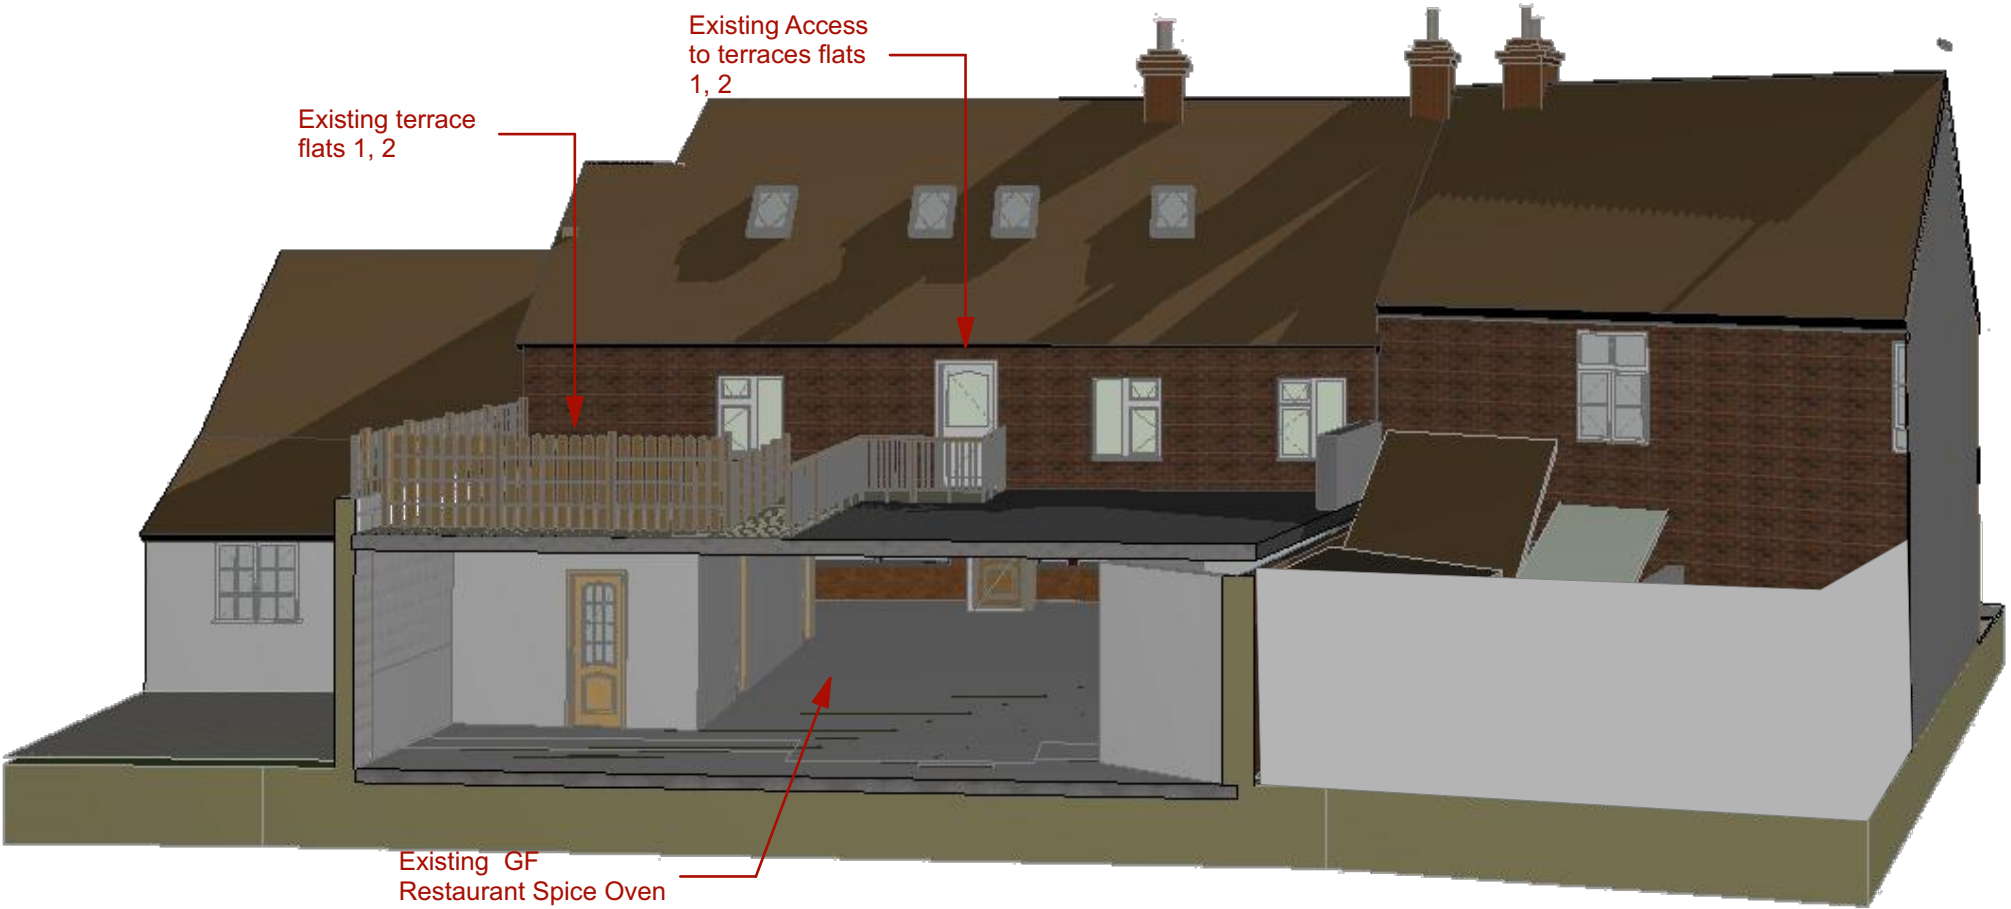

EXISTING REAR ELEVATION 3D

2-4 CHURCH STREET CAVERSHAM

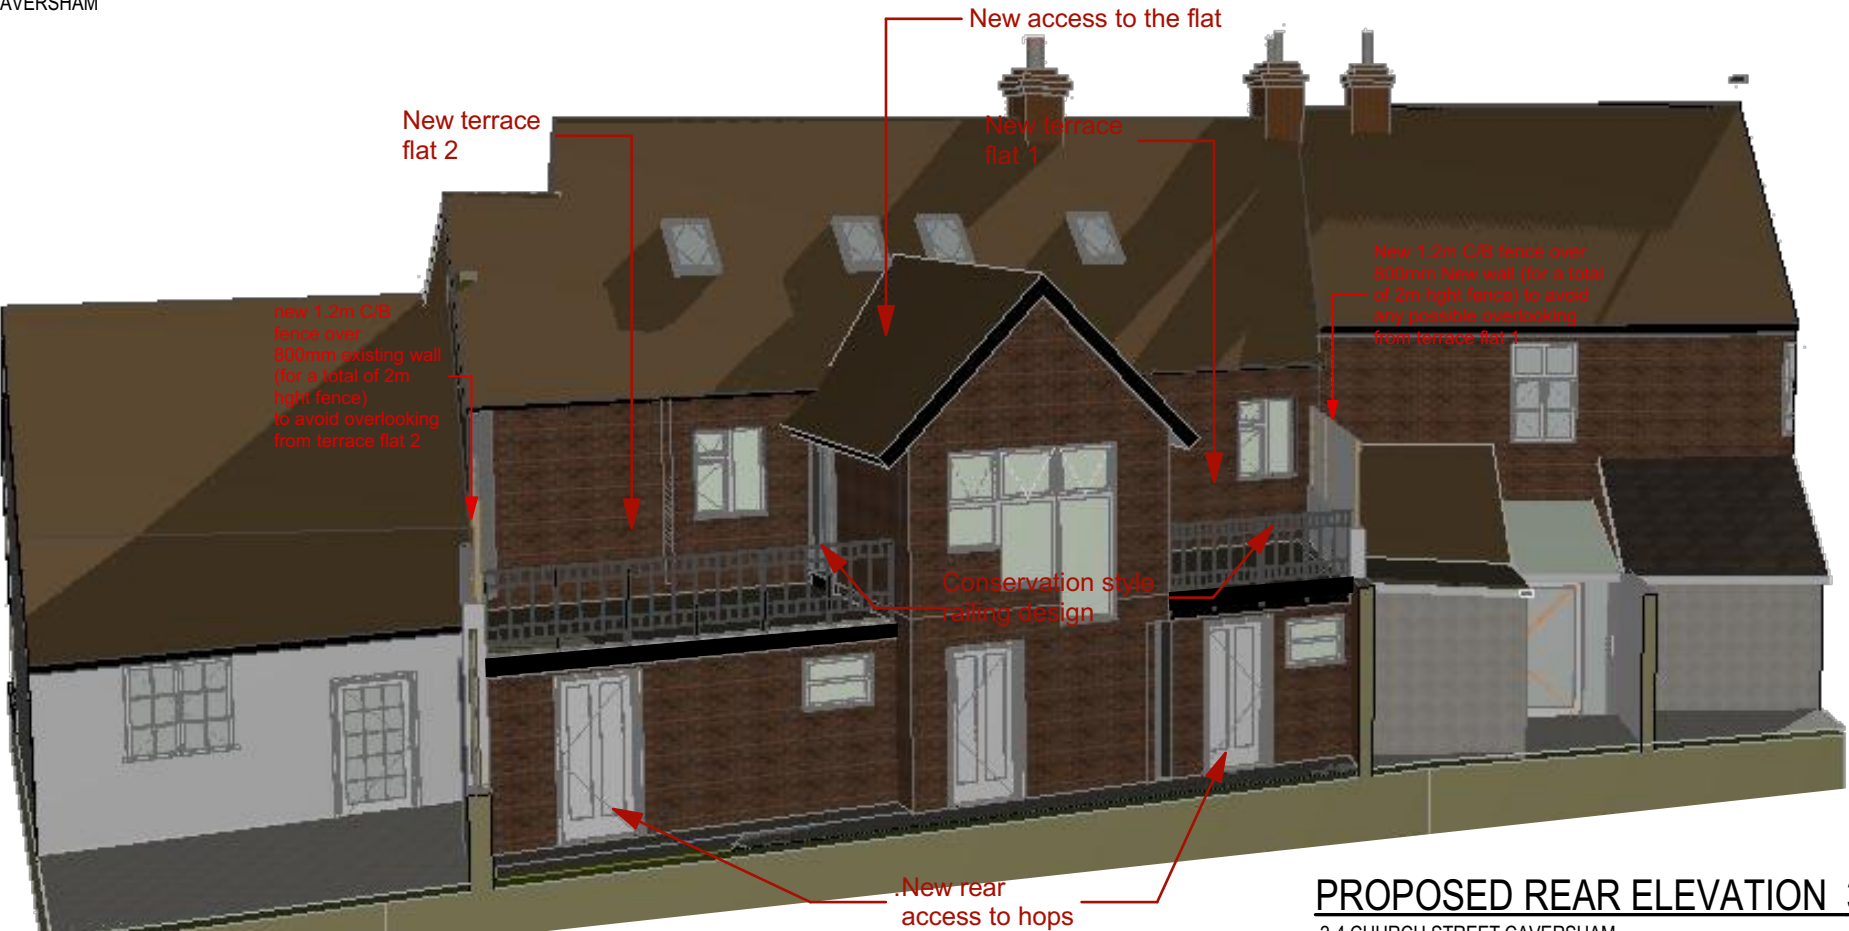

PROPOSED REAR ELEVATION 3D

2-4 CHURCH STREET CAVERSHAM